



DEVELOPMENTS IN DESIGN LTD


WWW.DEVELOPMENTSINDESIGN.CO.UK
TEL.01344 641286

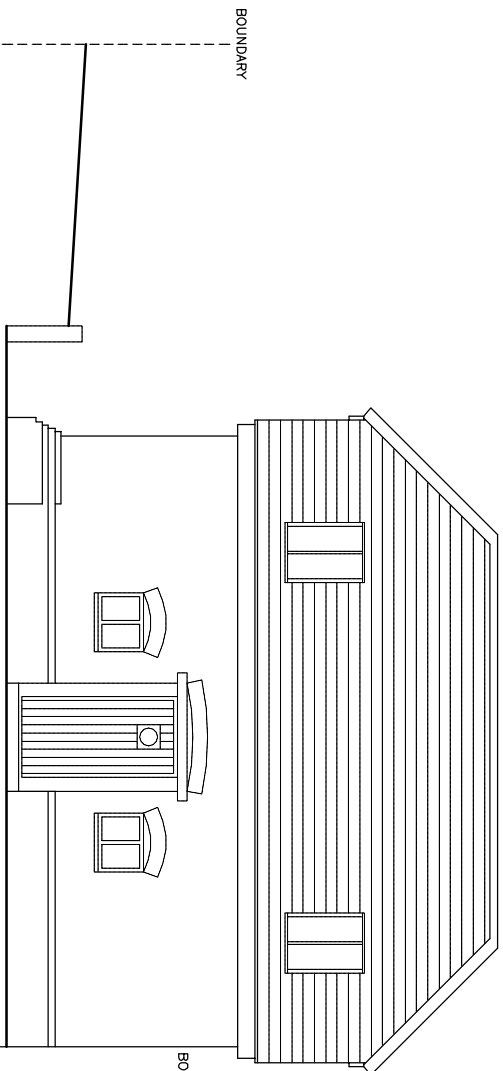


EXISTING FRONT ELEVATION

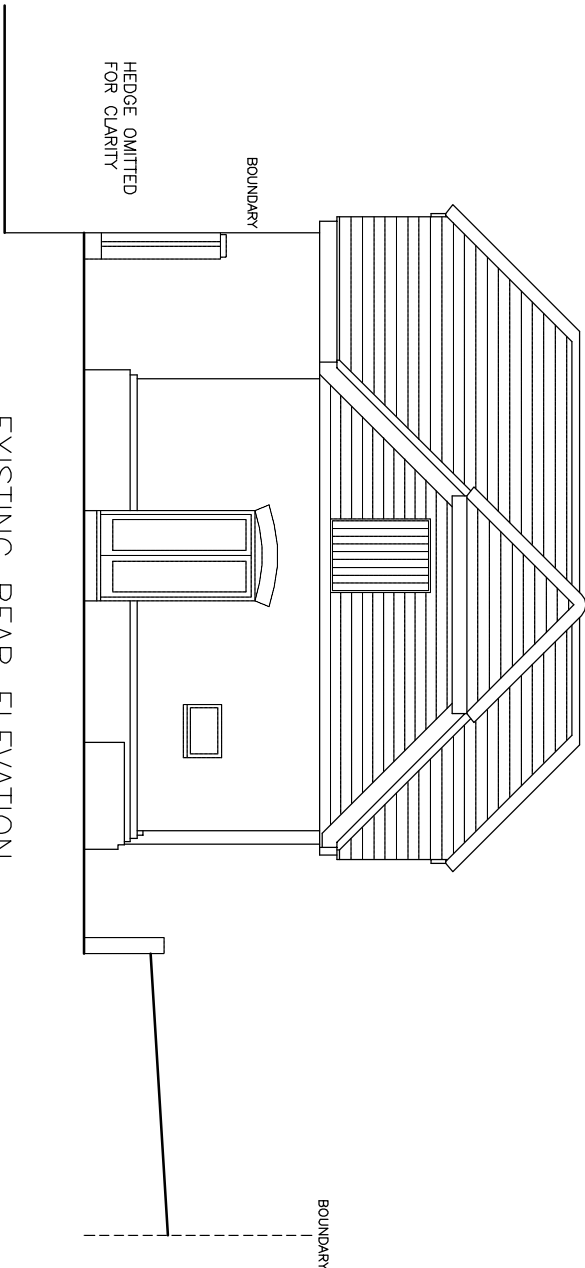

EXISTING REAR ELEVATION

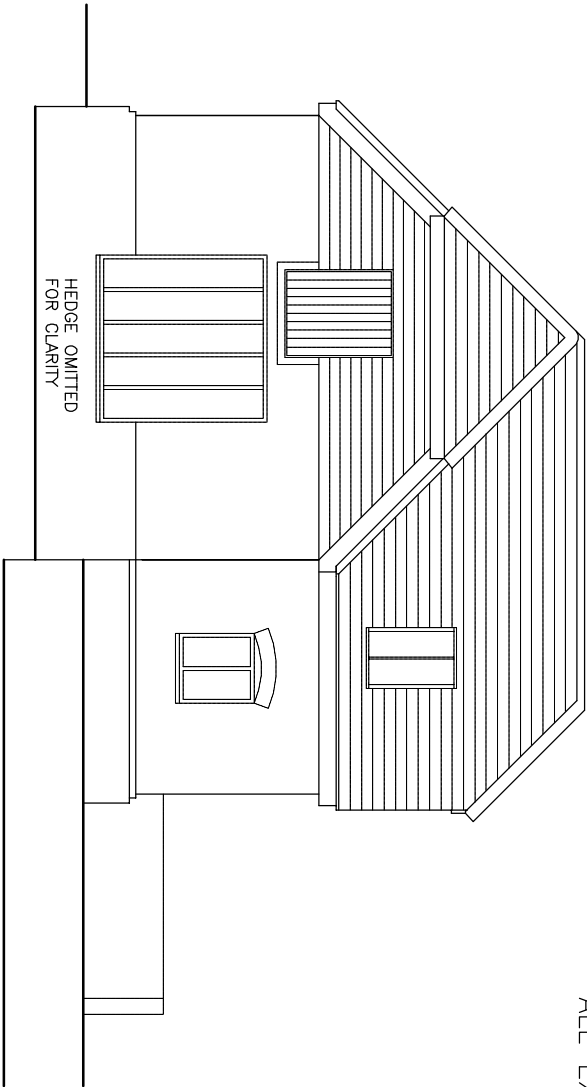


EXISTING SIDE ELEVATION

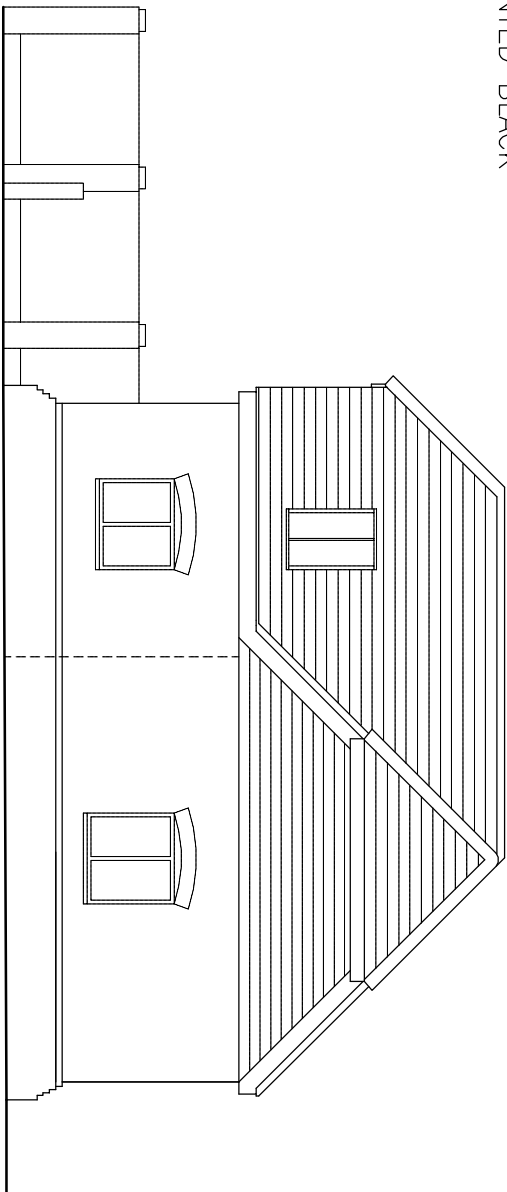

EXISTING SIDE ELEVATION

ROOF TILES, DARK RED PLAIN TILES
BRICKWORK, RED MIX FACING BRICK
BRICK FEATURE OVER WINDOWS
ALL GUTTERING AND DOWNPIPES BLACK METAL
WINDOWS BROWN WOOD
ALL EXTERNAL TIMBER PAINTED BLACK

SINGLE STOREY SIDE AND REAR EXTENSION

 

DRAWING NO. SM.001
DATE 4.2.25
SCALE 1:100

MR S MACSWAN

BARN 1 SINDLESHAM ROAD ARBORFIELD BERKS RG2 9JH