



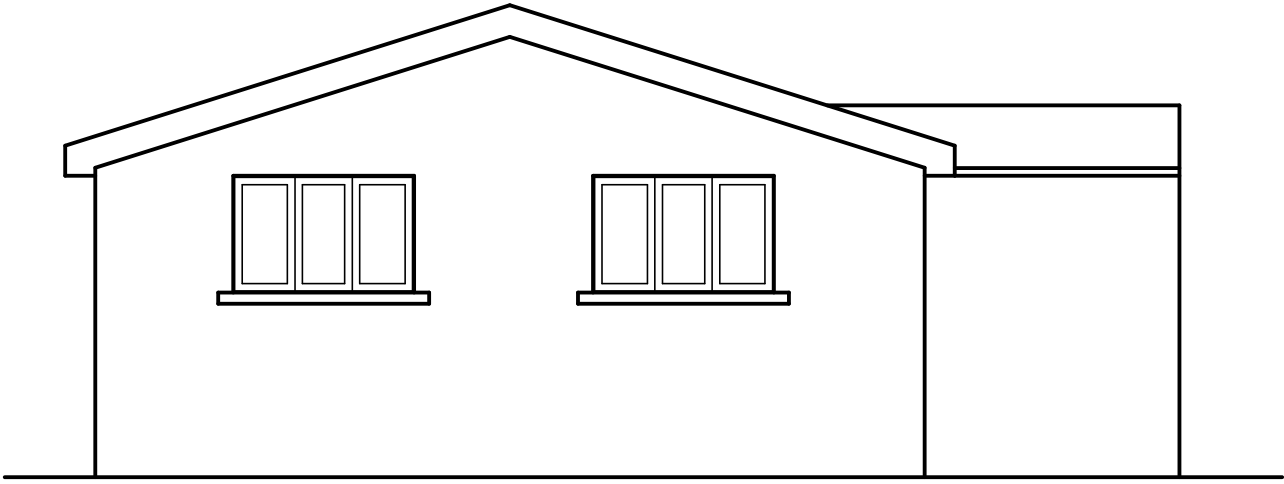


Rear Elevation

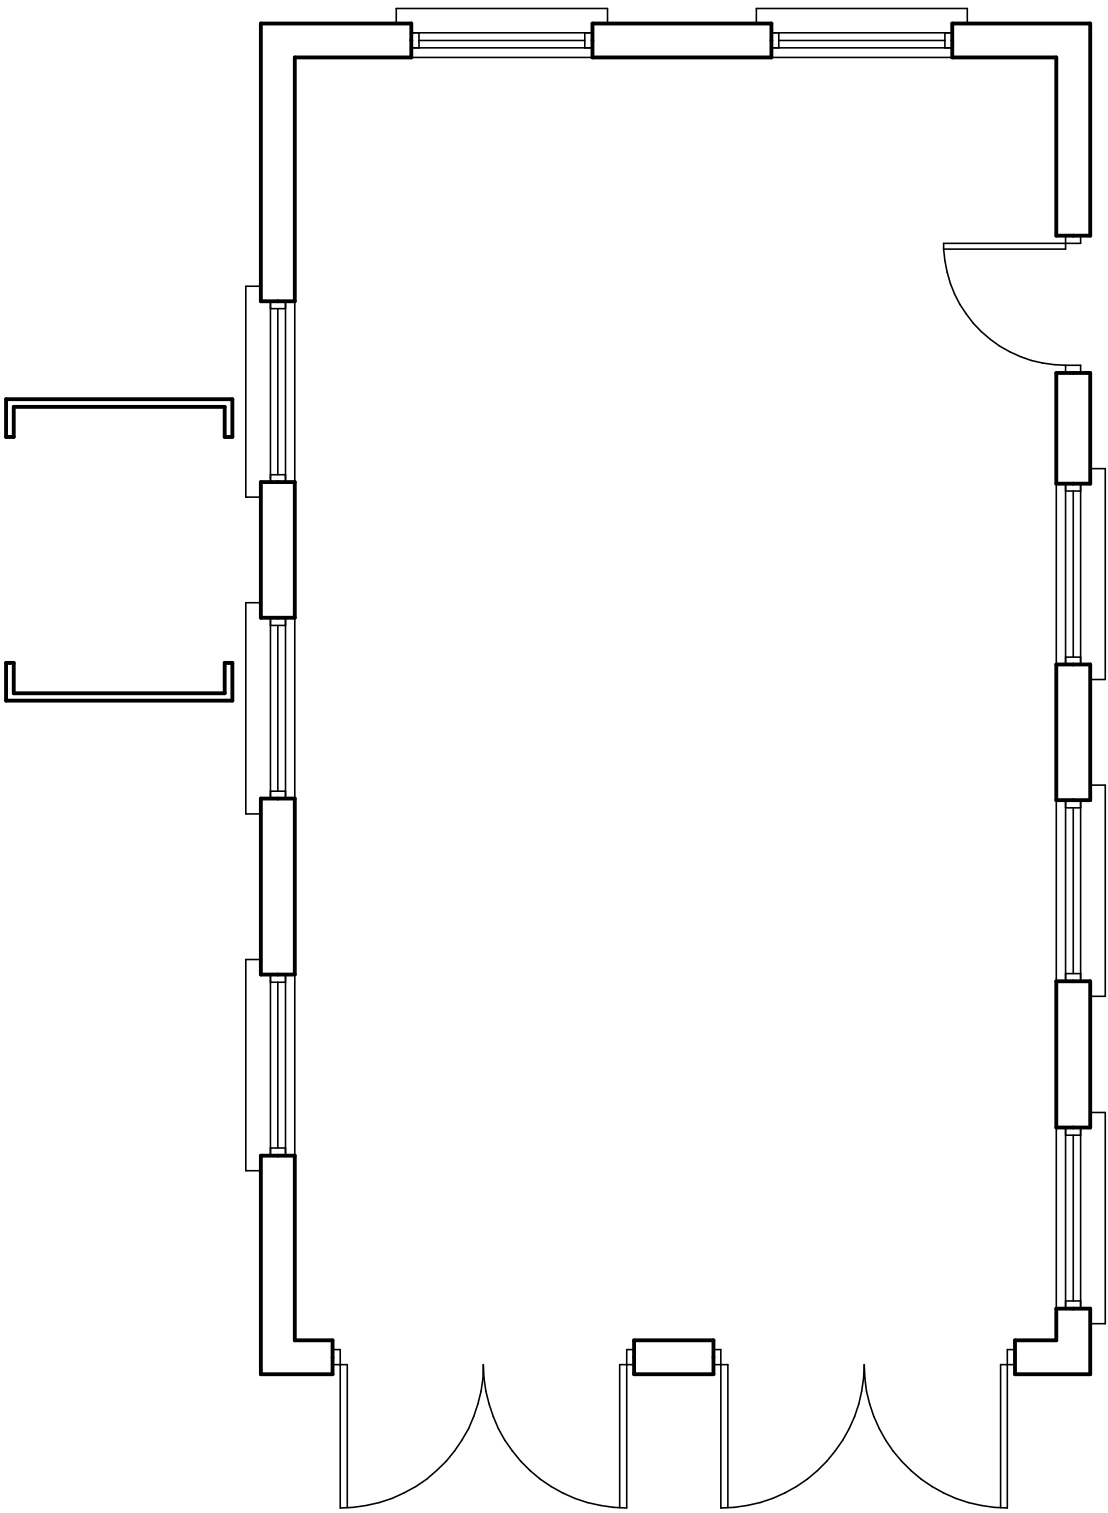


Plan


Garage Floor Area 49.3m²
Garage Volume 129.6m³

 


GaragePlans.co.uk	
1 Thorndale Road North, Hillsborough Road, Carryduff, Belfast BT8 8HY Mobile: 077 2007 7465 Email: info@garageplans.co.uk Website: www.garageplans.co.uk	
Existing Garage	Mike Heard Spring Copse Julkes Lane Arborfield Wokingham RG2 9JJ
Scale: 1:50	Serial No: 2026-060001
Sheet No: 1 of 2	

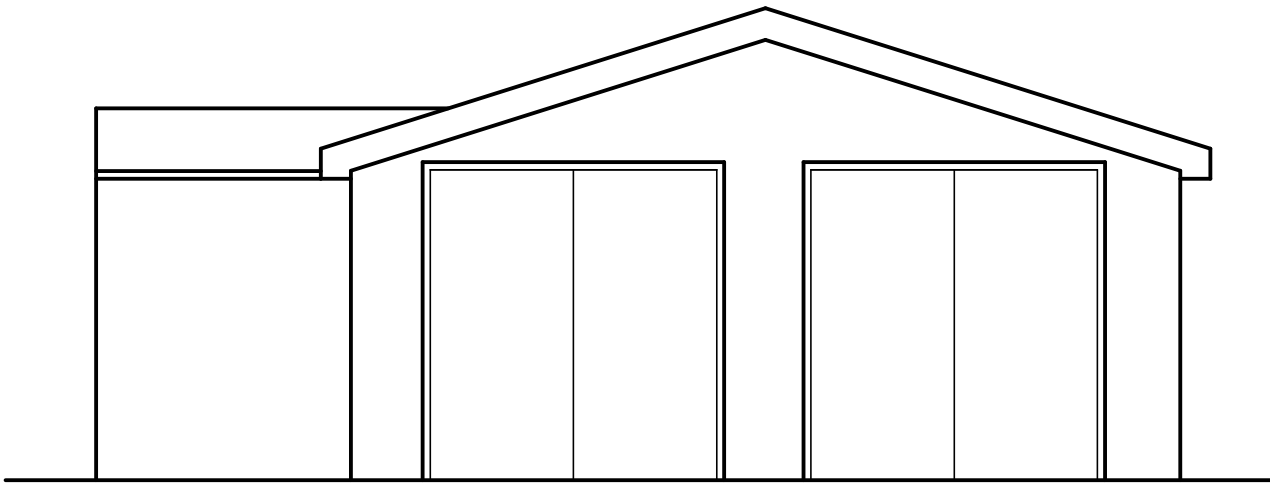


Front Elevation

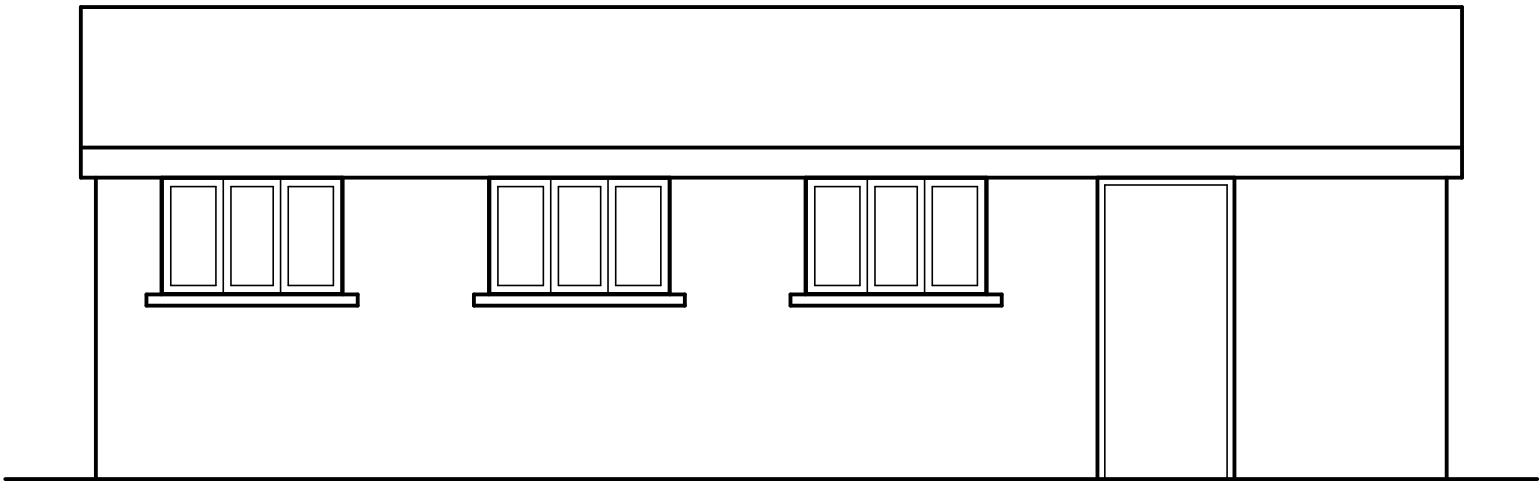

Side Elevation

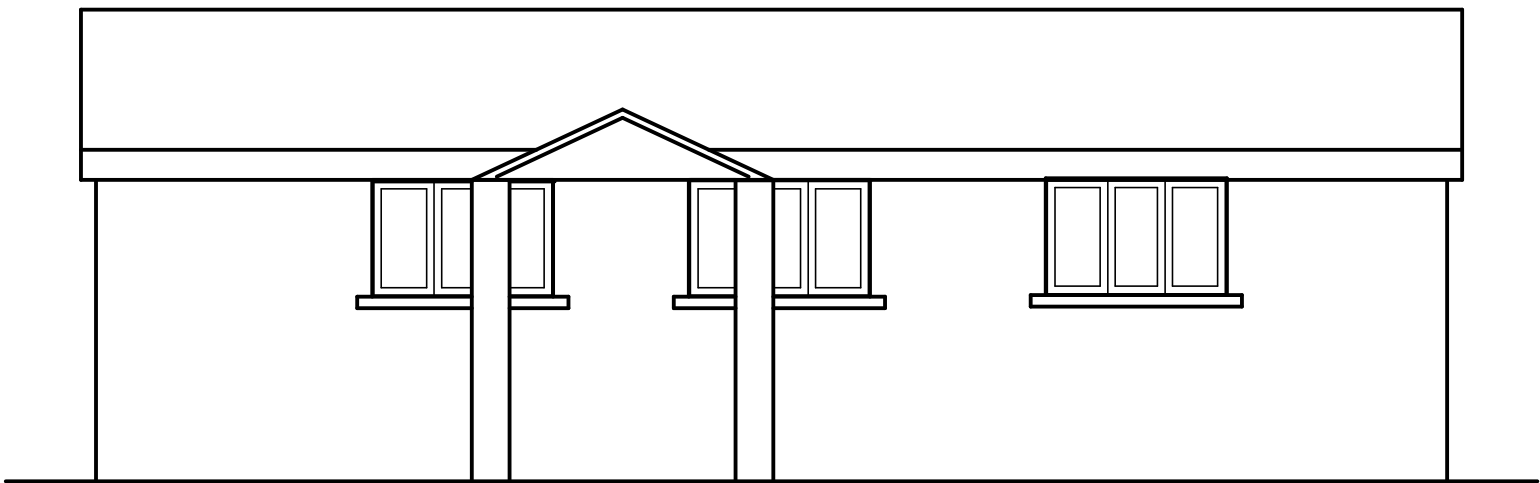

Side Elevation

 

GaragePlans.co.uk	
1 Thorndale Road North, Hillsborough Road, Carryduff, Belfast BT8 8HY Mobile: 077 2007 7465 Email: info@garageplans.co.uk Website: www.garageplans.co.uk	
Existing Garage	Mike Heard Spring Copse Julkes Lane Arborfield Wokingham RG2 9JJ
Scale: 1:50	Serial No: 2026-060001
Sheet No: 2 of 2	