
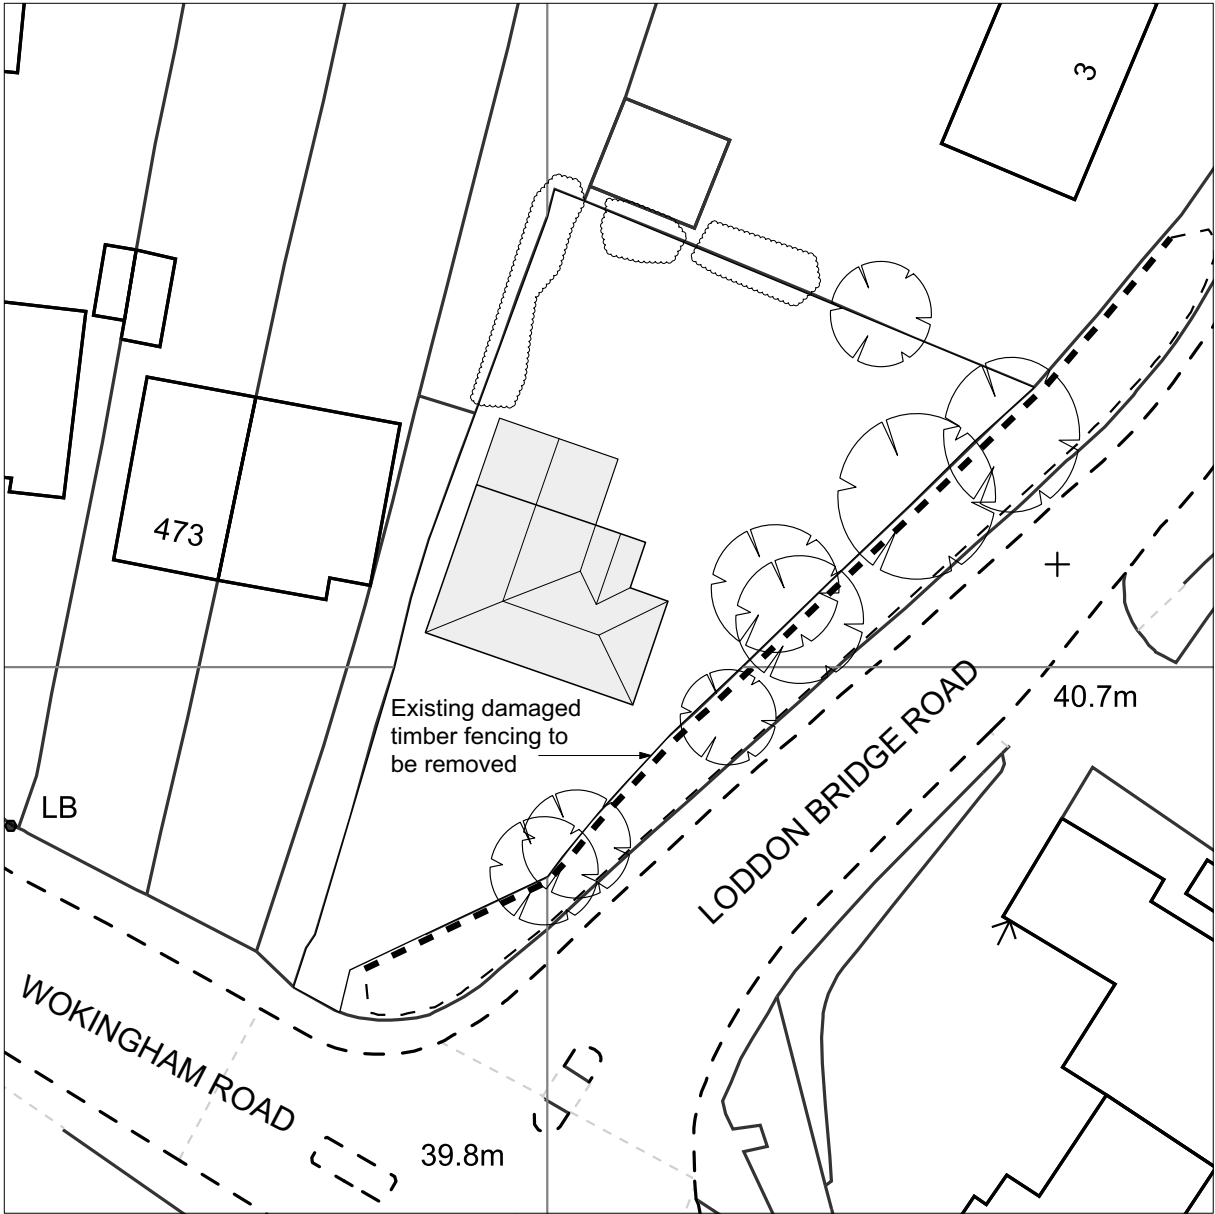


1:1250 scale print at A4, Centre: 476506 E, 171600 N

©Crown Copyright Ordnance Survey. Licence no.
100041041

 

KEY:-

REV.

DATE

REVISION NOTE

-	250320	Drawings issued for client and Planning Approval
A	250611	Road annotation added and issued for planning approval



NOTES:
THIS DRAWING AND THE BUILDING WORKS DEPICTED ARE COPYRIGHT OF THE OWNER AND MAY NOT BE REPRODUCED EXCEPT BY WRITTEN PERMISSION. THE CONTRACTOR IS TO CHECK AND VERIFY ALL BUILDING AND SITE DIMENSIONS, LEVELS AND SEWER INVERT LEVELS AT CONNECTION POINTS AND ALL DISCREPANCIES REPORTED TO THE ARCHITECT BEFORE WORK COMMENCES. THE DRAWING MUST BE READ IN CONJUNCTION WITH AND CHECKED AGAINST ANY RELEVANT STRUCTURAL OR OTHER SPECIALIST DRAWINGS PROVIDED. USE ONLY WRITTEN DIMENSIONS ARE IN MILLIMETRES - DO NOT SCALE DRAWING. ALL OUR PROPOSALS ARE SUBJECT TO CONFIRMATION FOLLOWING LIAISON WITH THE RELEVANT LOCAL AUTHORITY

Project: Proposed front boundary wall
477 Wokingham Road, Earley
Reading, RG6 7EL

drawing title / location:
Existing Location and
Site Plan

Client:
Mr Sabir

drawn by AM	checked KUR	scale: 1:1250 & 1:500 @ A3	date March '25
project ref: 0303	drawing no. E-X-101	revision A	
status: PLANNING			