



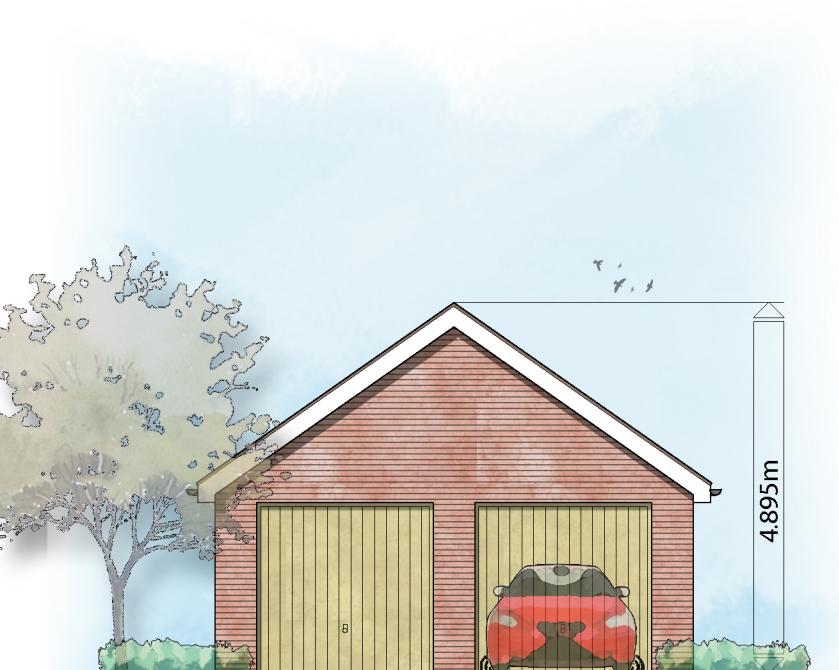

FRONT ELEVATION




SIDE ELEVATION

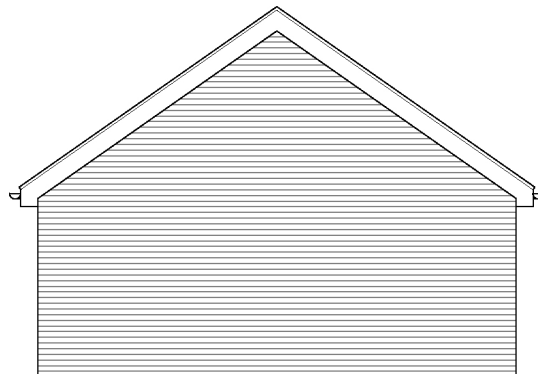


REAR ELEVATION




SIDE ELEVATION

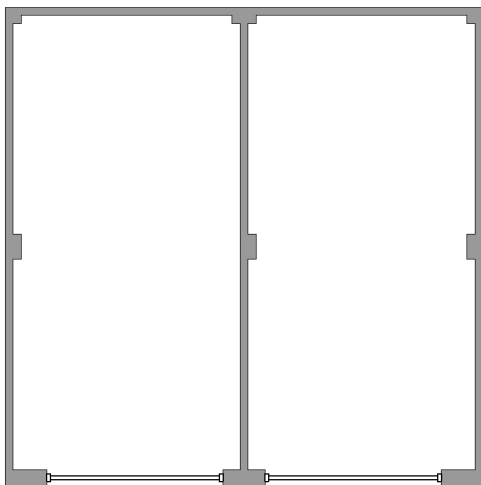

FLOOR PLAN

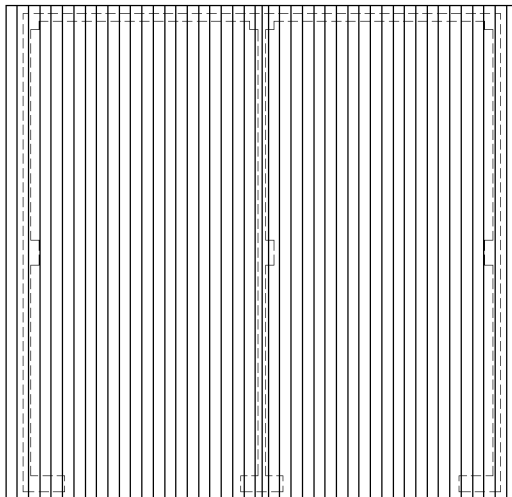

ROOF PLAN

 

Rev.	Date	Description	Drawn	Checked
			ACG	DGP
Client 				
Project South Wokingham R10			Scale 1:100 @ A3	File P1914 Garages & Stores
Drawing Title R10 - Double Garage (Gable Fronted) Plans & Elevations			Date January 2025	Rev. -
			Drg.No. P1914.GAR.102	Drawing Status PLANNING



AAP Architecture Ltd
Unit A, Monument Business Centre, Monument Way East, Woking, Surrey GU21 5LG
T 01483 727345 E projects@aap-arc.co.uk W aap-arc.co.uk

Under the Intellectual Property Act 2014, this drawing is the copyright of AAP Architecture Ltd.