



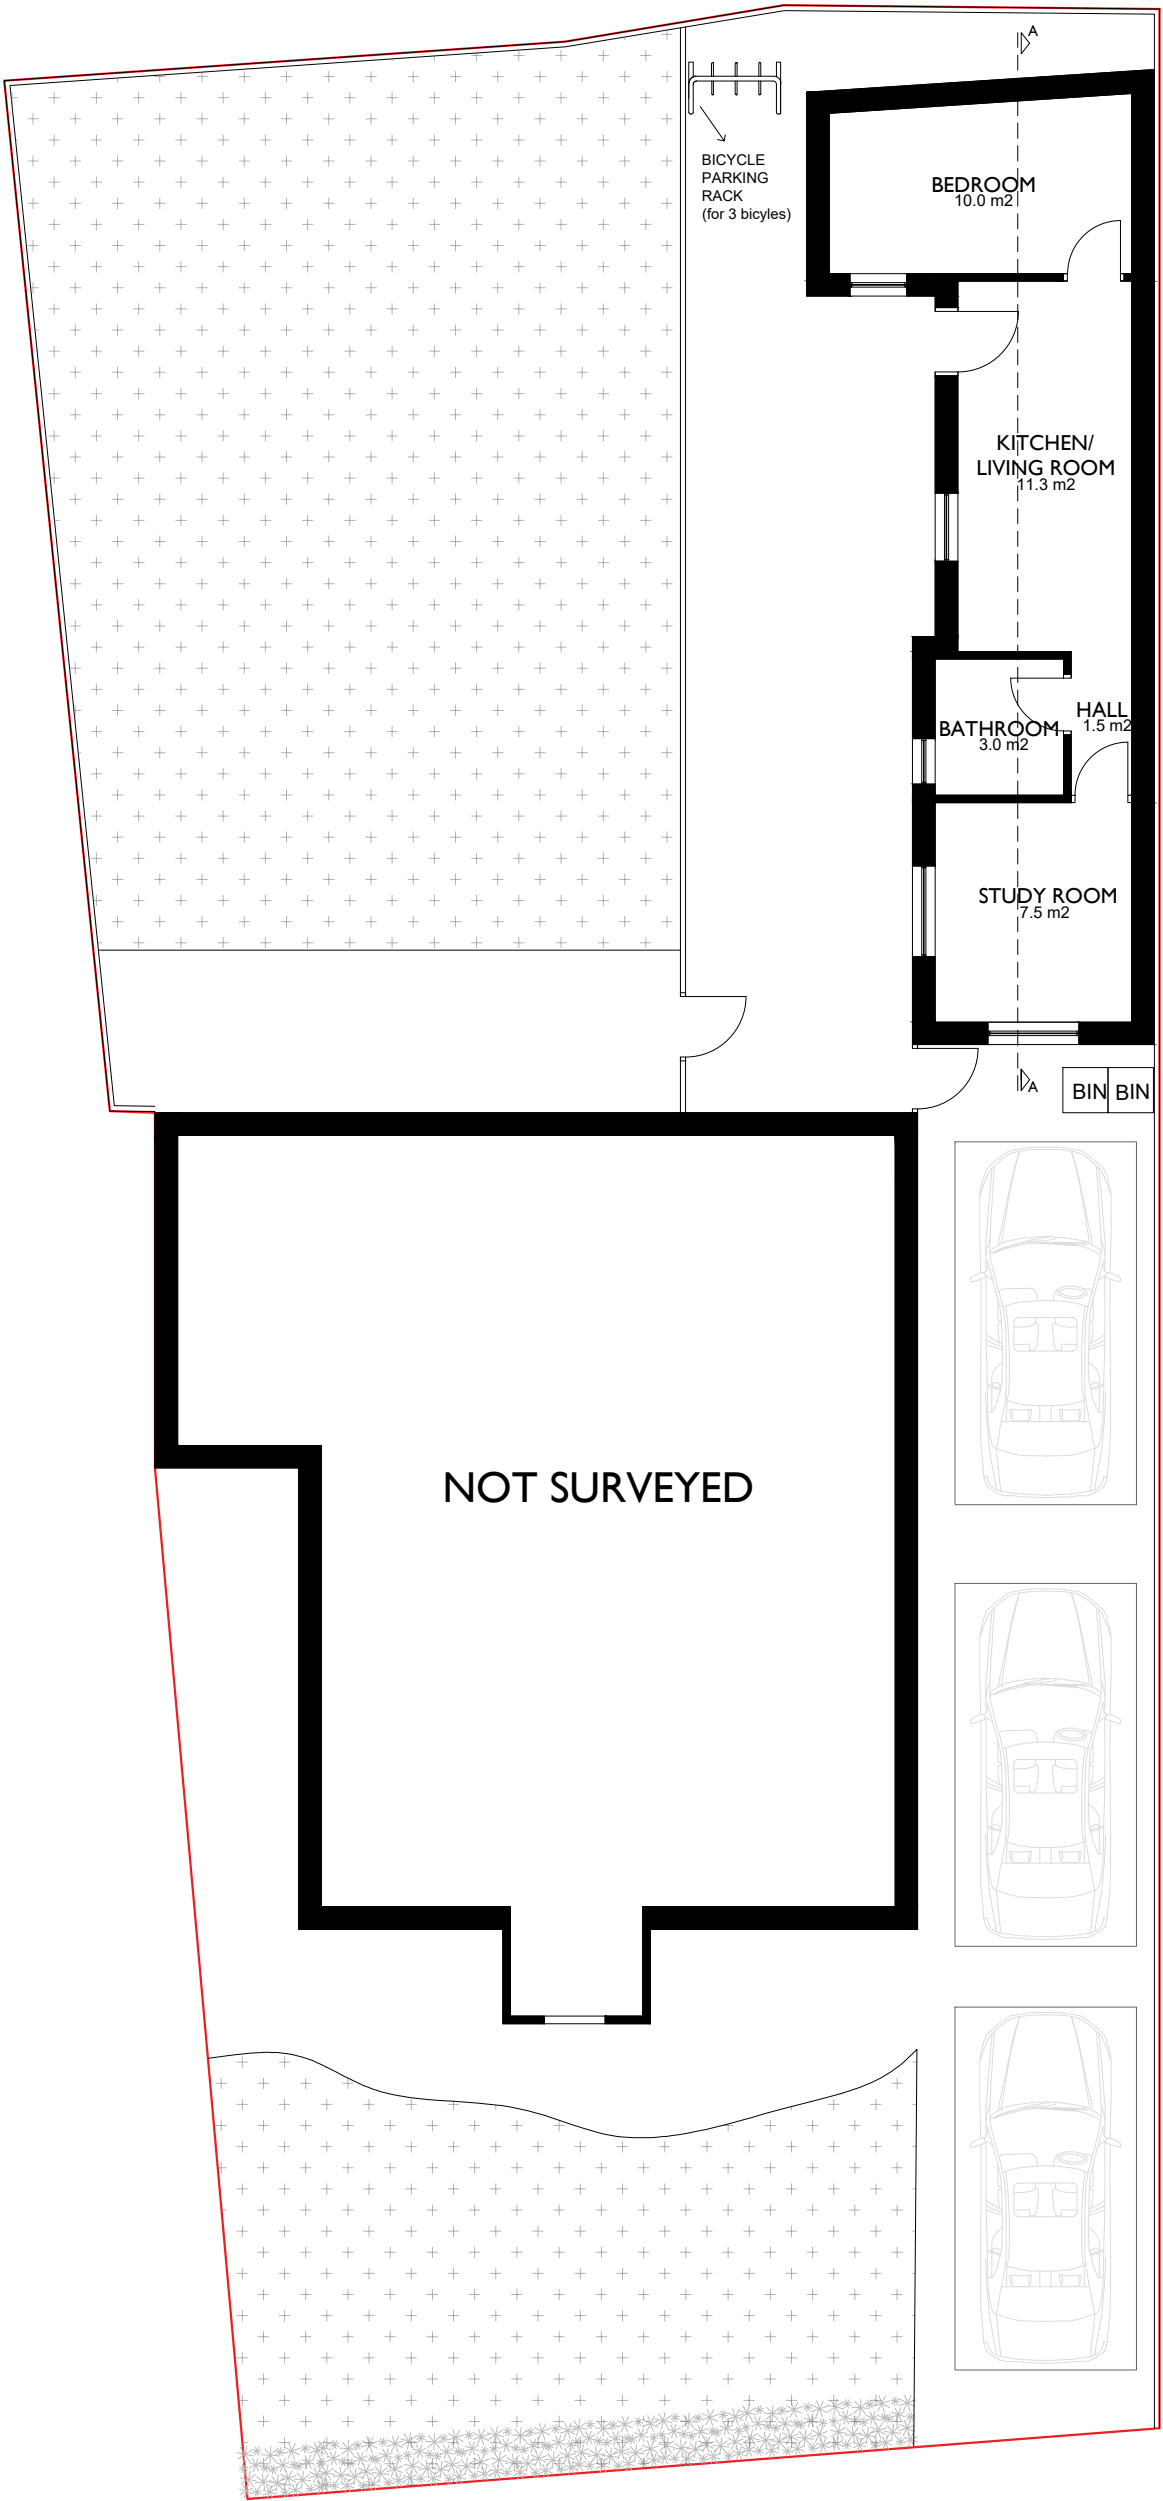


Proposed Ground Floor Plan

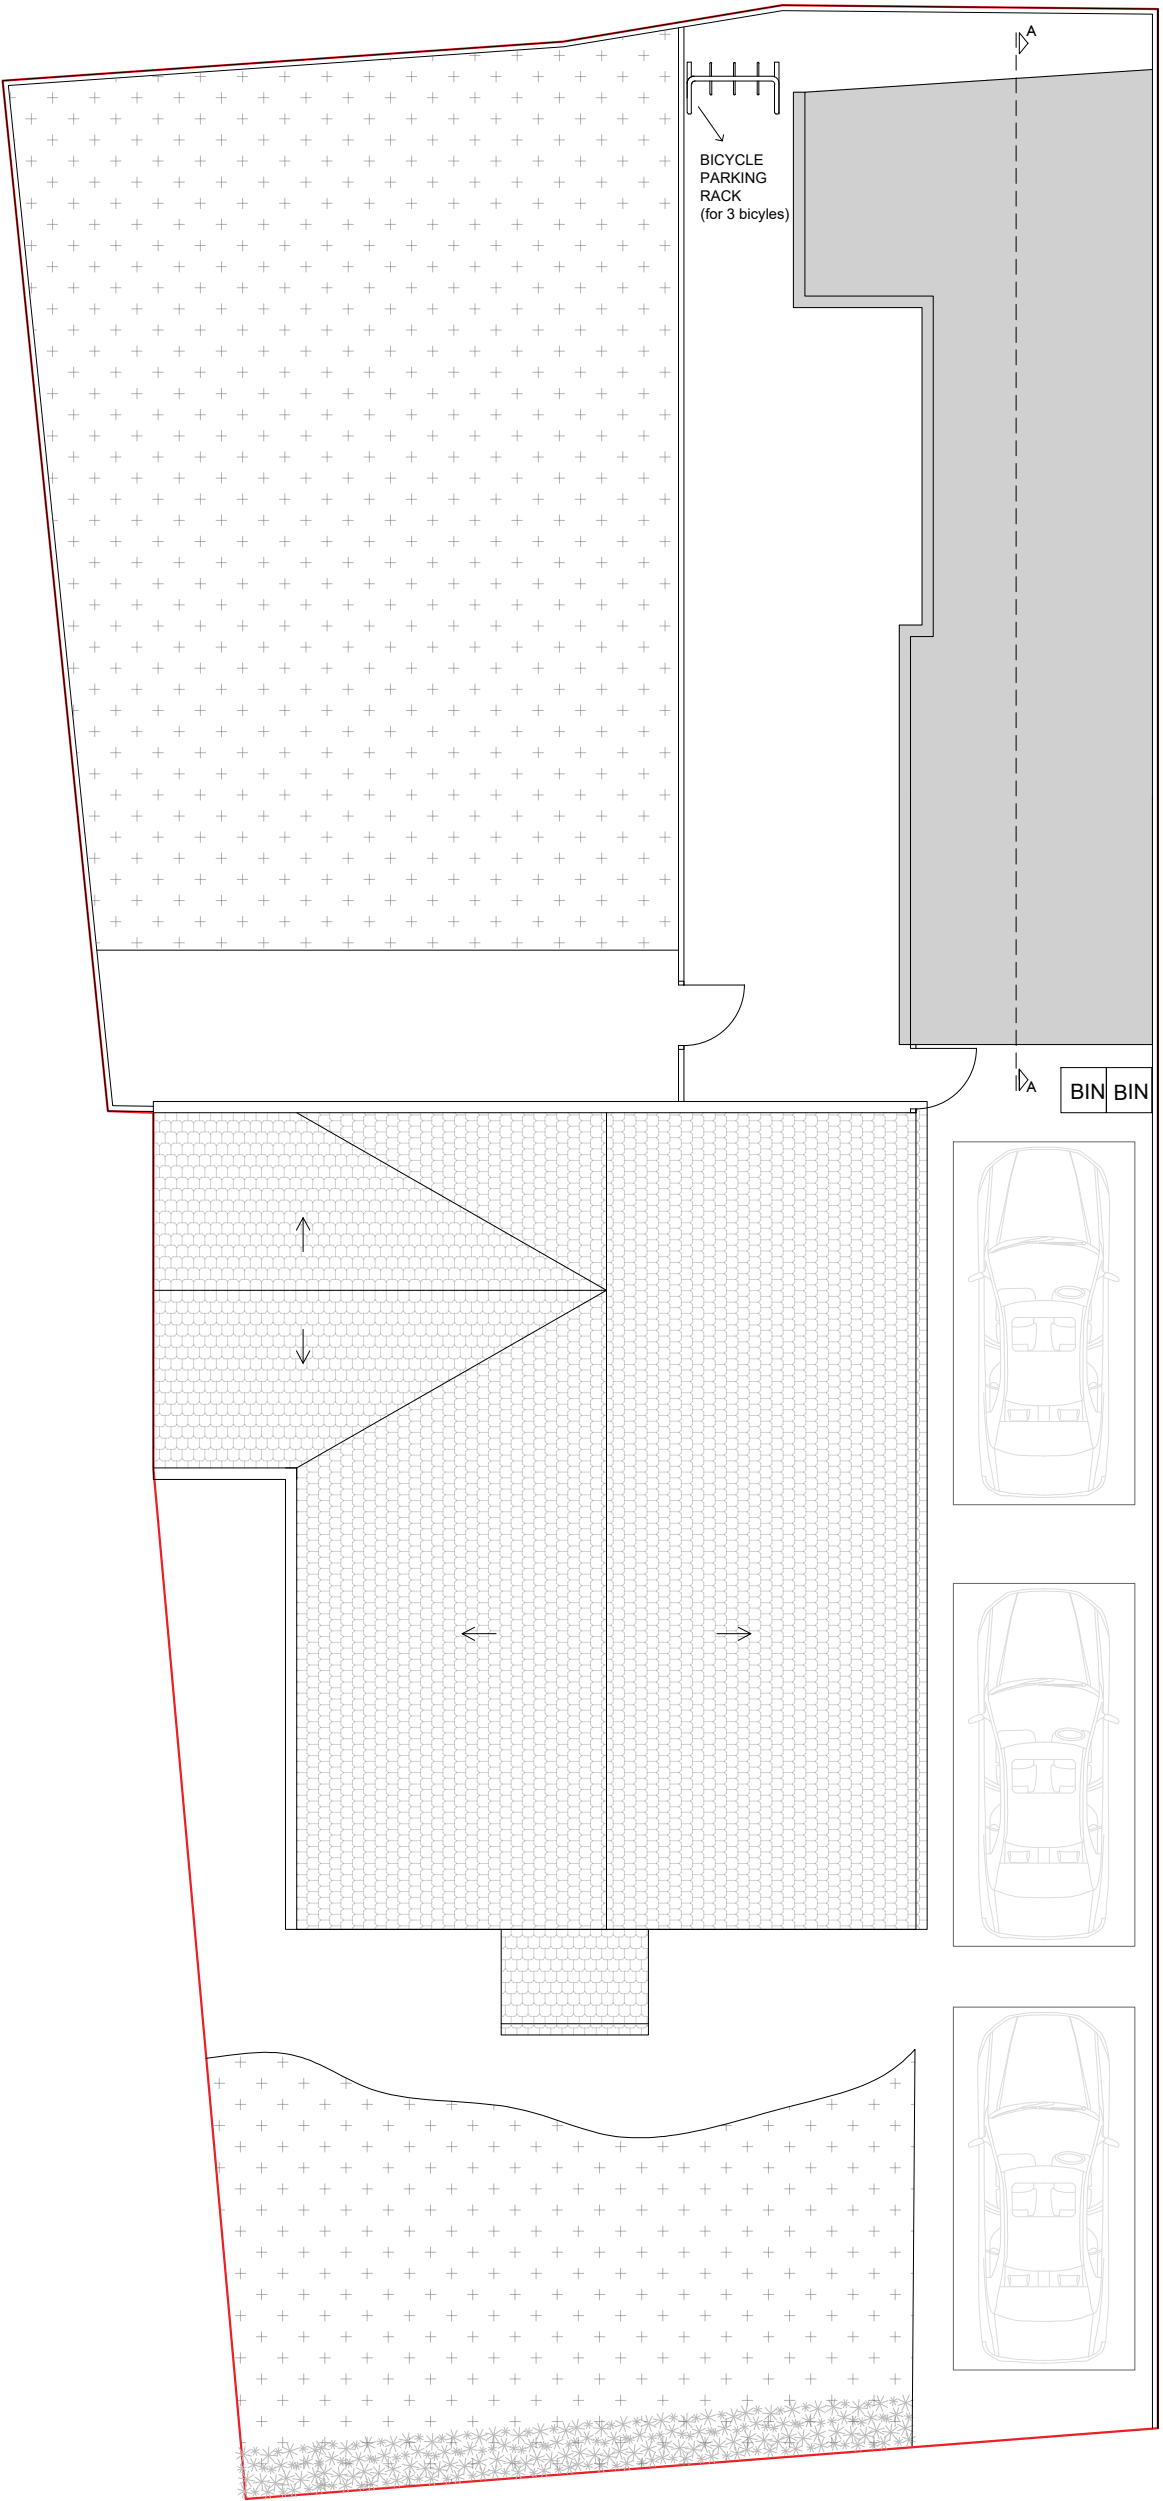

Proposed Roof Plan

Any dimensions shown should be checked on site.
Designs are not coordinated with engineer projects.
Not for construction purposes.

 

HOMZ
DESIGN | PLAN | BUILD
www.homz.uk / 0 330 818 3001

Drawing Title: Proposed Plans
Drawing : H-0405-05_50ScotsDrive _ProposedPlans_VI
Drawing Number: H-0405
Site Address: 50 Scots Drive RG413XE

Scale : 1/100 at A2
Revision : VI
Date : 10.10.2025