
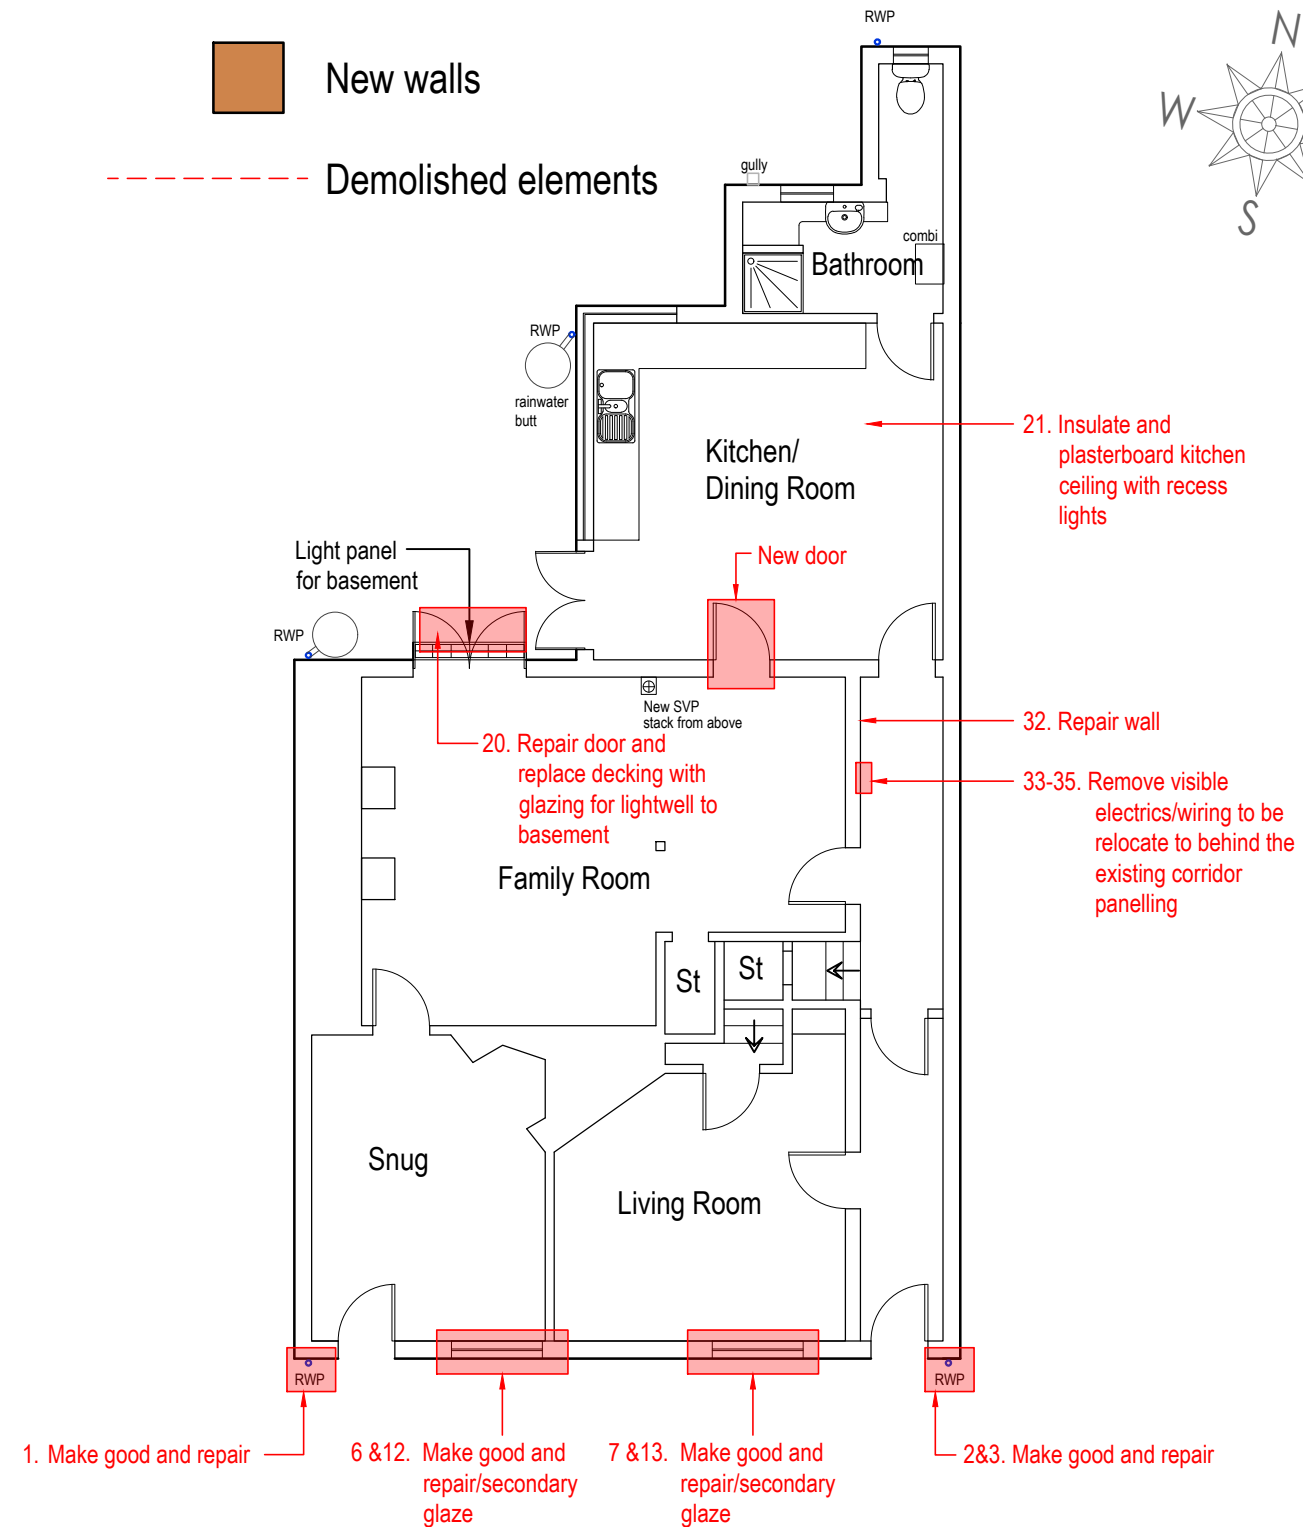


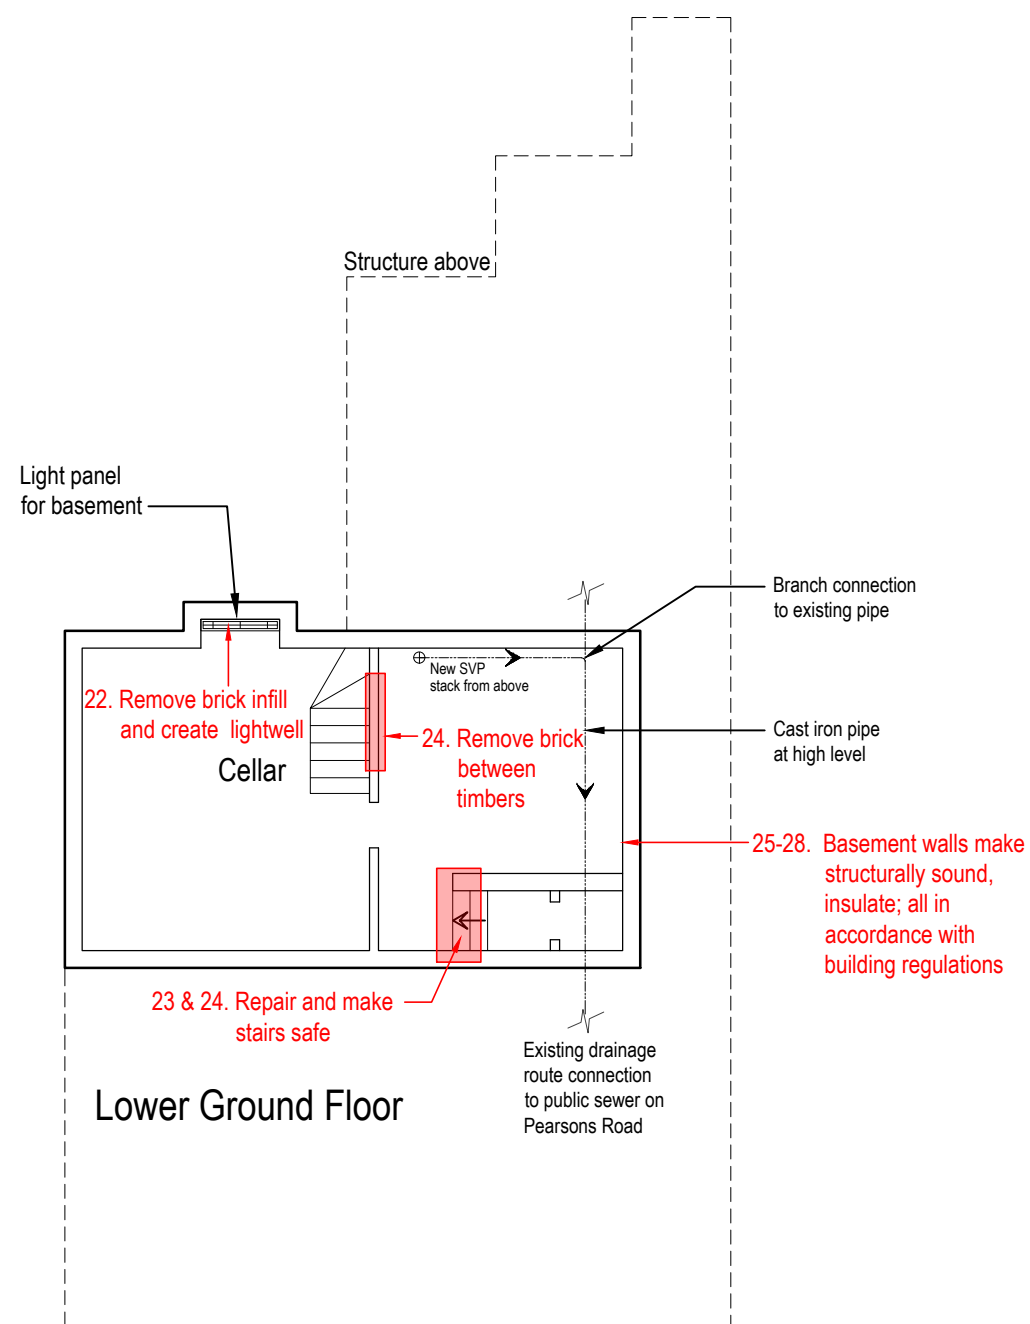

Ground Floor

TO BE READ WITH THE
HERITAGE APPRAISAL AND
SCOPE OF WORKS REPORT

A	Preliminary Issue	DD	11/08/26
REV:	DESCRIPTION:	BY:	DATE:

CLIENT:	Johannes Burger
SITE:	Rosemary Cottage Pearson Road, Sonning RG4 6UL

TITLE:	Proposed Basement & Ground Floor Plans
--------	---

STATUS: Planning			
SCALE AT A3: 1:100	DATE: 08/26	DRAWN: DD	CHECKED:
PROJECT: BPRC	DRAWING NO: PL_203		REVISION: A

jsc architects

Middleshop
Waltham Road
Maidenhead SL6 3NH
01628 828 241-4
reception@jsaarchitects.com
www.jsaarchitects.com