

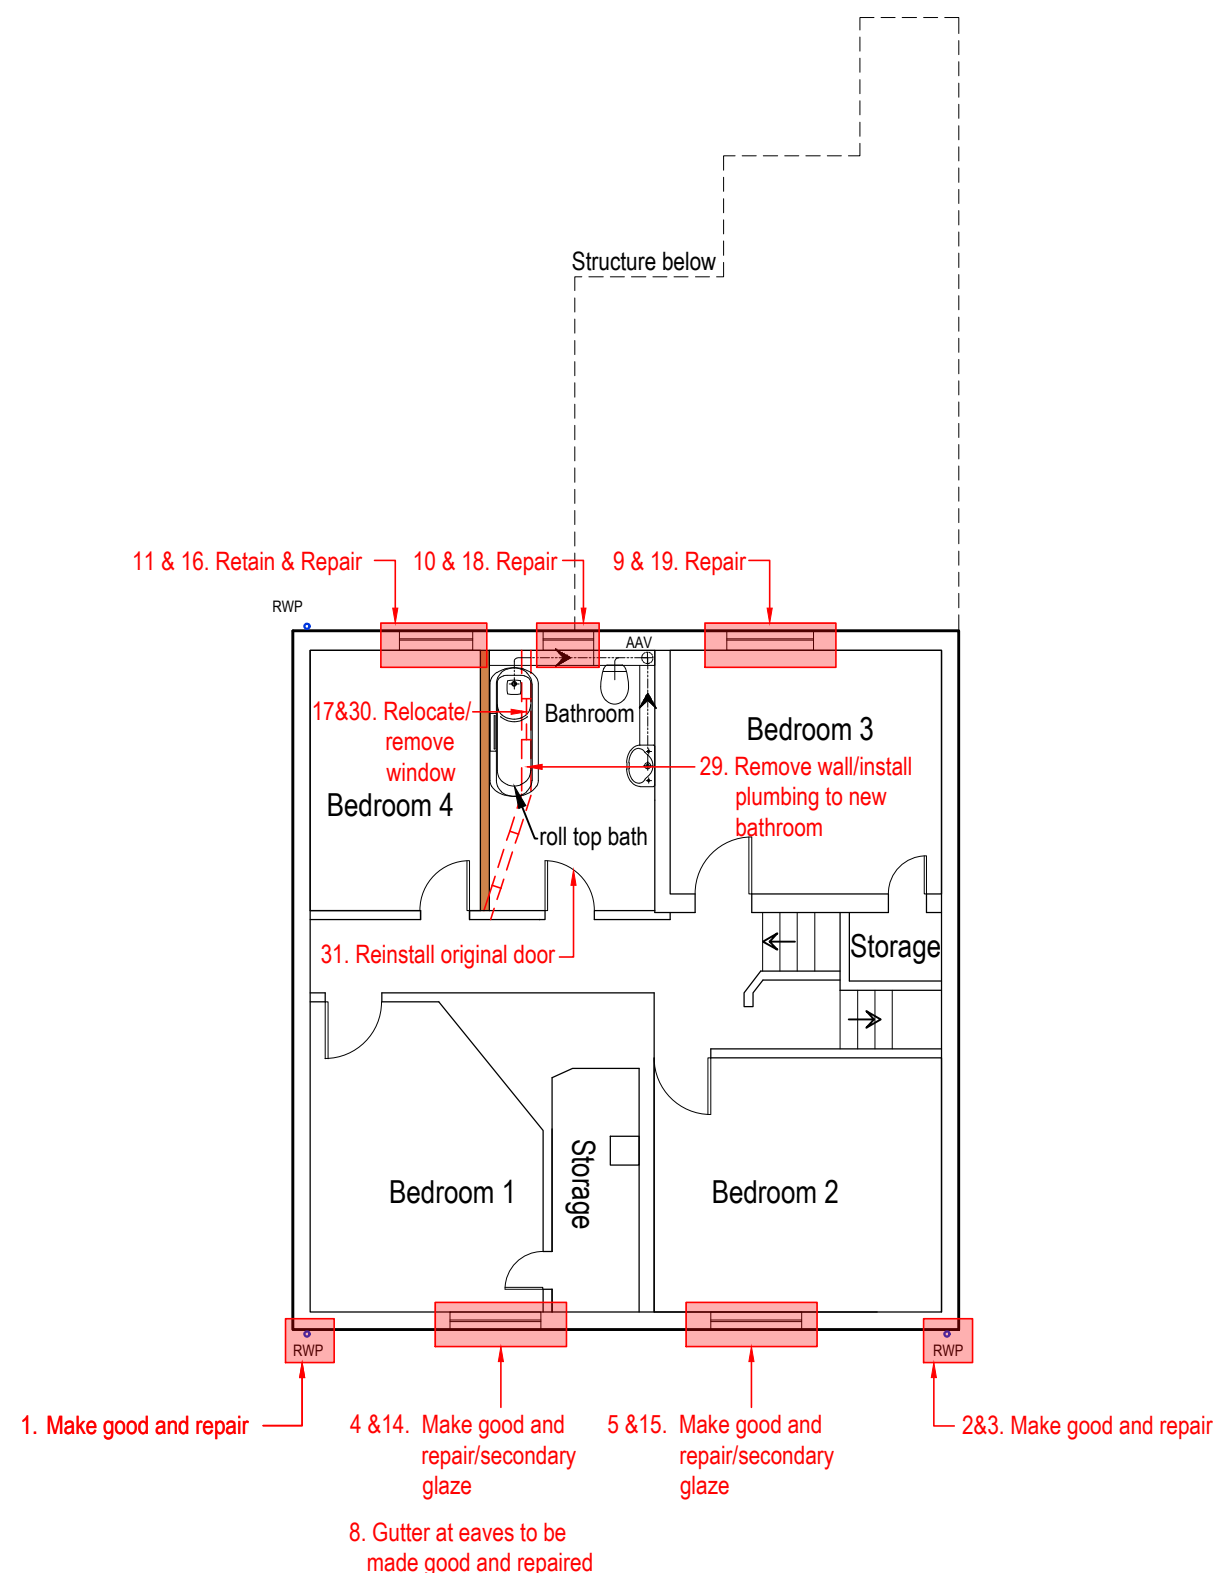
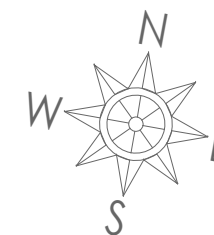


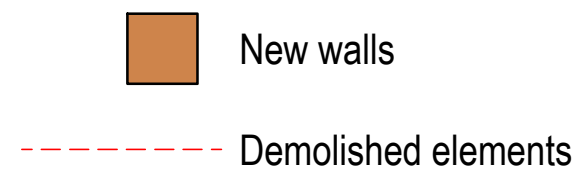

First Floor (new bathroom)

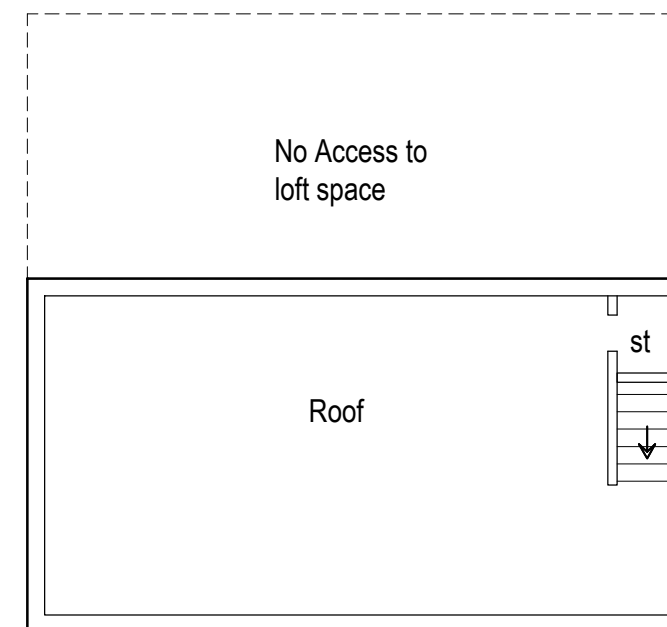

Second Floor

TO BE READ WITH THE  
HERITAGE APPRAISAL AND  
SCOPE OF WORKS REPORT

|      |                   |     |          |
|------|-------------------|-----|----------|
|      |                   |     |          |
| A    | Preliminary Issue | DD  | 11/08/26 |
| REV: | DESCRIPTION:      | BY: | DATE:    |

|         |                                                      |
|---------|------------------------------------------------------|
| CLIENT: | Johannes Burger                                      |
| SITE:   | Rosemary Cottage<br>Pearson Road, Sonning<br>RG4 6UL |

|        |                                             |
|--------|---------------------------------------------|
| TITLE: | Proposed First Floor &<br>Second floor plan |
|--------|---------------------------------------------|

|                       |                       |                |          |
|-----------------------|-----------------------|----------------|----------|
| STATUS: Planning      |                       |                |          |
| SCALE AT A3:<br>1:100 | DATE:<br>08/26        | DRAWN:<br>DD   | CHECKED: |
| PROJECT:<br>BPRC      | DRAWING NO:<br>PL_204 | REVISION:<br>A |          |



Middleshop  
Waltham Road  
Maidenhead SL6 3NH  
01628 828 241-4  
reception@jsaarchitects.com  
www.jsaarchitects.com