


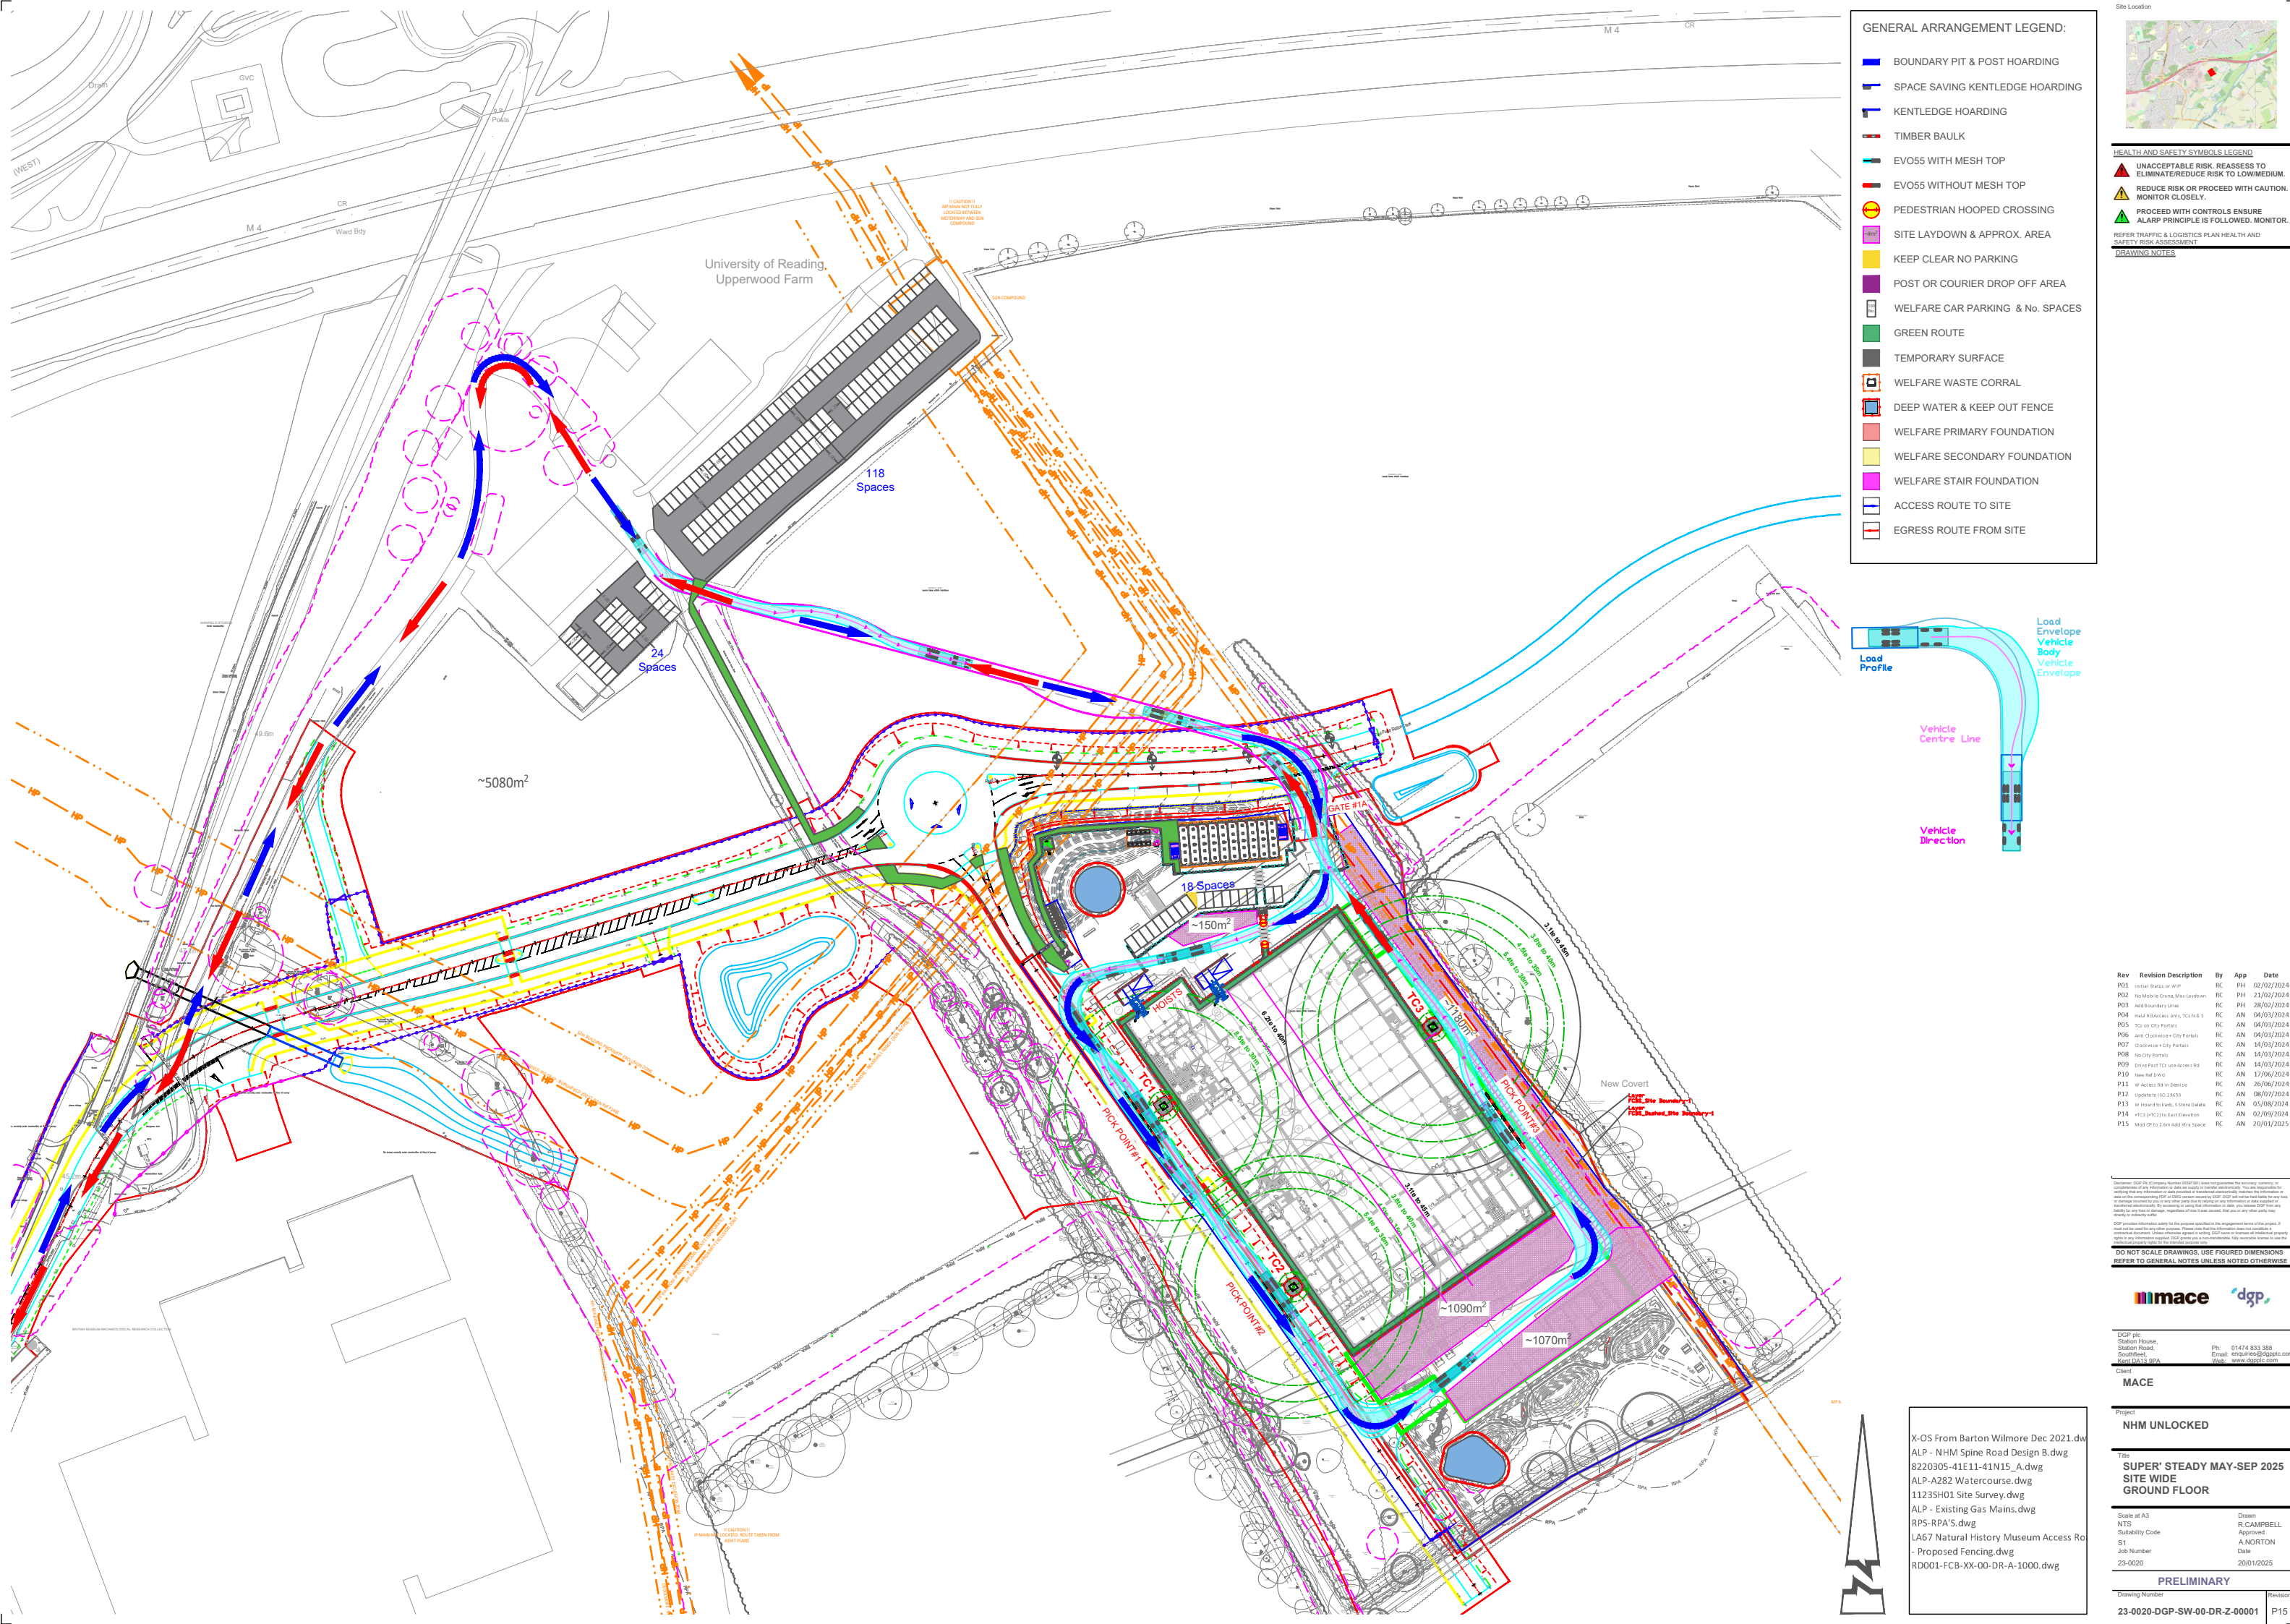

Rev	Revision Description	By	App	Date
P01	Initial Status or WIP	RC	PH	02/02/2024
P02	Add Boundary Line	RC	PH	21/02/2024
P03	Add Mobile Line	RC	PH	28/02/2024
P04	Hot Rd Address only TCI N.E.S	RC	AN	04/03/2024
P05	Tx/Rx on City Ports	RC	AN	04/03/2024
P06	Anti Clockwise - City Ports	RC	AN	04/03/2024
P07	Clockwise - City Ports	RC	AN	14/03/2024
P08	One Port TCI	RC	AN	14/03/2024
P09	Drive Port TCI use Access Rd	RC	AN	14/03/2024
P10	New Rd Drwg	RC	AN	07/06/2024
P11	W Access Rd in Demise	RC	AN	26/06/2024
P12	Update to ISO 15650	RC	AN	08/07/2024
P13	W Heart of Walls, 5 Store Data	RC	AN	05/08/2024
P14	+PC (PC2) to East Elevation	RC	AN	02/09/2024
P15	Hot Rd to 1.6m add extra Space	RC	AN	21/09/2025

Disclaimer: DGP Inc. (Company Number 558971) does not guarantee the accuracy, currency, or completeness of any information it data may supply or transfer electronically. You are responsible for verifying that any information that you receive or transferred electronically matches the information it data on the corresponding PDF or DWG version issued by DGP. DGP will not be held liable for any loss or damage incurred by you or your company if you rely on information received from DGP by email or transferred electronically. By agreeing or using that information it data, you release DGP from any liability for any loss or damage, regardless of how it was caused, that you or any other party may directly or indirectly suffer.

DGP provides information solely for the purpose specified in the engagement terms of the project. It must not be used for any other purpose. Please note that the information does not constitute a contract or agreement. Unless otherwise agreed in writing, DGP does not warrant all intellectual property rights in any information supplied. DGP grants you a non-transferable, fully revocable license to use the

**DO NOT SCALE DRAWINGS, USE FIGURED DIMENSIONS
REFER TO GENERAL NOTES UNLESS NOTED OTHERWISE**



DGP plc
Station House,
Station Road,
Southfleet,
Kent DA13 9PA

Ph: 01474 833 388
Email: enquiries@dgpplc.co.uk
Web: www.dgpplc.com

MACE

Project
NHM UNLOCKED

Title
SUPER' STEADY MAY-SEP 2025
SITE WIDE
GROUND FLOOR

Scale at A3	Drawn
NTS	R.CAMPBELL
Suitability Code	Approved
S1	A.NORTON
Job Number	Date
23-0020	20/01/2025

PRELIMINARY

Drawing Number	Revision
----------------	----------