




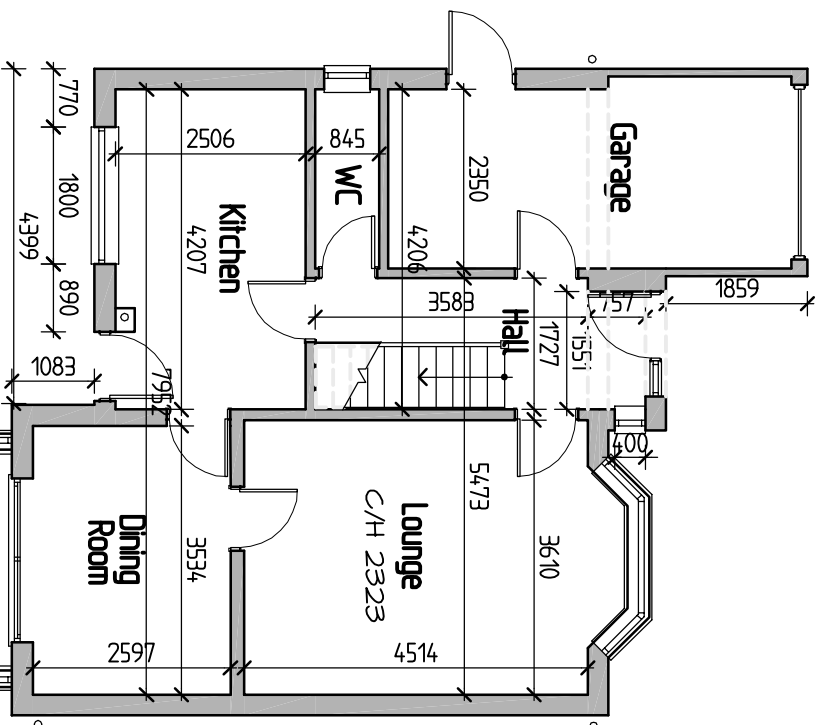


0 1 2 3 Metres
SCALE BAR @ 1-100
Existing Ground Floor Plan

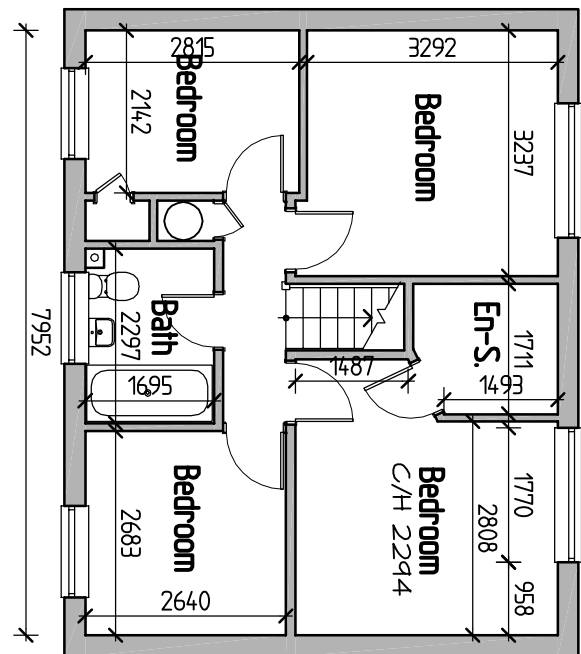


0 1 2 3 Metres
SCALE BAR @ 1-100
Existing First Floor Plan

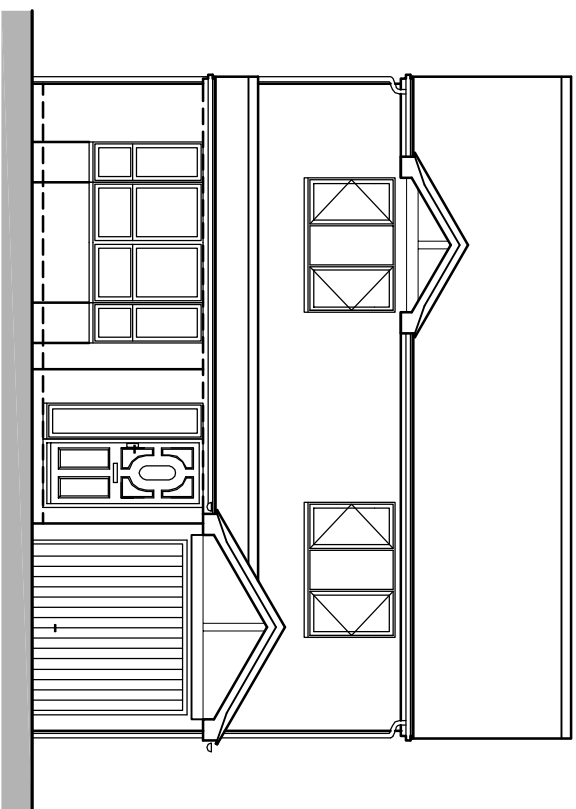


0 1 2 3 Metres
SCALE BAR @ 1-100
Existing Front Elevation

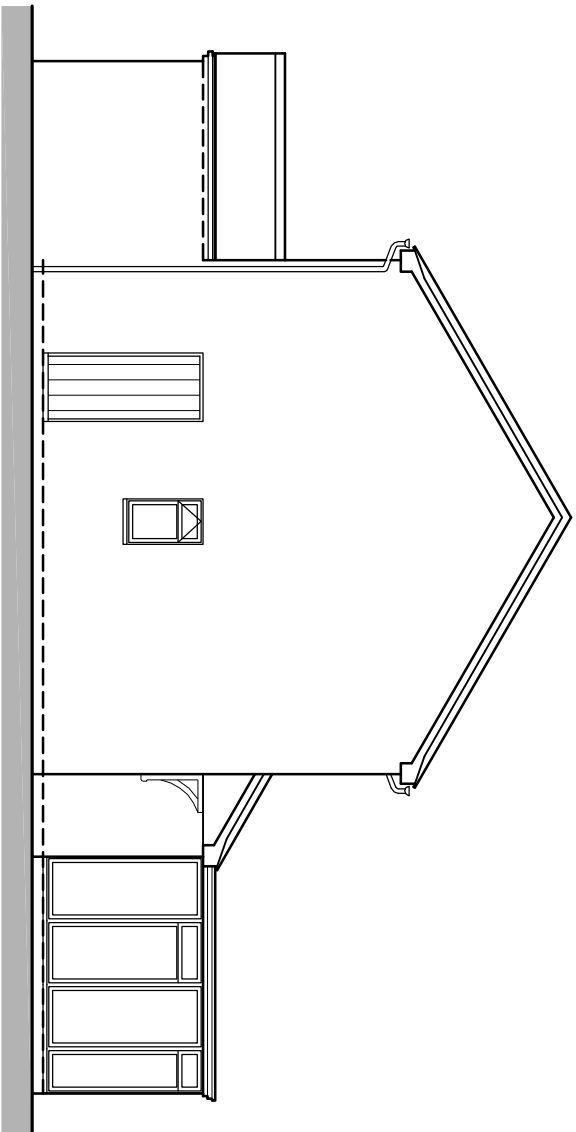


0 1 2 3 Metres
SCALE BAR @ 1-100
Existing Side Elevation

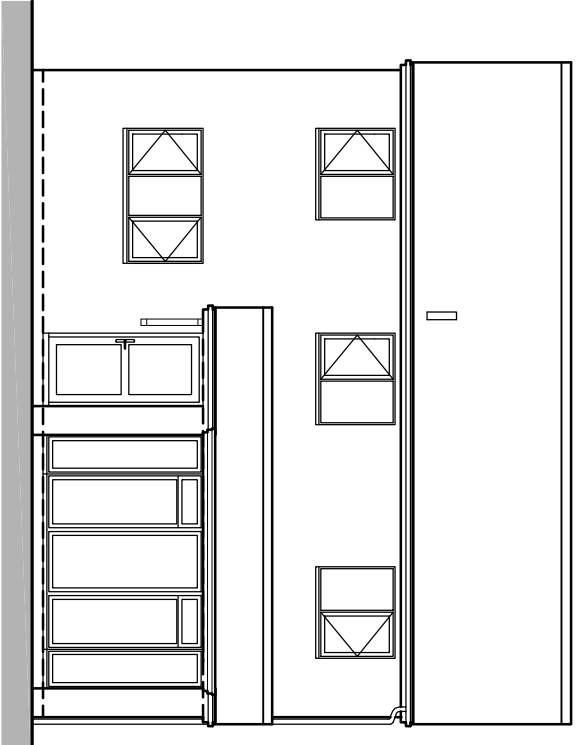


0 1 2 3 Metres
SCALE BAR @ 1-100
Existing Rear Elevation

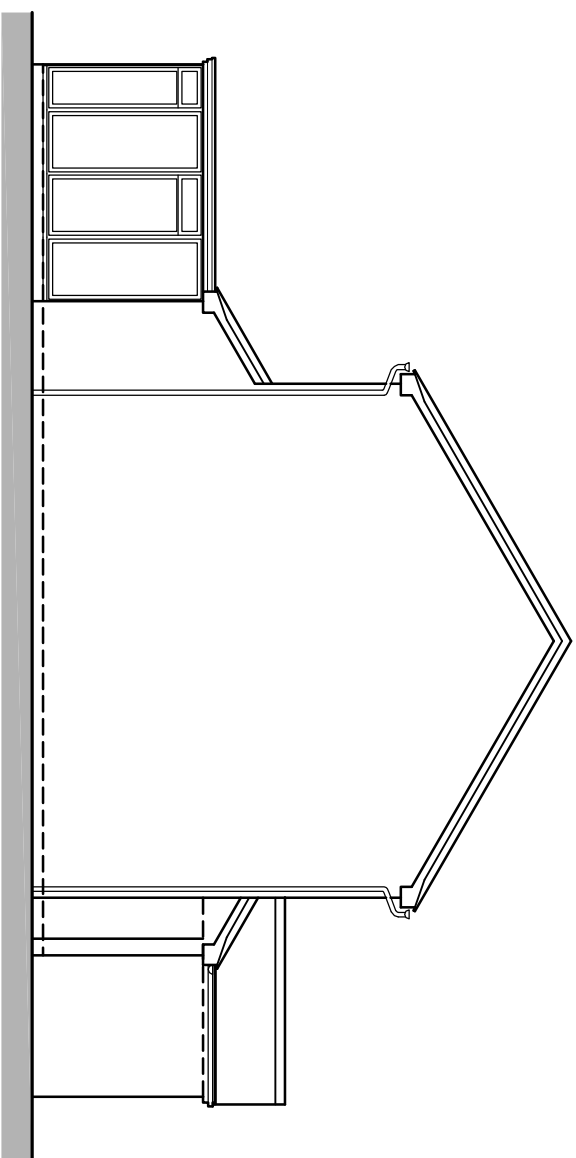


0 1 2 3 Metres
SCALE BAR @ 1-100
Existing Side Elevation

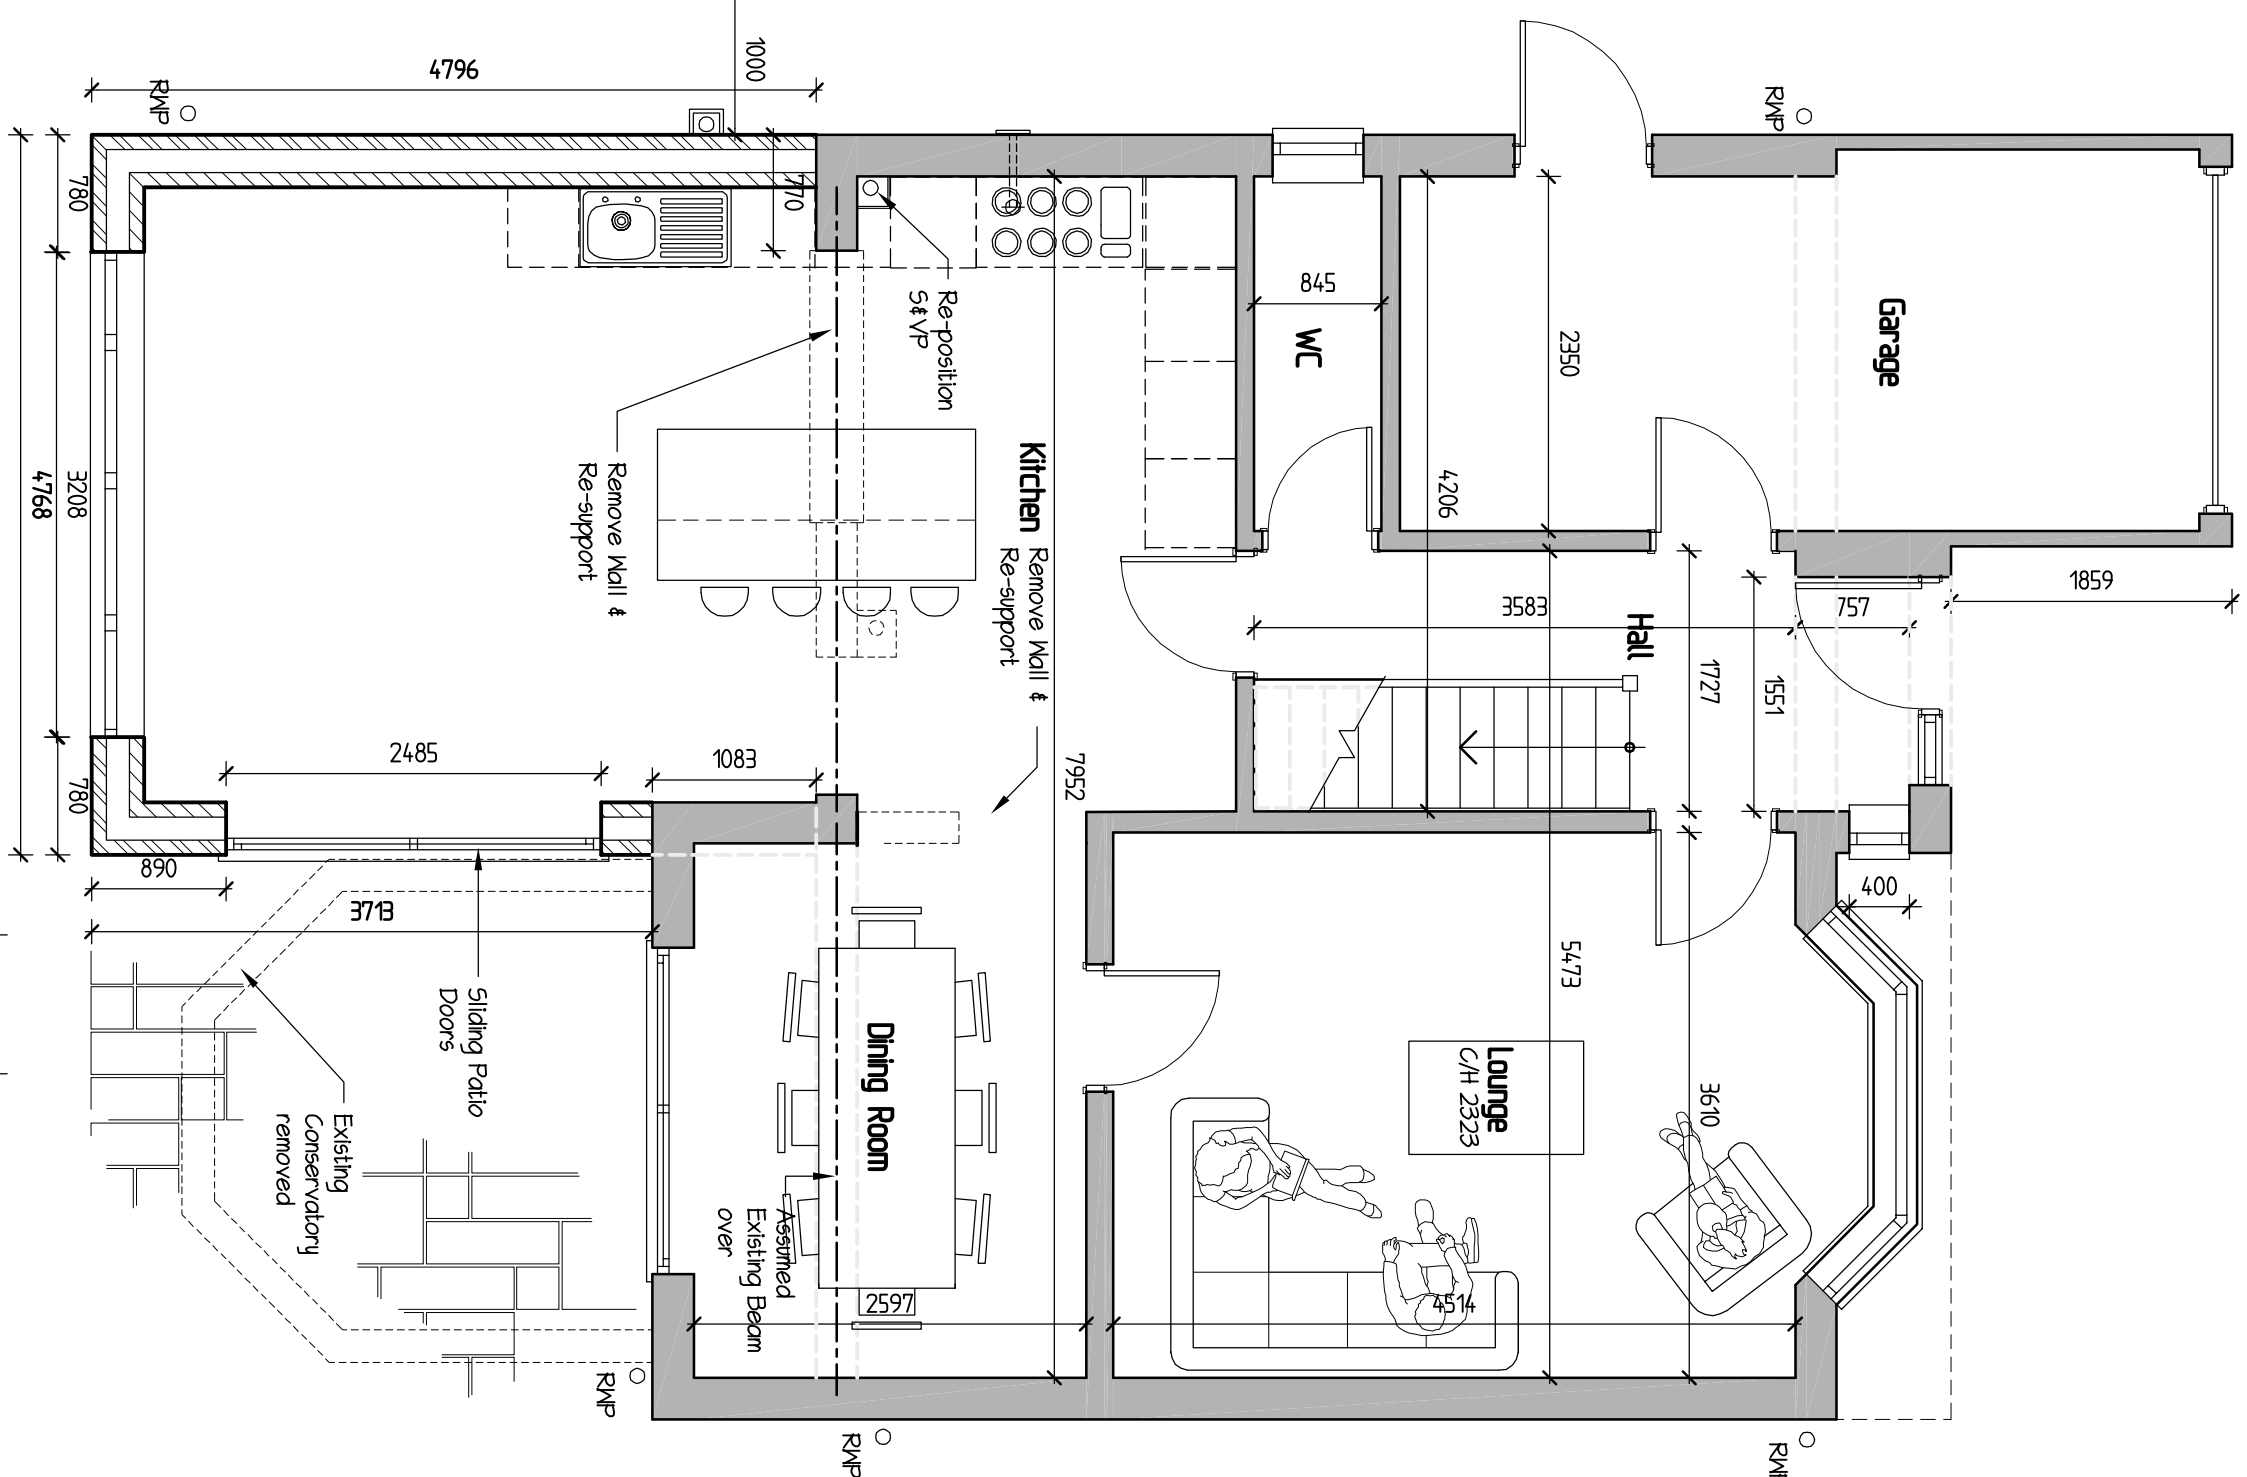


0 1 2 3 Metres
SCALE BAR @ 1-50
Proposed Ground Floor Plan

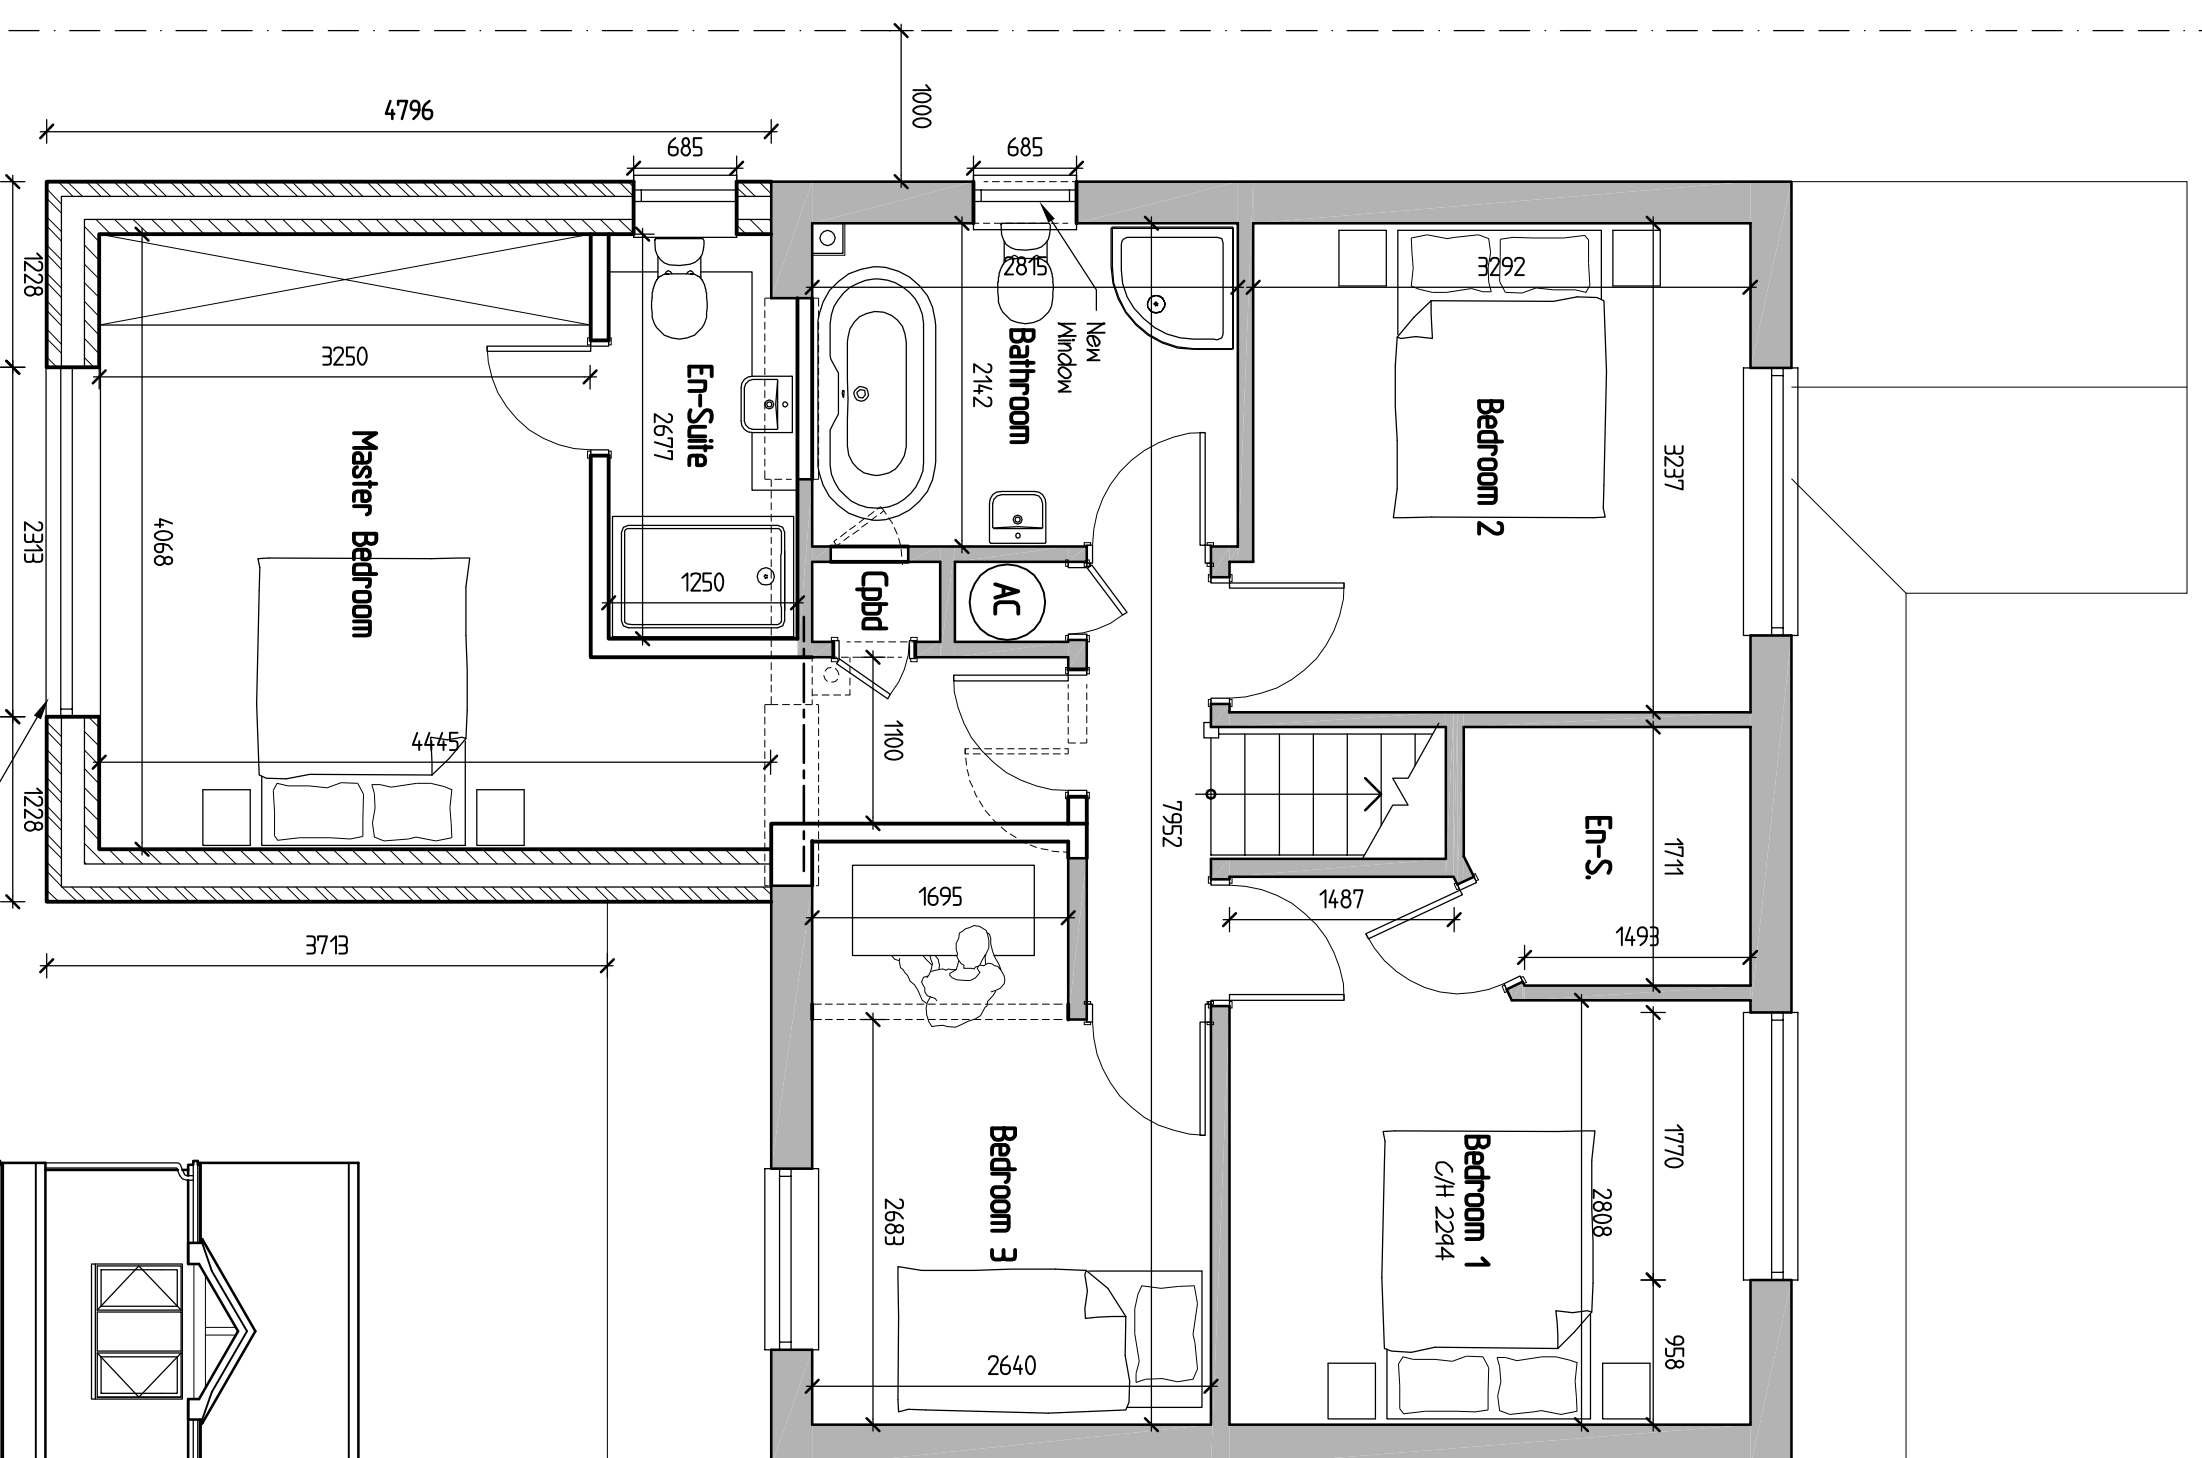


0 1 2 3 Metres
SCALE BAR @ 1-50
Proposed First Floor Plan

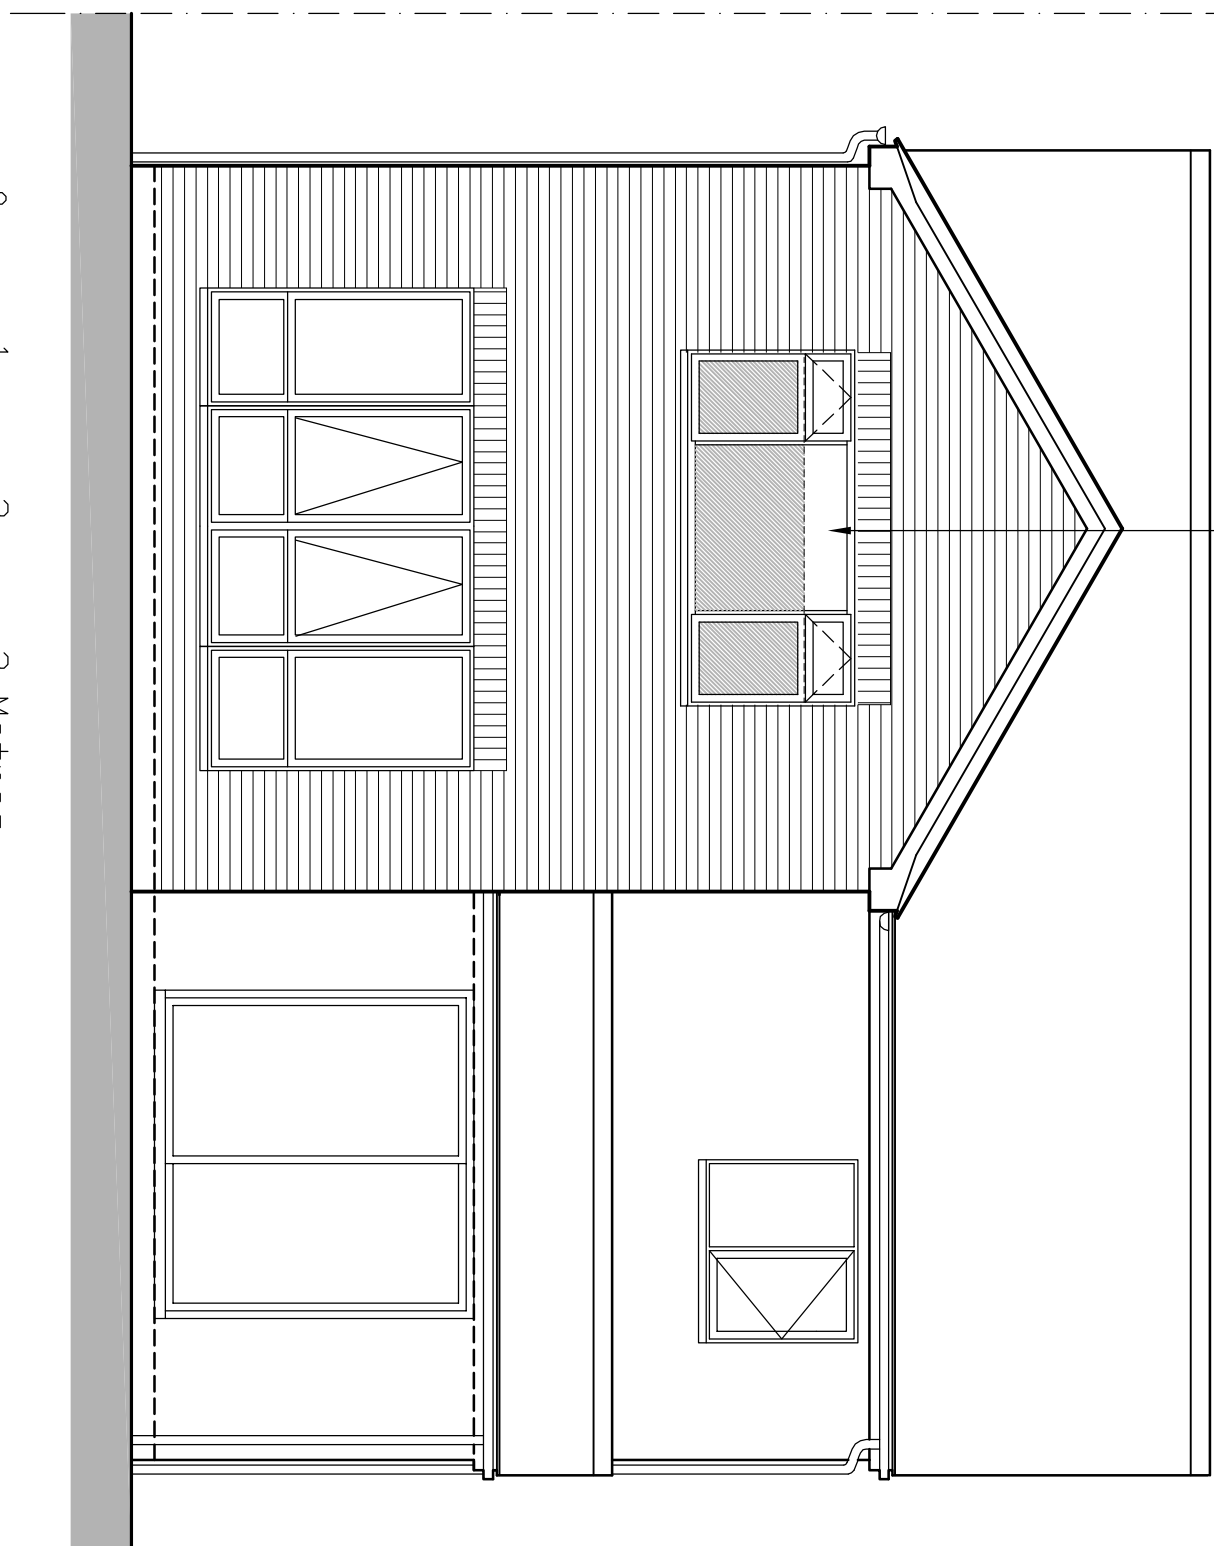


0 1 2 3 Metres
SCALE BAR @ 1-50
Proposed Rear Elevation

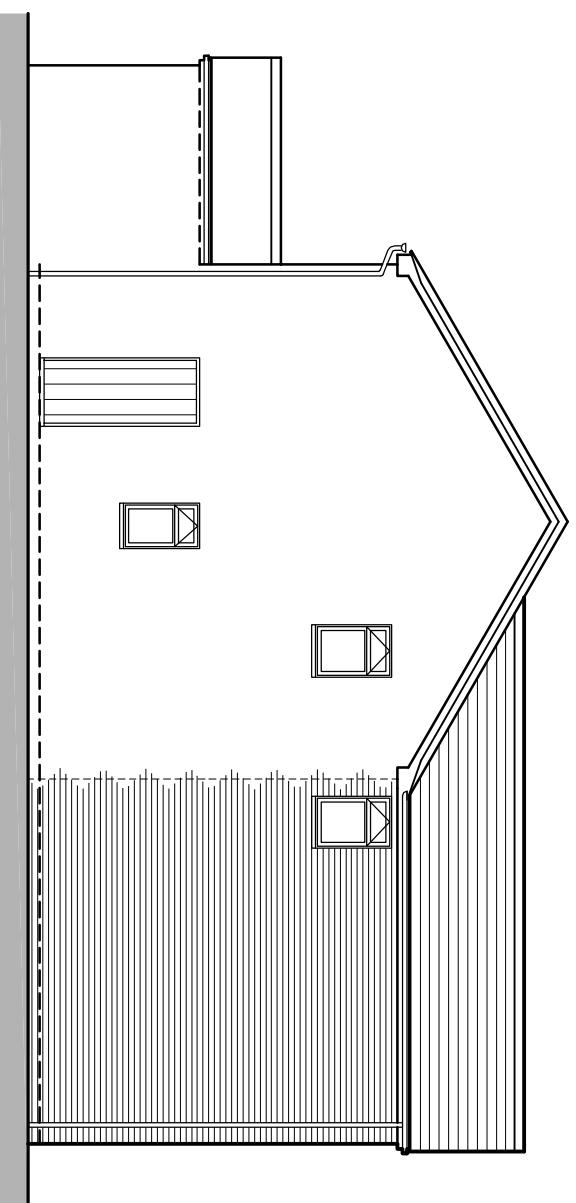


0 1 2 3 Metres
SCALE BAR @ 1-100
Proposed Side Elevation

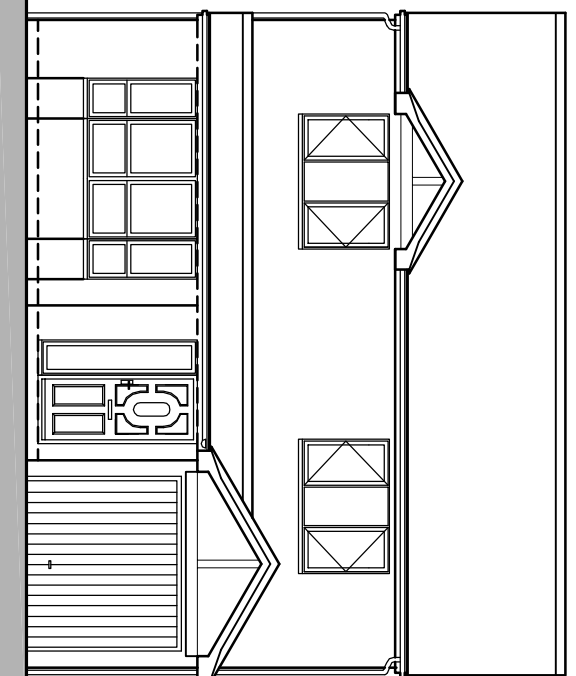


0 1 2 3 Metres
SCALE BAR @ 1-100
Proposed Front Elevation
(Unchanged)

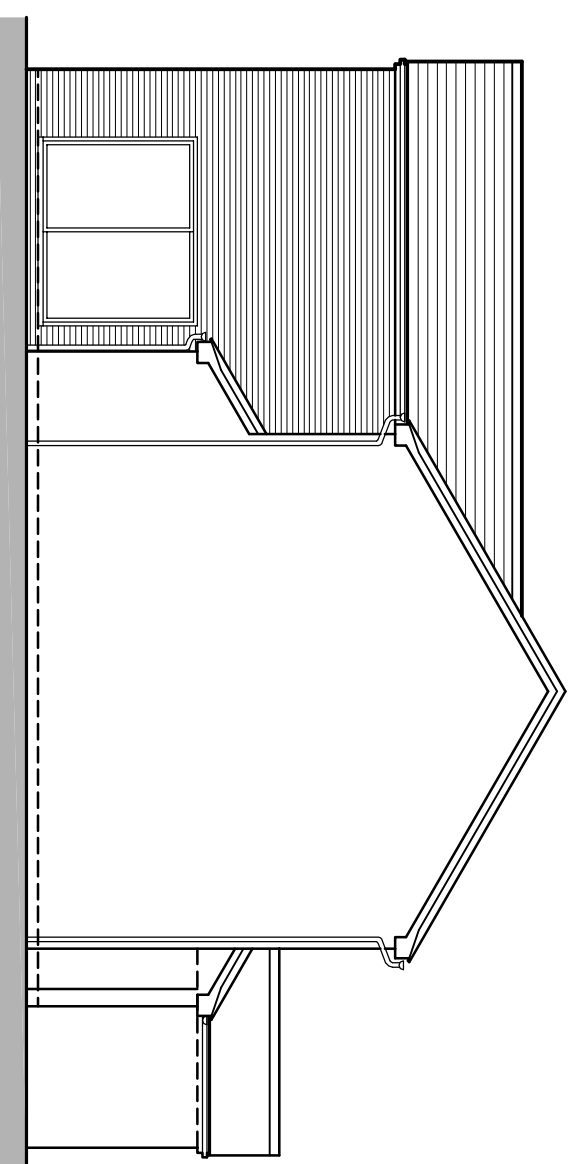

0 1 2 3 Metres
SCALE BAR @ 1-100
Proposed Side Elevation

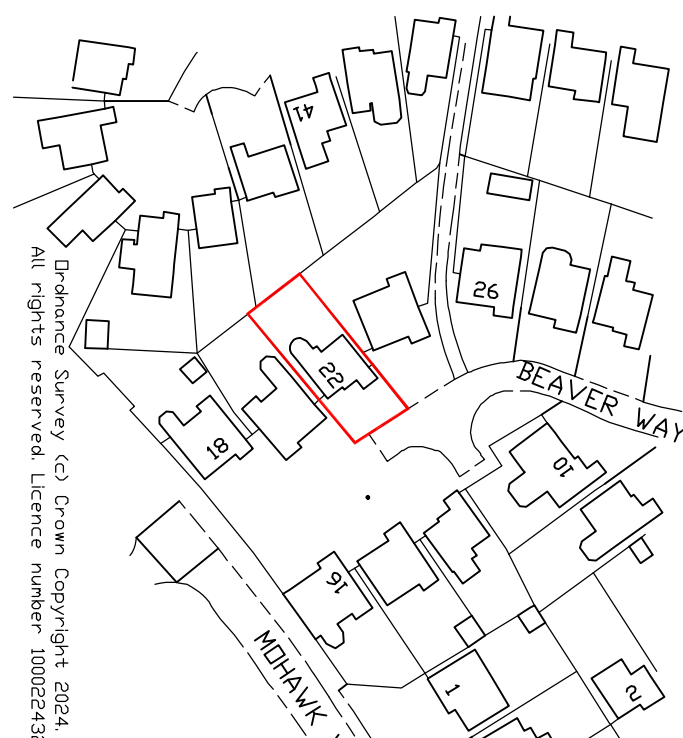

0 10 20 30 Metres
SCALE BAR @ 1-1250
Location Plan I-1250

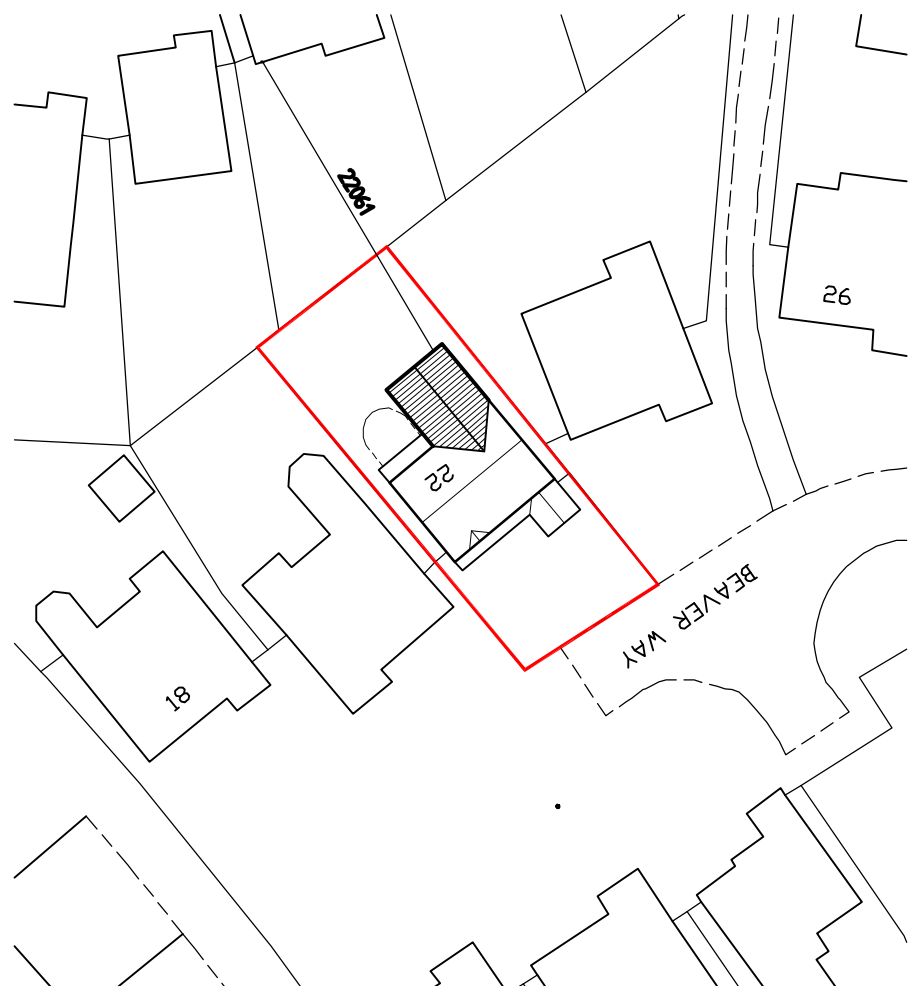

0 10 20 30 Metres
SCALE BAR @ 1-500
Block Plan I-500

G R E G
Farrell
Planning, Building Regulations & Structural Design
Building & Design Consultant
greg@gregfarrell.co.uk

Rev.	Description	Date
A	Clients updates added	3-12-2024
B	Clients updates added	9-12-2024
B	Window obscured glass added	7-3-2025
B	Window obscured	7-3-2025

JOB TITLE

22 Beaver Way
Woodley

Existing & Proposed Plans & Elevations

SCALE 1:50 I:100 DATE November 2024 DRAWING No. D