





LOCATION PLAN
SCALE 1:1250@A3




BLOCK PLAN
SCALE 1:500@A3

Supplied by Streetwise Maps Ltd
www.streetwise.net
Licence No: 100047474
18-07-27 25/04/2024

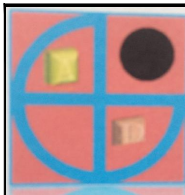	PROJECT:	39 Arundel Road Woodley	DRAWN BY:	P.S.	DRAWING TITLE:		ArchDezine Limited archdeziner7@gmail.com
	PROPOSED SINGLE STOREY REAR EXTENSION		DATE:	07/10/2024	LOCATION AND BLOCK PLAN		
			SCALE:	AS SHOWN@A3	DRAWING NUMBER:		
			FILENAME:	23070	AR -01		

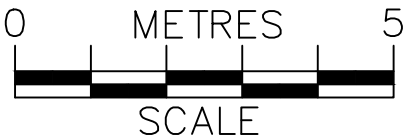


EXISTING FRONT ELEVATION

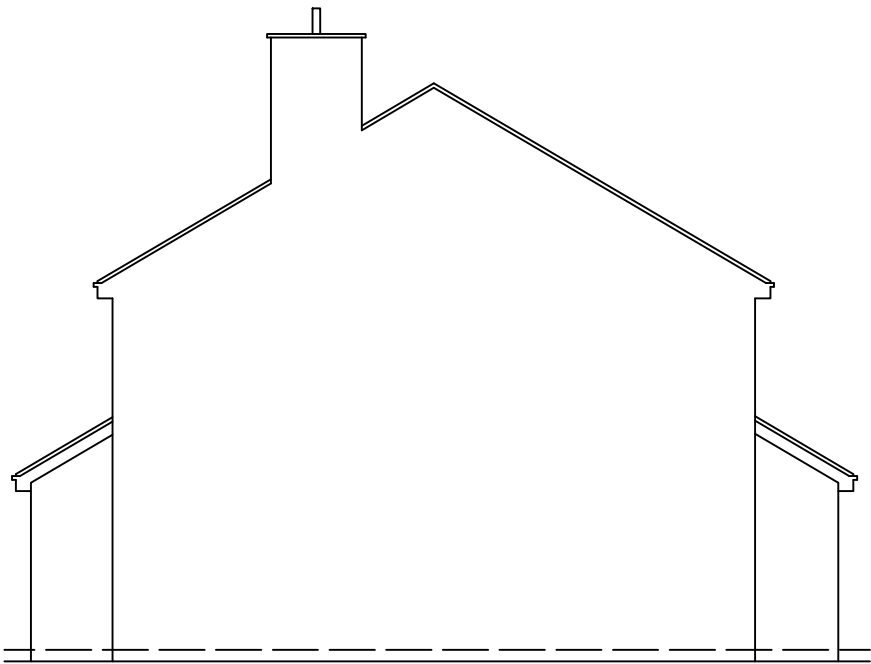


EXISTING SIDE-1 ELEVATION




EXISTING REAR ELEVATION

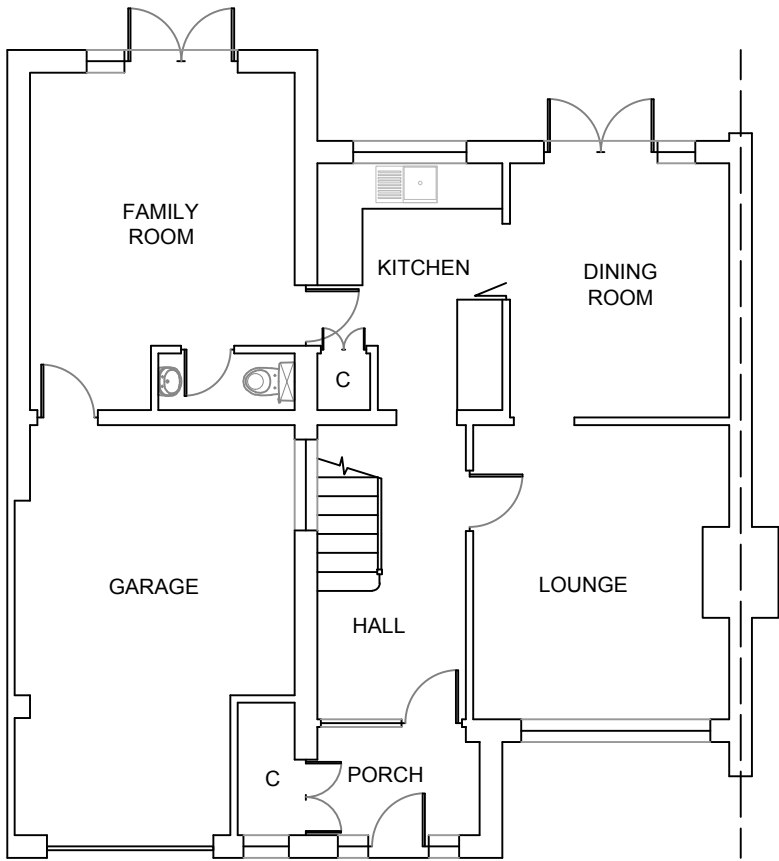


GROUND FLOOR PLAN

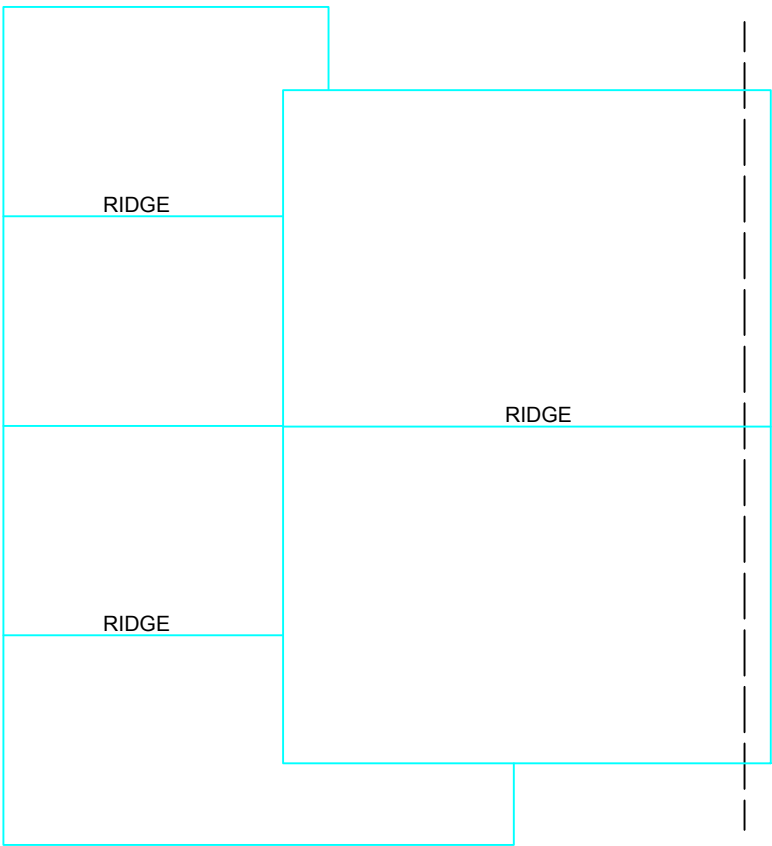

GROUND ROOF PLAN

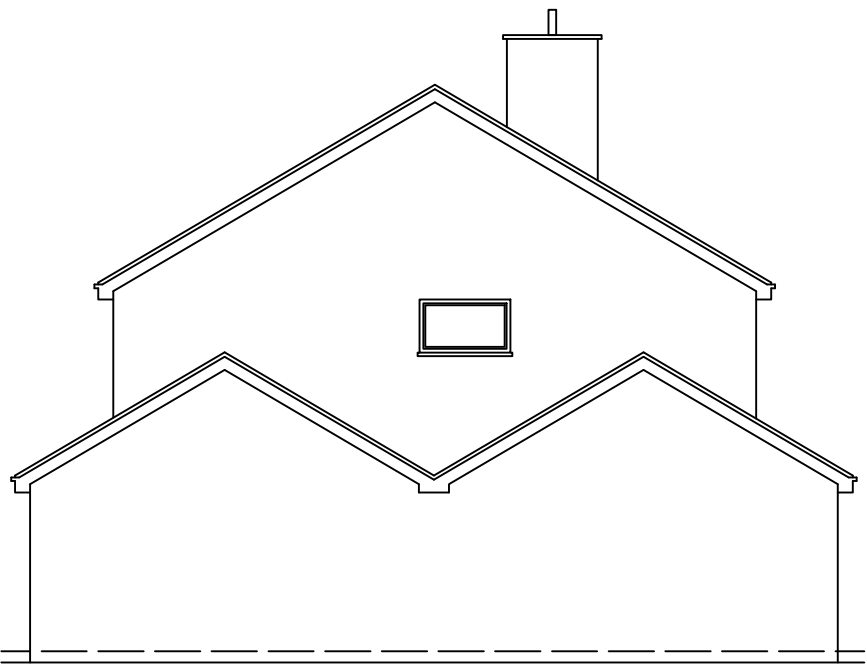

EXISTING SIDE-2 ELEVATION

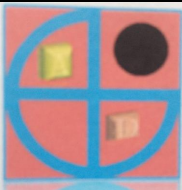

PROJECT:

PROPOSED SINGLE STOREY REAR EXTENSION

39 Arundel Road
Woodley

DRAWN BY:

P.S.

DATE:

08/10/2024

SCALE:

1:100@A3

FILENAME:

23070



DRAWING TITLE:

EXISTING PLANS & ELEVATIONS


DRAWING NUMBER:

AR -02


ArchDezine Limited
archdeziner7@gmail.com

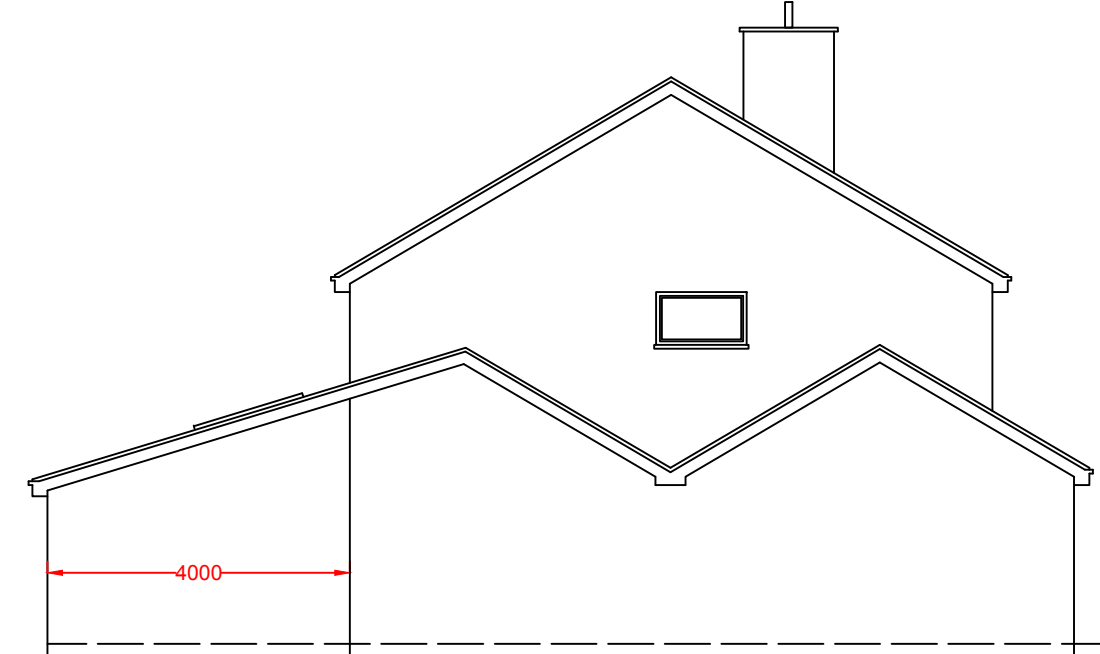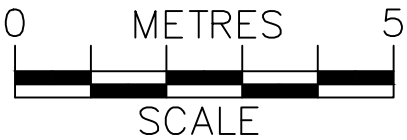

PROPOSED SIDE-2 ELEVATION

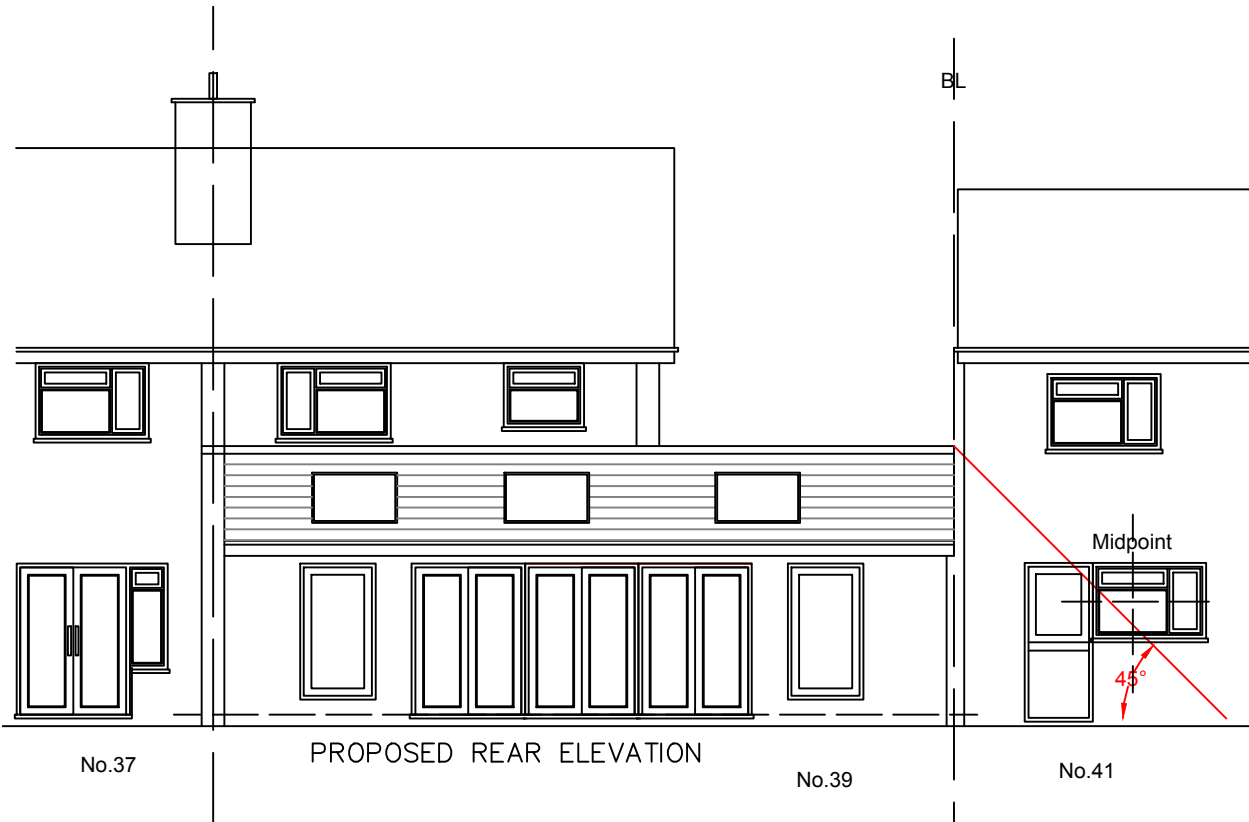


PROPOSED REAR ELEVATION

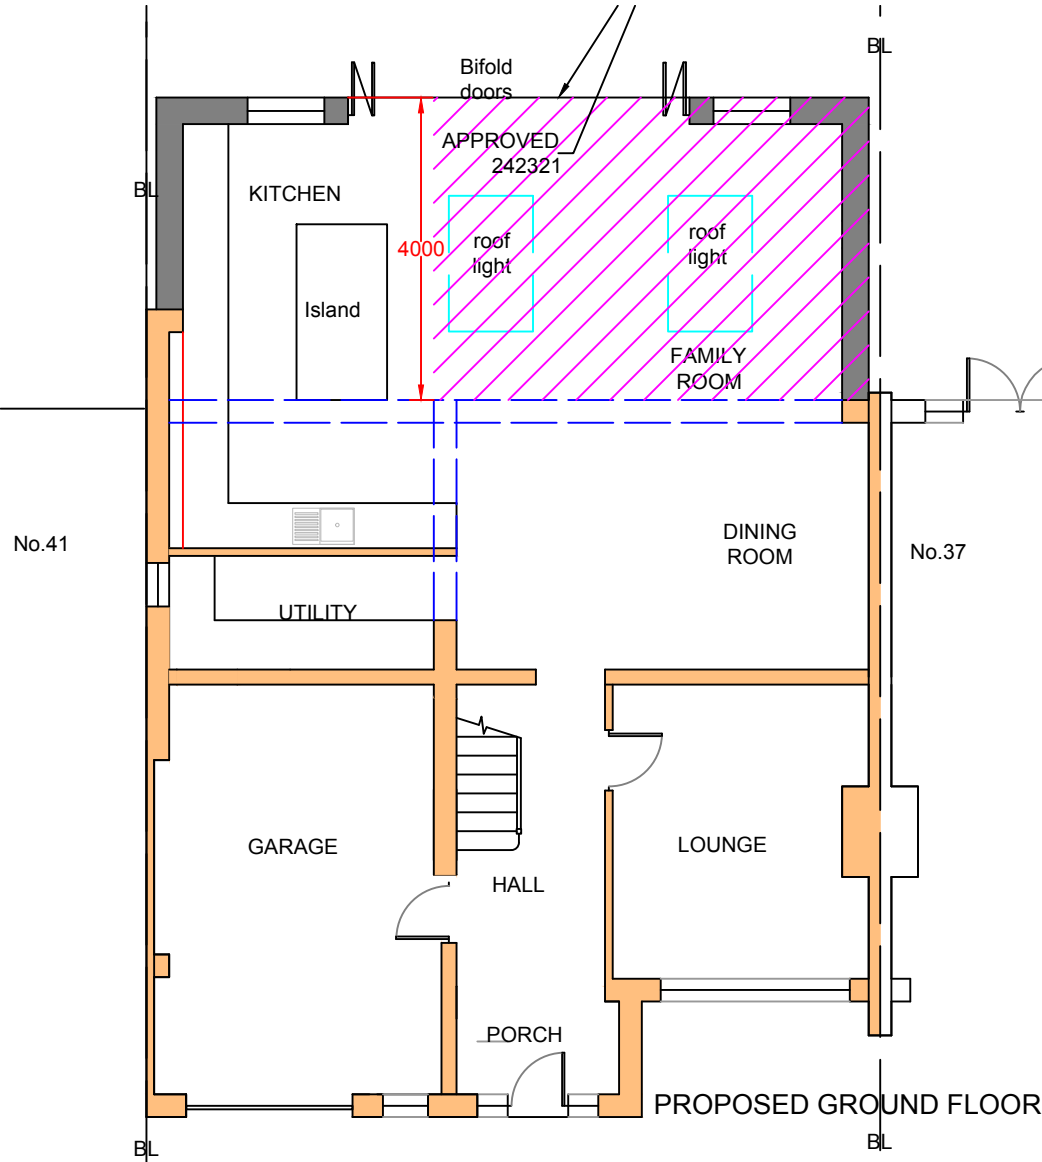


PROPOSED GROUND FLOOR



PROPOSED FRONT ELEVATION

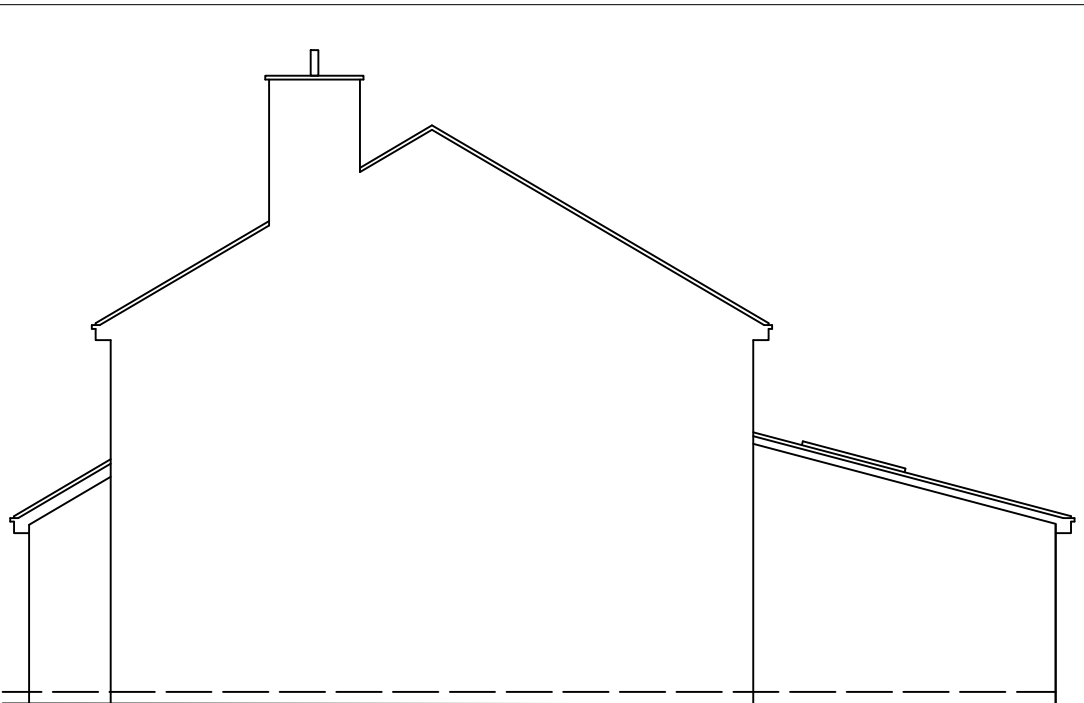

PROPOSED SIDE-1 ELEVATION

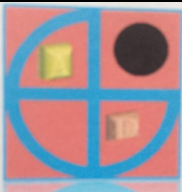

PROJECT:

PROPOSED SINGLE STOREY EXTENSION

39 Arundel Road
Woodley

DRAWN BY:

P.S.

DRAWING TITLE:

PROPOSED PLANS & ELEVATIONS

DATE:

08/10/2024

SCALE:

1:100@A3

FILENAME:

23070

DRAWING NUMBER:

AR-03

ArchDezine Limited
archdeziner7@gmail.com