



All dimensions are to be checked on site before work commences.
Figured dimensions to be taken in preference to scaled dimensions.
If in doubt please ask.
© Copyright reserved.




FRONT ELEVATION As Proposed
Scale 1:100

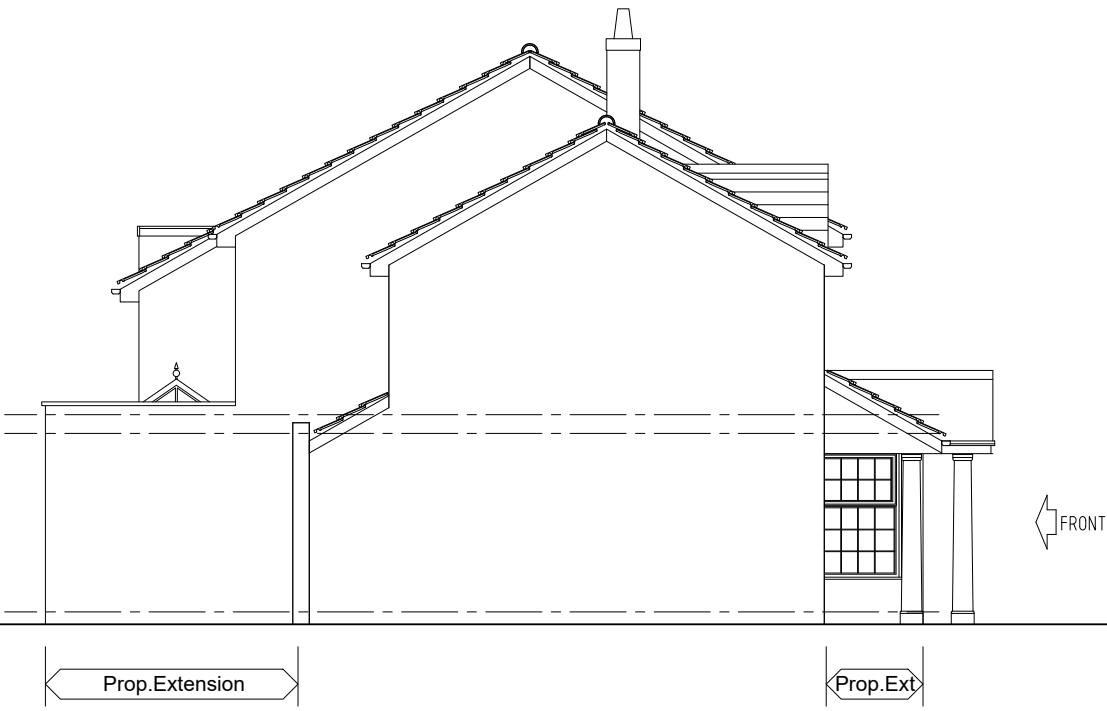

SIDE ELEVATION As Proposed
Scale 1:100

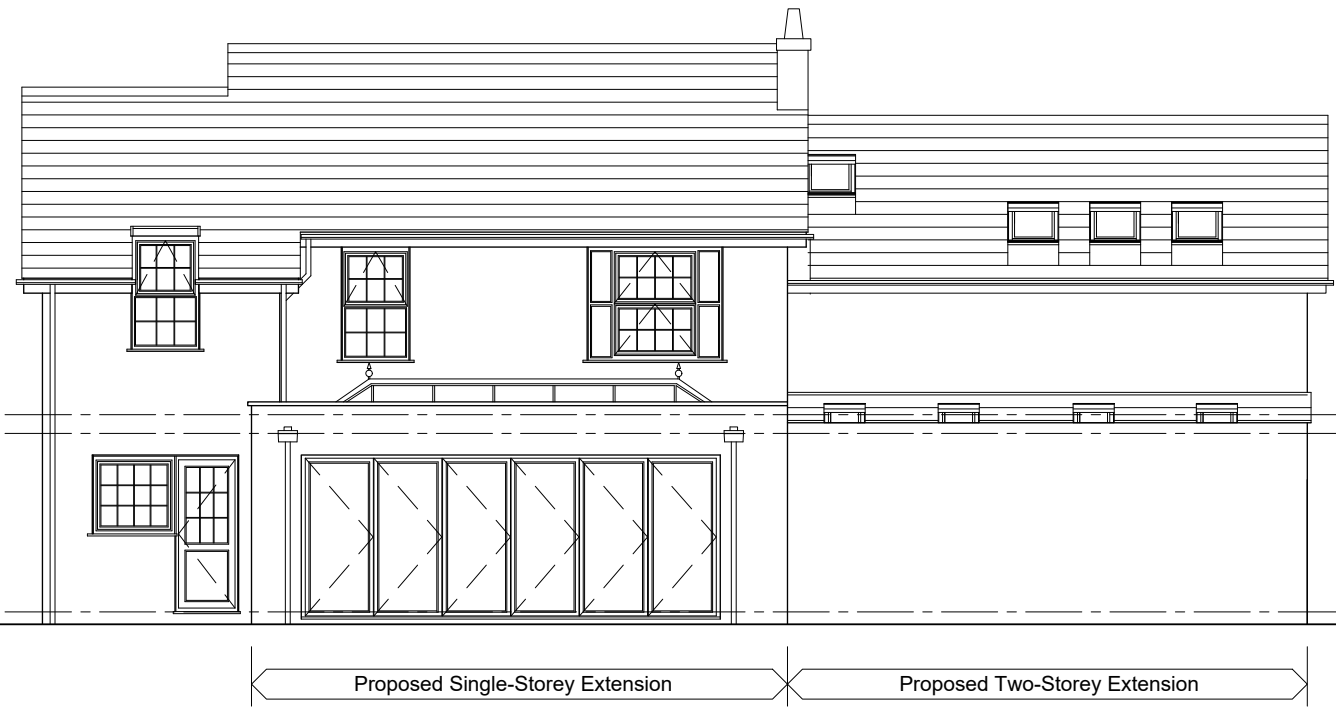


REAR ELEVATION As Proposed
Scale 1:100

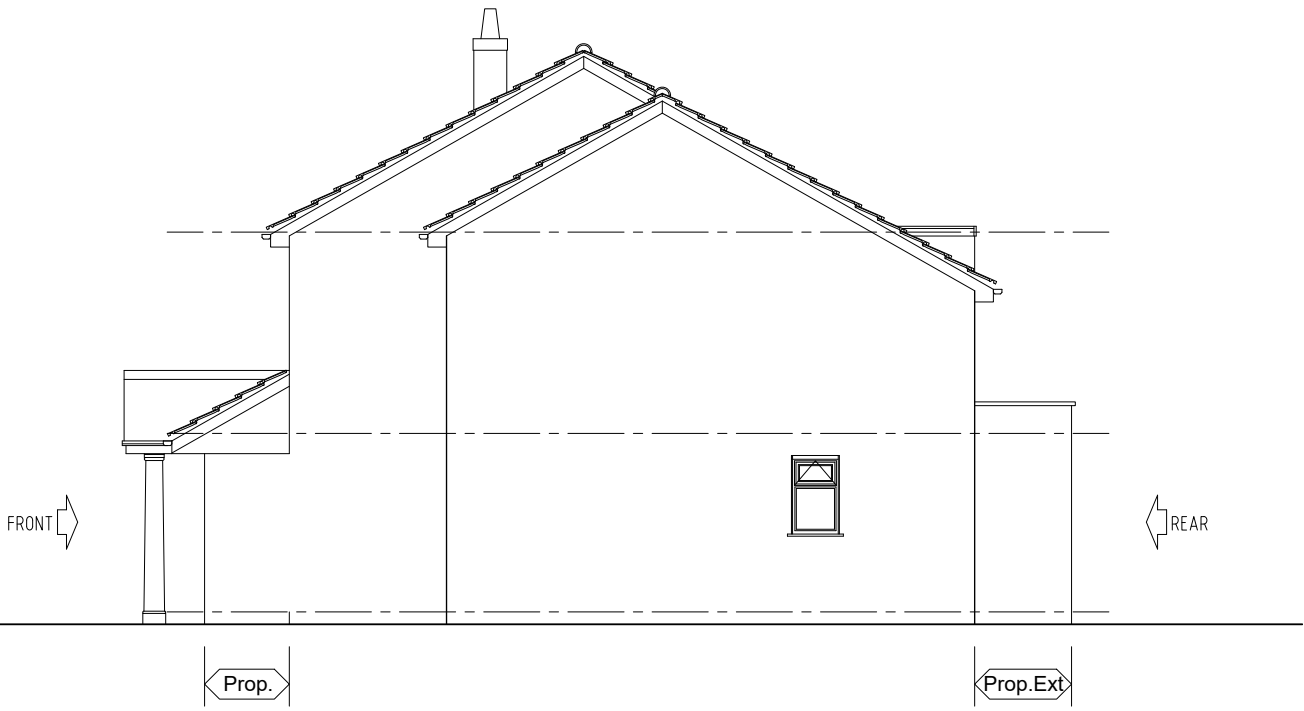

SIDE ELEVATION As Proposed
Scale 1:100



FRONT ELEVATION As Existing
Scale 1:100

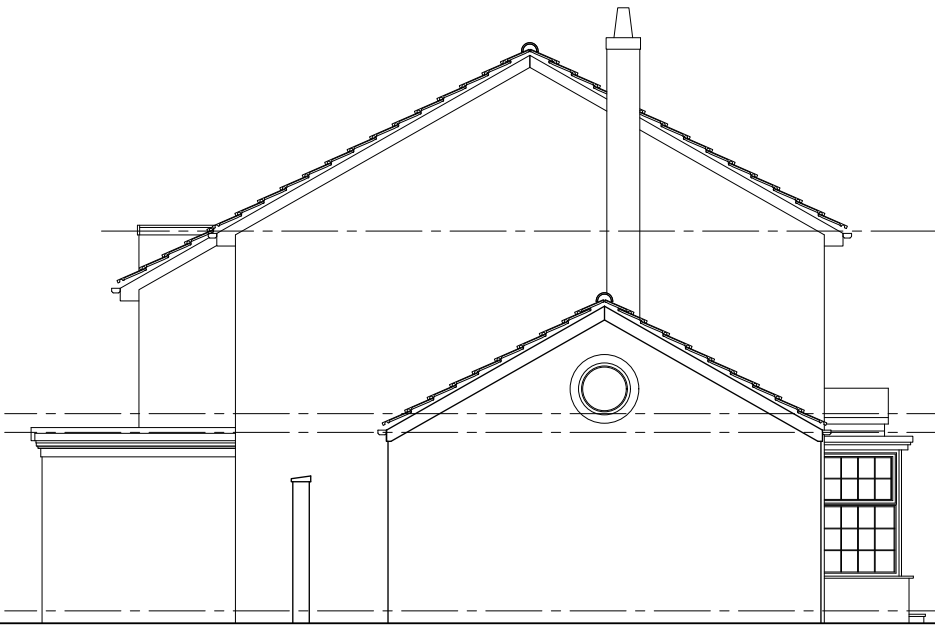


SIDE ELEVATION As Existing
Scale 1:100



REAR ELEVATION As Existing
Scale 1:100



SIDE ELEVATION As Existing
Scale 1:100

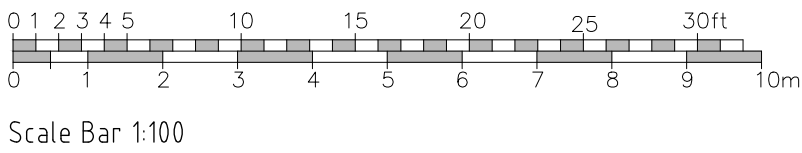

Rev	Description	Date	Initials
FOR PLANNING SUBMISSION			
HOLTHAM+NEWMAN ARCHITECTS The Old Dairy, 282a, Hyde End Road, Spencer's Wood, Reading, Berkshire RG2 9JH T: 07971 316499 E: hello@hnarchitects.co.uk			
Project: 6, Ridgeway Wargrave Reading RG10 8AS			
Client Mr and Mrs S. Clark			
Drawing Title: External Elevations - -			
As Existing and Proposed			
Scale:	1:100 @ A1	Dwg. No.:	Rev.:
-		2419-P102	-
Drawn by:	DH		
Date:	Oct 2024		