


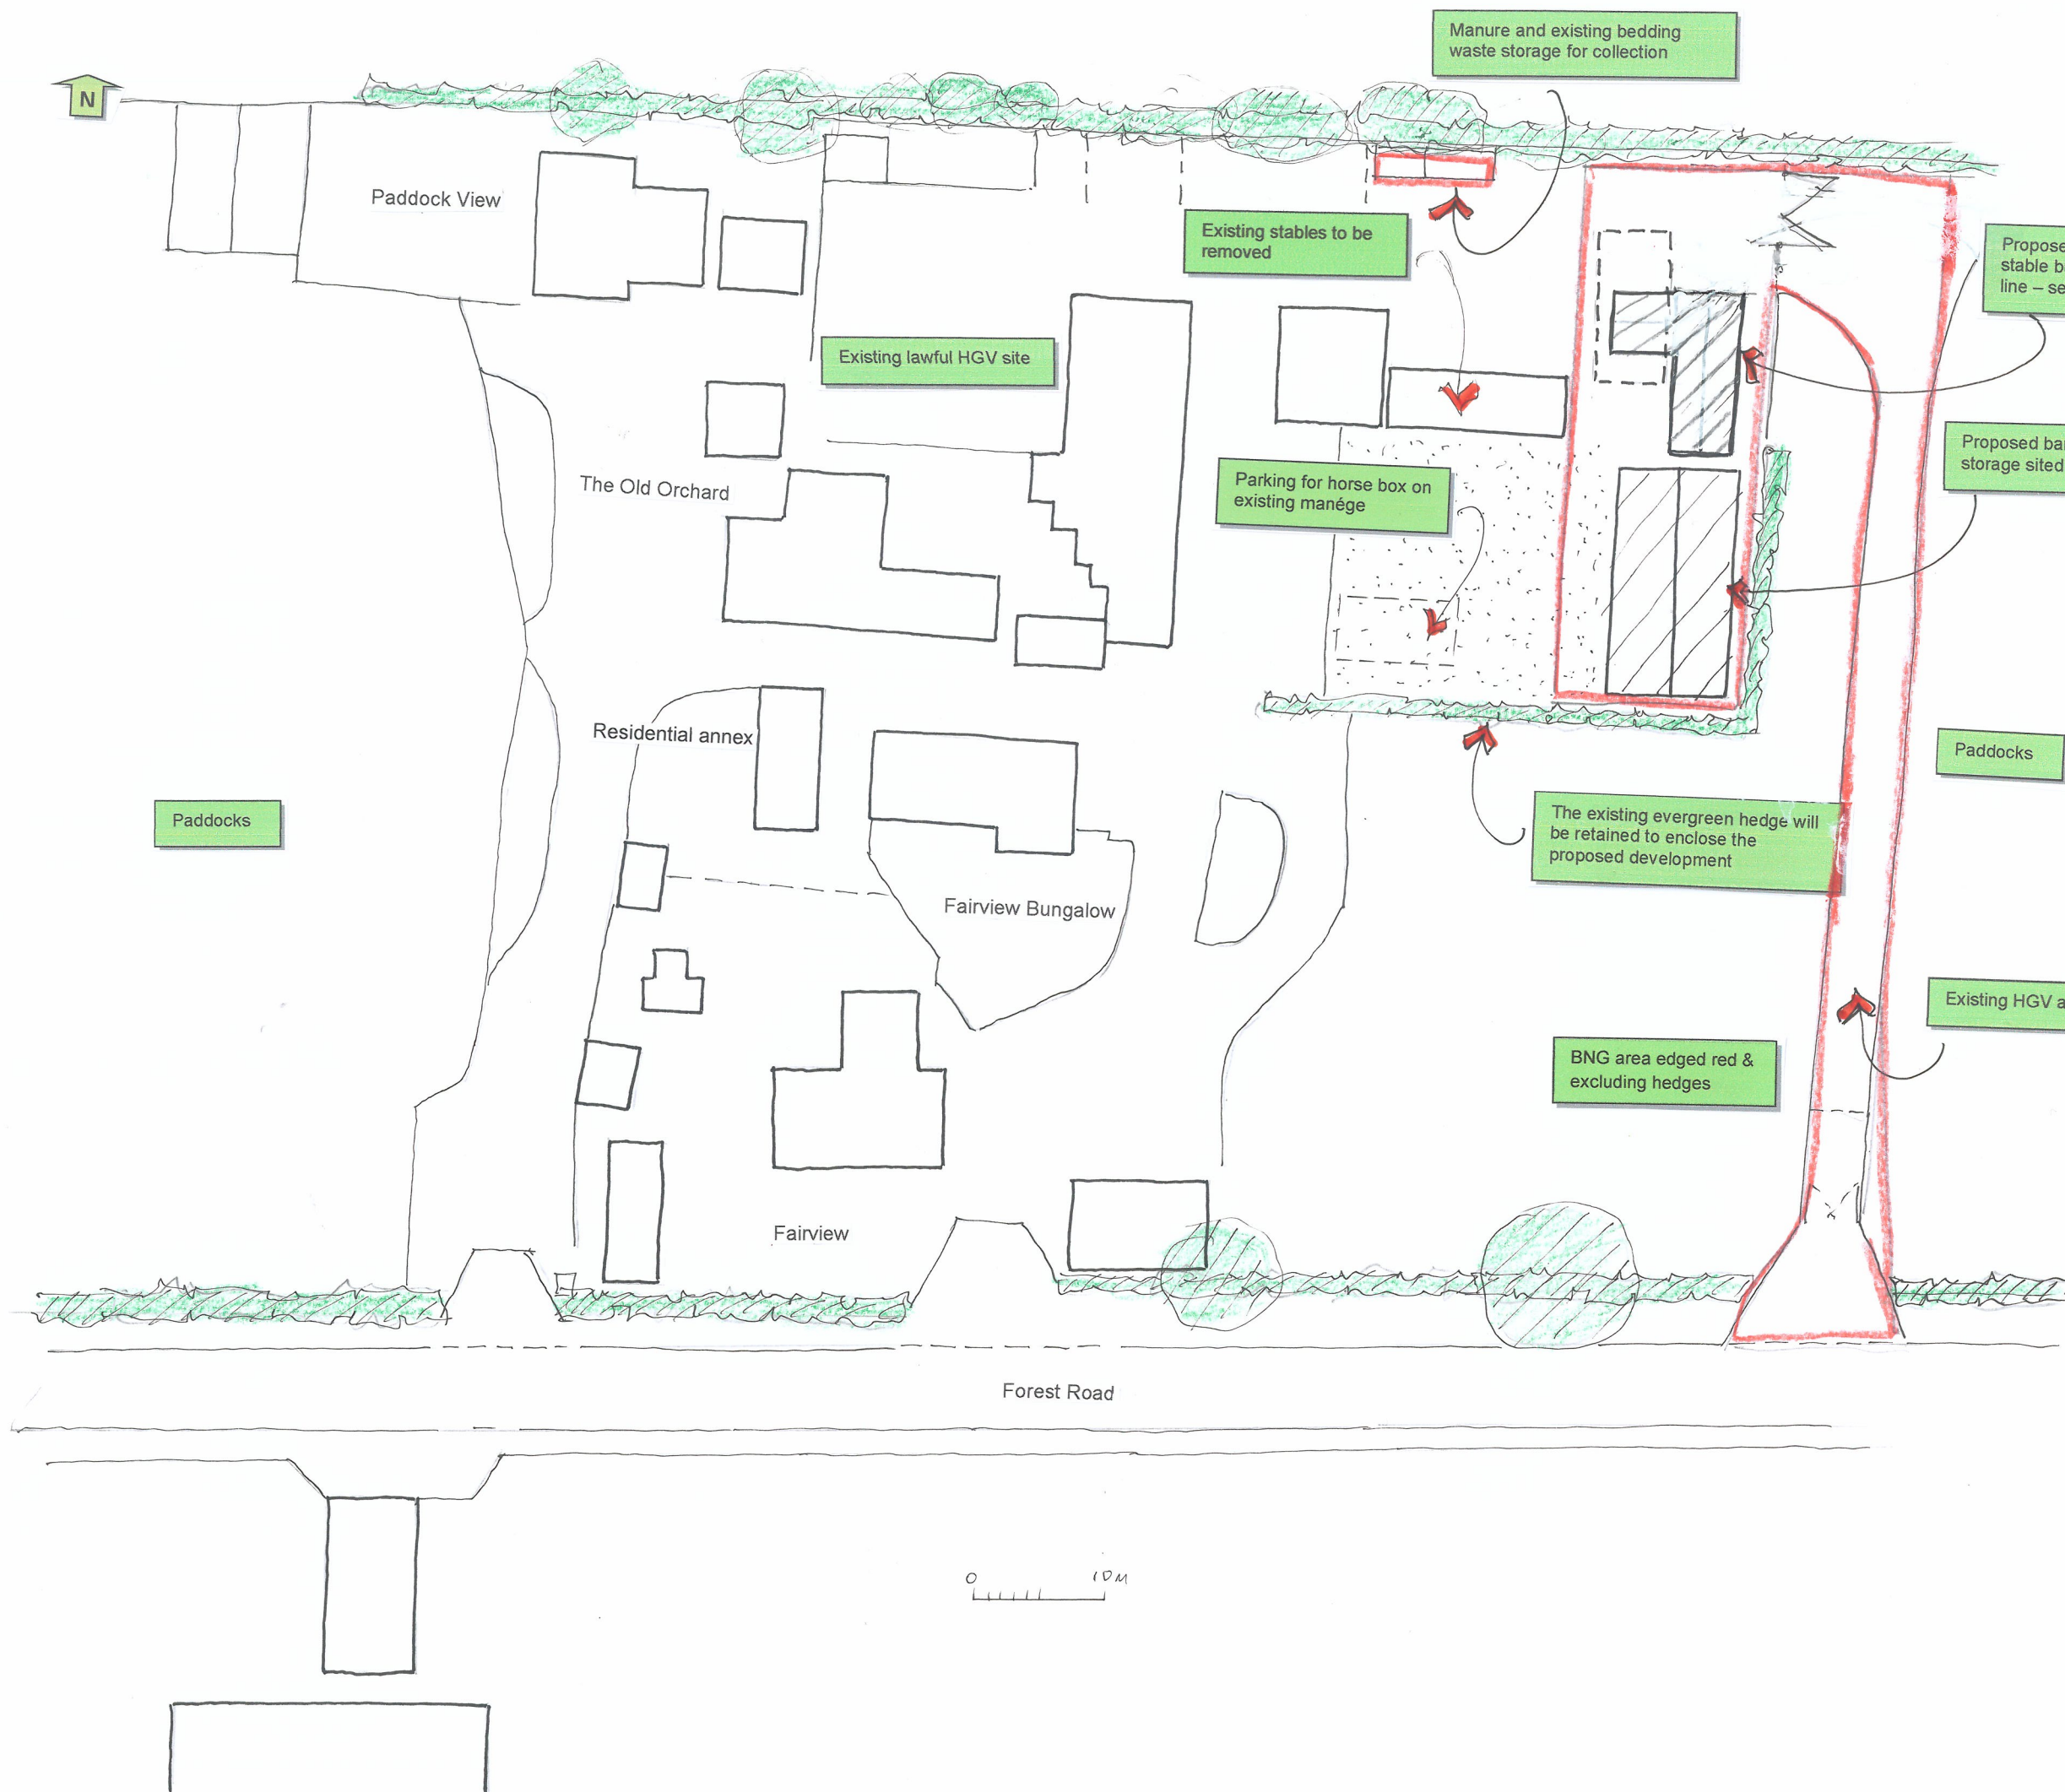

Licence number AC0000868924

Mark Leedale Planning
Chartered Town Planning
Consultants

20 Hurlands Place,
Farnham,
Surrey GU9 9HX
01252 718855
markleedale4@gmail.com

Revision notes:
A 12.2.26 stable extended to 4
B 18.2.26 BNG added & stables layout changed
C

Client:
Mr & Mrs G Procter

Location:
Fairview, Forest Road, Wokingham
RG40 5SA

Drawing title:
Site plan

Scale:
1:500 @A3

Date:
September 2025

Drawing number:
MLP/02 *AB*