
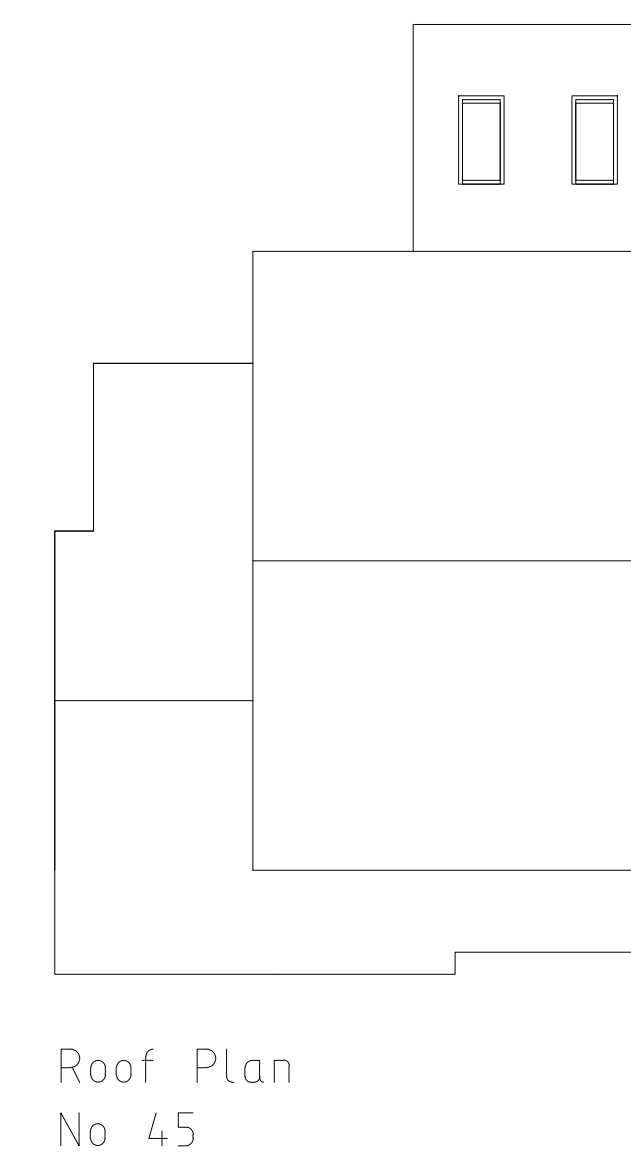
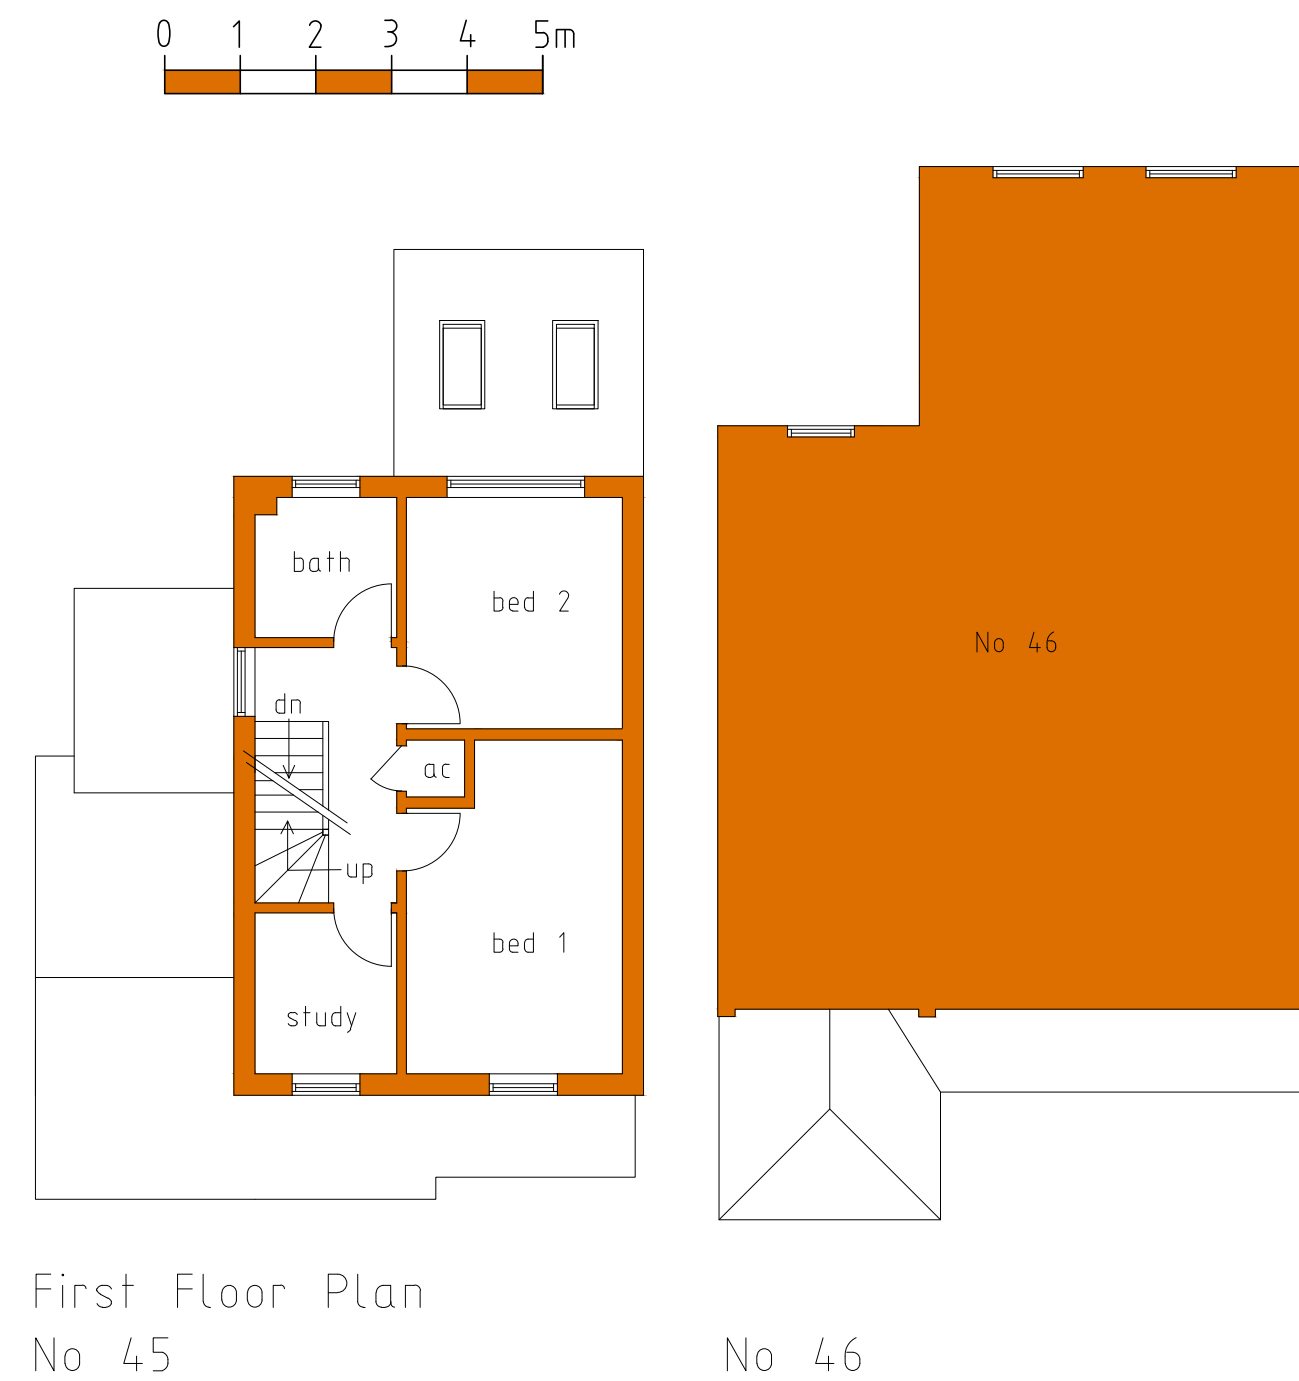
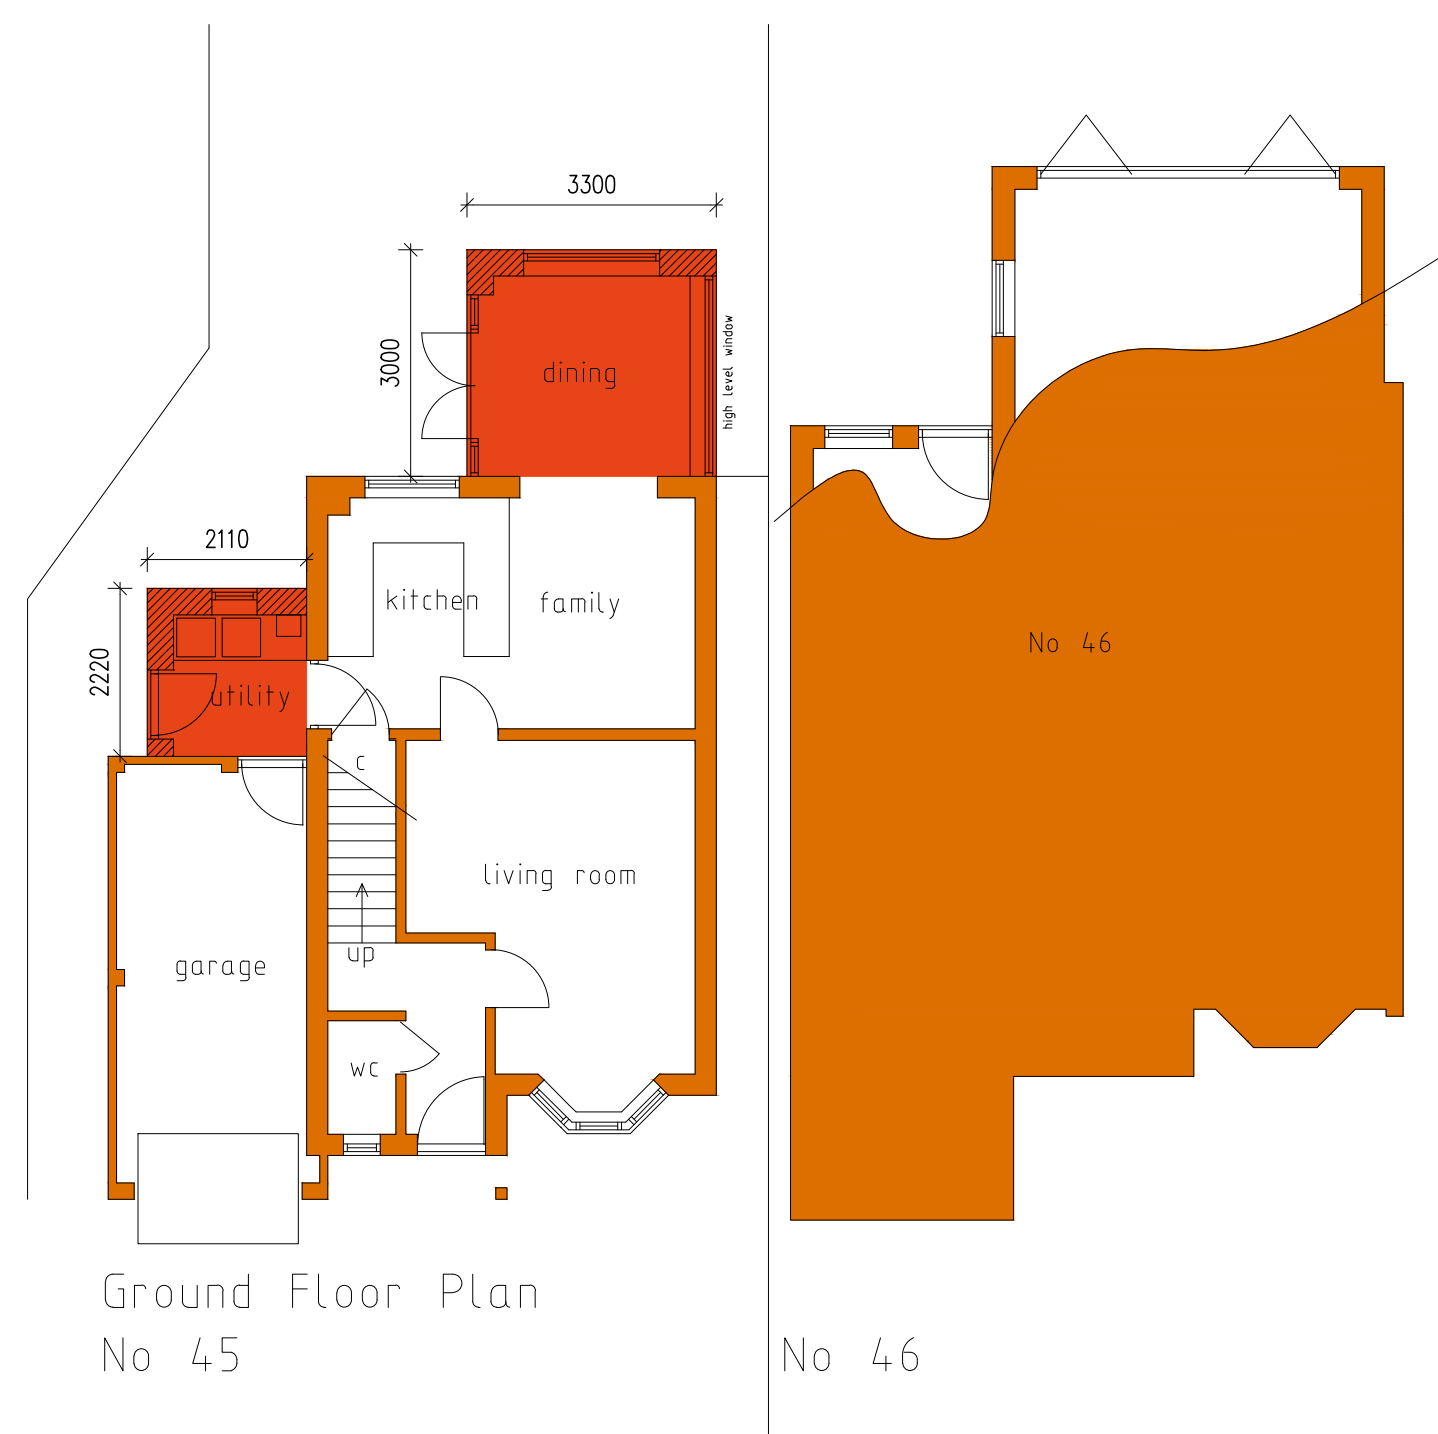
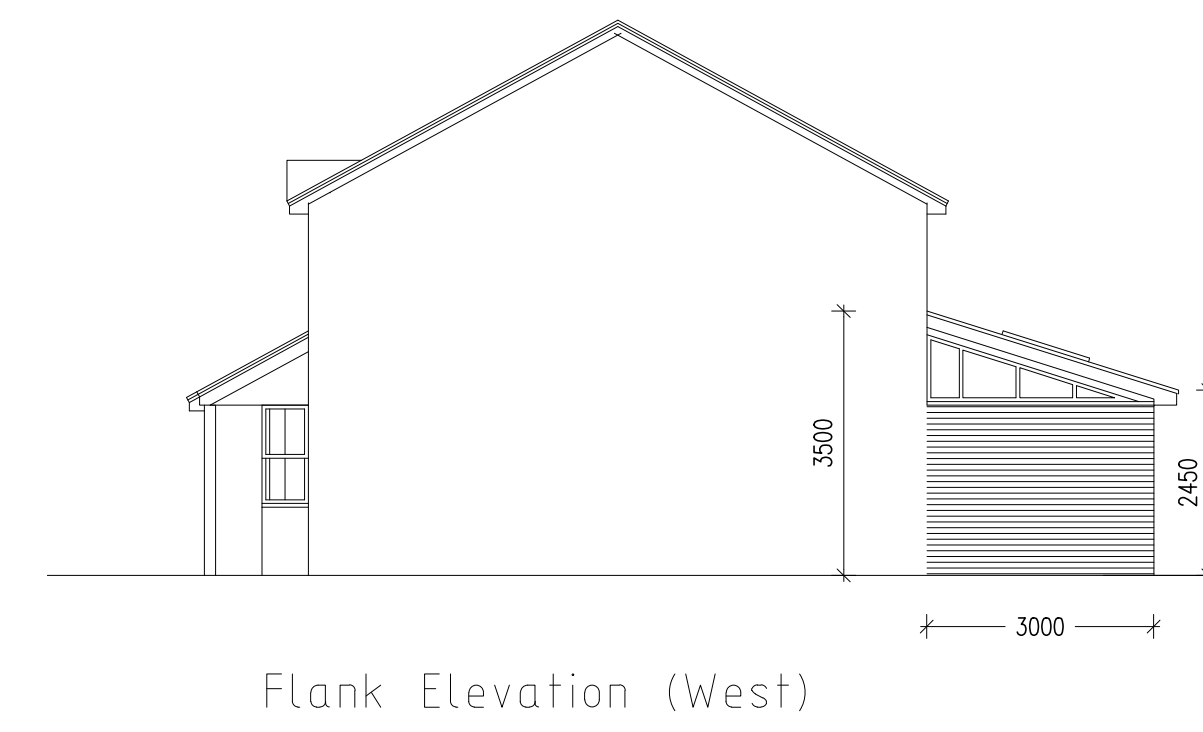
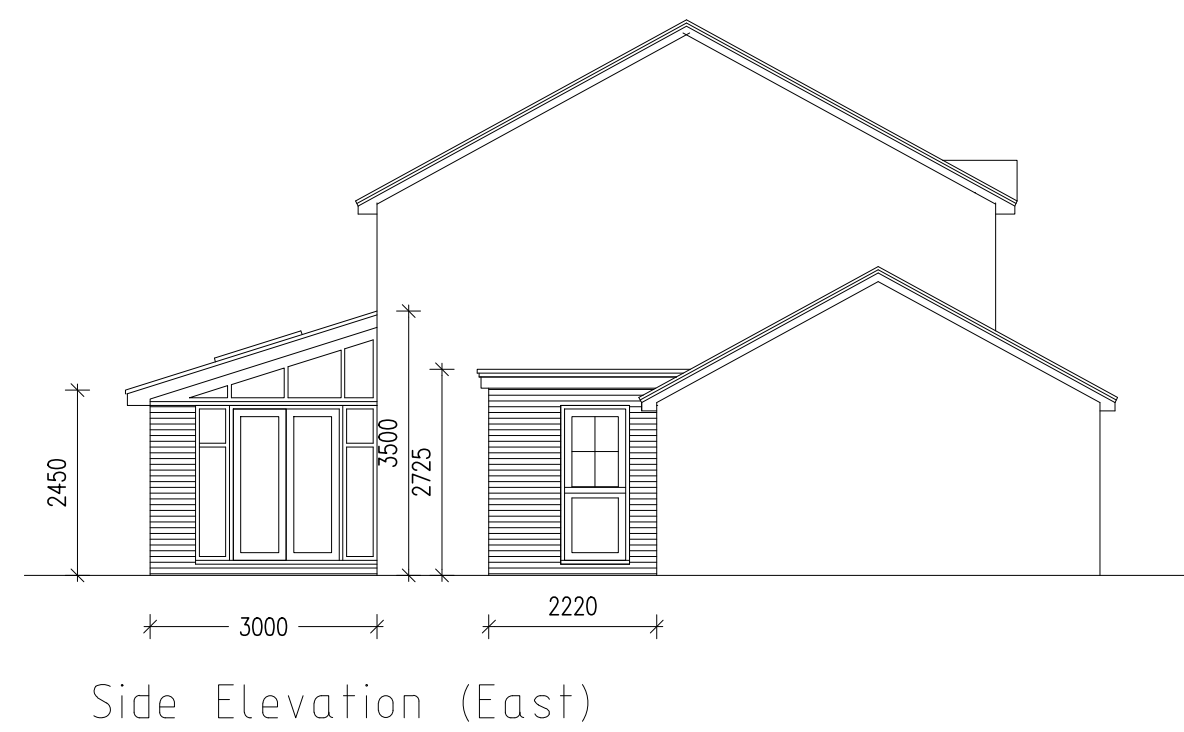


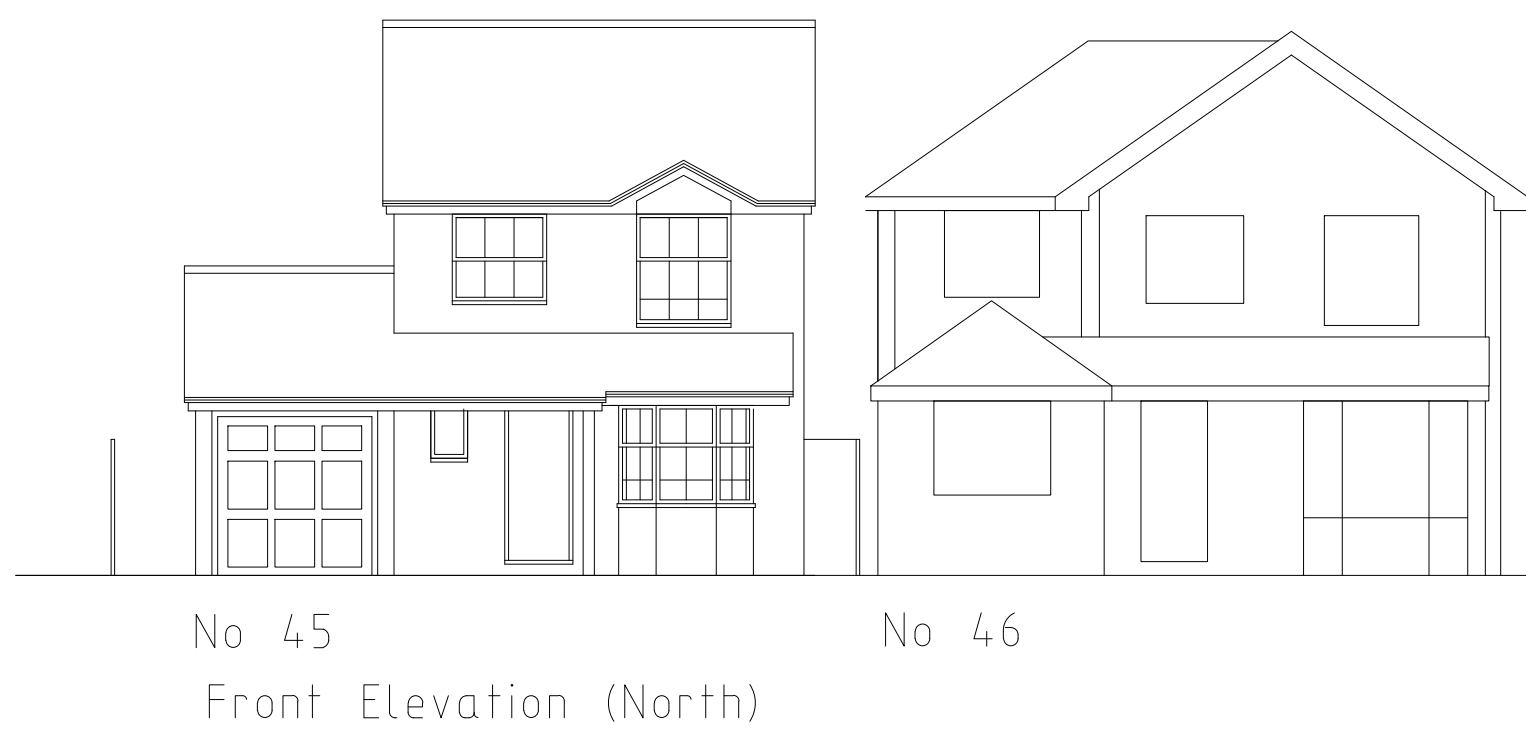

PROPOSED EXTENSION AT 45 Buccaneer Close Woodley	date : Jan 26
PROPOSED PD Floor Plans and Elevations	scale : 1:100@A1
	dwg no. : 11