


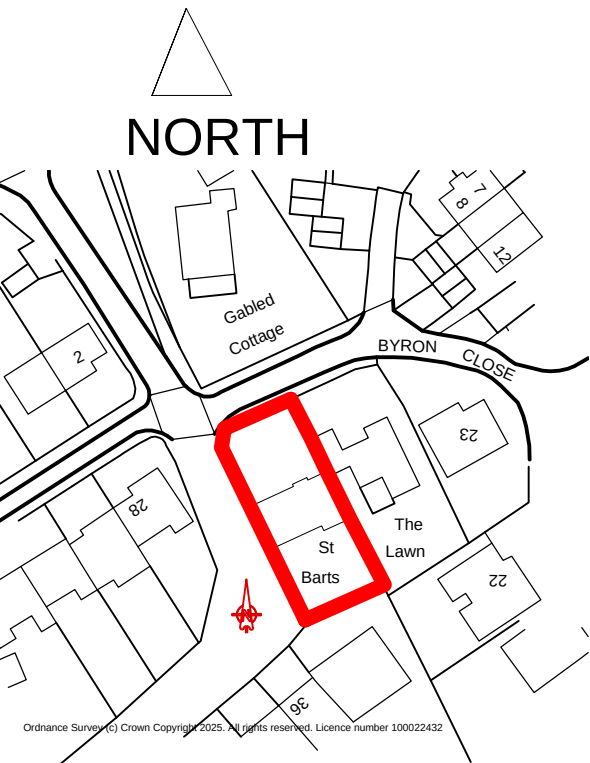


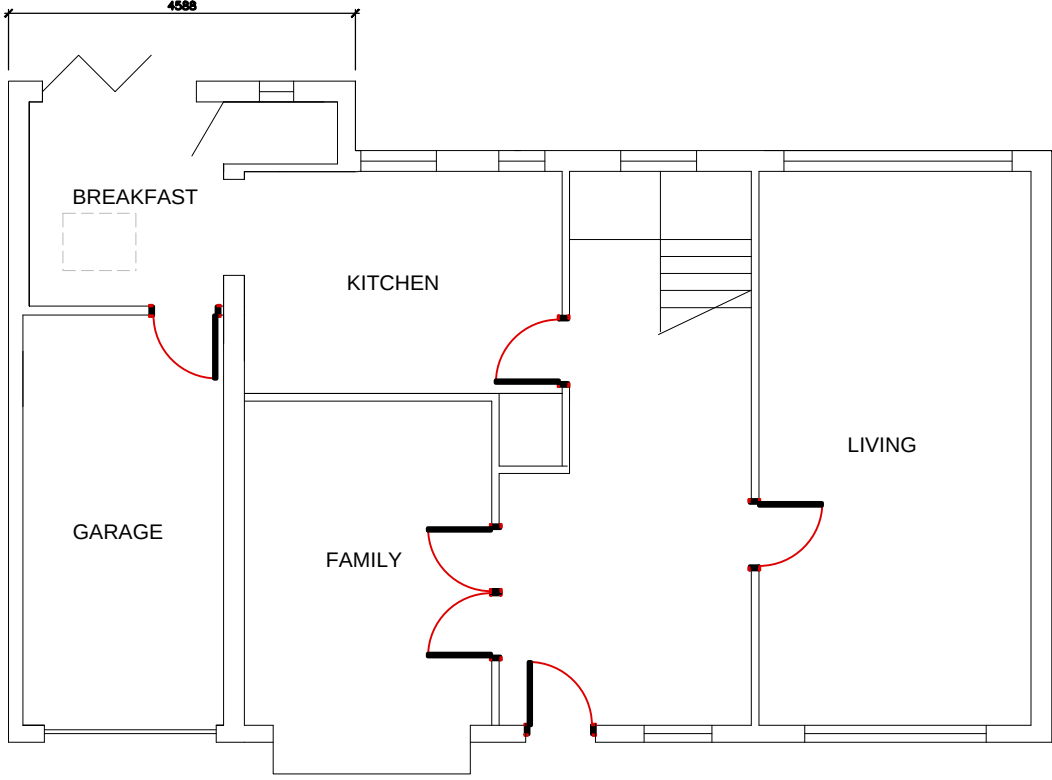


LOCATION PLAN 1-1250

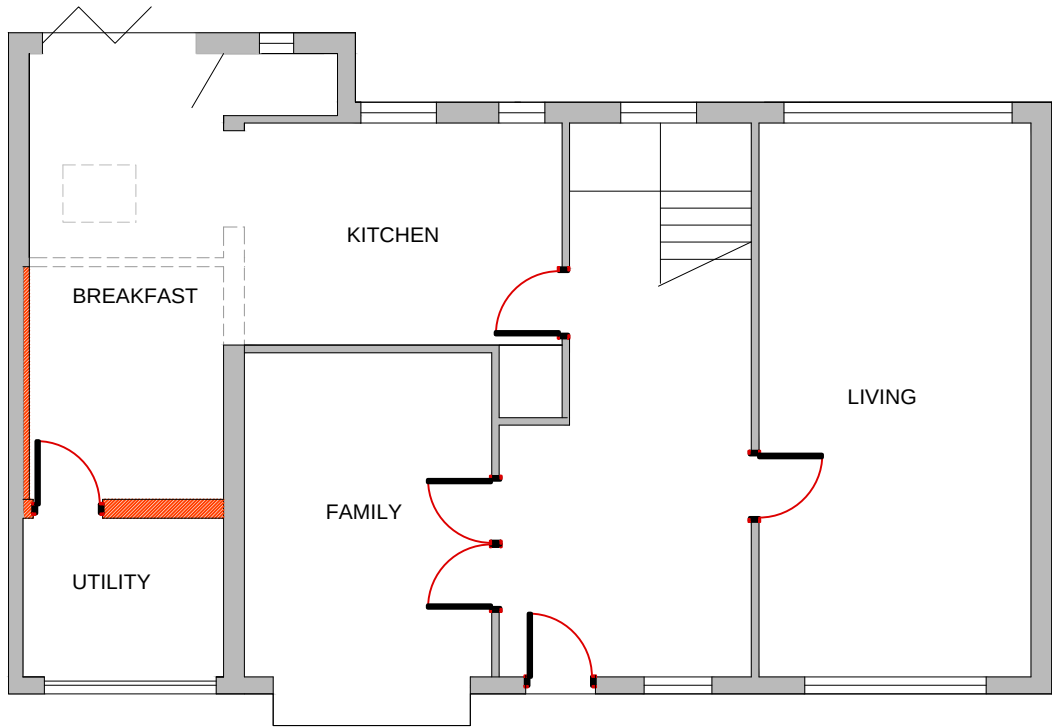


EXISTING GROUND FLOOR PLAN-
scale 1-100

 


PROPOSED GROUND FLOOR
PLAN- scale 1-100

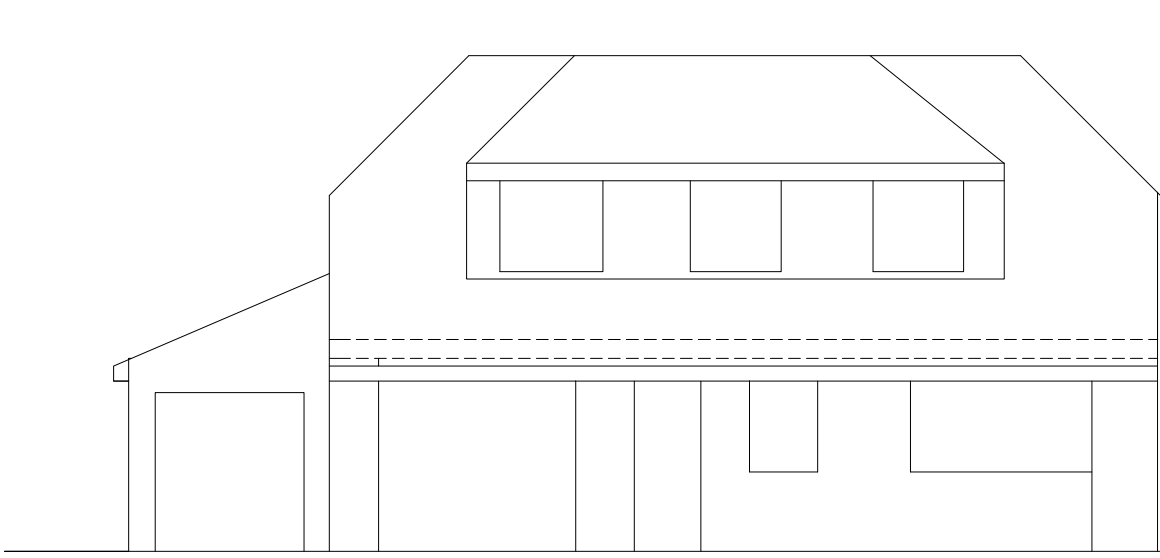


EXISTING FRONT ELEVATION
(PROPOSED UNCHANGED)- scale
1-100

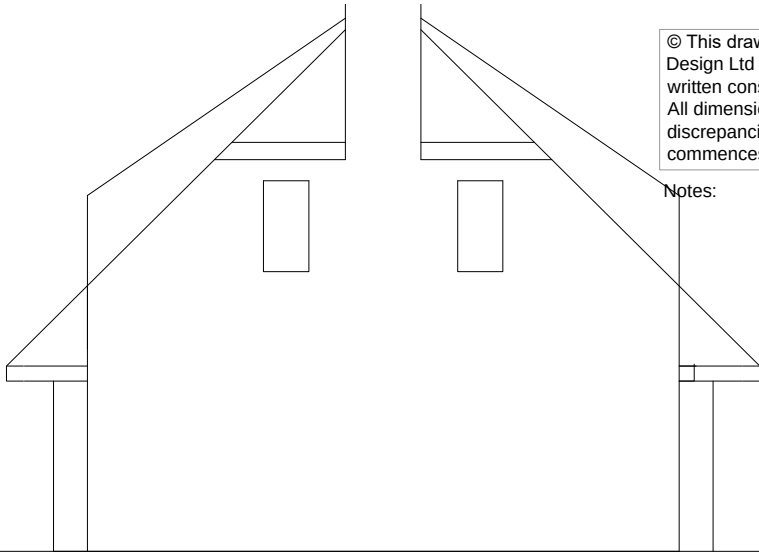


EXISTING SIDE ELEVATION
(PROPOSED UNCHANGED)- scale
1-100

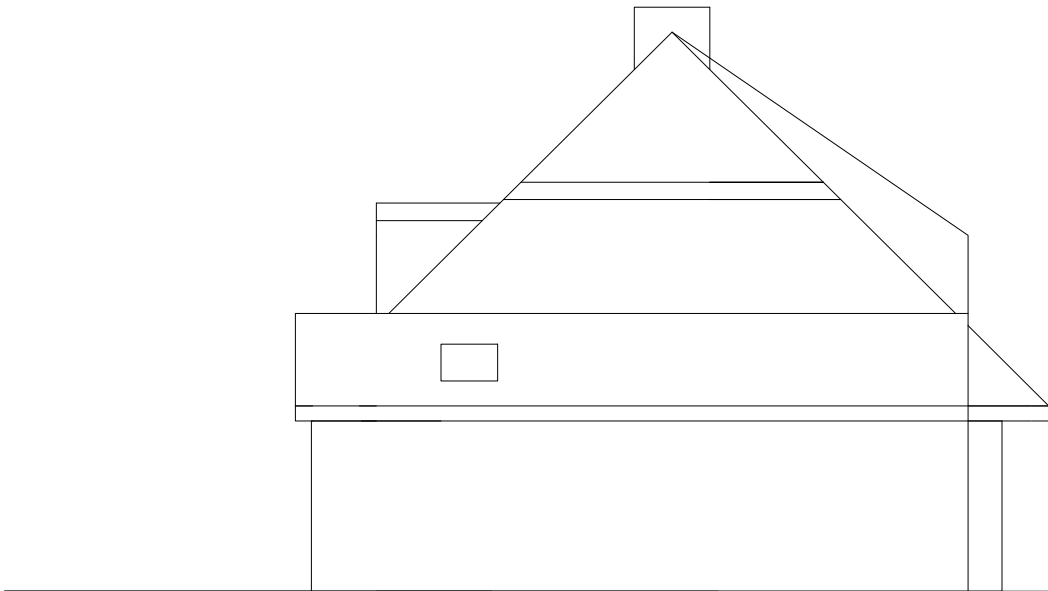

EXISTING SIDE ELEVATION
(PROPOSED UNCHANGED)- scale
1-100

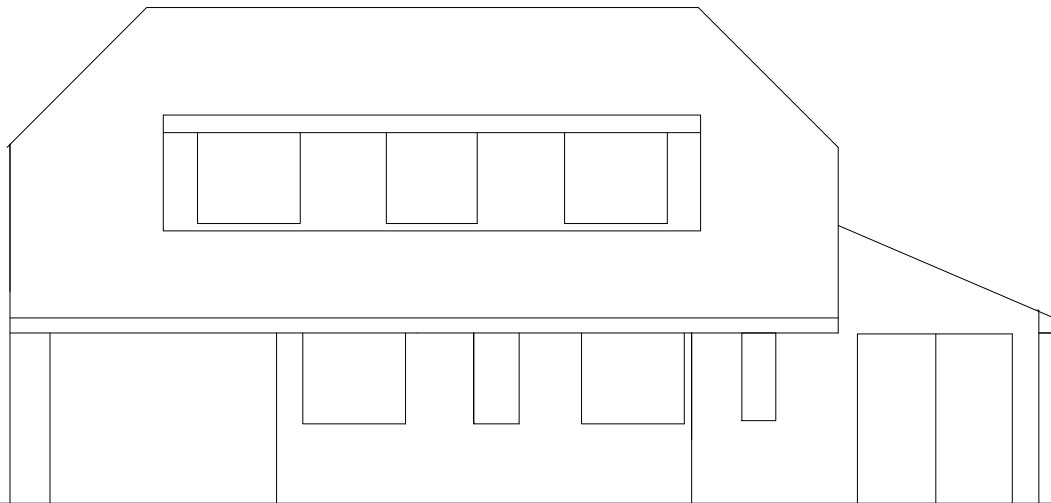

EXISTING REAR ELEVATION
(PROPOSED UNCHANGED)- scale
1-100

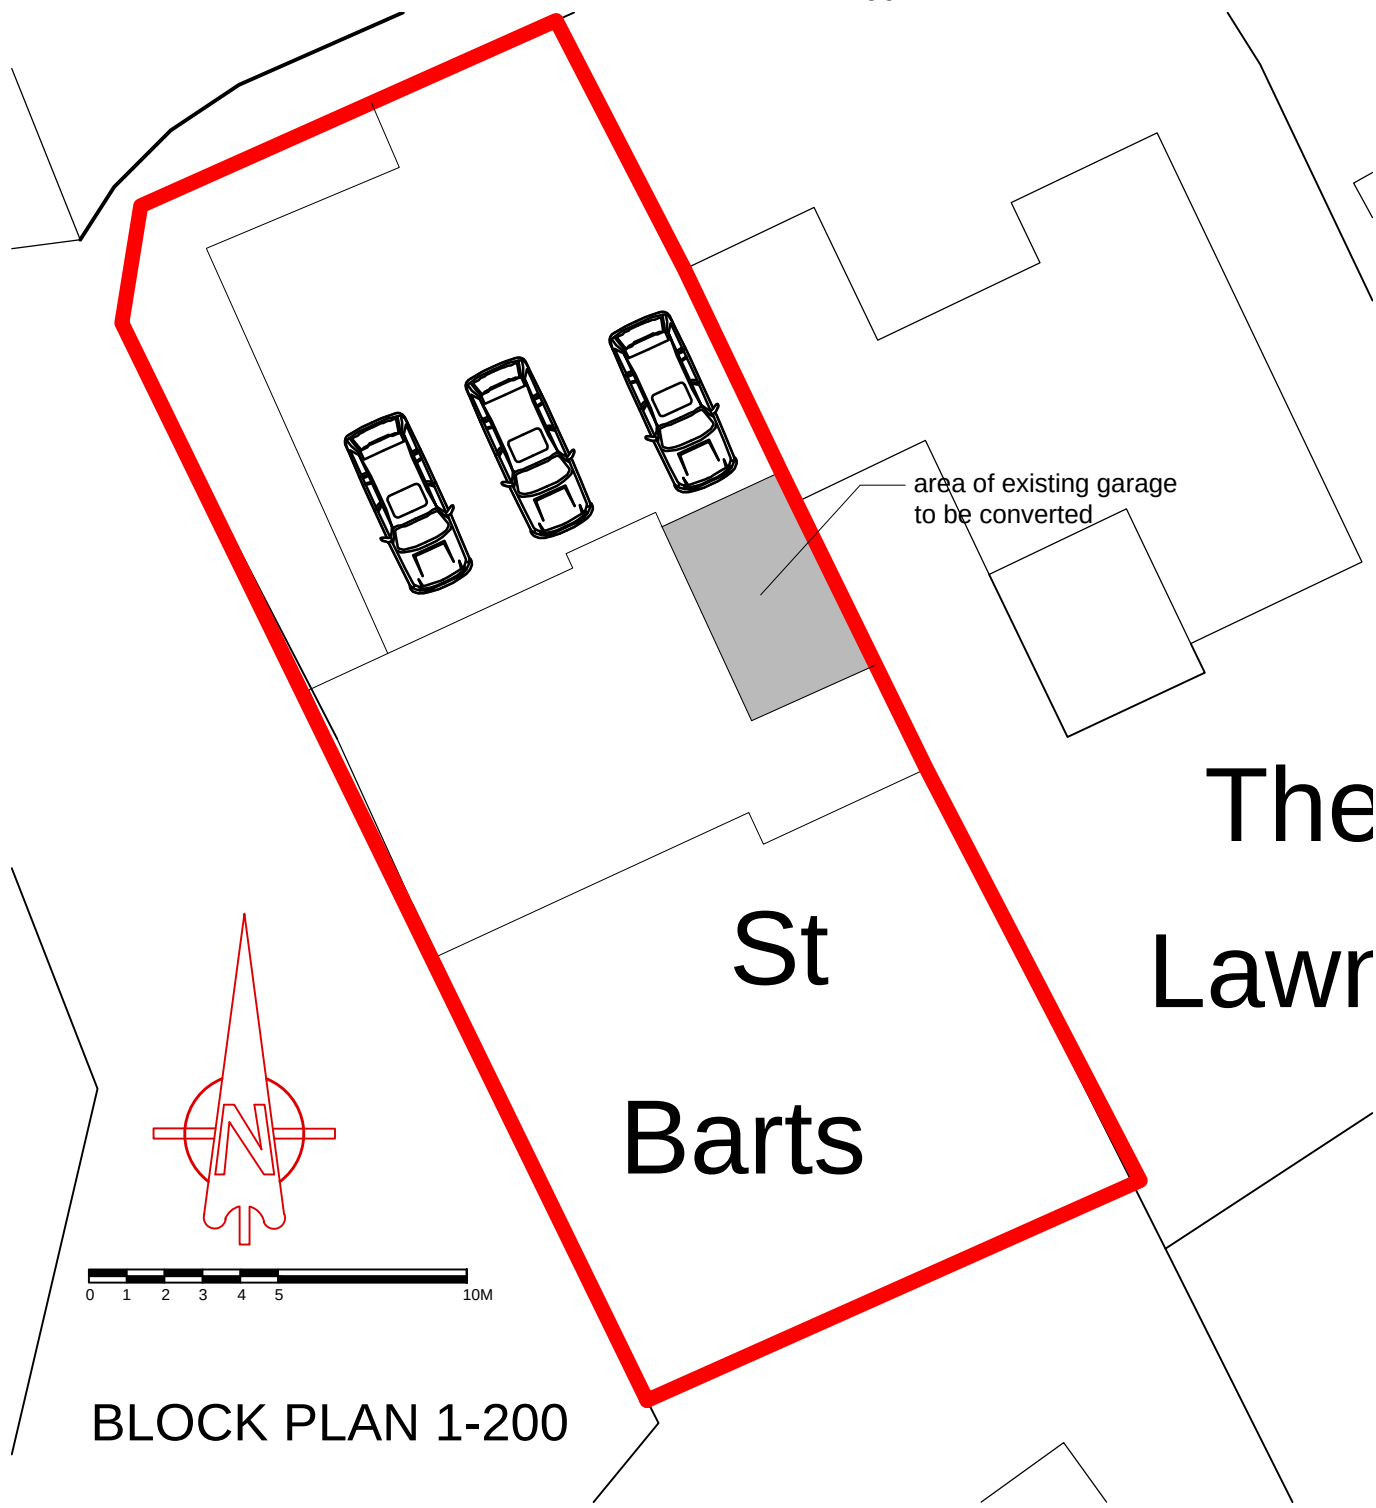

BLOCK PLAN 1-200

© This drawing remains the property of Groom Design Ltd and shall not be copied without prior written consent.
All dimensions to be checked on site and any discrepancies to be reported before work commences.

Notes:

Rev	Comment	By	Date
 GROOM DESIGN LTD			
27 Lambridge Wood Road Henley on Thames RG9 3BP Mobile: 07881952315 Email: mhg@groomdesign.co.uk			
Client: Mr T Drake			
Job Title: St Barts Byron Road Twyford			
Drawing Title: Existing Plan-Proposed Plan Block and Location Plan			
Status: COPL			
Date Drawn: April 25	Drawn By: MHG	Scale: varies@A2	
Job No: 8028	Dwg No: 1	Rev: --	