



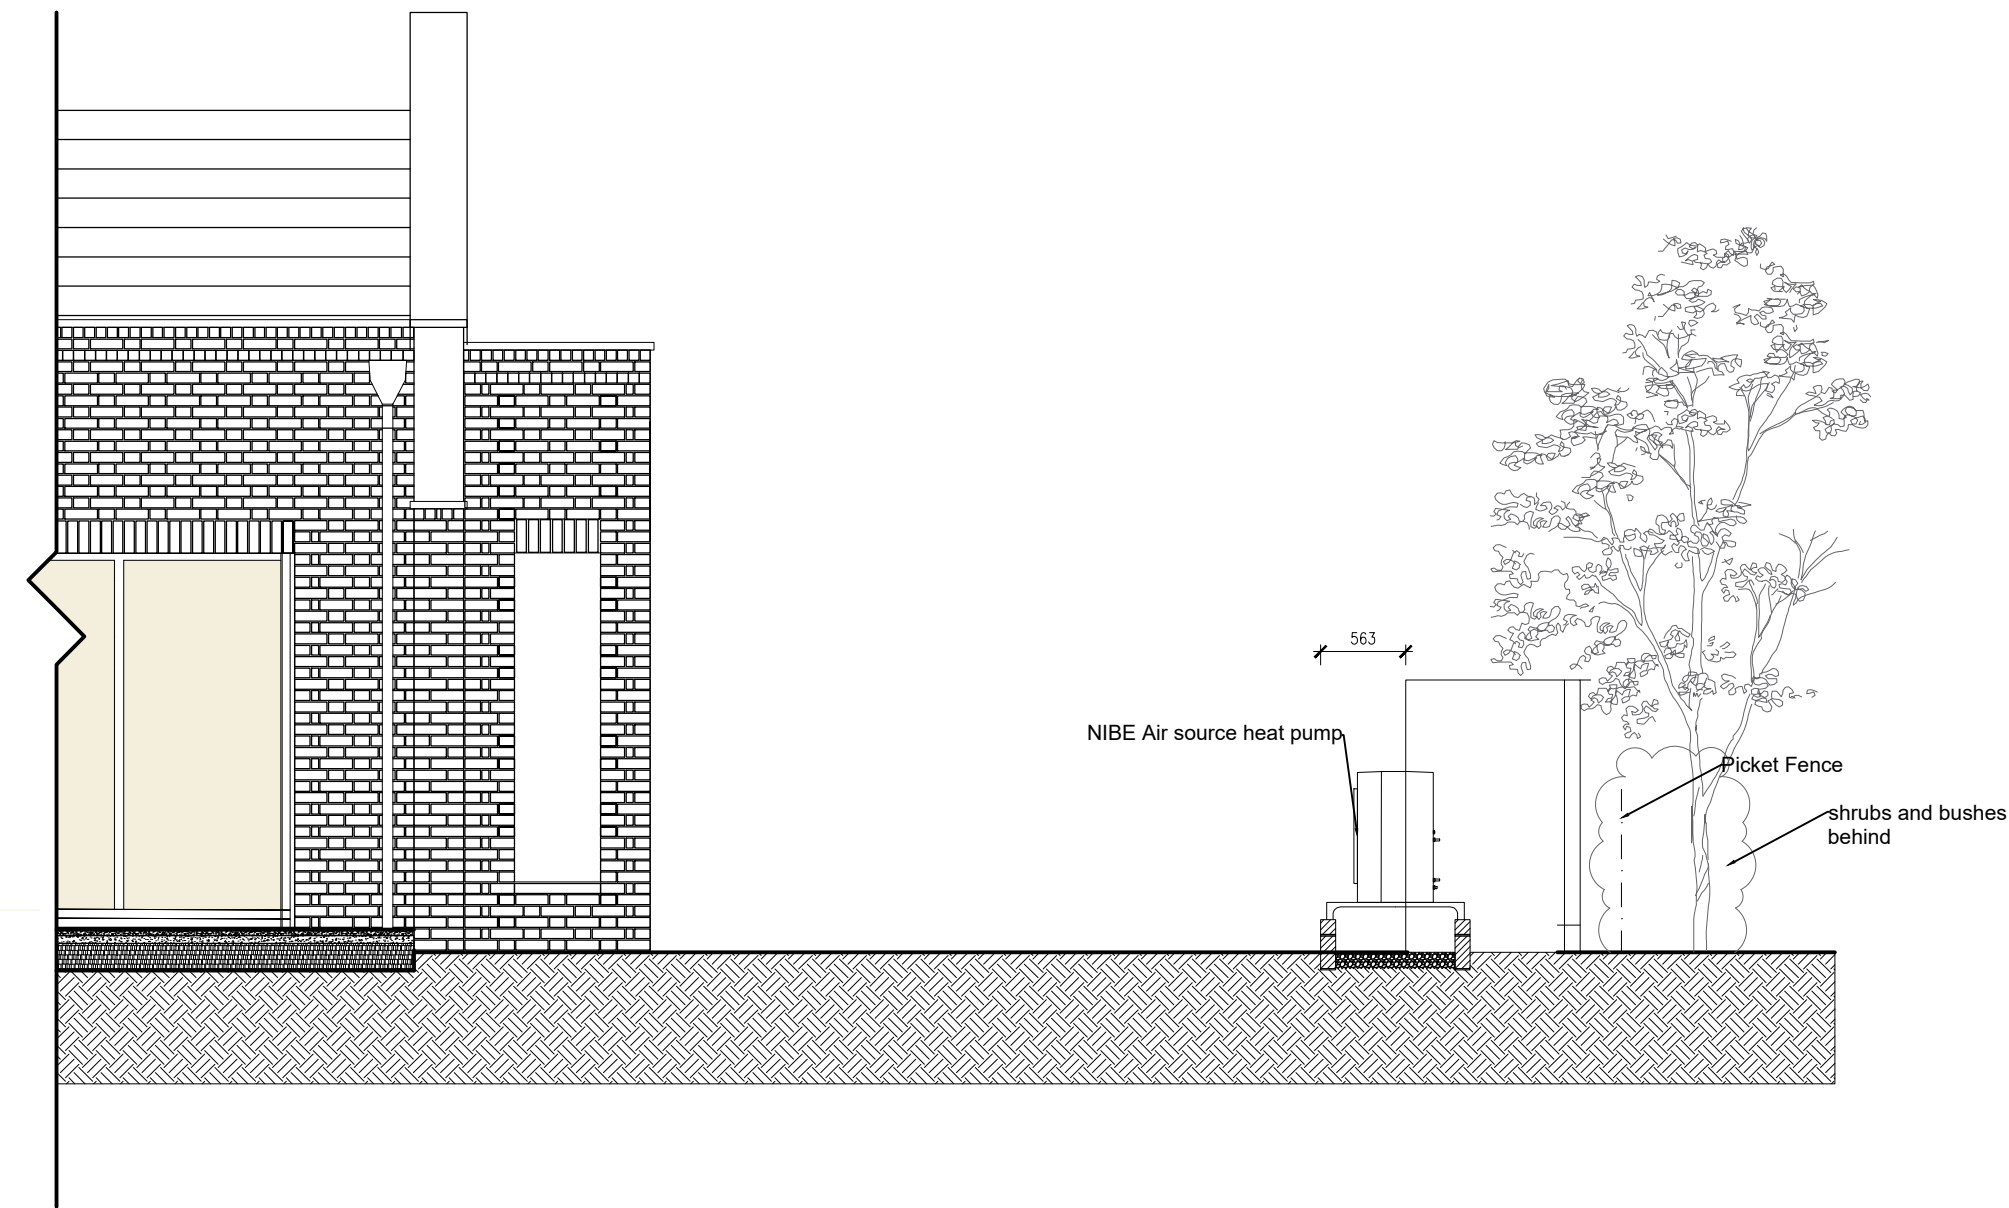


PROPOSED NORTH ELEVATION

1:50

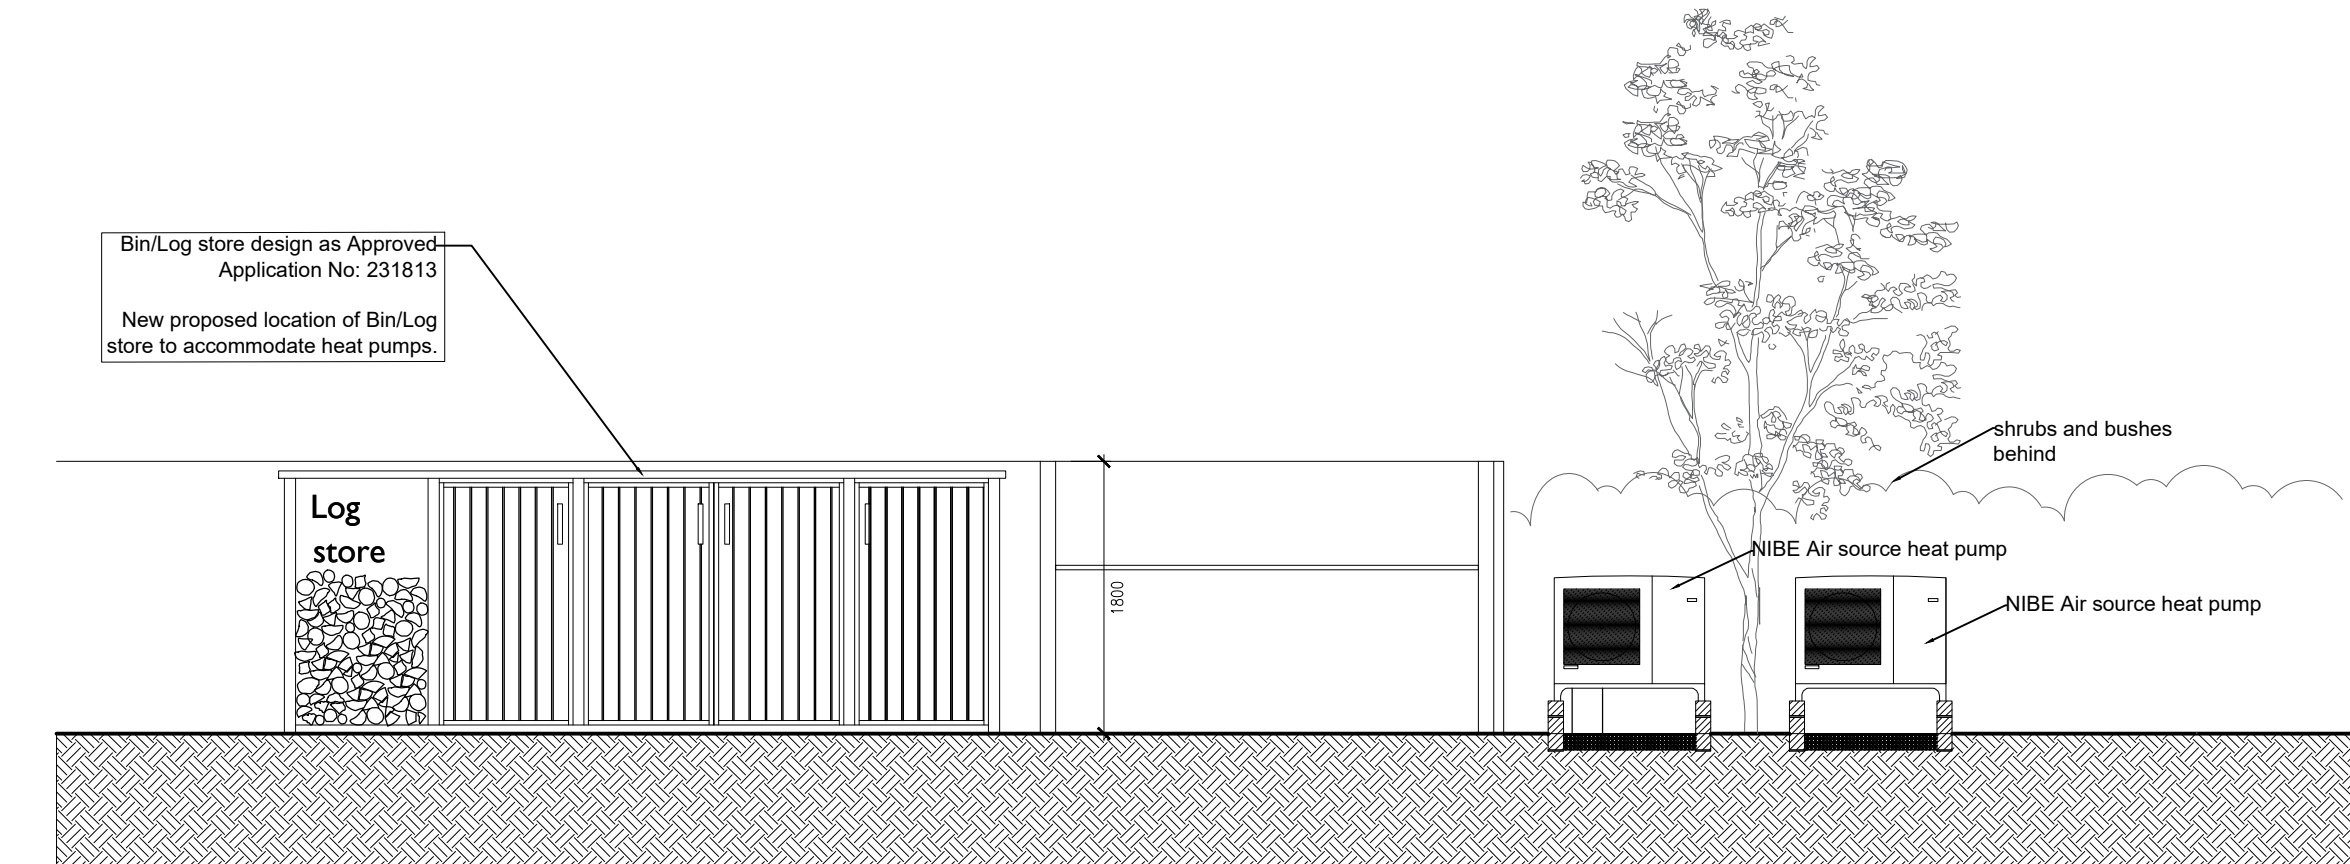

PROPOSED EAST ELEVATION

1:50

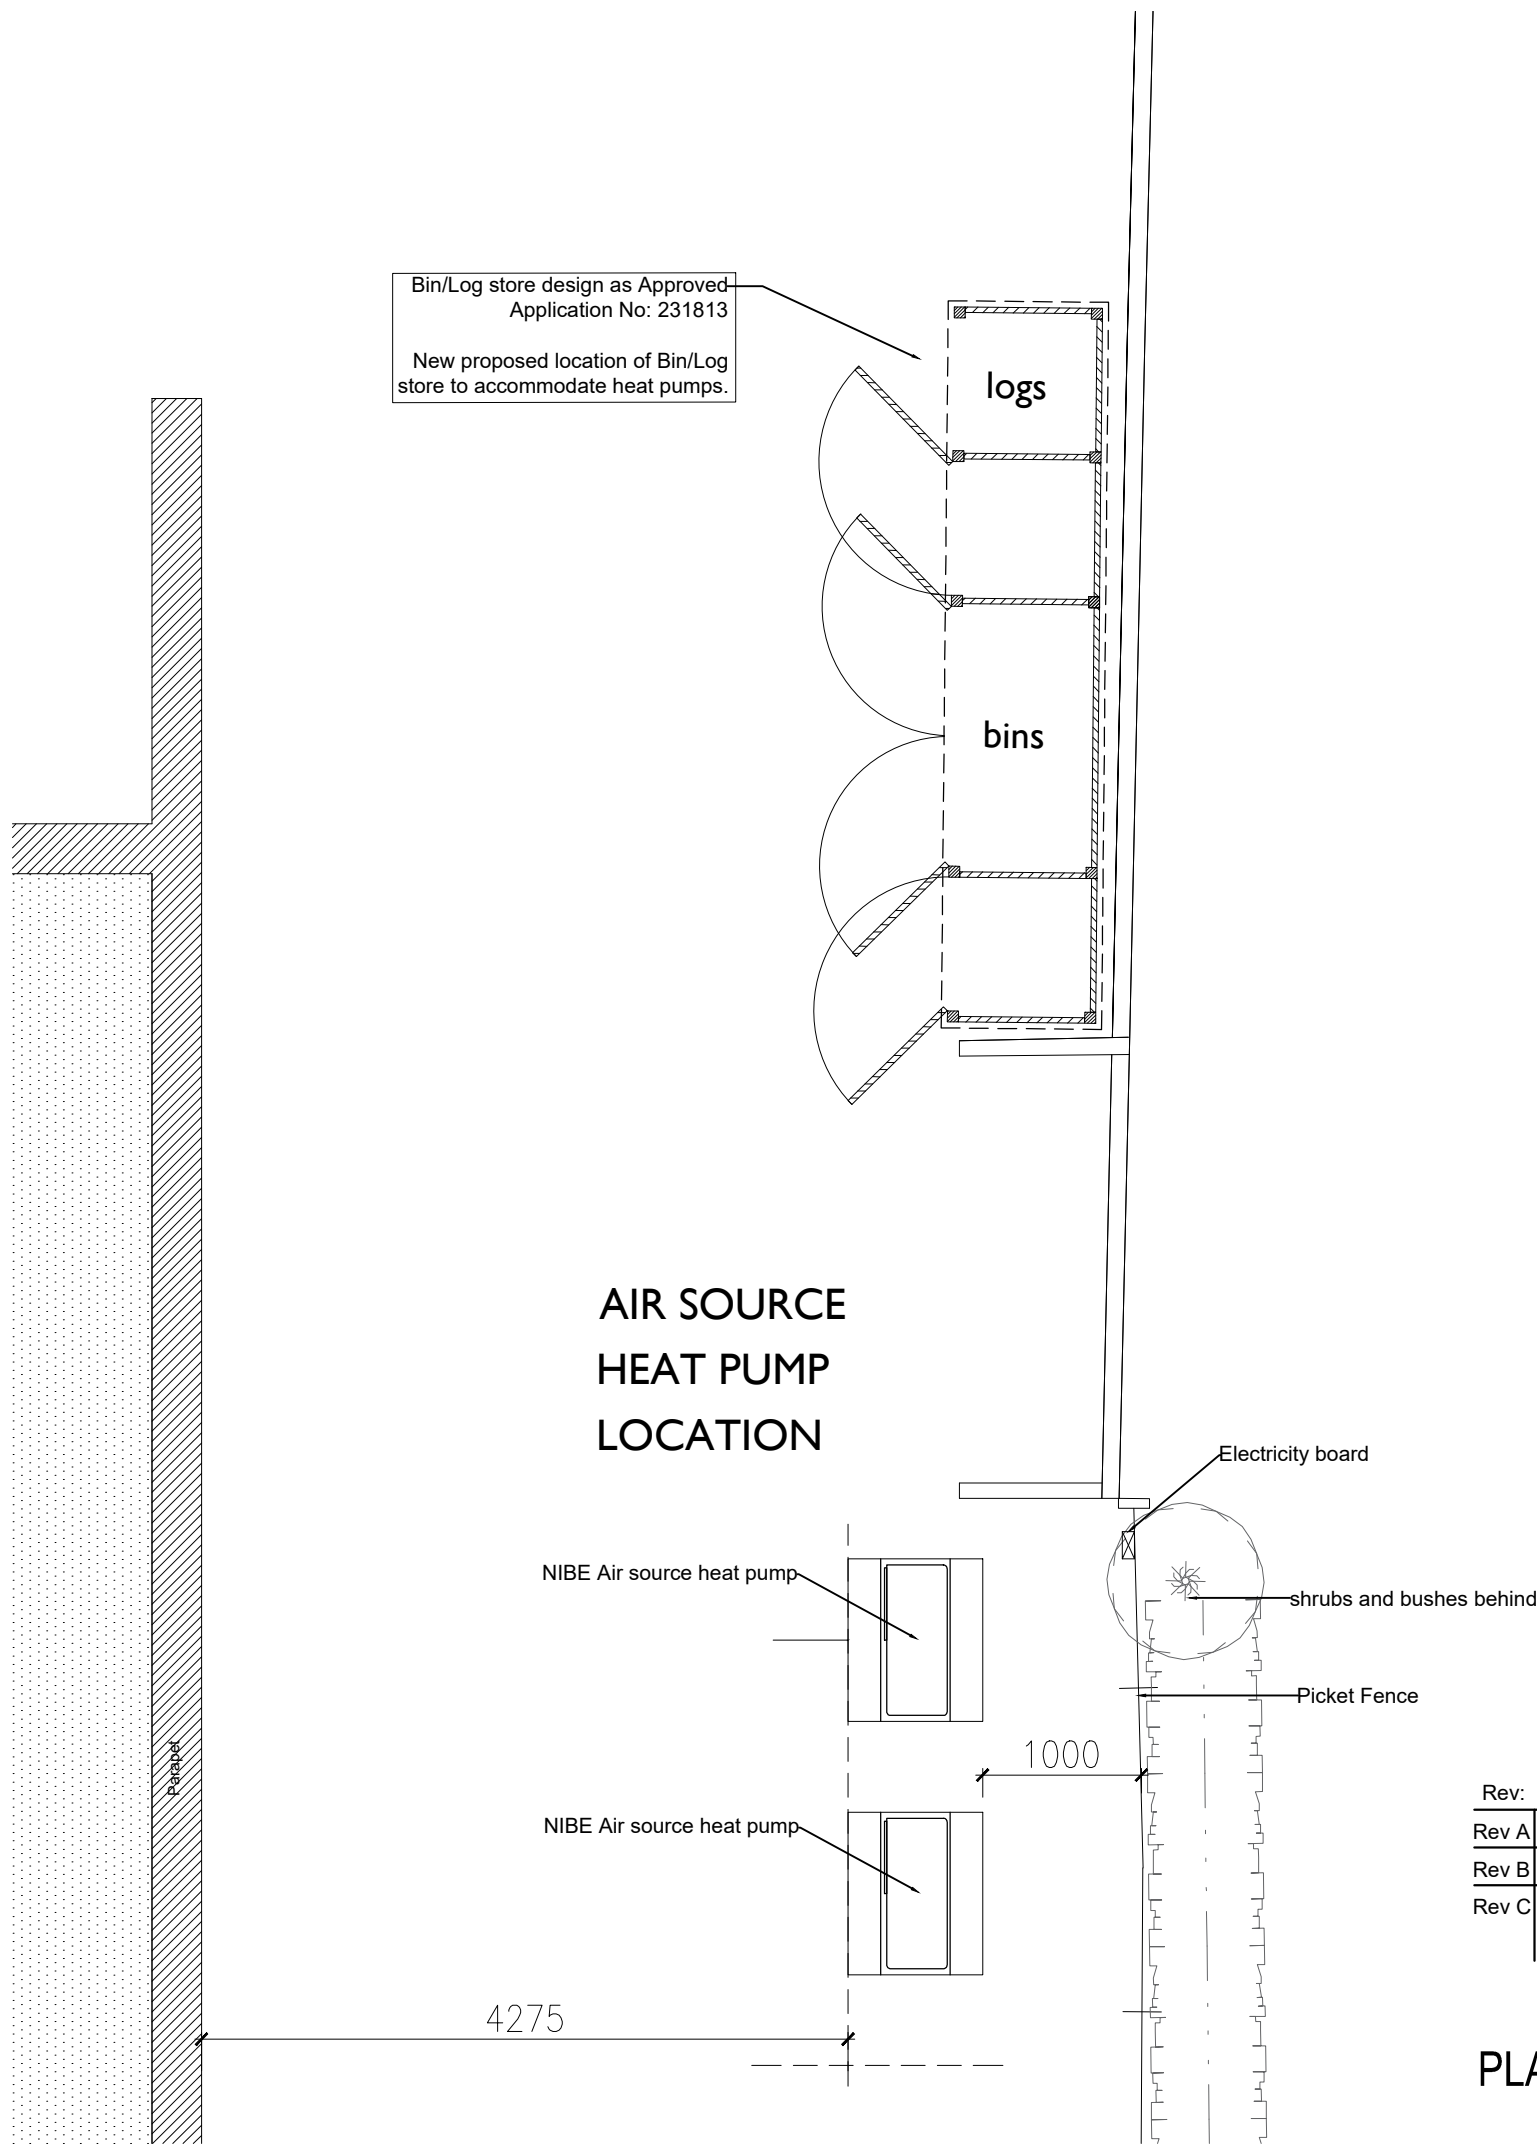

PROPOSED FLOOR PLAN

1:50

Rev:	Date:	Comments:	Drawn by:
Rev A	06.05.25	Planning document	OS
Rev B	16.06.25	Planning document	OS
Rev C	18.06.25	Amendment to planning document following NOTIFICATION OF INVALID APPLICATION	OS

PLANNING DRAWINGS

ARBORFIELD HOUSE,
CHURCH LANE, RG2 9JB

HOUSE EXTENSION & ALTERATIONS

AIR SOURCE HEAT PUMP
DETAIL DRAWINGS

SCALE @ A2 : 1:50

DATE: March 2025

JOB.NO: 22-11

DWG No.: BR 152 C

DRAWN: OS Issue: 18/06/2025



INFO@INHABITAT-ARCHITECTS.CO.UK
01753 424270
WWW.INHABITAT-ARCHITECTS.CO.UK
1 THAMES SIDE WINDSOR BERKSHIRE SL4 1QN

©
This drawing remains the property of Inhabitat
Architects & Designers and shall not be copied
without prior written consent.

All dimensions to be checked on site and any
discrepancies to be reported before work
commences.

