



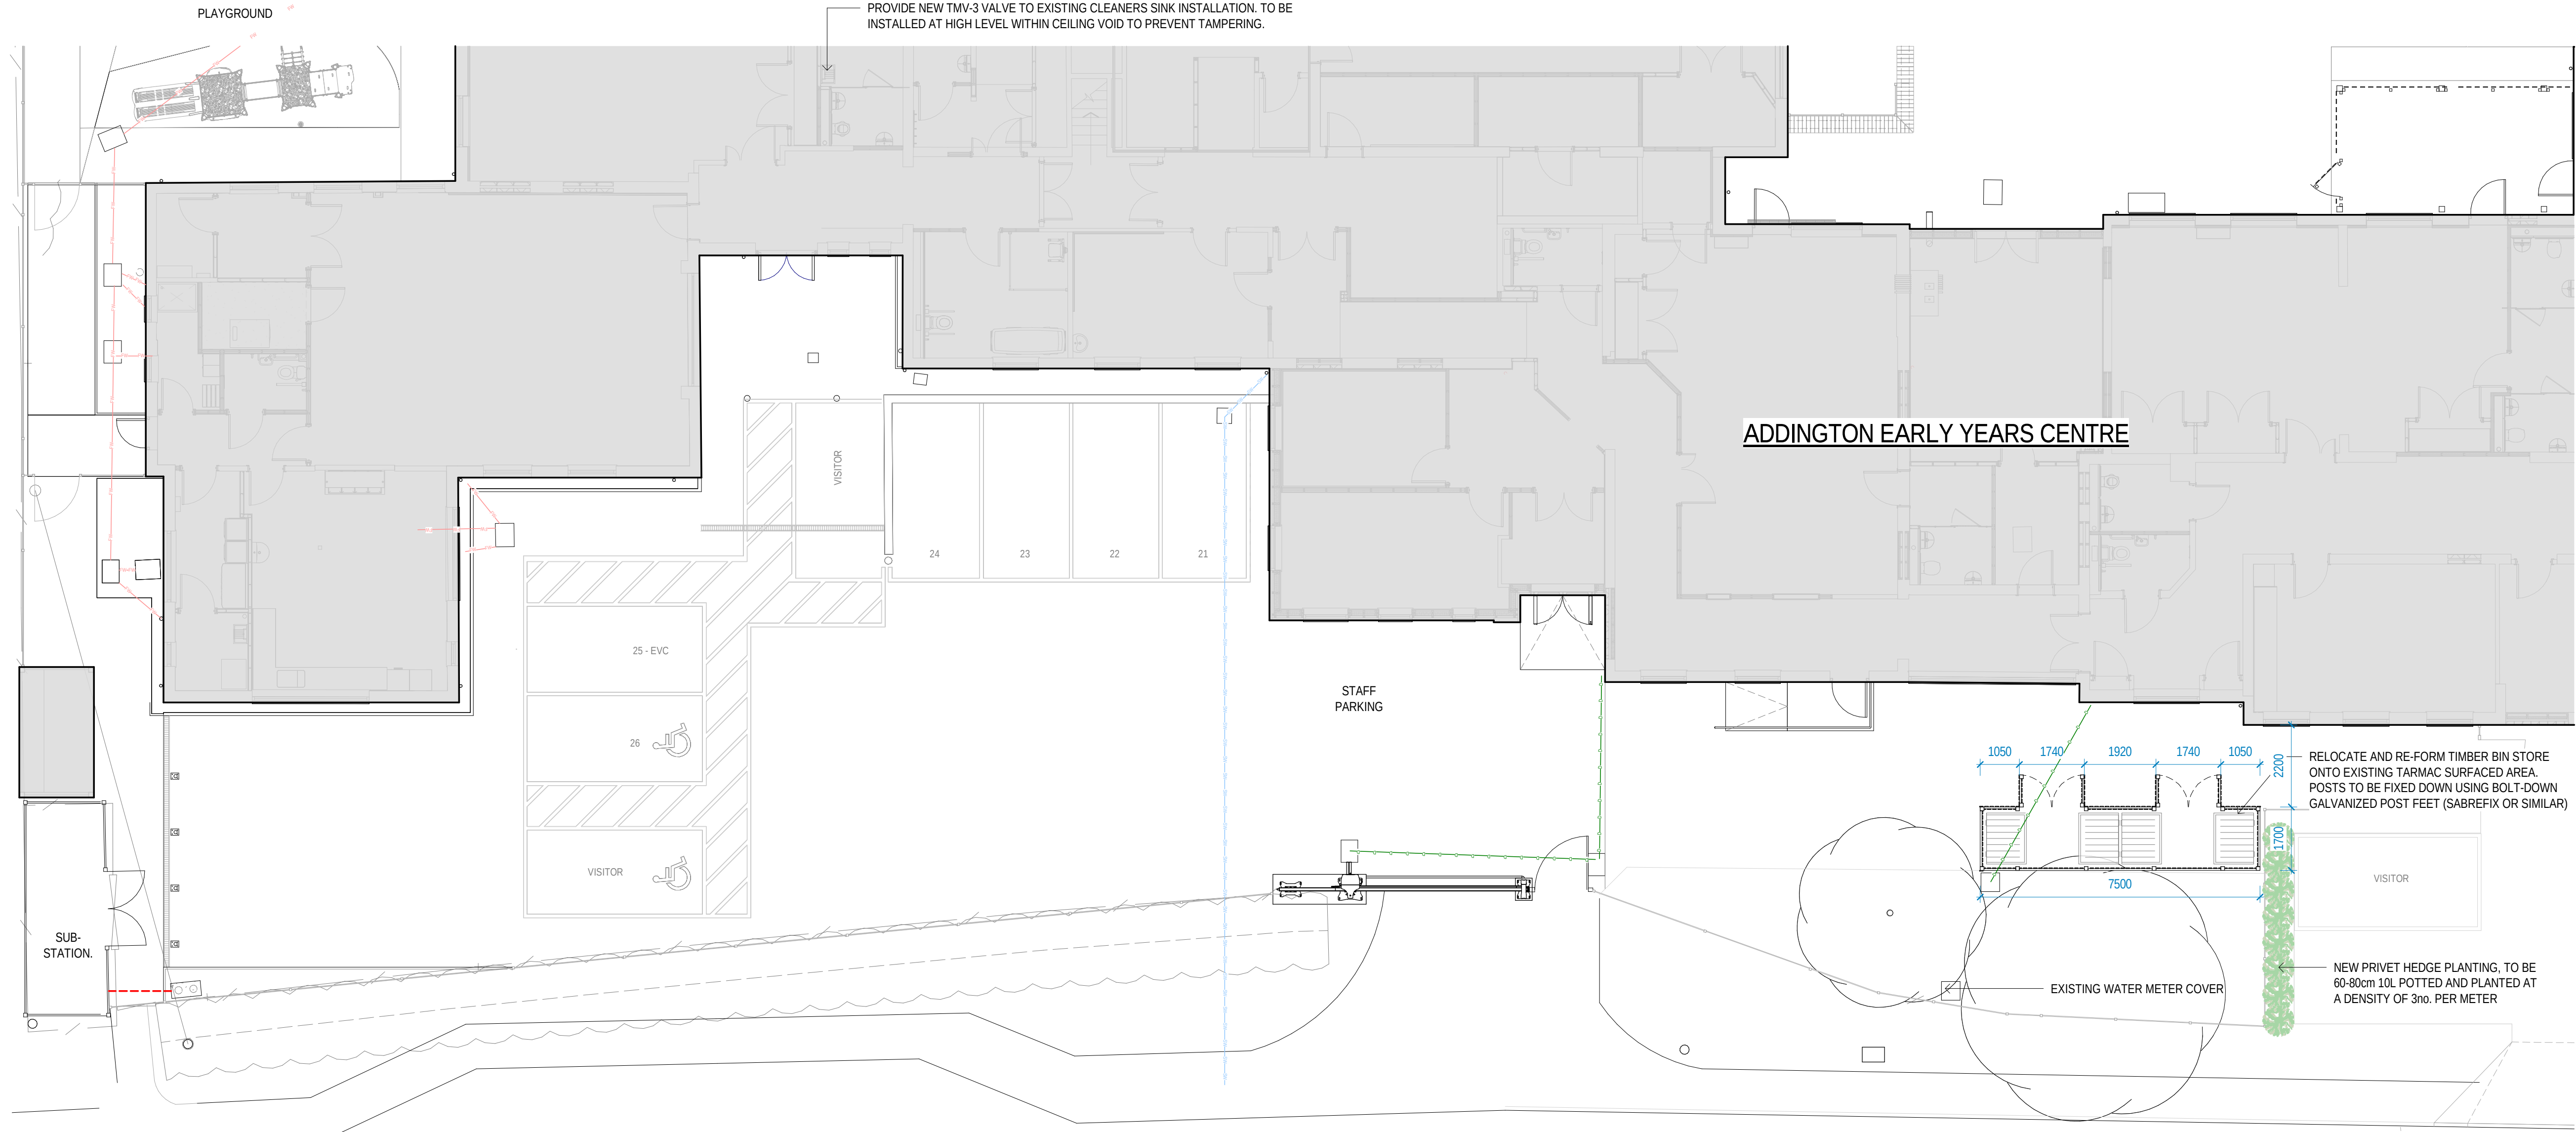

01 GENERAL ARRANGEMENT SITE PLAN
1:100

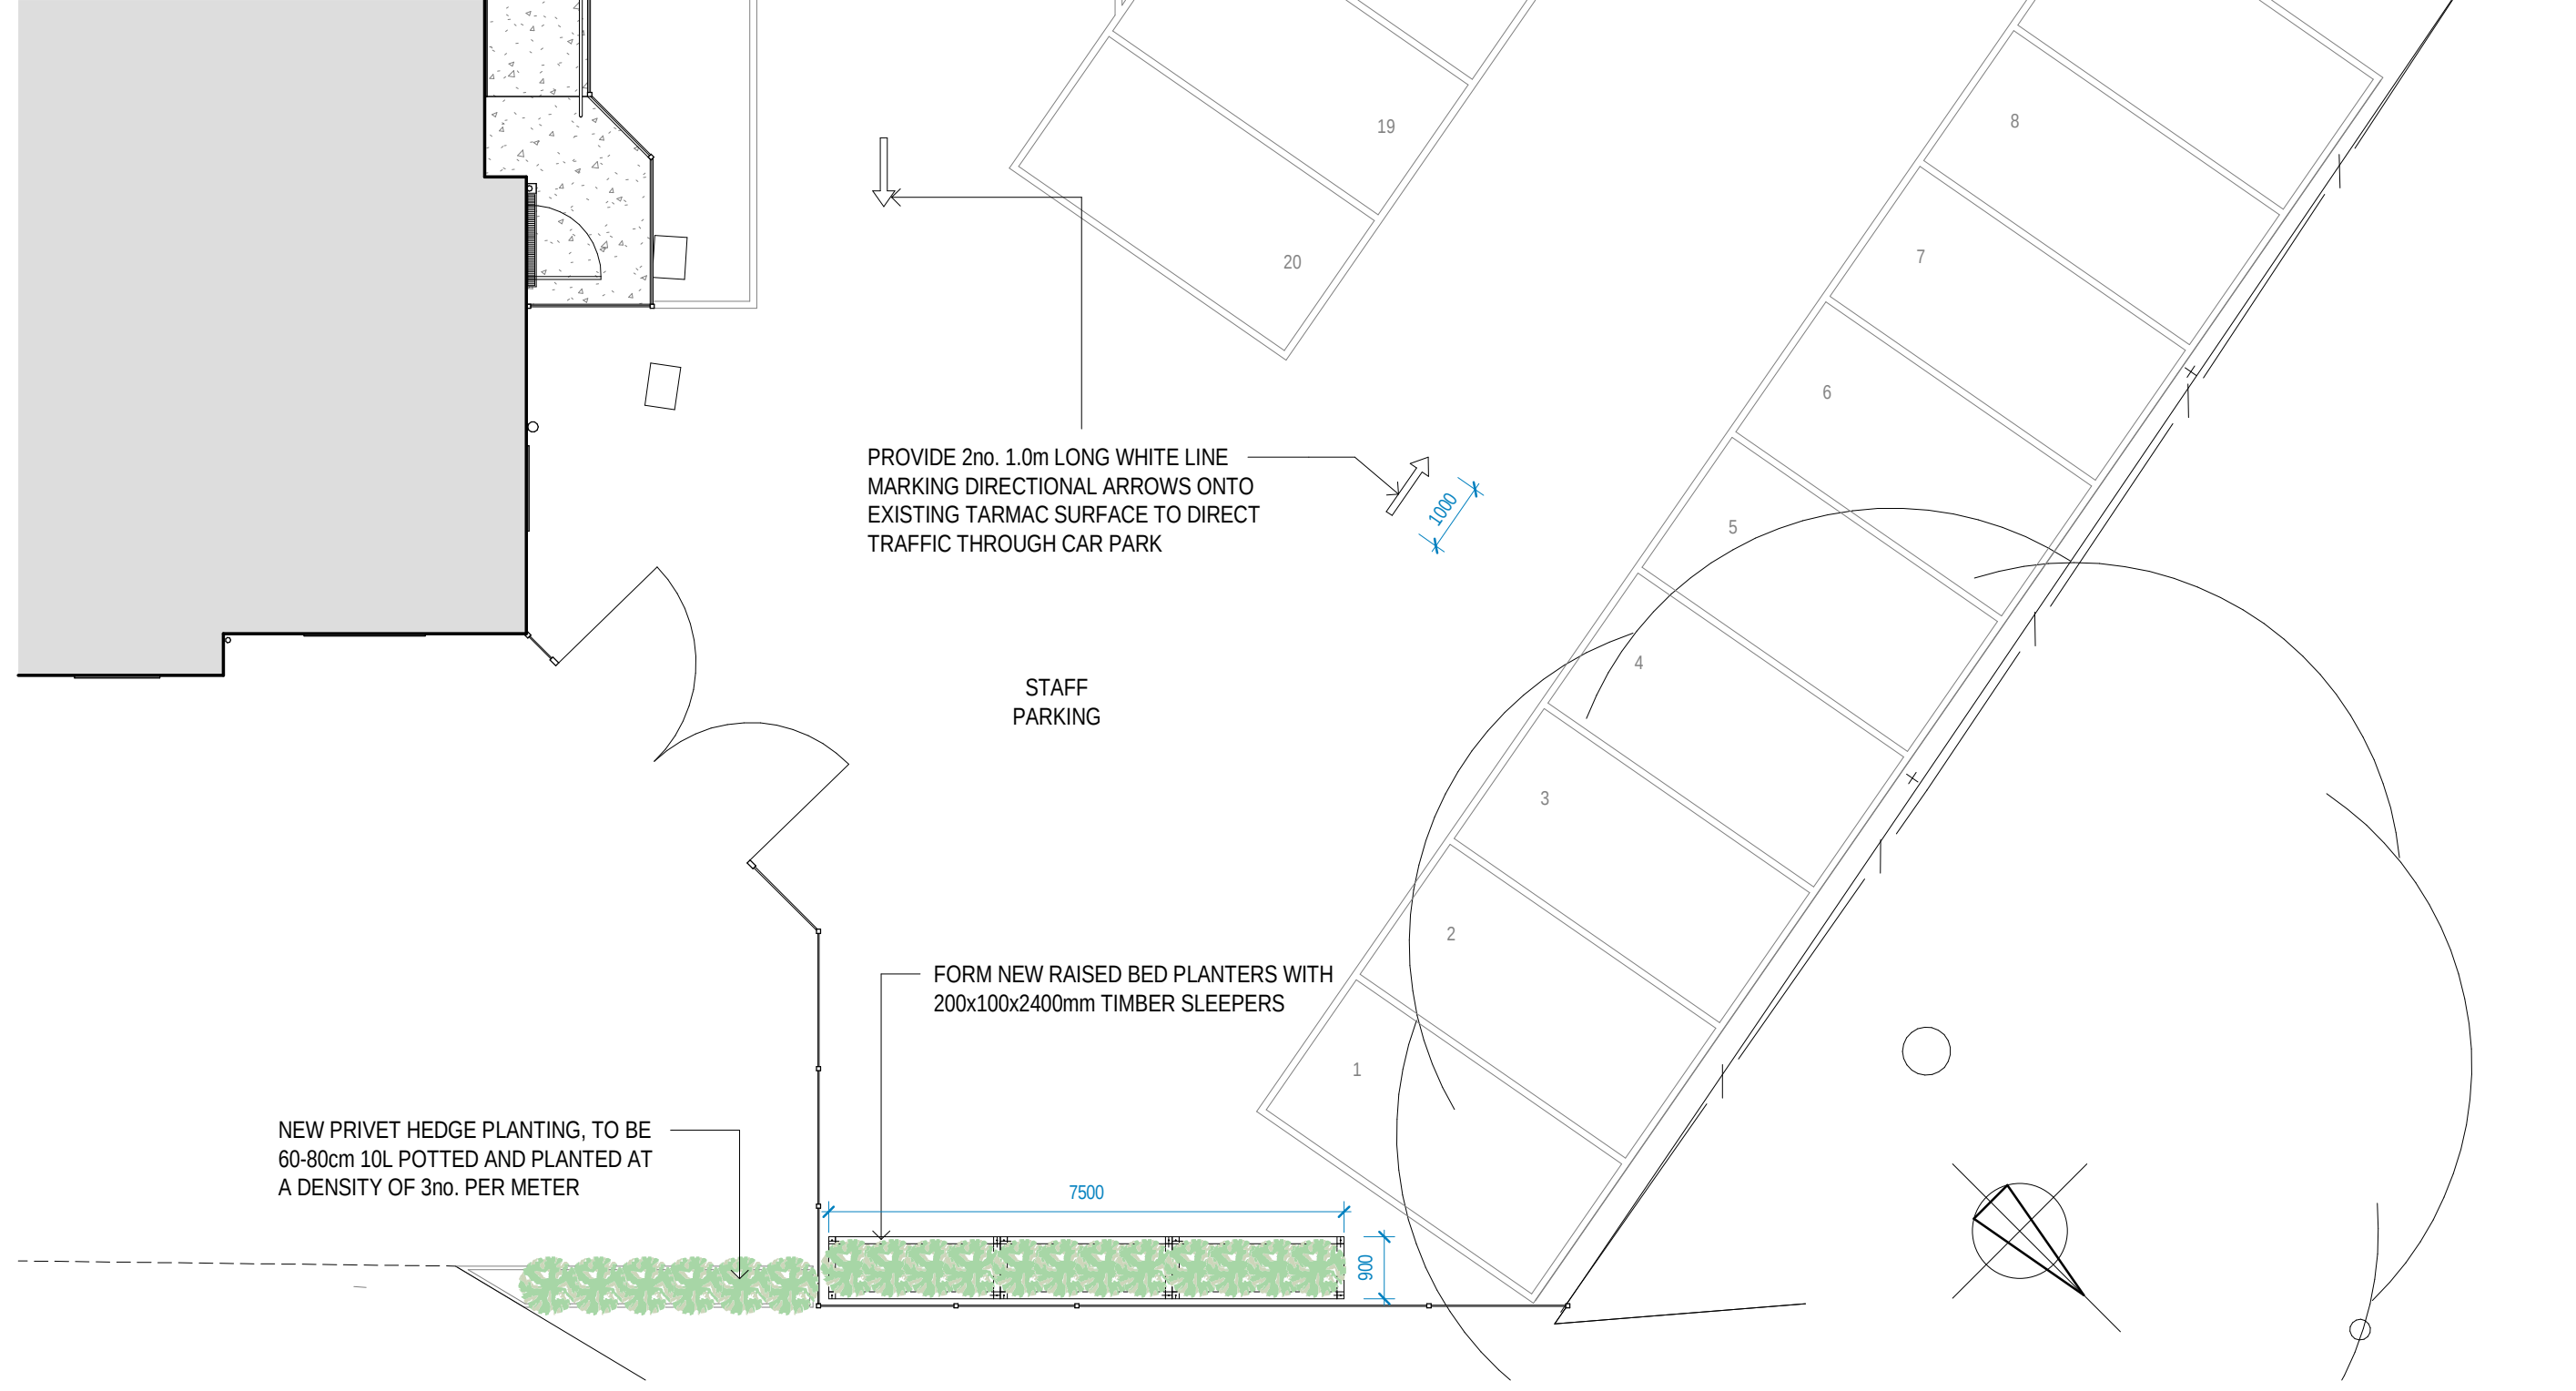

02 CAR PARK WORKS
1:100

03300 240365 www.ermc.co.uk info@ermc.co.uk

Client
WORKINGHAM BOROUGH COUNCIL

Project Title
ADDINGTON EARLY YEARS CENTRE
THE OLD FARLEY HILL VILLAGE SCHOOL
CHURCH ROAD, FARLEY HILL, READING. RG7 1UB

Drawing Title / Description
PROPOSED BIN STORE AND PLANTING

Our Project Ref.	Scale	Date	Drawn	Chkd
3026	1:100 @ A1	2024-07-02	JQ	CIC

Client Project Ref.	Originator	Zone	Level	Type	Role	Drawing No.	Rev.
3026	ERM	C	X	X	DR	A	2001

This drawing has a Copyright. Permission to use is required.