



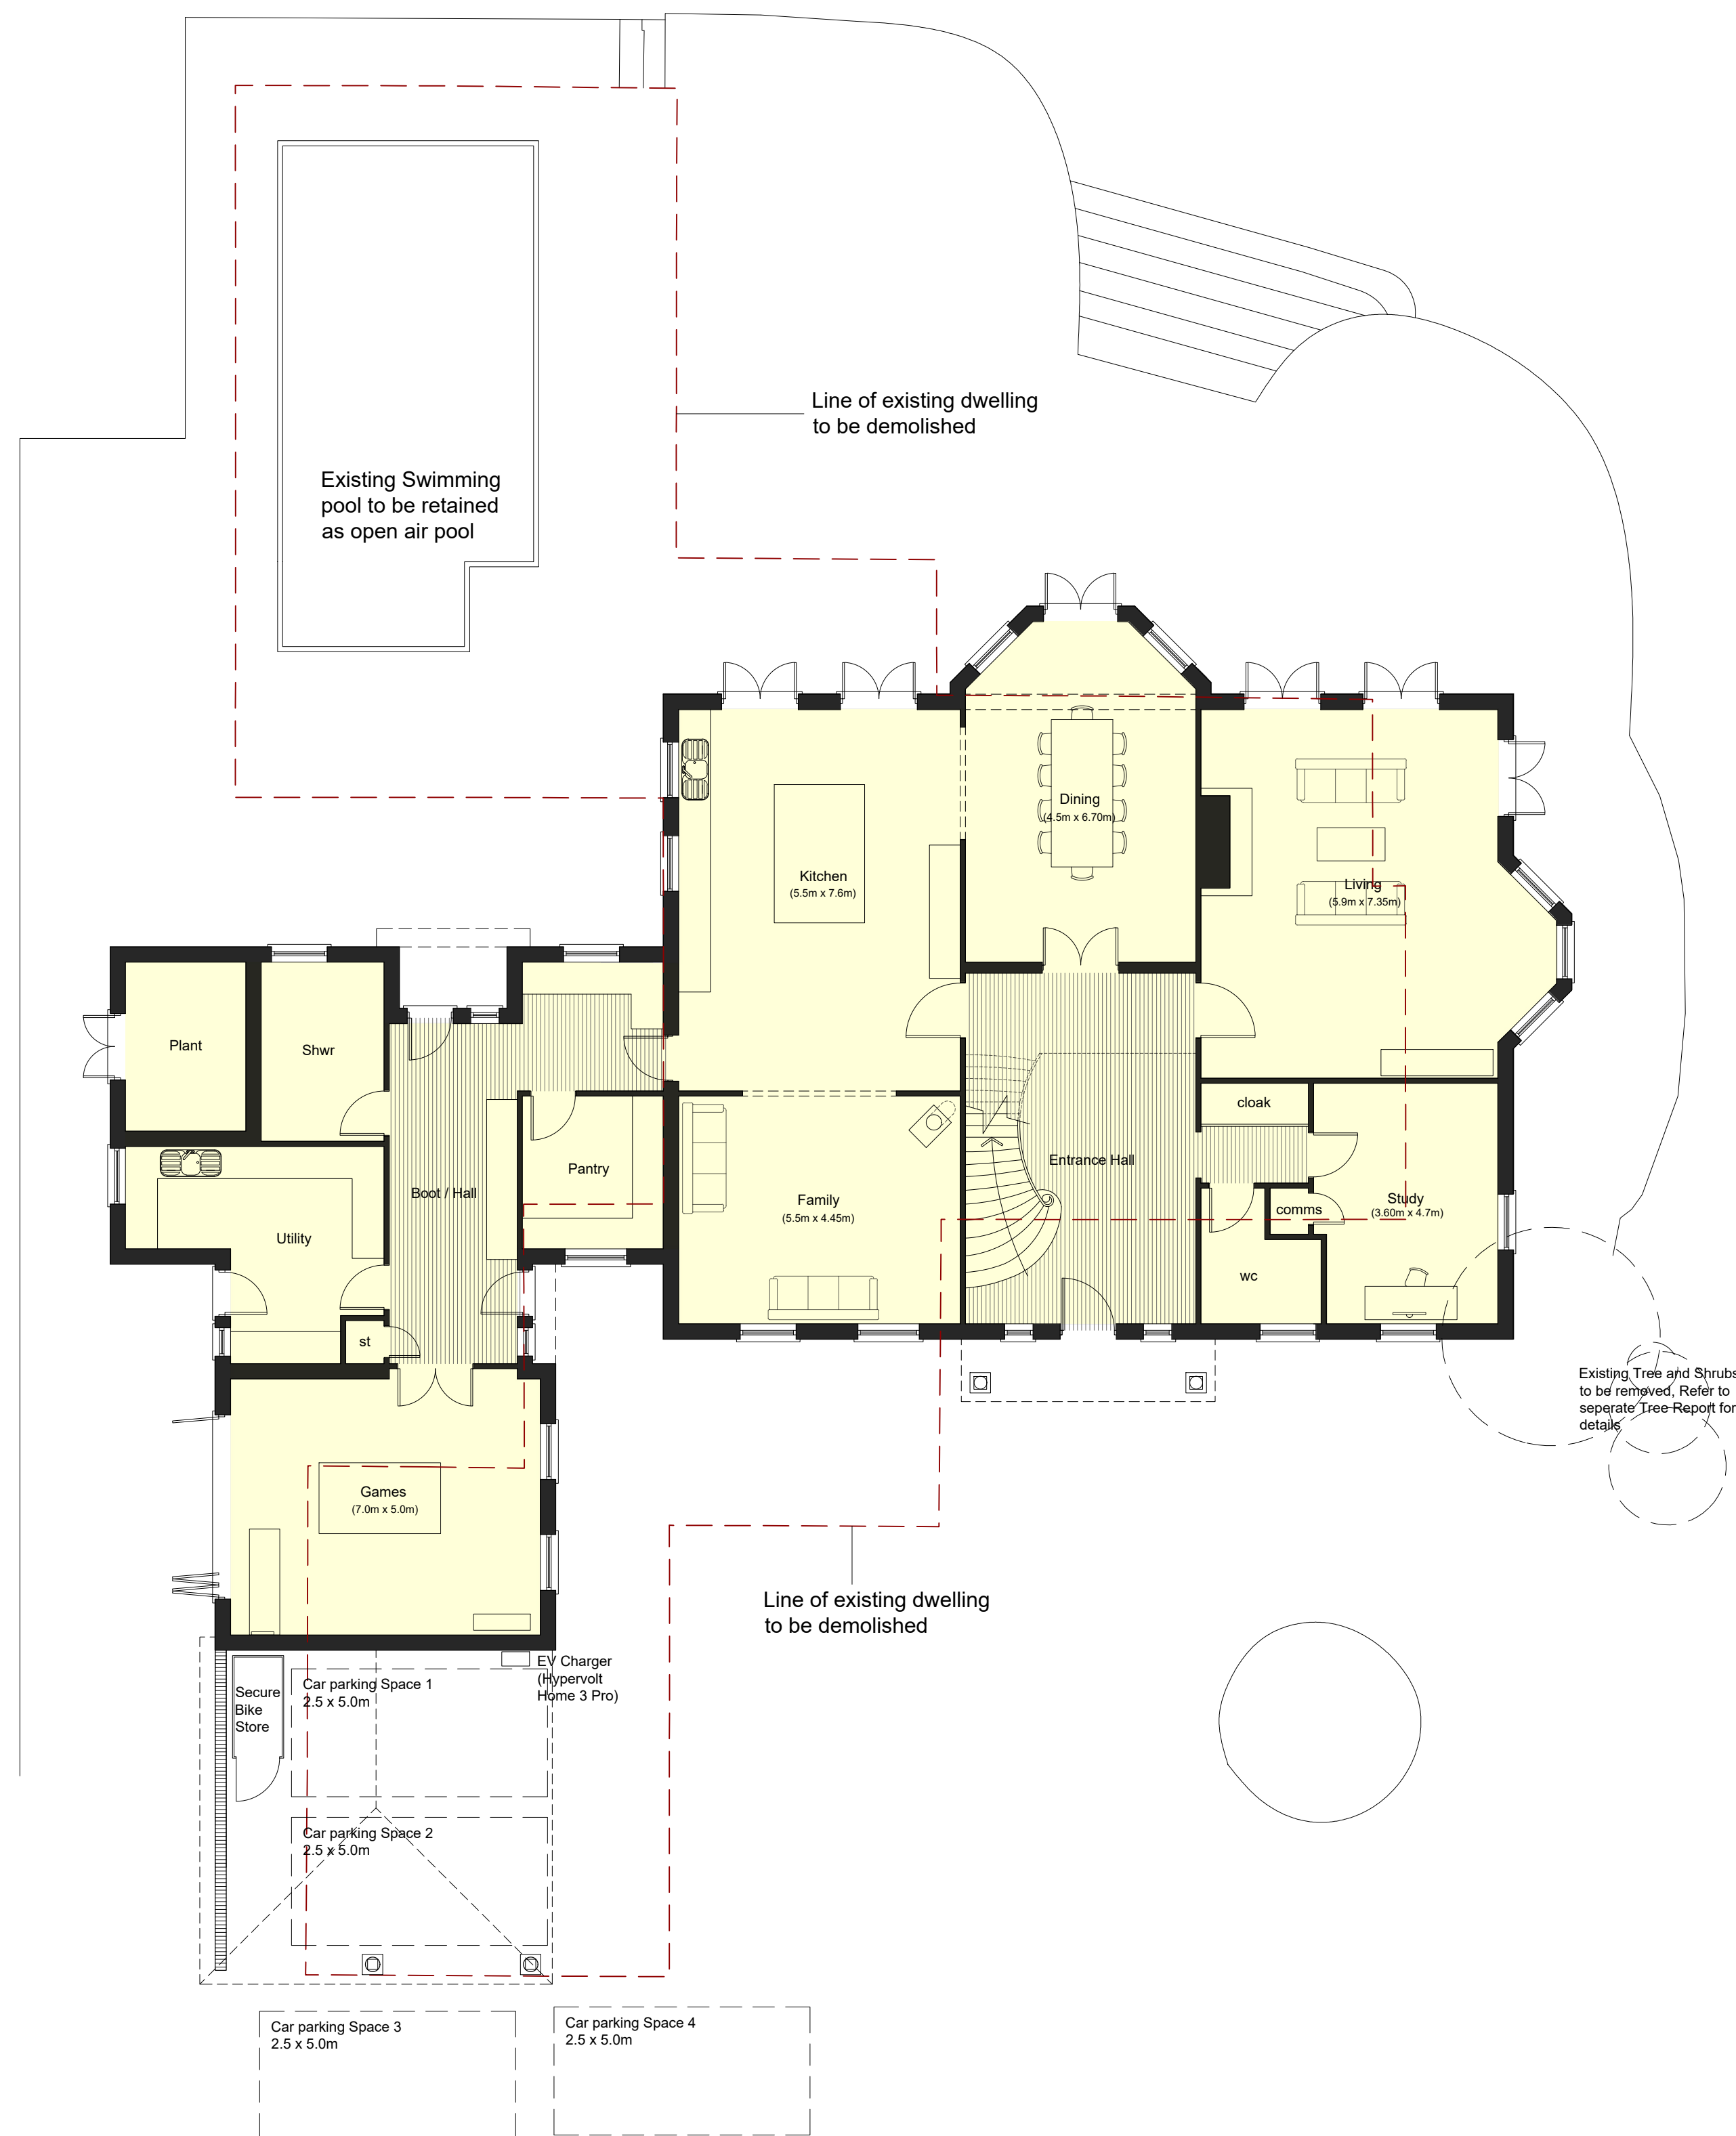

Ground Floor Plan 1:100 Scale

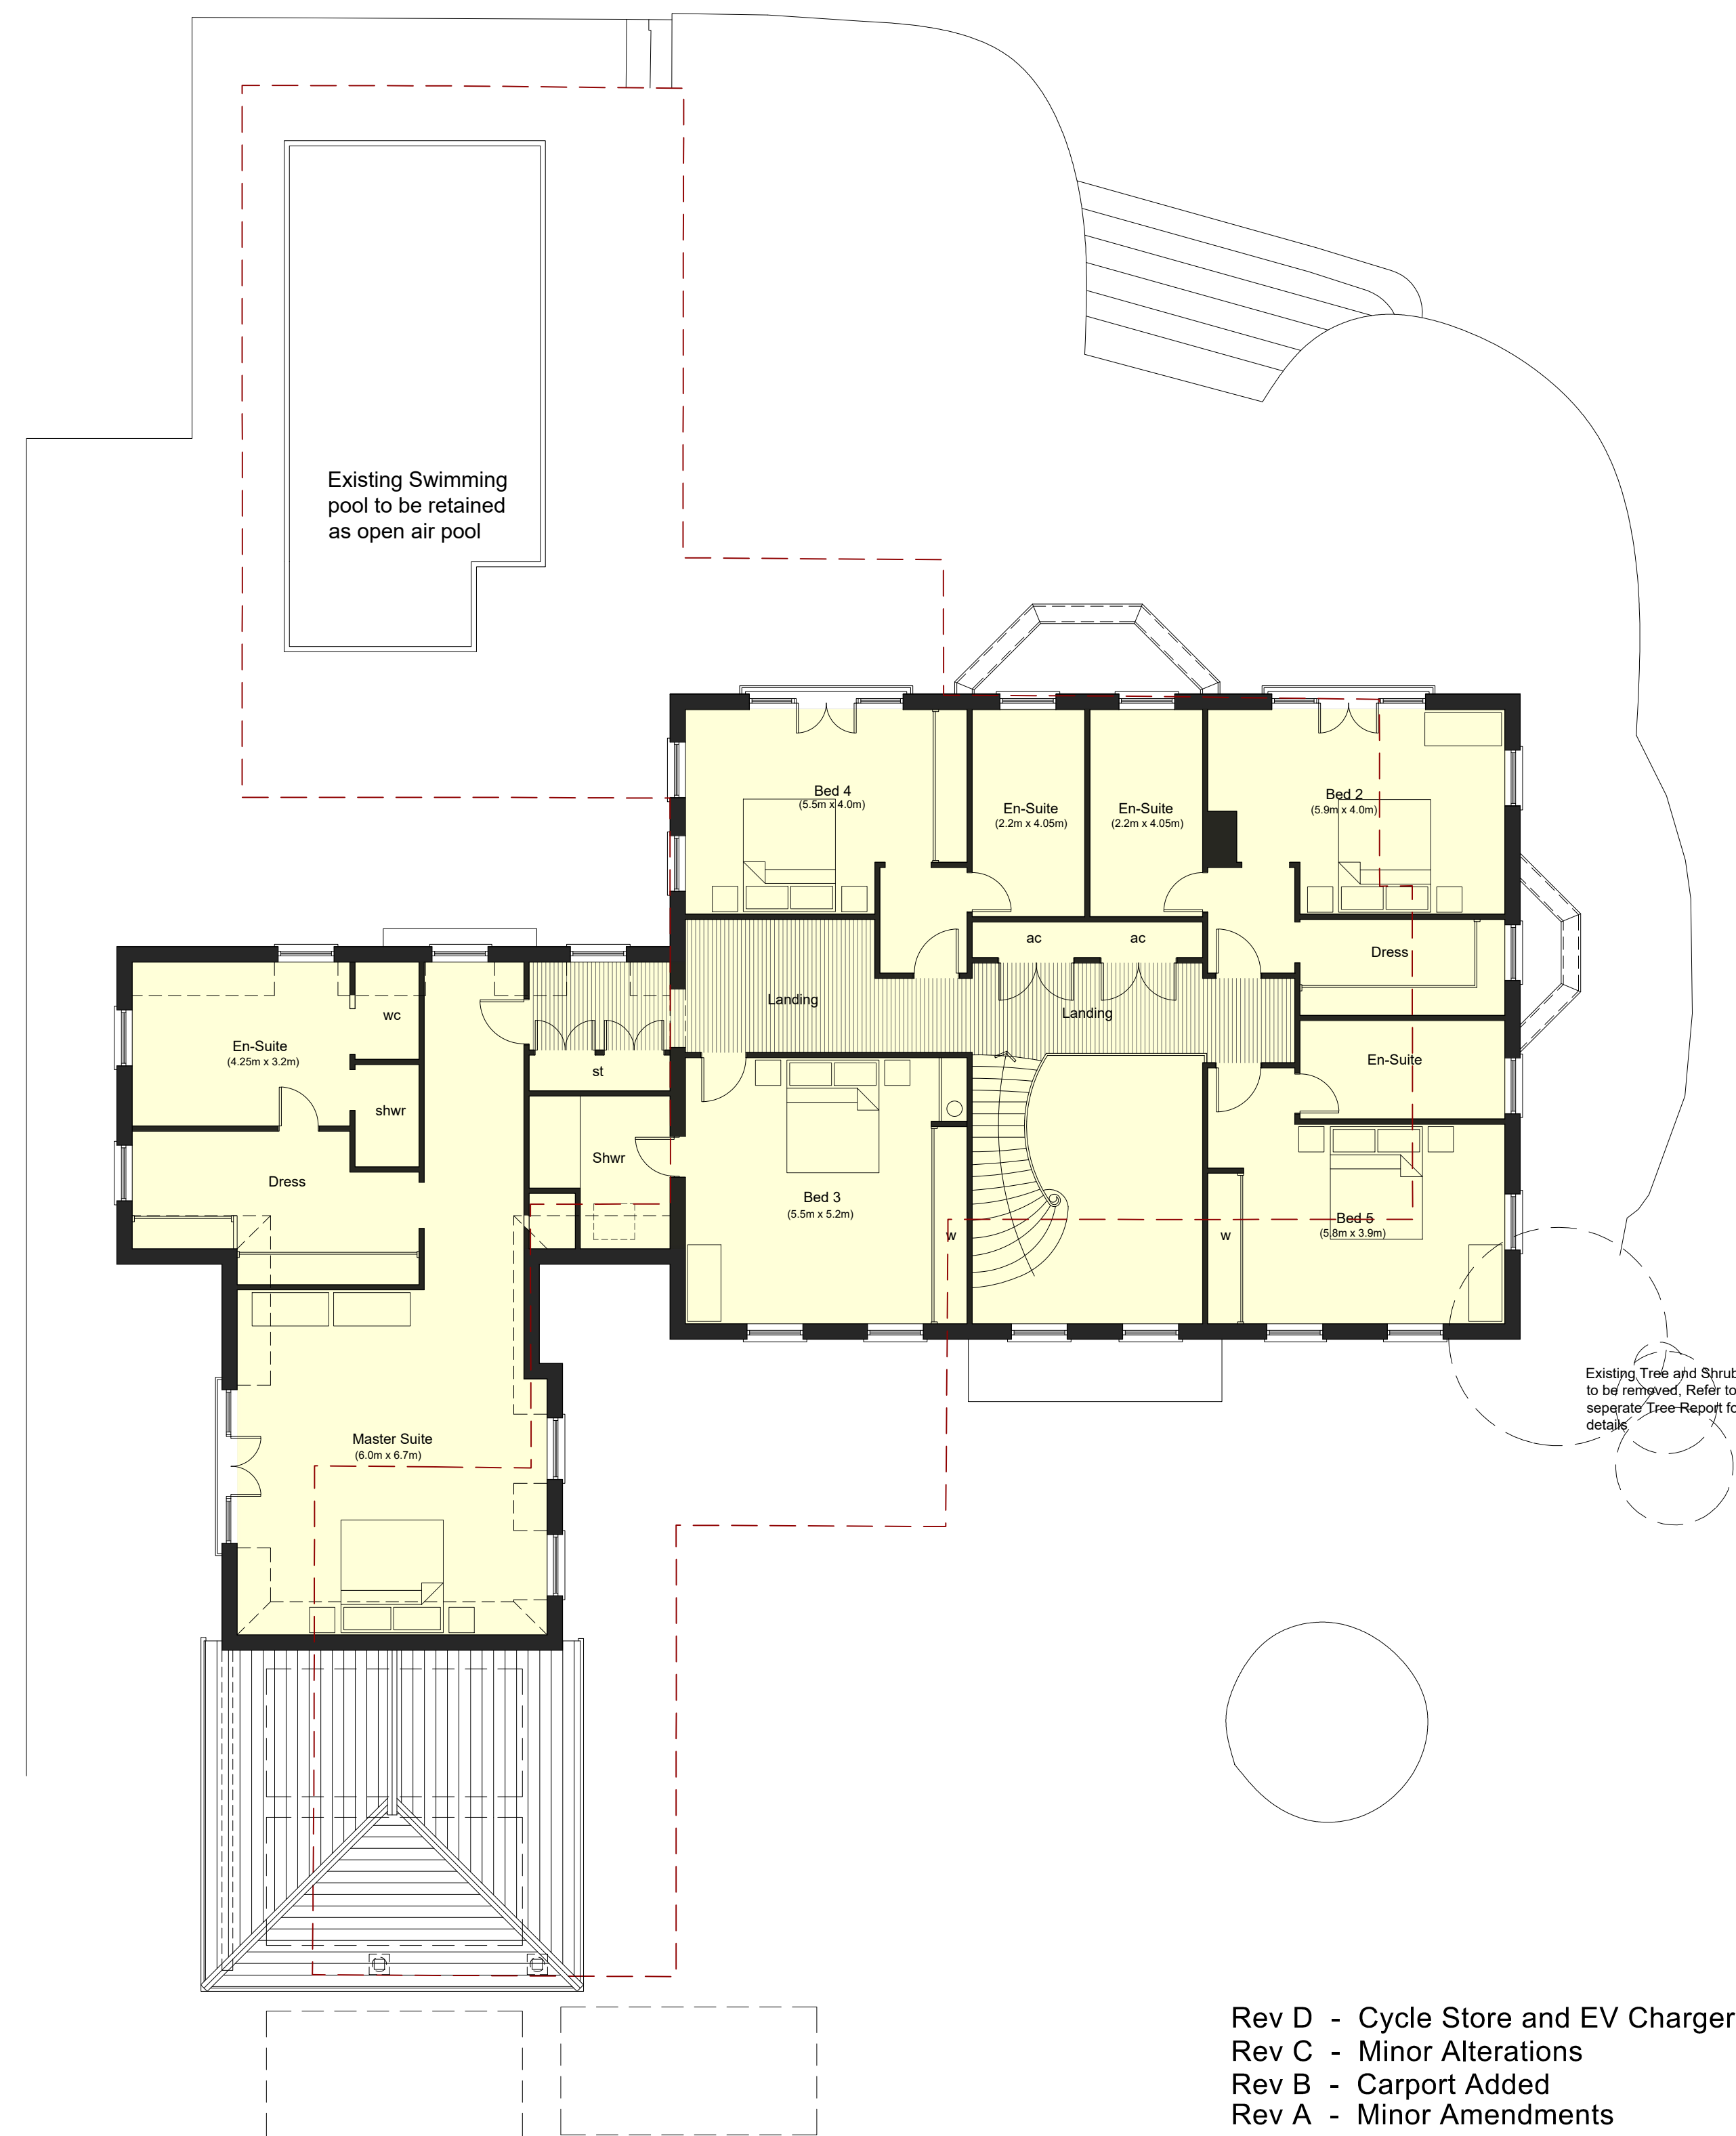

First Floor Plan 1:100 Scale

Rev D - Cycle Store and EV Charger Added - 23-07-24
Rev C - Minor Alterations - 18-09-23
Rev B - Carport Added - 18-09-23
Rev A - Minor Amendments - 24-07-23

Bonney Architecture
PLANNING & TECHNICAL SERVICES

CLIENT Mr & Mrs J Marino
JOB Willow Wick Farm, Wick Hill Lane,
Finchampstead, Wokingham,
PROPOSED FLOOR PLANS
DRG

SCALE 1:100 @ A1 DRAWN P Bonney DATE July 2023 BA 0251|03|D