


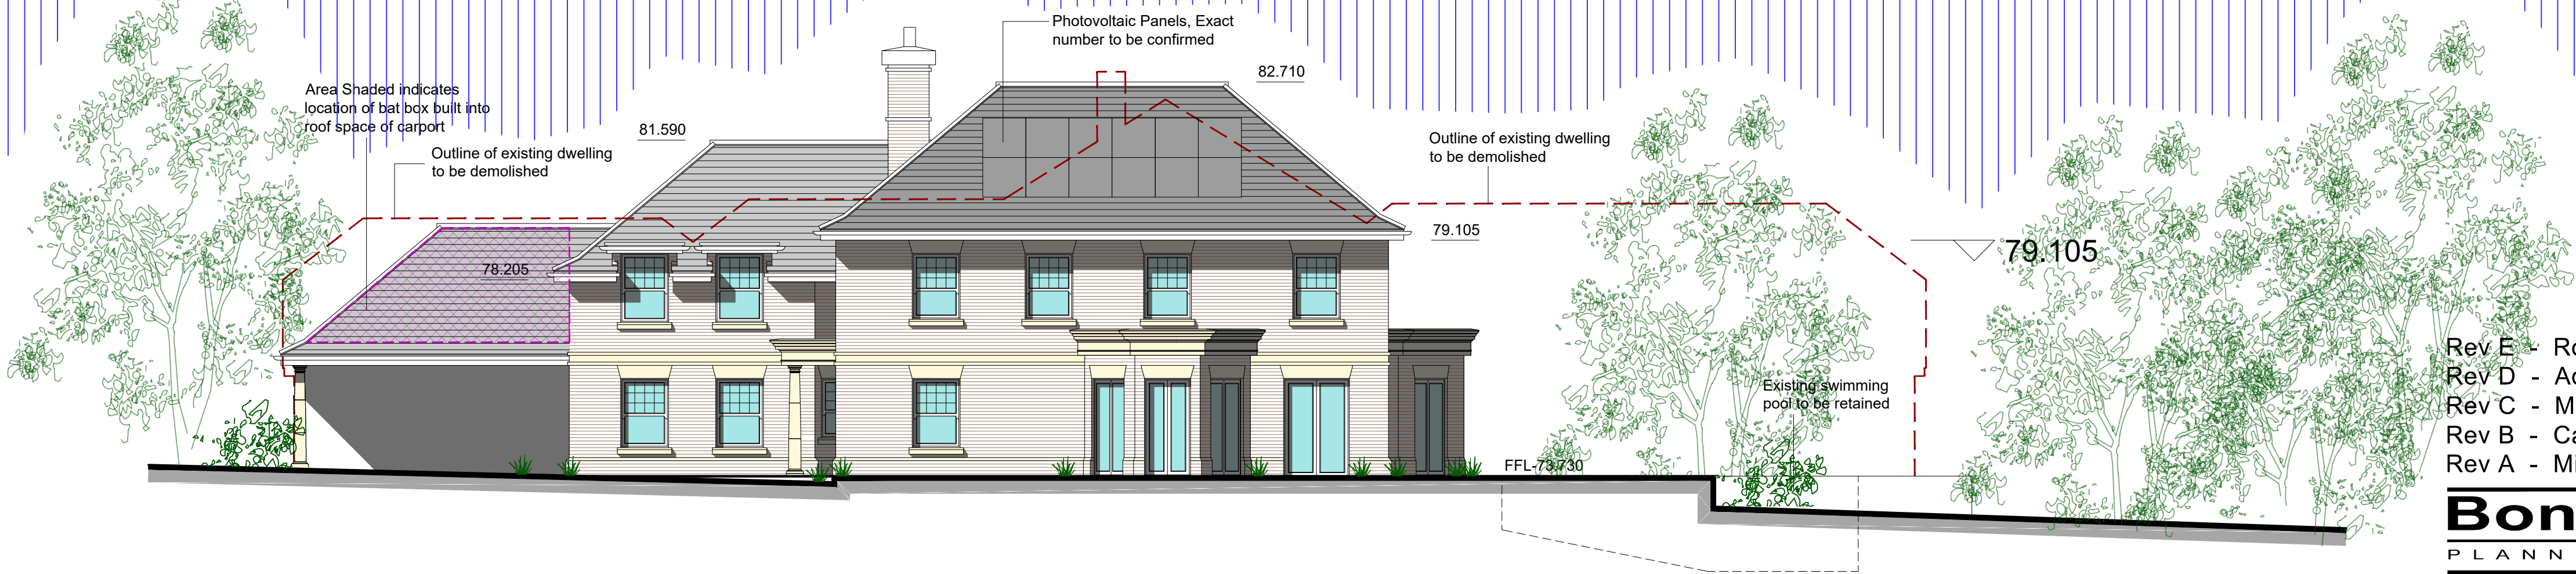

West Elevation (Front) 1:100 Scale



South Elevation (Side) 1:100 Scale

- Rev E - Roof Material Revised - 23-07-24
- Rev D - Additional Solar Panel added - 29-09-23
- Rev C - Minor Alterations - 18-09-23
- Rev B - Carport Added - 18-09-23
- Rev A - Minor Amendments - 24-07-23

Bonney Architecture
PLANNING & TECHNICAL SERVICES

CLIENT Mr & Mrs J Marino
JOB Willow Wick Farm, Wick Hill Lane, Finchampstead, Wokingham,
PROPOSED ELEVATIONS 1 of 2
DRG

1:100 scale Bar
This Drawing has been produced for printing onto A1 size paper.
If printing on A3 please use the scale below for reference.

SCALE 1:100 @ A1 DRAWN P Bonney DATE July 2023 BA 0251|05|E