
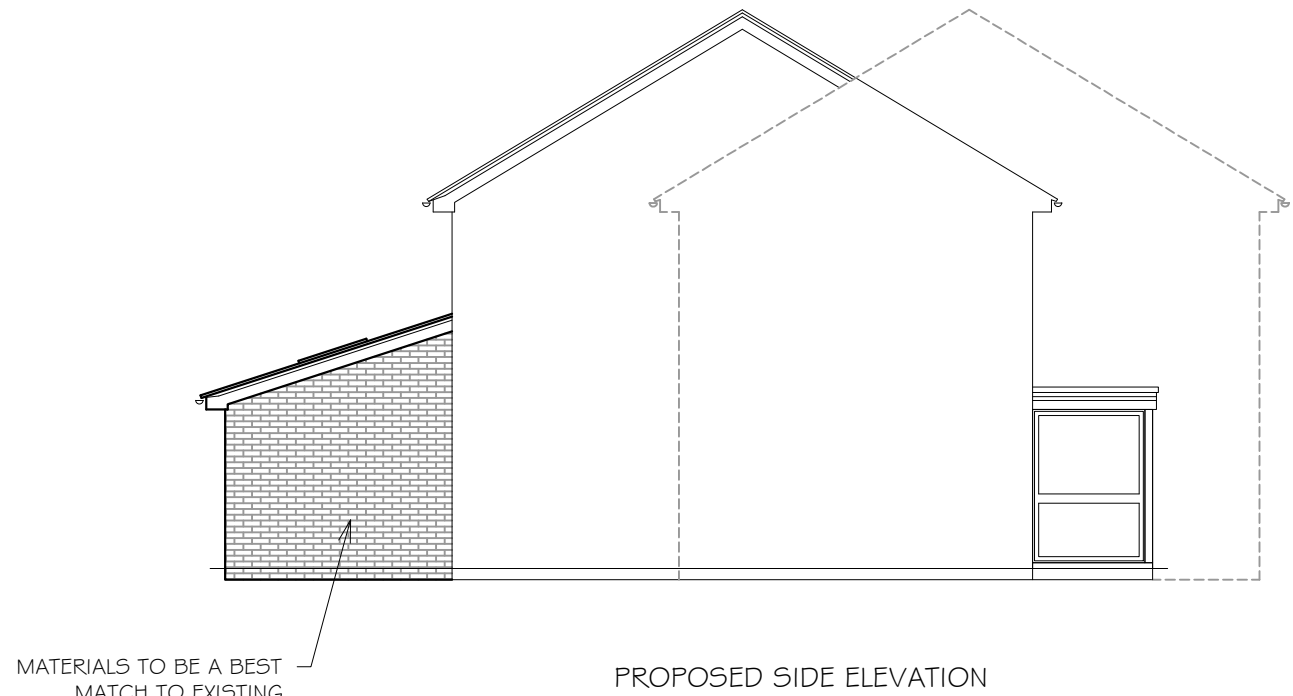
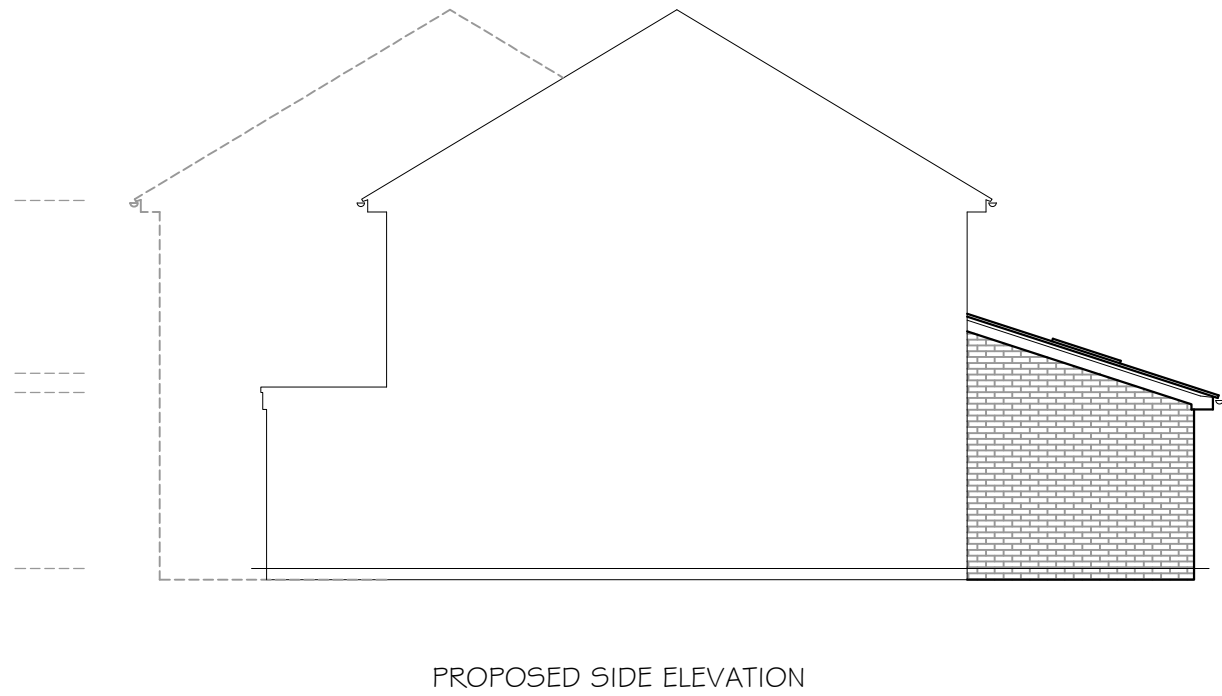
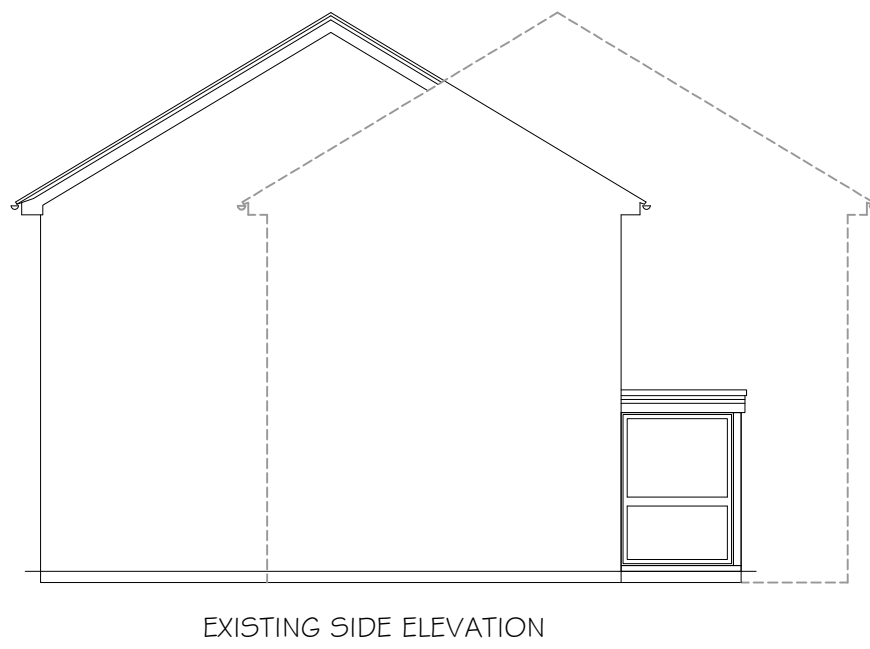
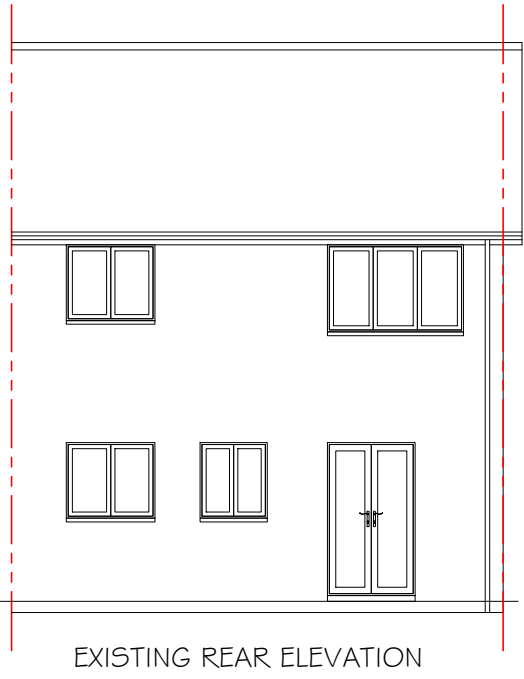
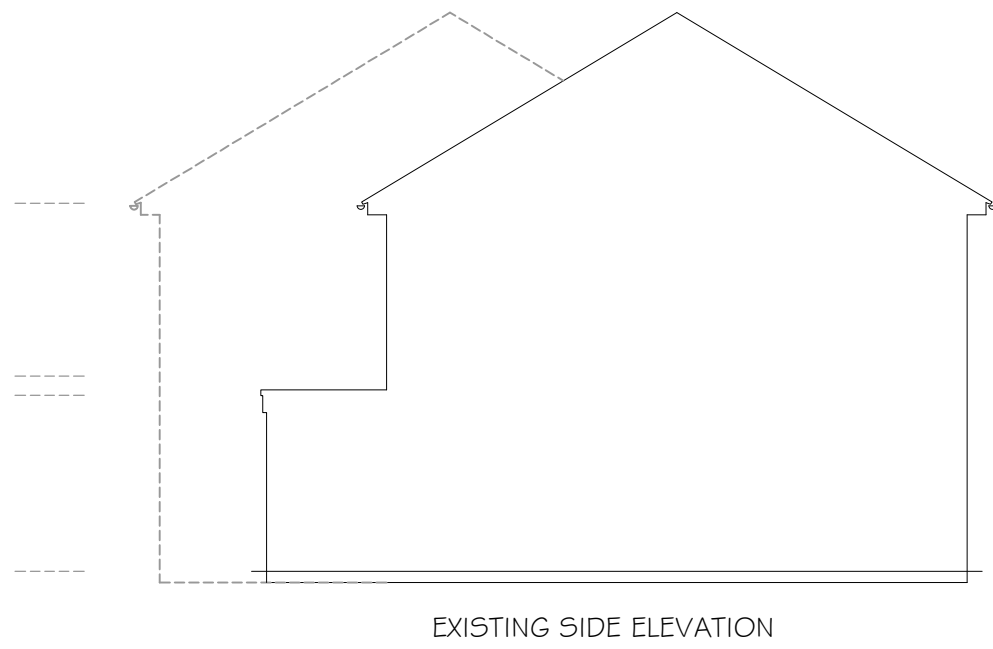
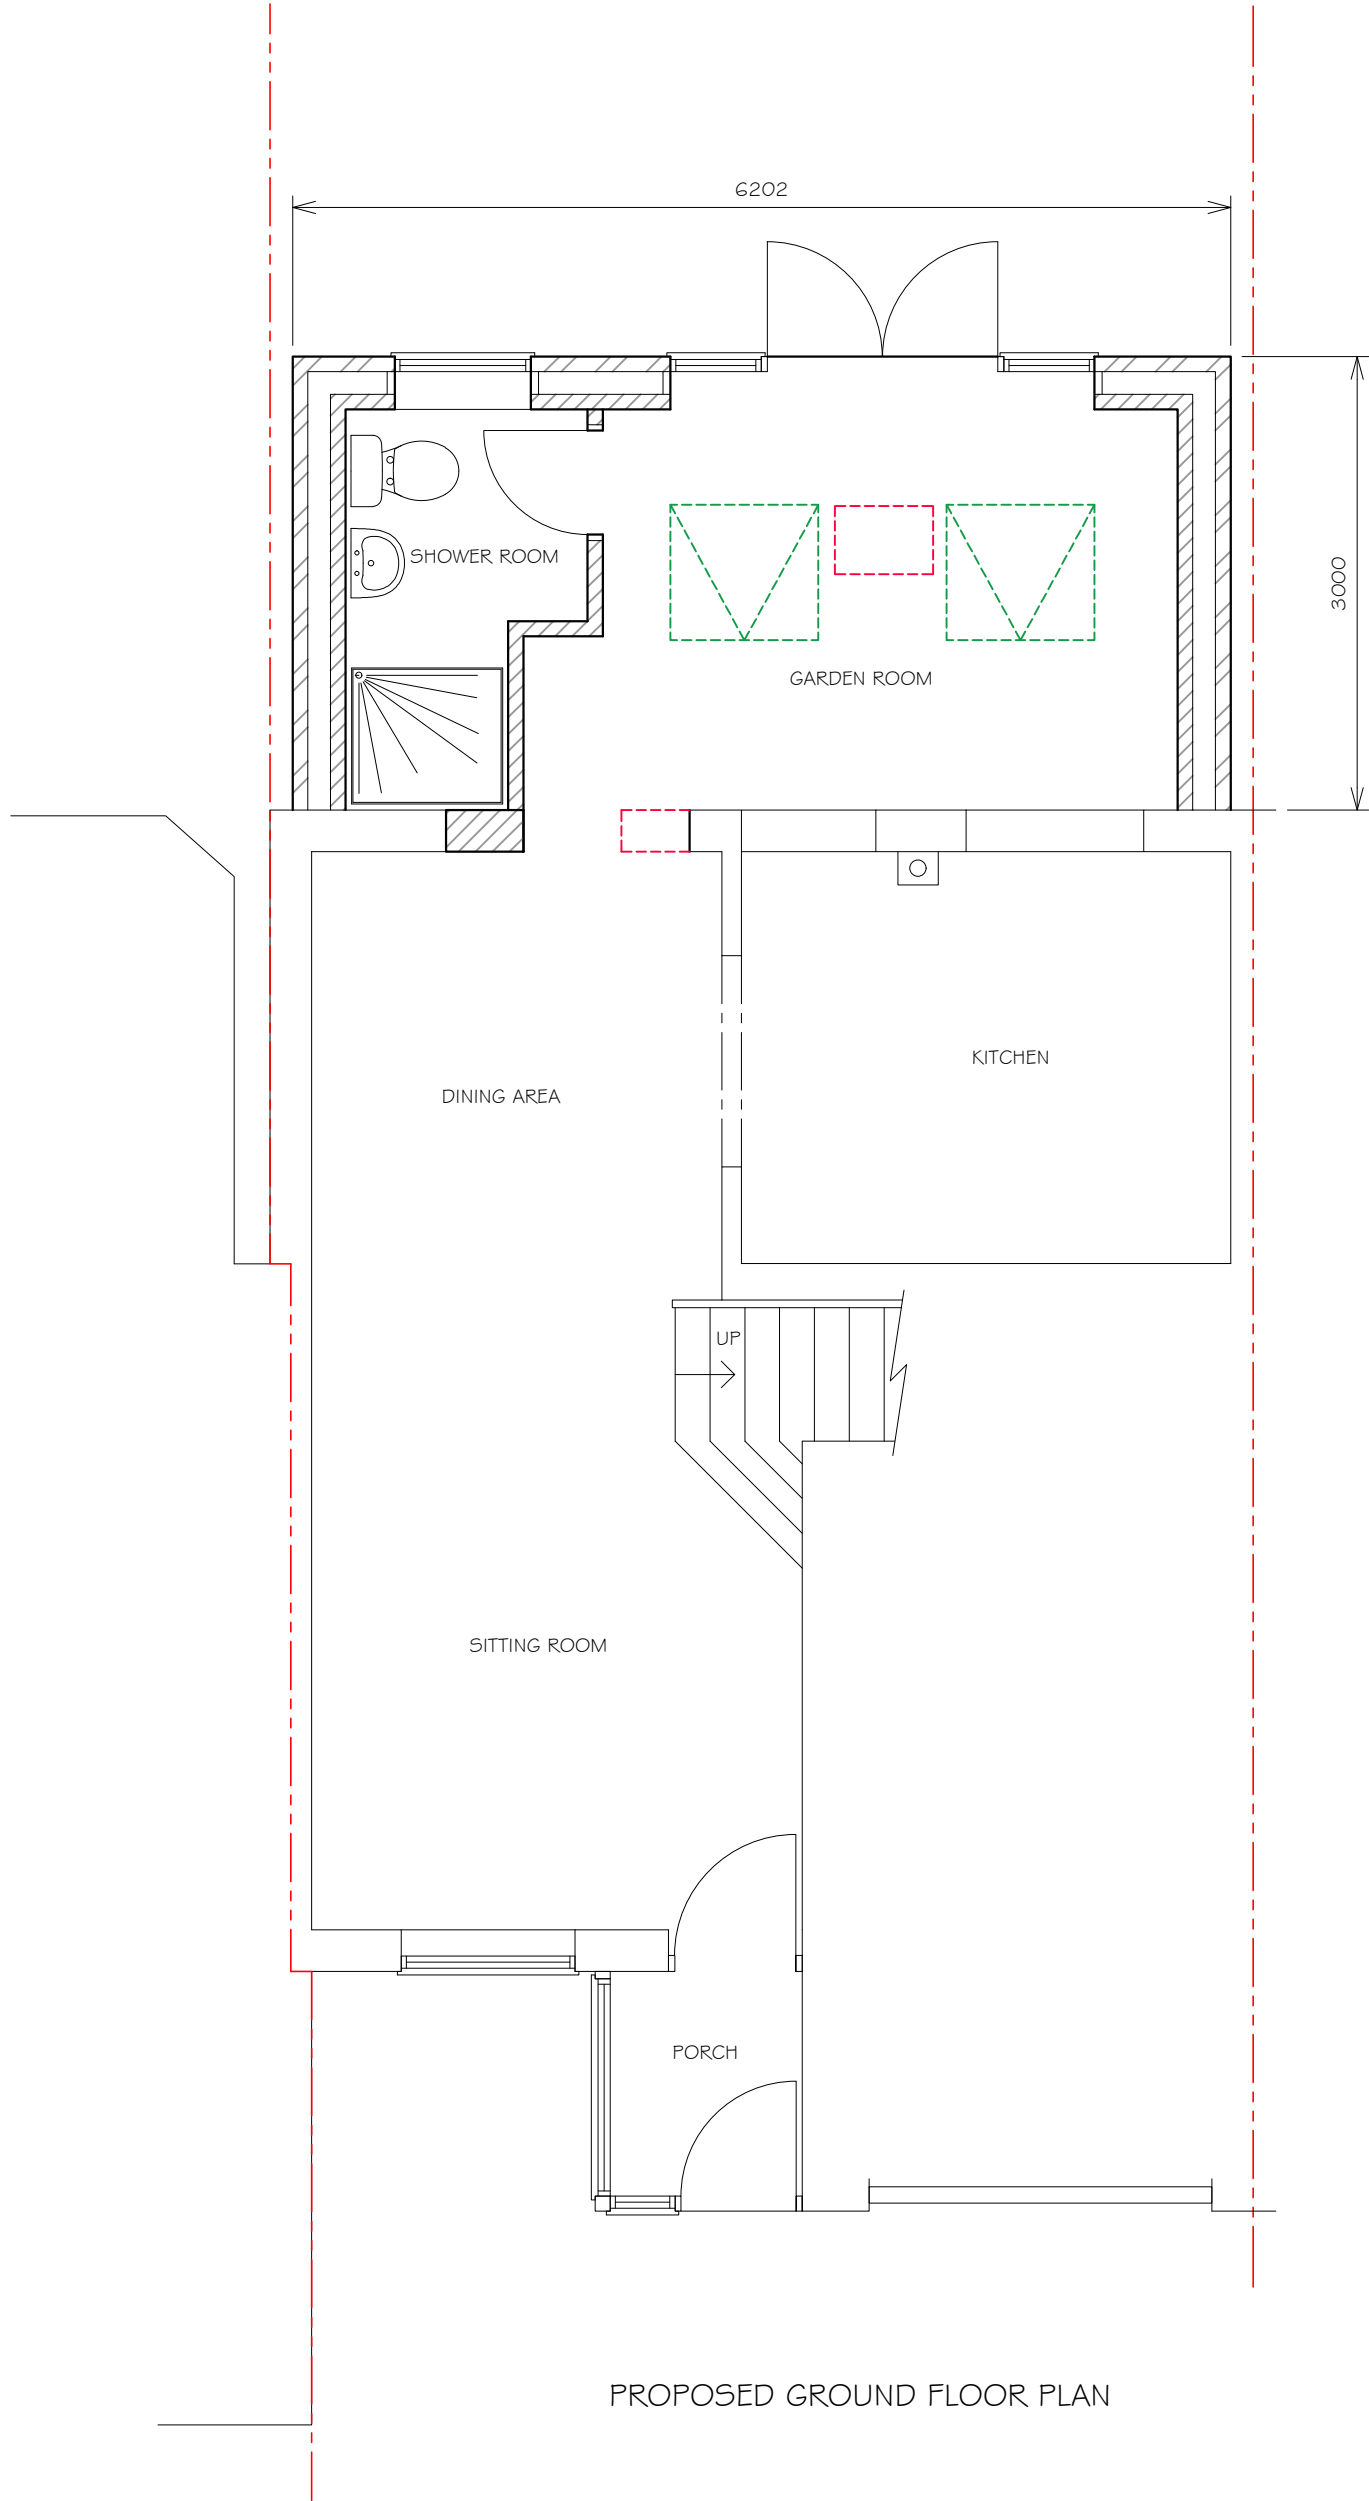


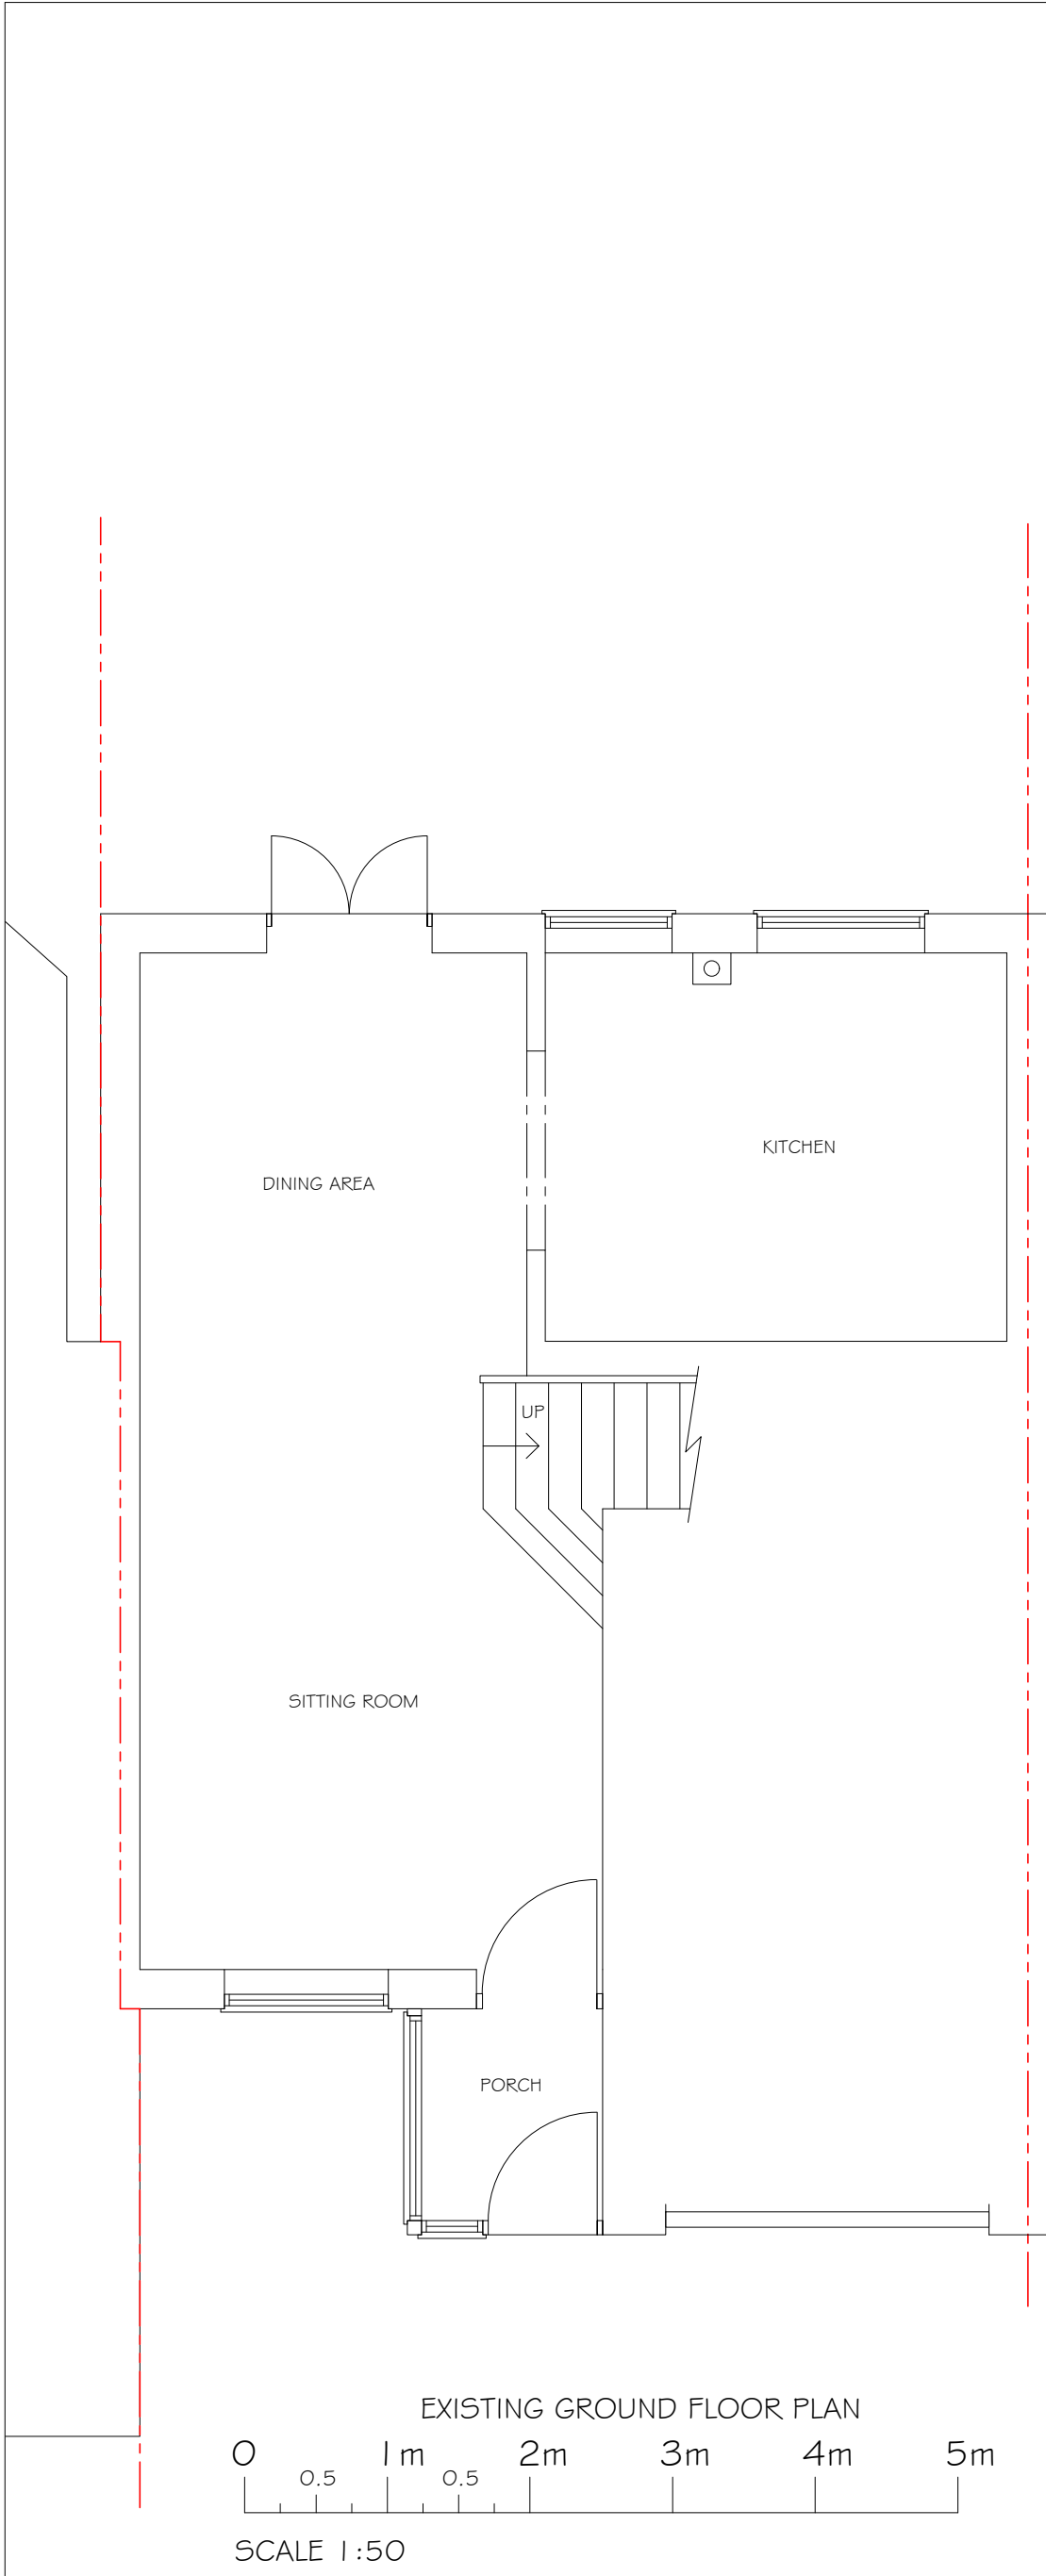

These plans must not be acted upon until the appropriate planning and building regulation approvals have been granted. Should the works be undertaken prior to the above approvals being in place it is done so entirely at the clients own risk.

- EXISTING STRUCTURE
- PROPOSED STRUCTURE
- REMOVED STRUCTURE
- POSSIBLE STEEL BEAMS
- POSSIBLE KITCHEN PLAN

PROJECT PROPOSED GROUND FLOOR REAR EXTENSION AT: 5 LEISTON CLOSE LOWER EARLEY RG6 3UE	
TITLE EXISTING & PROPOSED PLANS, LOCAL PLAN & ROOF PLAN	
Cranford Design Ltd Architectural Services, CAD Design & Draughting	
DATE MAY 2026	Tel: 01252 872657 Mob: 07525 064570 E-mail: info@cranforddesign.co.uk Website: www.cranforddesign.co.uk
SCALE SEE DRAWING	Centaur House Ancells Business Park, Ancells Road Fleet GU51 2UJ
DRAWING NUMBER D3244-01	
A1 PAPER SIZE	