


EXISTING ROOF PLAN

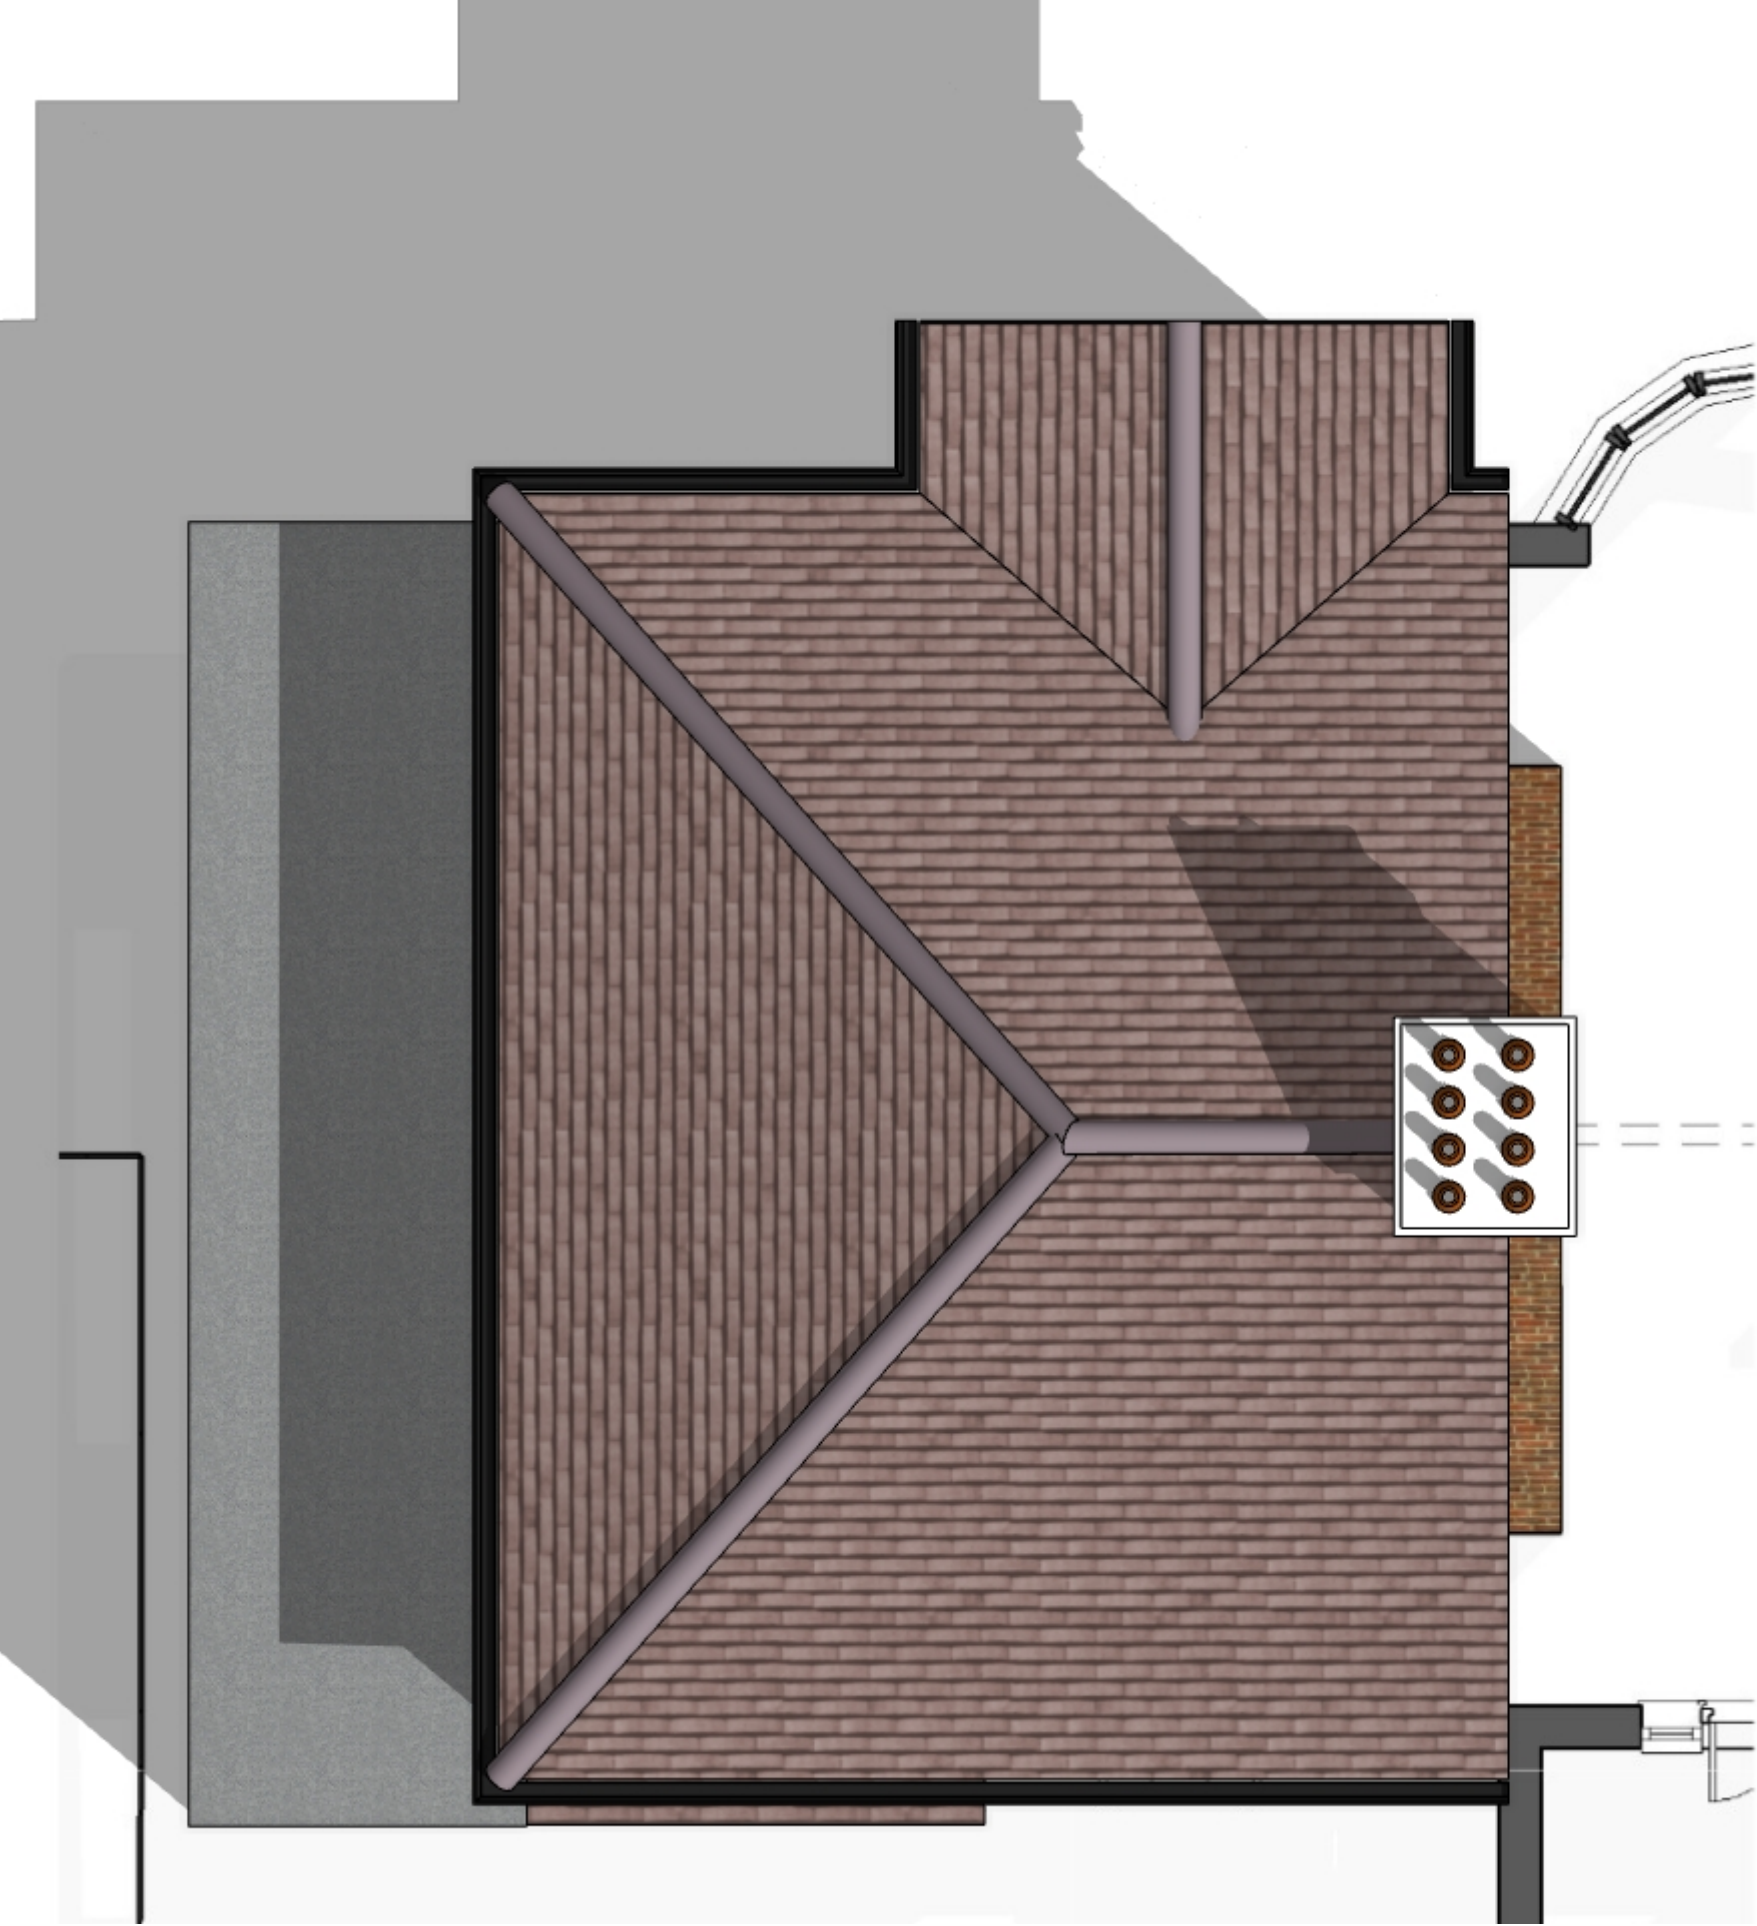

A
001

NOTE: DO NOT SCALE THIS DRAWING USE FIGURED DIMENSIONS ONLY CHECK ALL DIMENSIONS ON SITE PRIOR TO MANUFACTURE AND SITE IMPLEMENTATION CONFIRM ALL DICREPANCIES ON SITE WITH ARCHITECT

Agent: Neno Lennard BSc Dip Arch CFM
36 Cavendish Avenue, Ealing W13 0JQ TEL: 07875447779

Project: PROPOSED ERECTION OF A TWO STOREY SIDE EXTENSION, SINGLE STOREY REAR EXTENSION 2No. REAR DORMERS TO FACILITATE LOFT CONVERSION, PLUS GARAGE CONVERSION TO FACILITATE HABITABLE ACCOMMODATION – CHANGES TO FENESTRATION TO INCLUDE 1 No. JULIET BALCONY (PART-RETROSPECTIVE)

Drawing Title: EXISTING ROOF PLAN

JOB No:	Drawing No:	Scale:	Date:	Rev:
2026-03-PA	2026-03-PA-04	1 : 50	24/05/2026	-

HOME *Design* 4 YOU

www.homedesign4you.co.uk nlenn@homedesign4you.co.uk

