


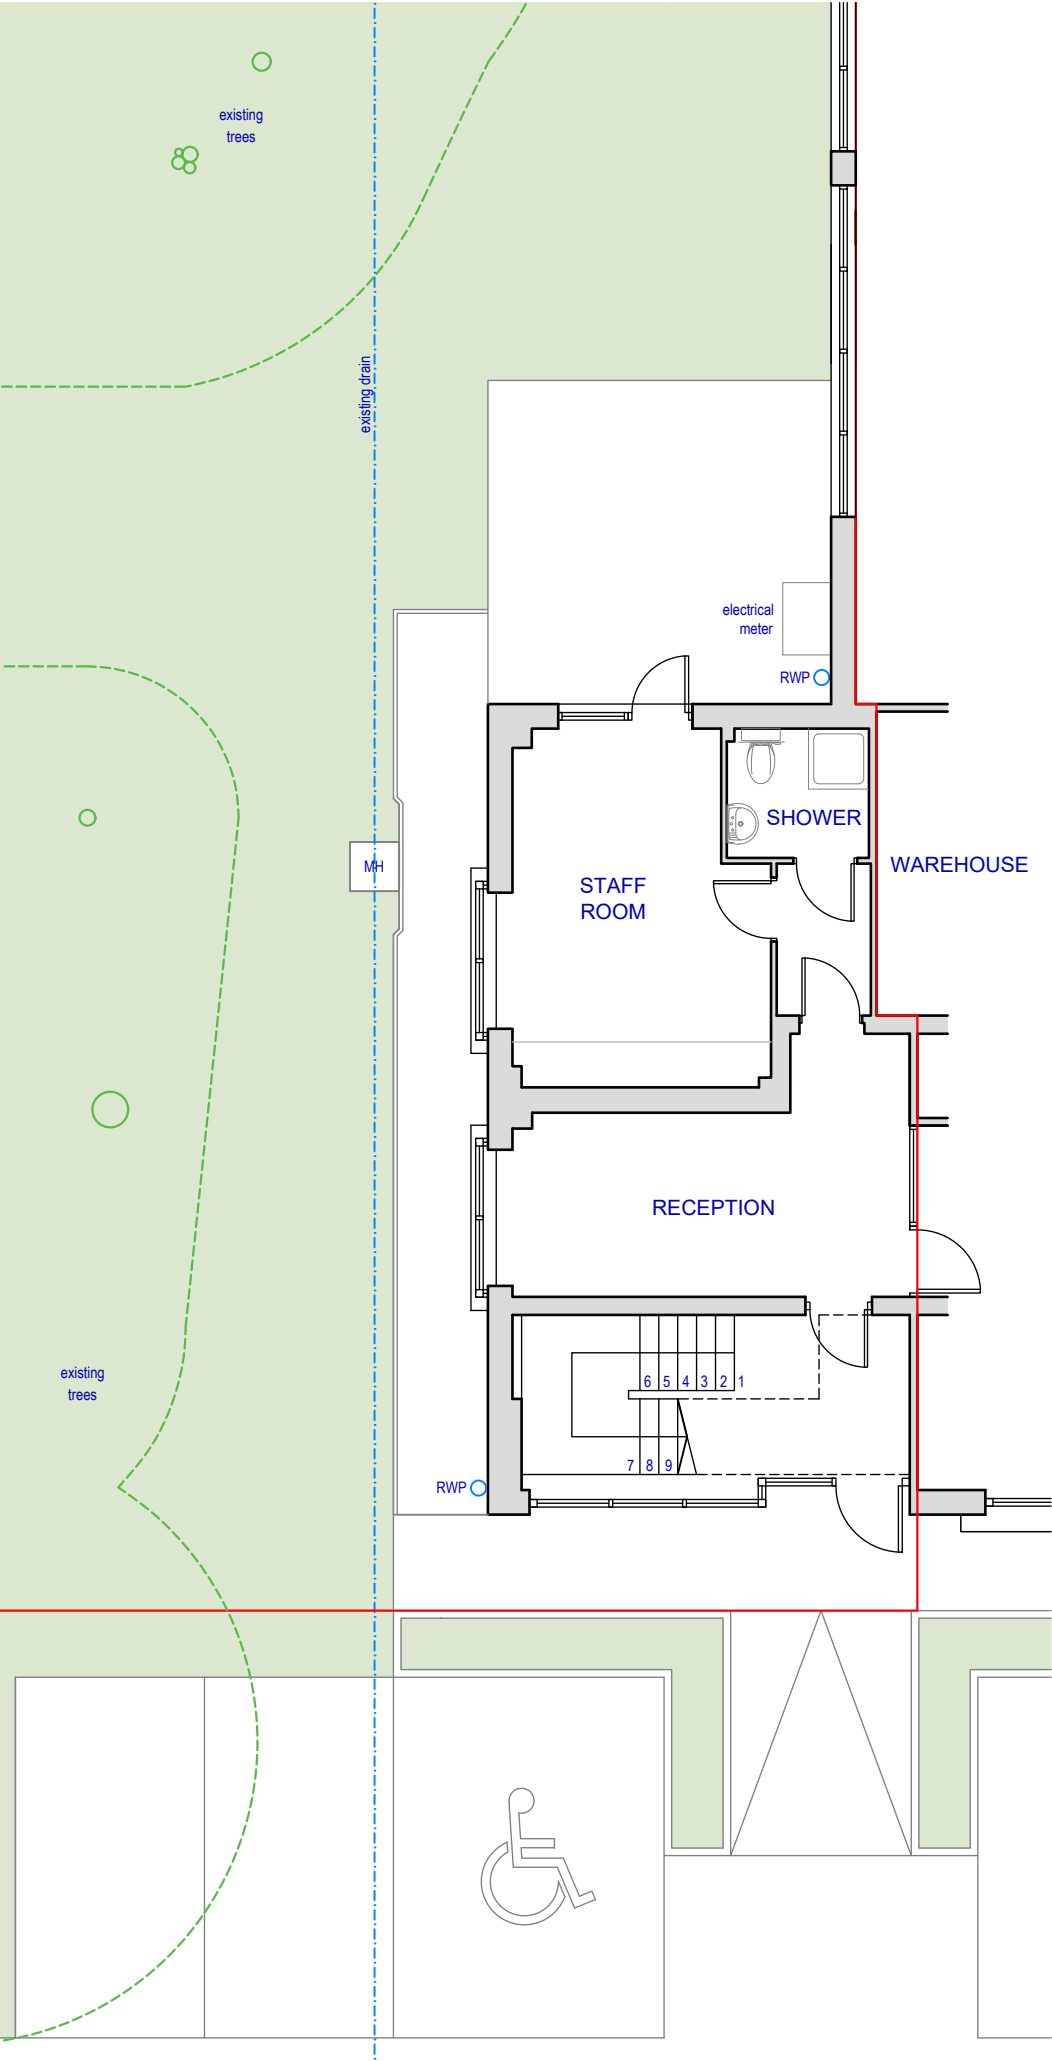

Existing Structures
Plot Boundary

A		22.04.2025	Existing trees added	CS		
Proposed Alterations at Maxon House Hogwood Lane, Finchampstead for Maxon Group				 LIONEL GREGORY ARCHITECTS UNIT J1, FULCRUM BUSINESS PARK DORSET, BH12 4NU VANTAGE WAY, DOOLE TEL: (01202) 723157 FAX: (01202) 745464 E-MAIL: office@lionelgregory.co.uk		
Date:	24.02.2025	Scale:	1 : 100@A3		Drawn:	CS
EXISTING GROUND FLOOR PLAN						
5295					002A	