

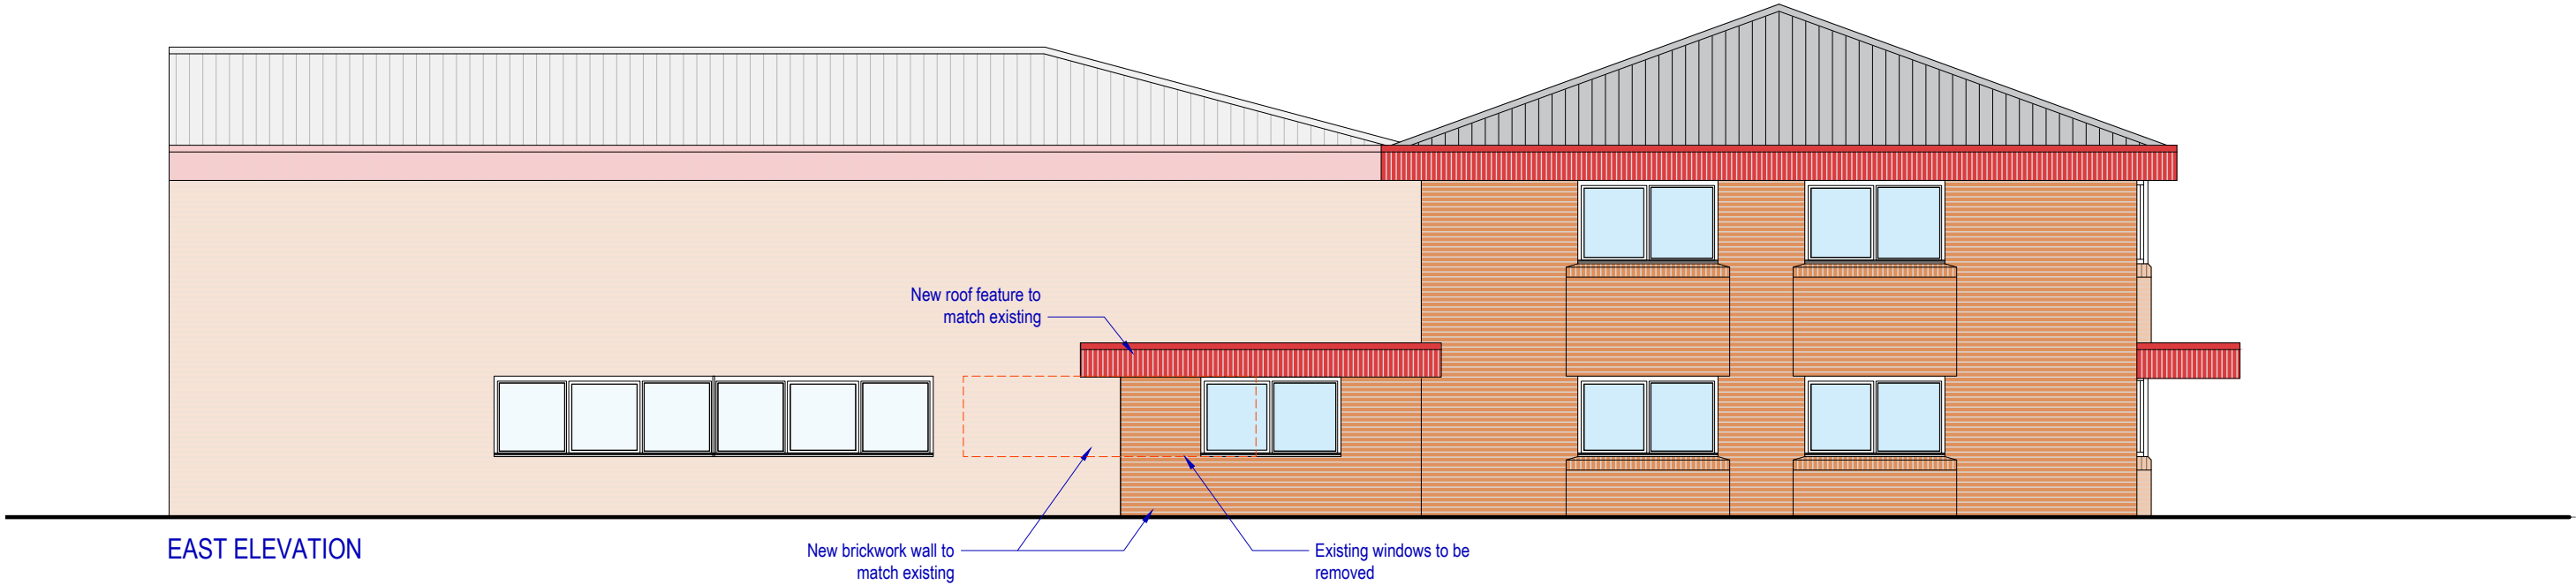
 


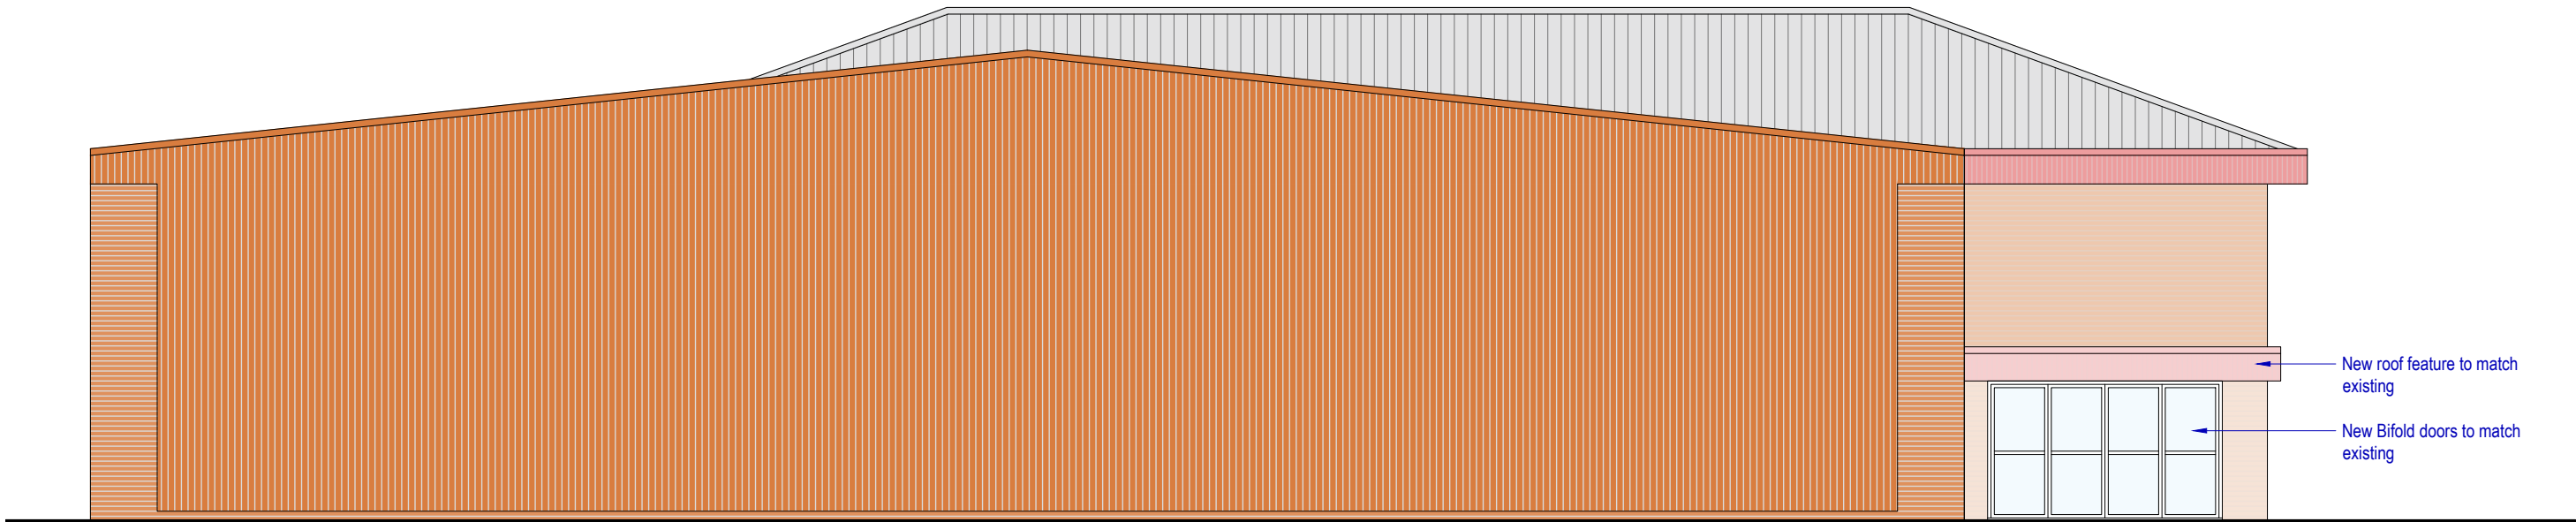

EAST ELEVATION

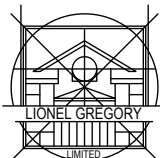

SOUTH ELEVATION

Proposed Alterations at Maxon House Hogwood Lane, Finchampstead for Maxon Group			 LIONEL GREGORY ARCHITECTS UNIT J1, FULCRUM BUSINESS PARK DORSET, BH12 4NU VANTAGE WAY, POOLE TEL: (01202) 723157 FAX: (01202) 716464 E-MAIL: office@lionelgregory.co.uk
Date: 24.02.2025	Scale: 1 : 100@A3	Drawn: CS	
PROPOSED ELEVATIONS			
5295	303		