



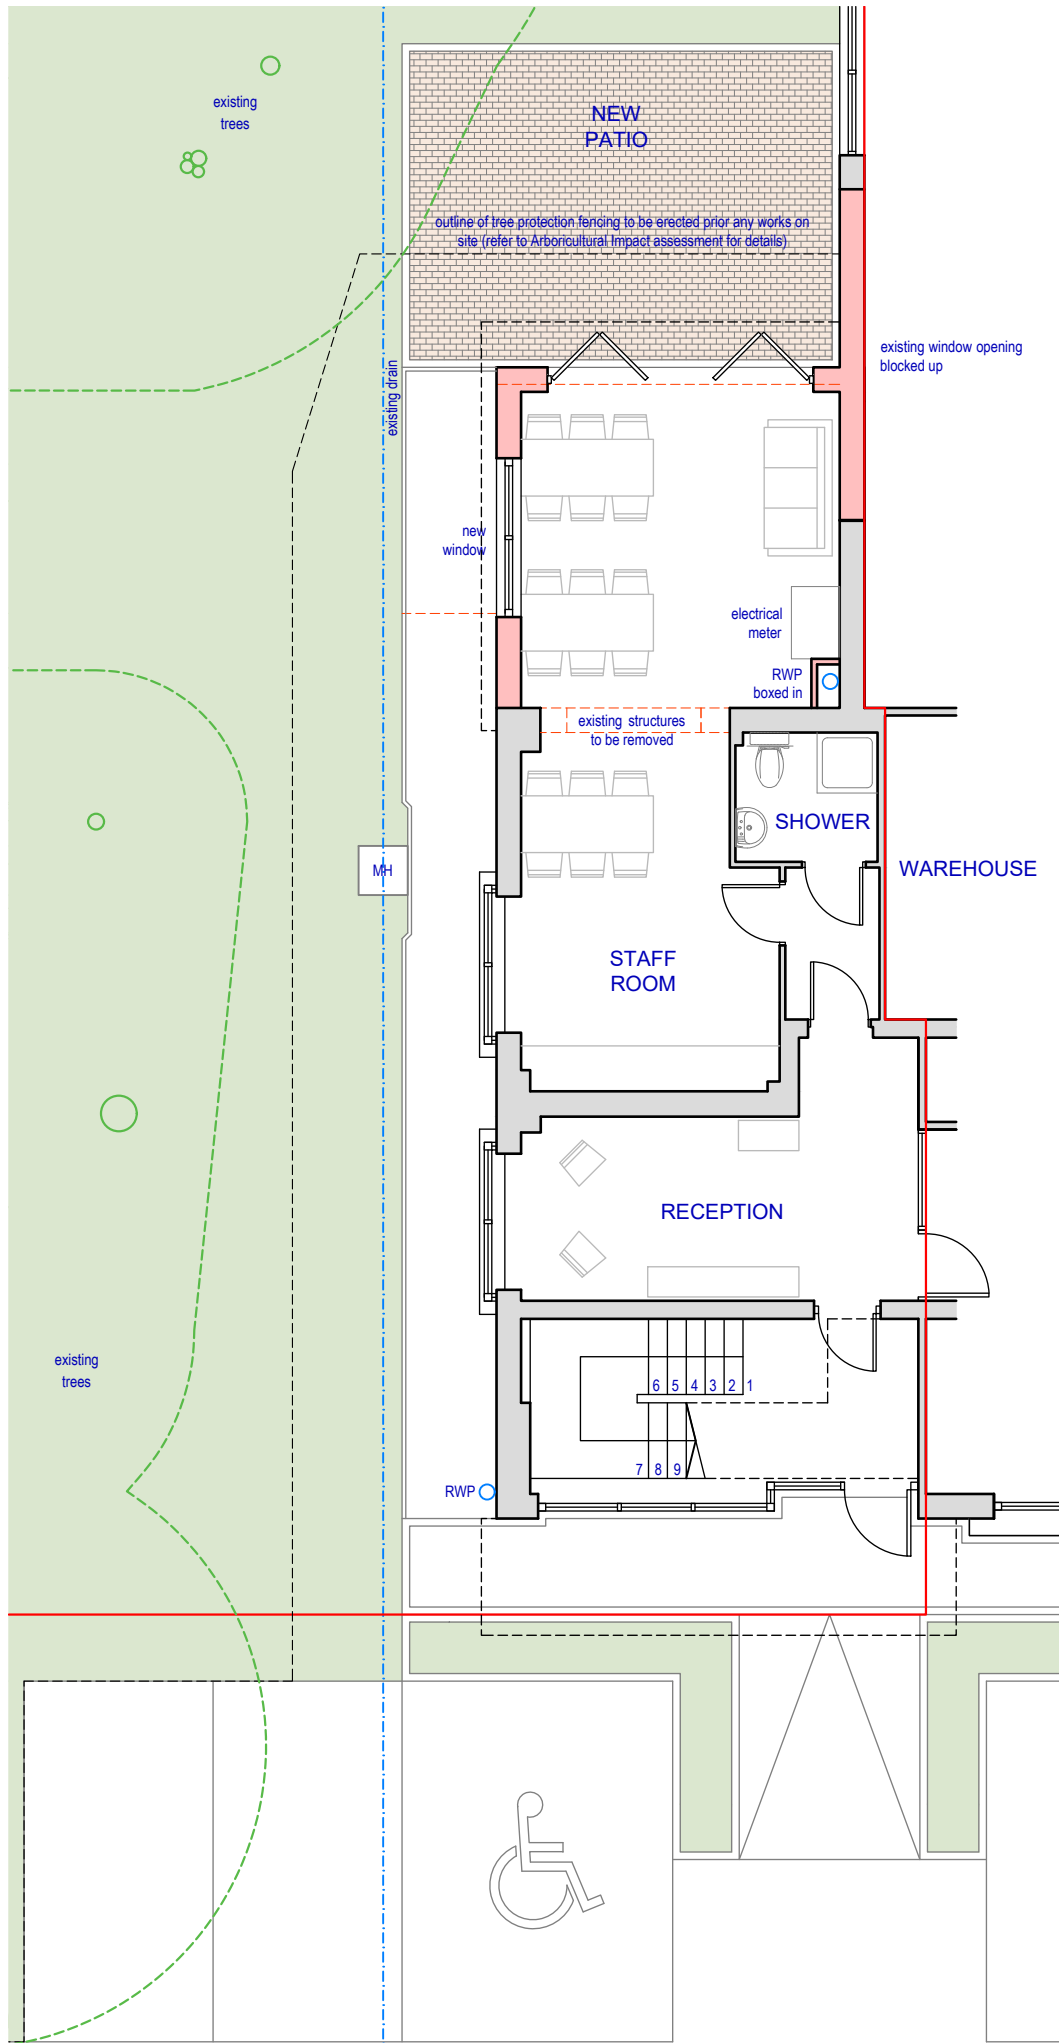

PROPOSED GROUND FLOOR PLAN

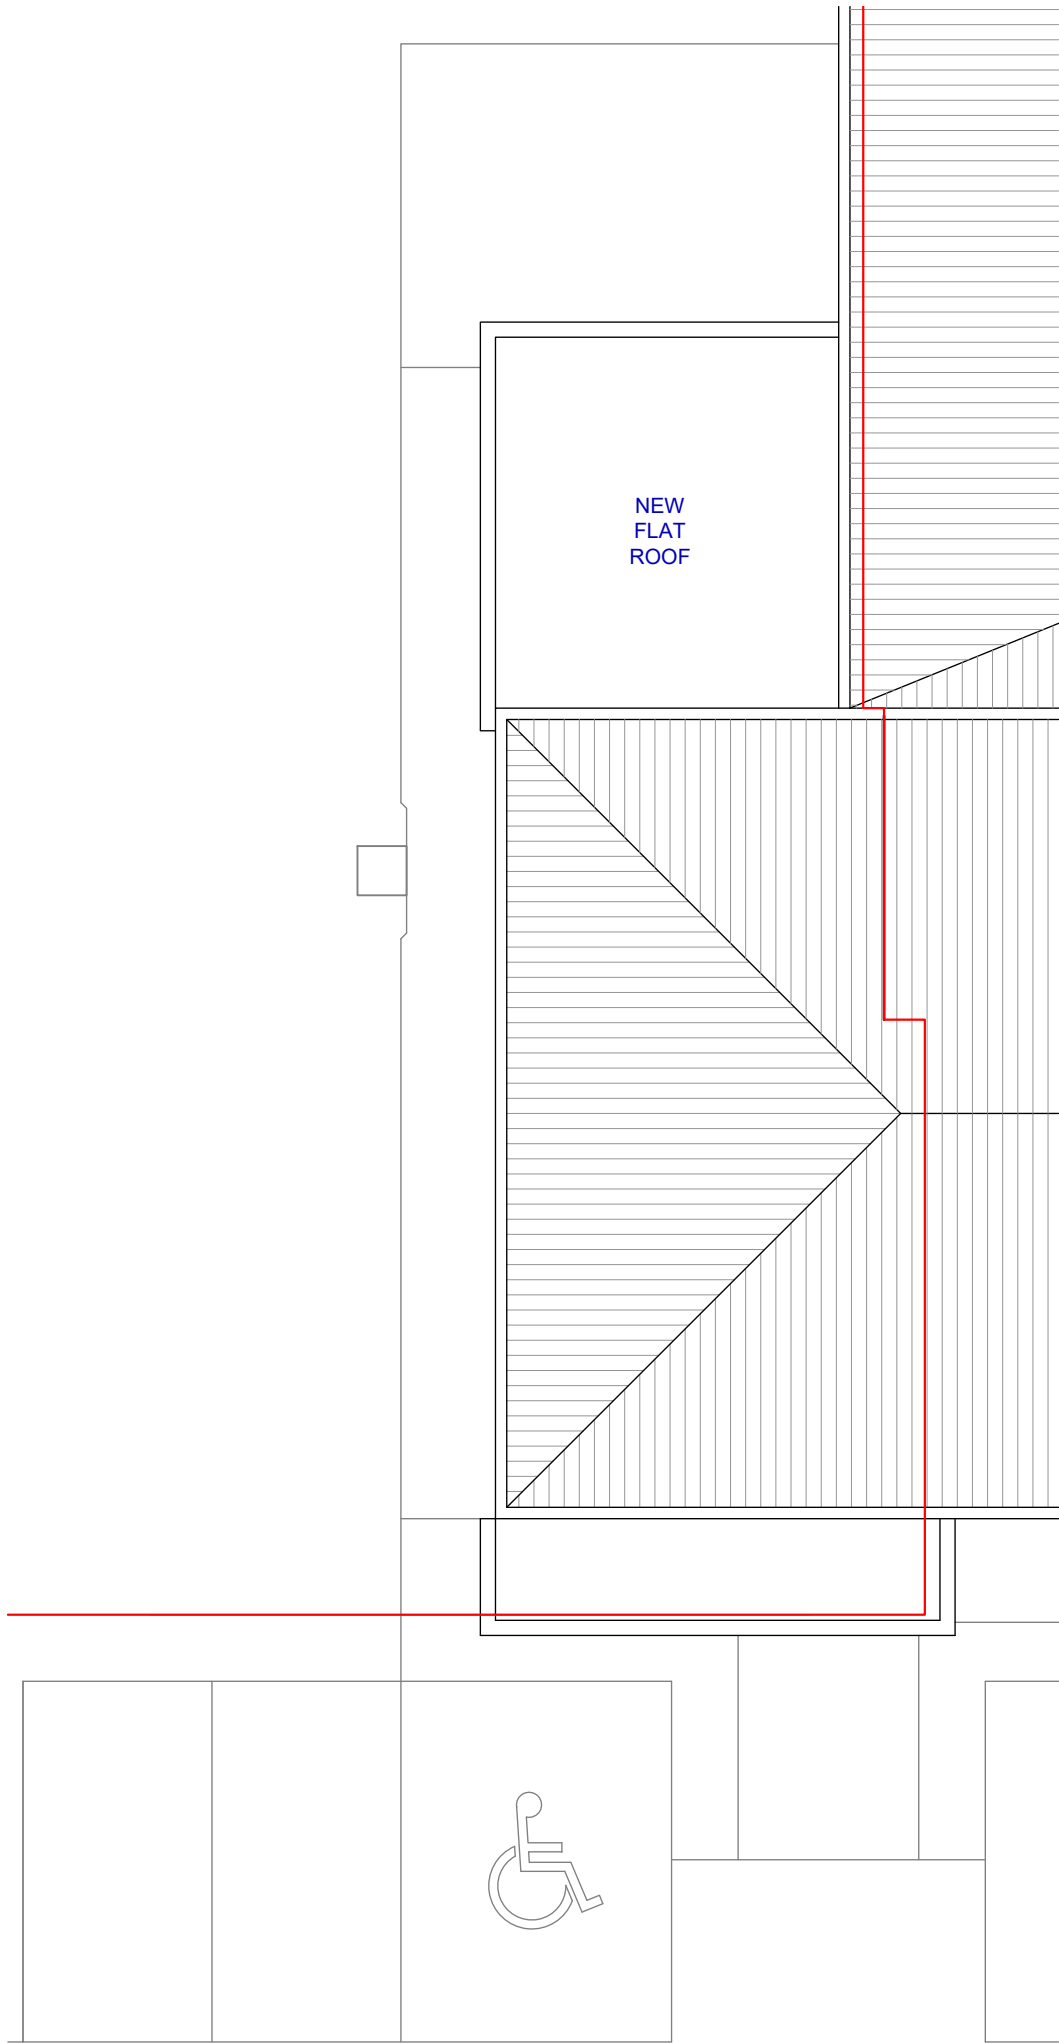

PROPOSED ROOF PLAN




- Existing Structures
- Proposed Walls / Infill
- Permeable paving
- Existing structures to be demolished
- Plot Boundary

A 22.04.2025 Tree information & notes added

CS

Proposed Alterations
at
Maxon House
Hogwood Lane, Finchampstead
for
Maxon Group

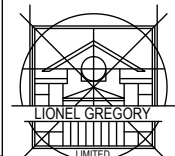

Date: 24.02.2025 Scale: 1 : 100@A3 Drawn: CS

ARCHITECTS
UNIT J1, FULCRUM BUSINESS PARK
DORSET, BH12 4NU
VANTAGE WAY, POOLE
TEL: (01202) 723157
FAX: (01202) 716464
E-MAIL: office@lionelgregory.co.uk

PROPOSED FLOOR PLANS

5295

302A