





1 Proposed Ground Floor
1 : 100

2 Proposed Loft
1 : 100

3 Proposed Roof
1 : 100

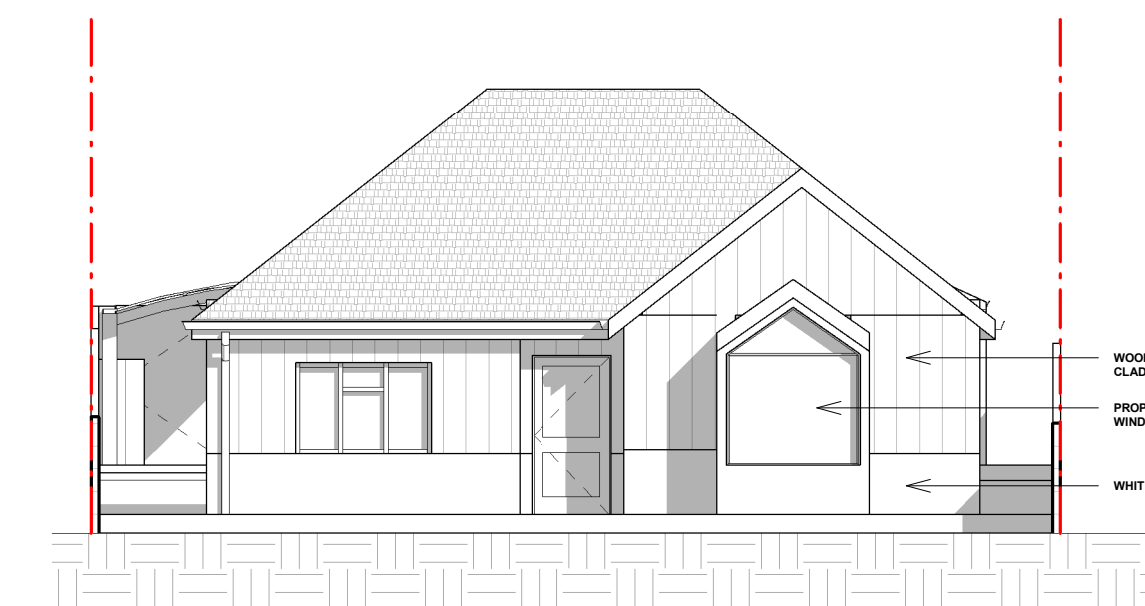


4 Proposed Front Elevation
1 : 100

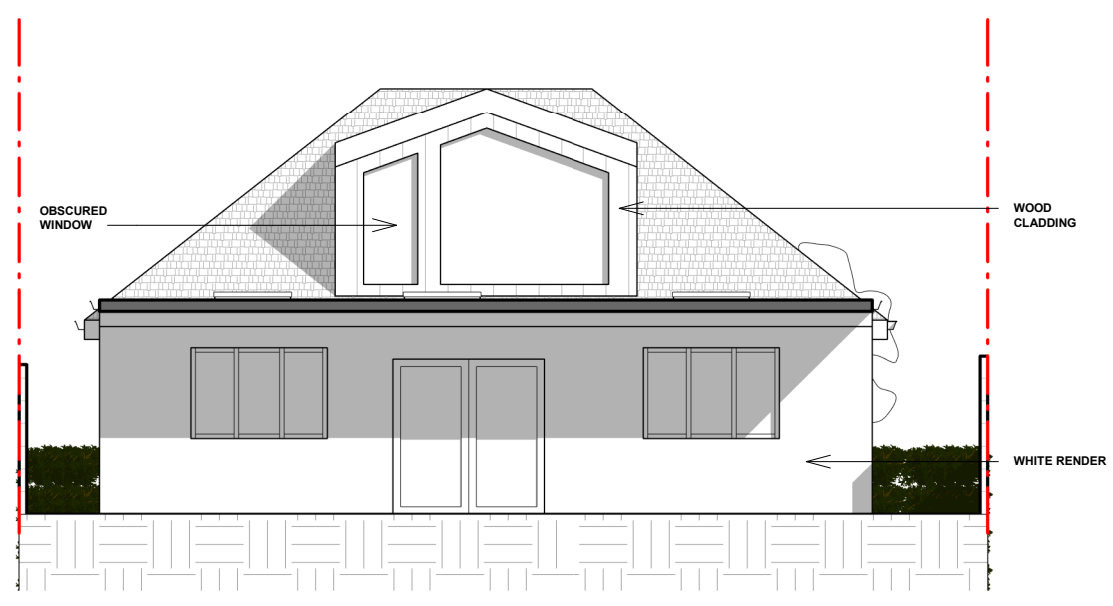


5 Proposed Rear Elevation
1 : 100




6 Proposed Side Elevation (From no.62)
1 : 100

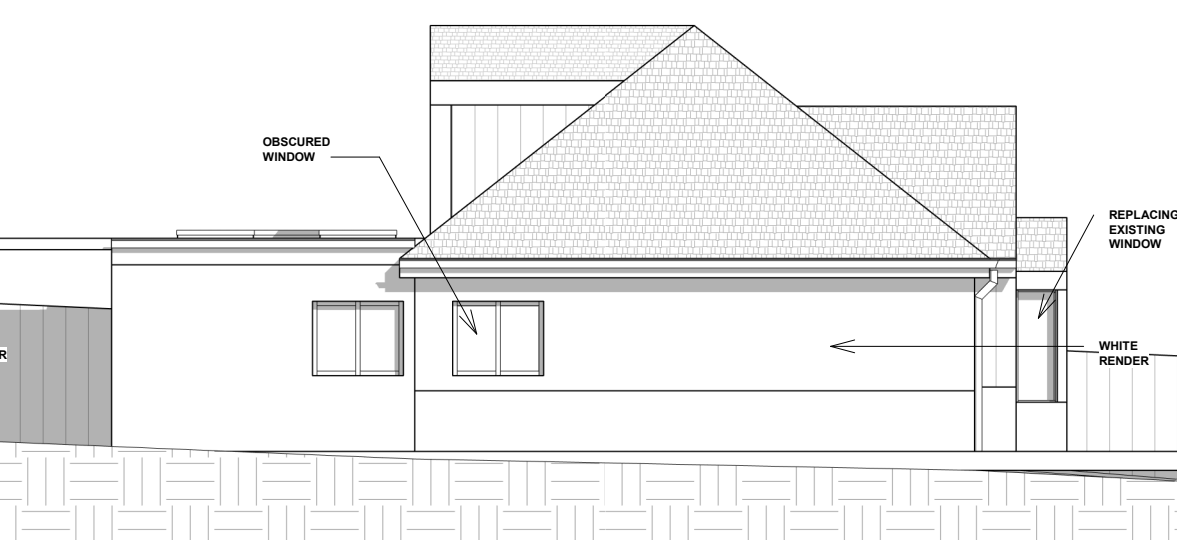


7 Proposed Side Elevation (From no.56)
1 : 100

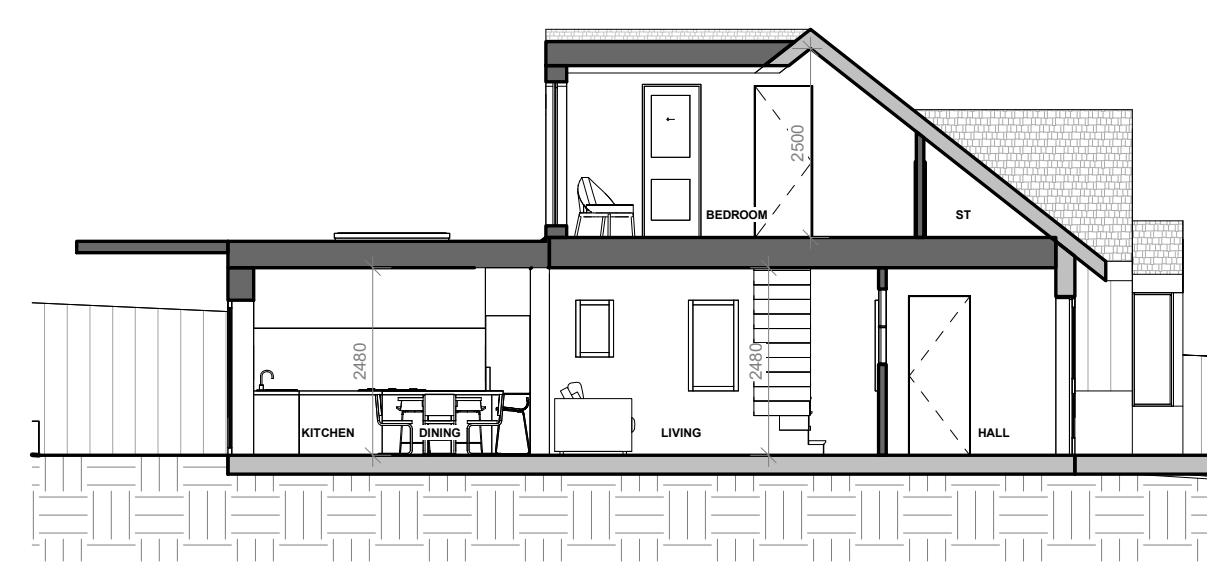

8 Proposed Section A
1 : 100

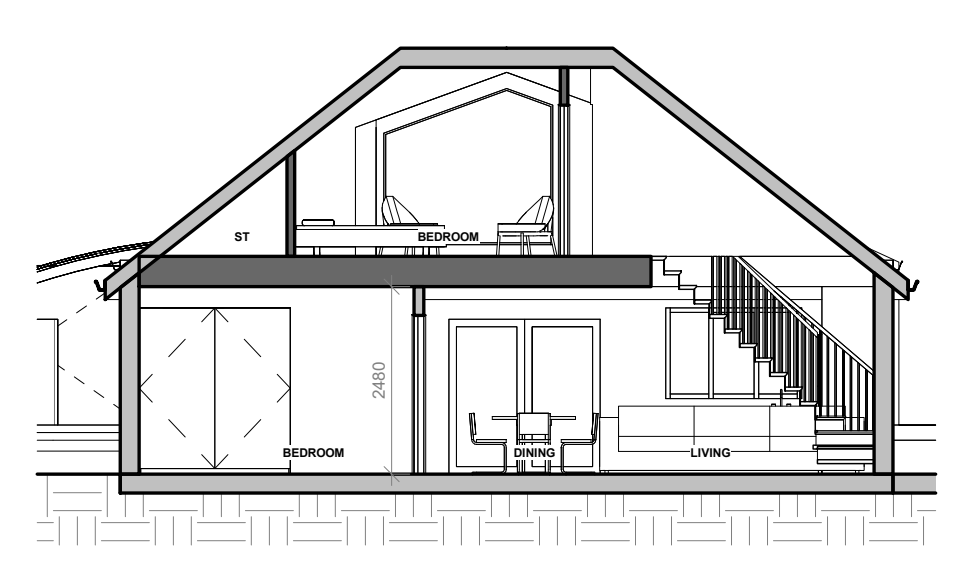

9 Proposed Section B
1 : 100

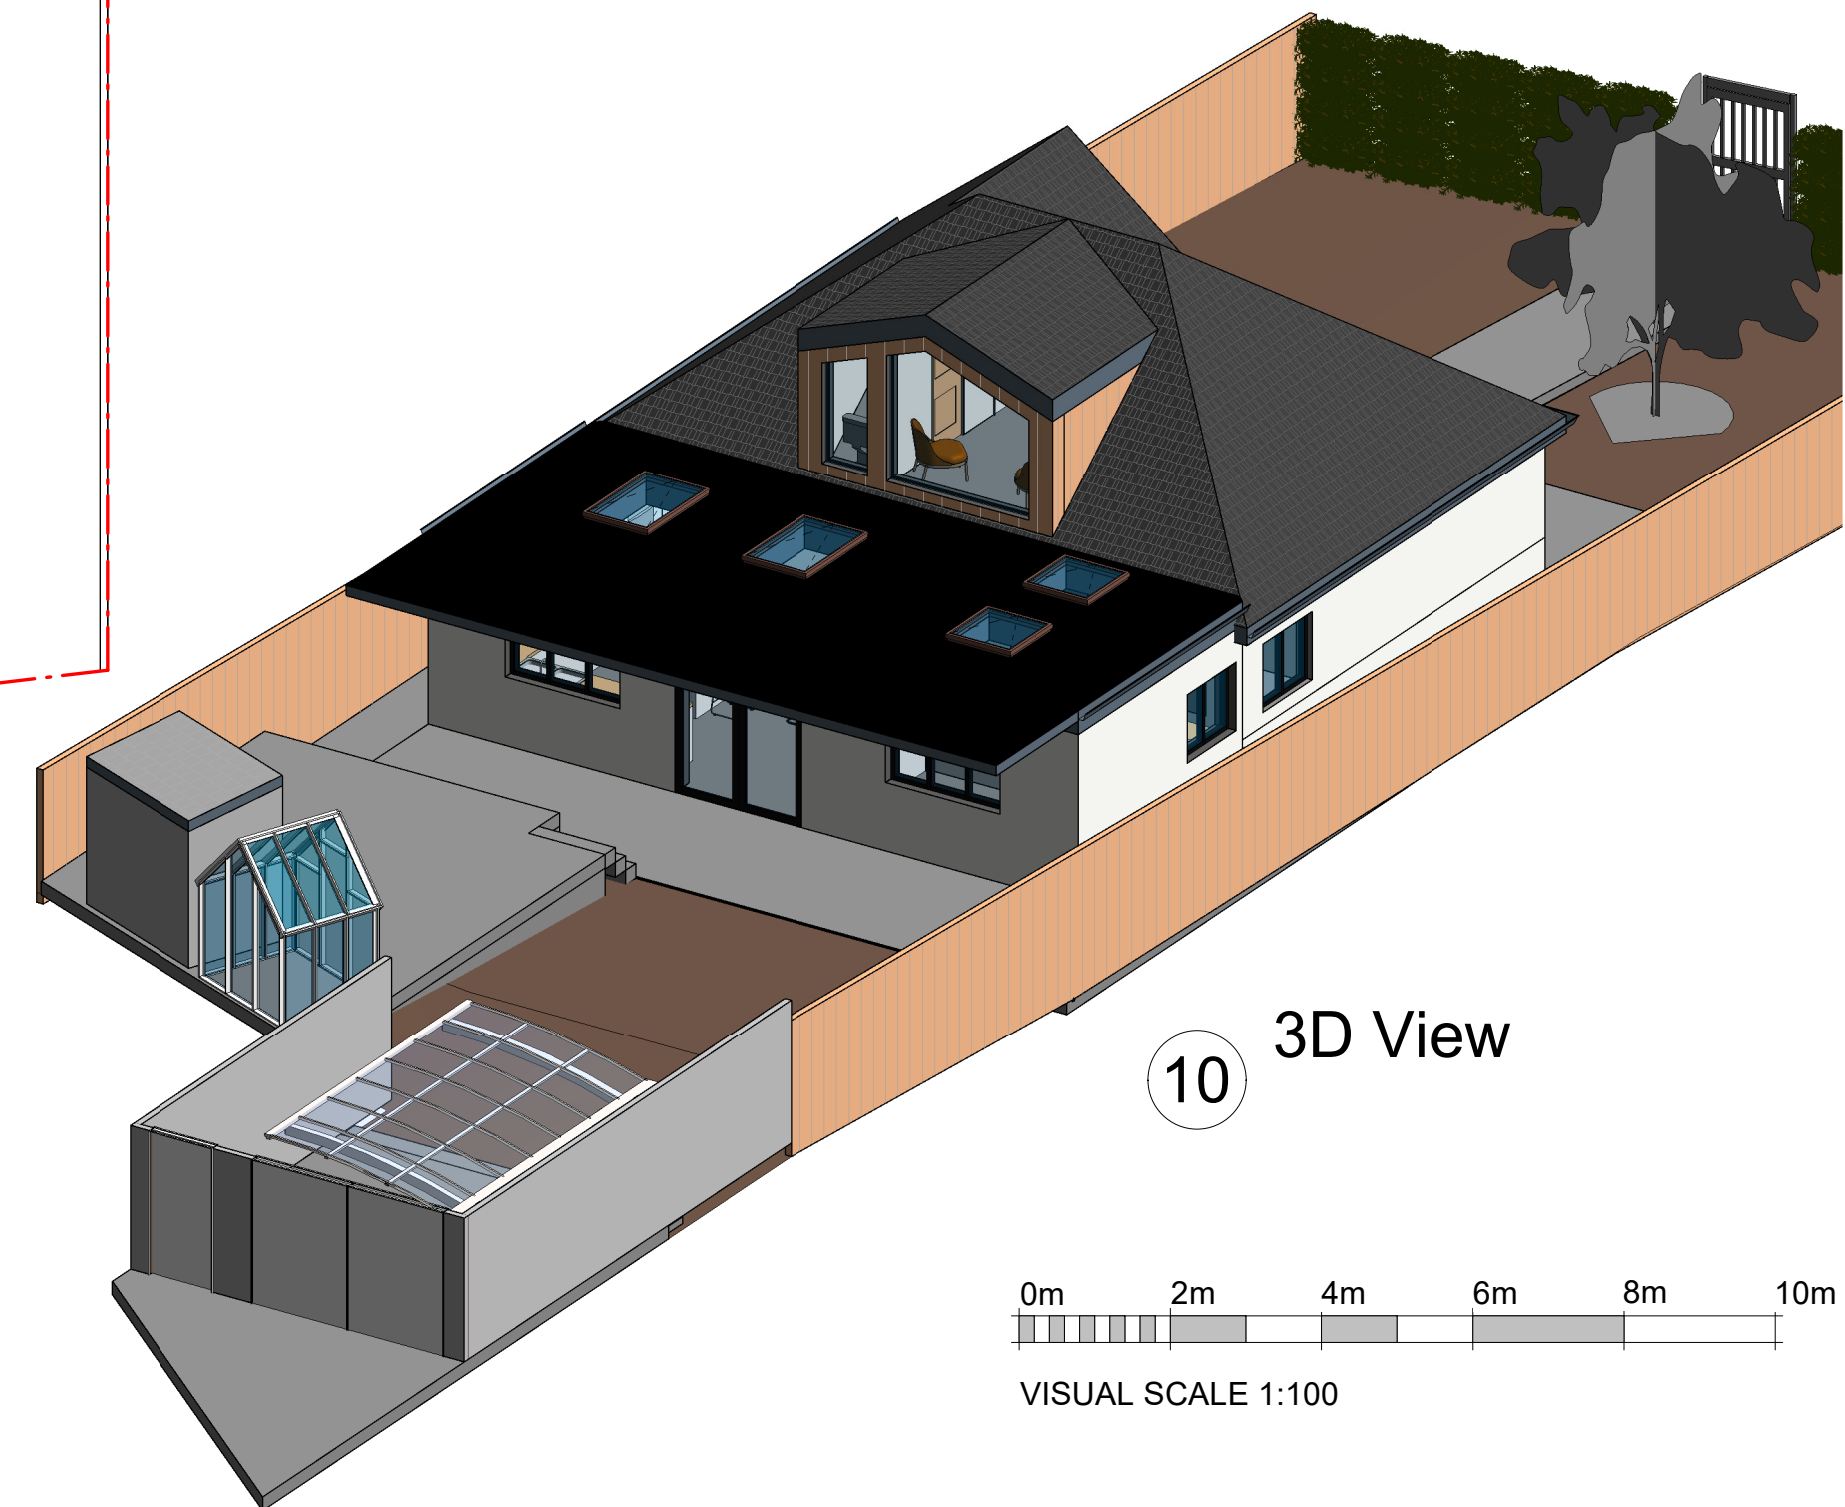

10 3D View



VISUAL SCALE 1:100

PROJECT
Single Storey Rear Extension, Loft Conversion with Rear Dormer, Demolishing Existing Garage, Erection of a Carport with Electric Vehicle Charging Point and Gate, Painting Roof with Charcoal, Replacing Windows and Doors with Black Frame, White Render and Wood Cladding, Removal of a Tree and Chimney, Internal Reconfiguration and All Associated Works

ADDRESS
58 Langborough Road, Wokingham, RG40 2BT

CLIENT NAME
A. Tong

PROJECT STATUS
Planning

SHEET N. PL01	DRAWING TITLE Proposed Drawings
DESIGNED BY GOPLANS	DRAWN BY SD
CHECKED BY GOPLANS	

DATE
06/05/2025

SCALE
As Indicated @ A1

Legend:
- - - - - Demolished existing
- - - - - Item above cut
- - - - - Headheight of 1.8m (estimated)
- - - - - Roof lights
All dimensions to be cross-checked on site prior to completing drawings for a party wall process, ordering and/or structural purposes.

goplans

goplans.co.uk | 020 3633 0928