



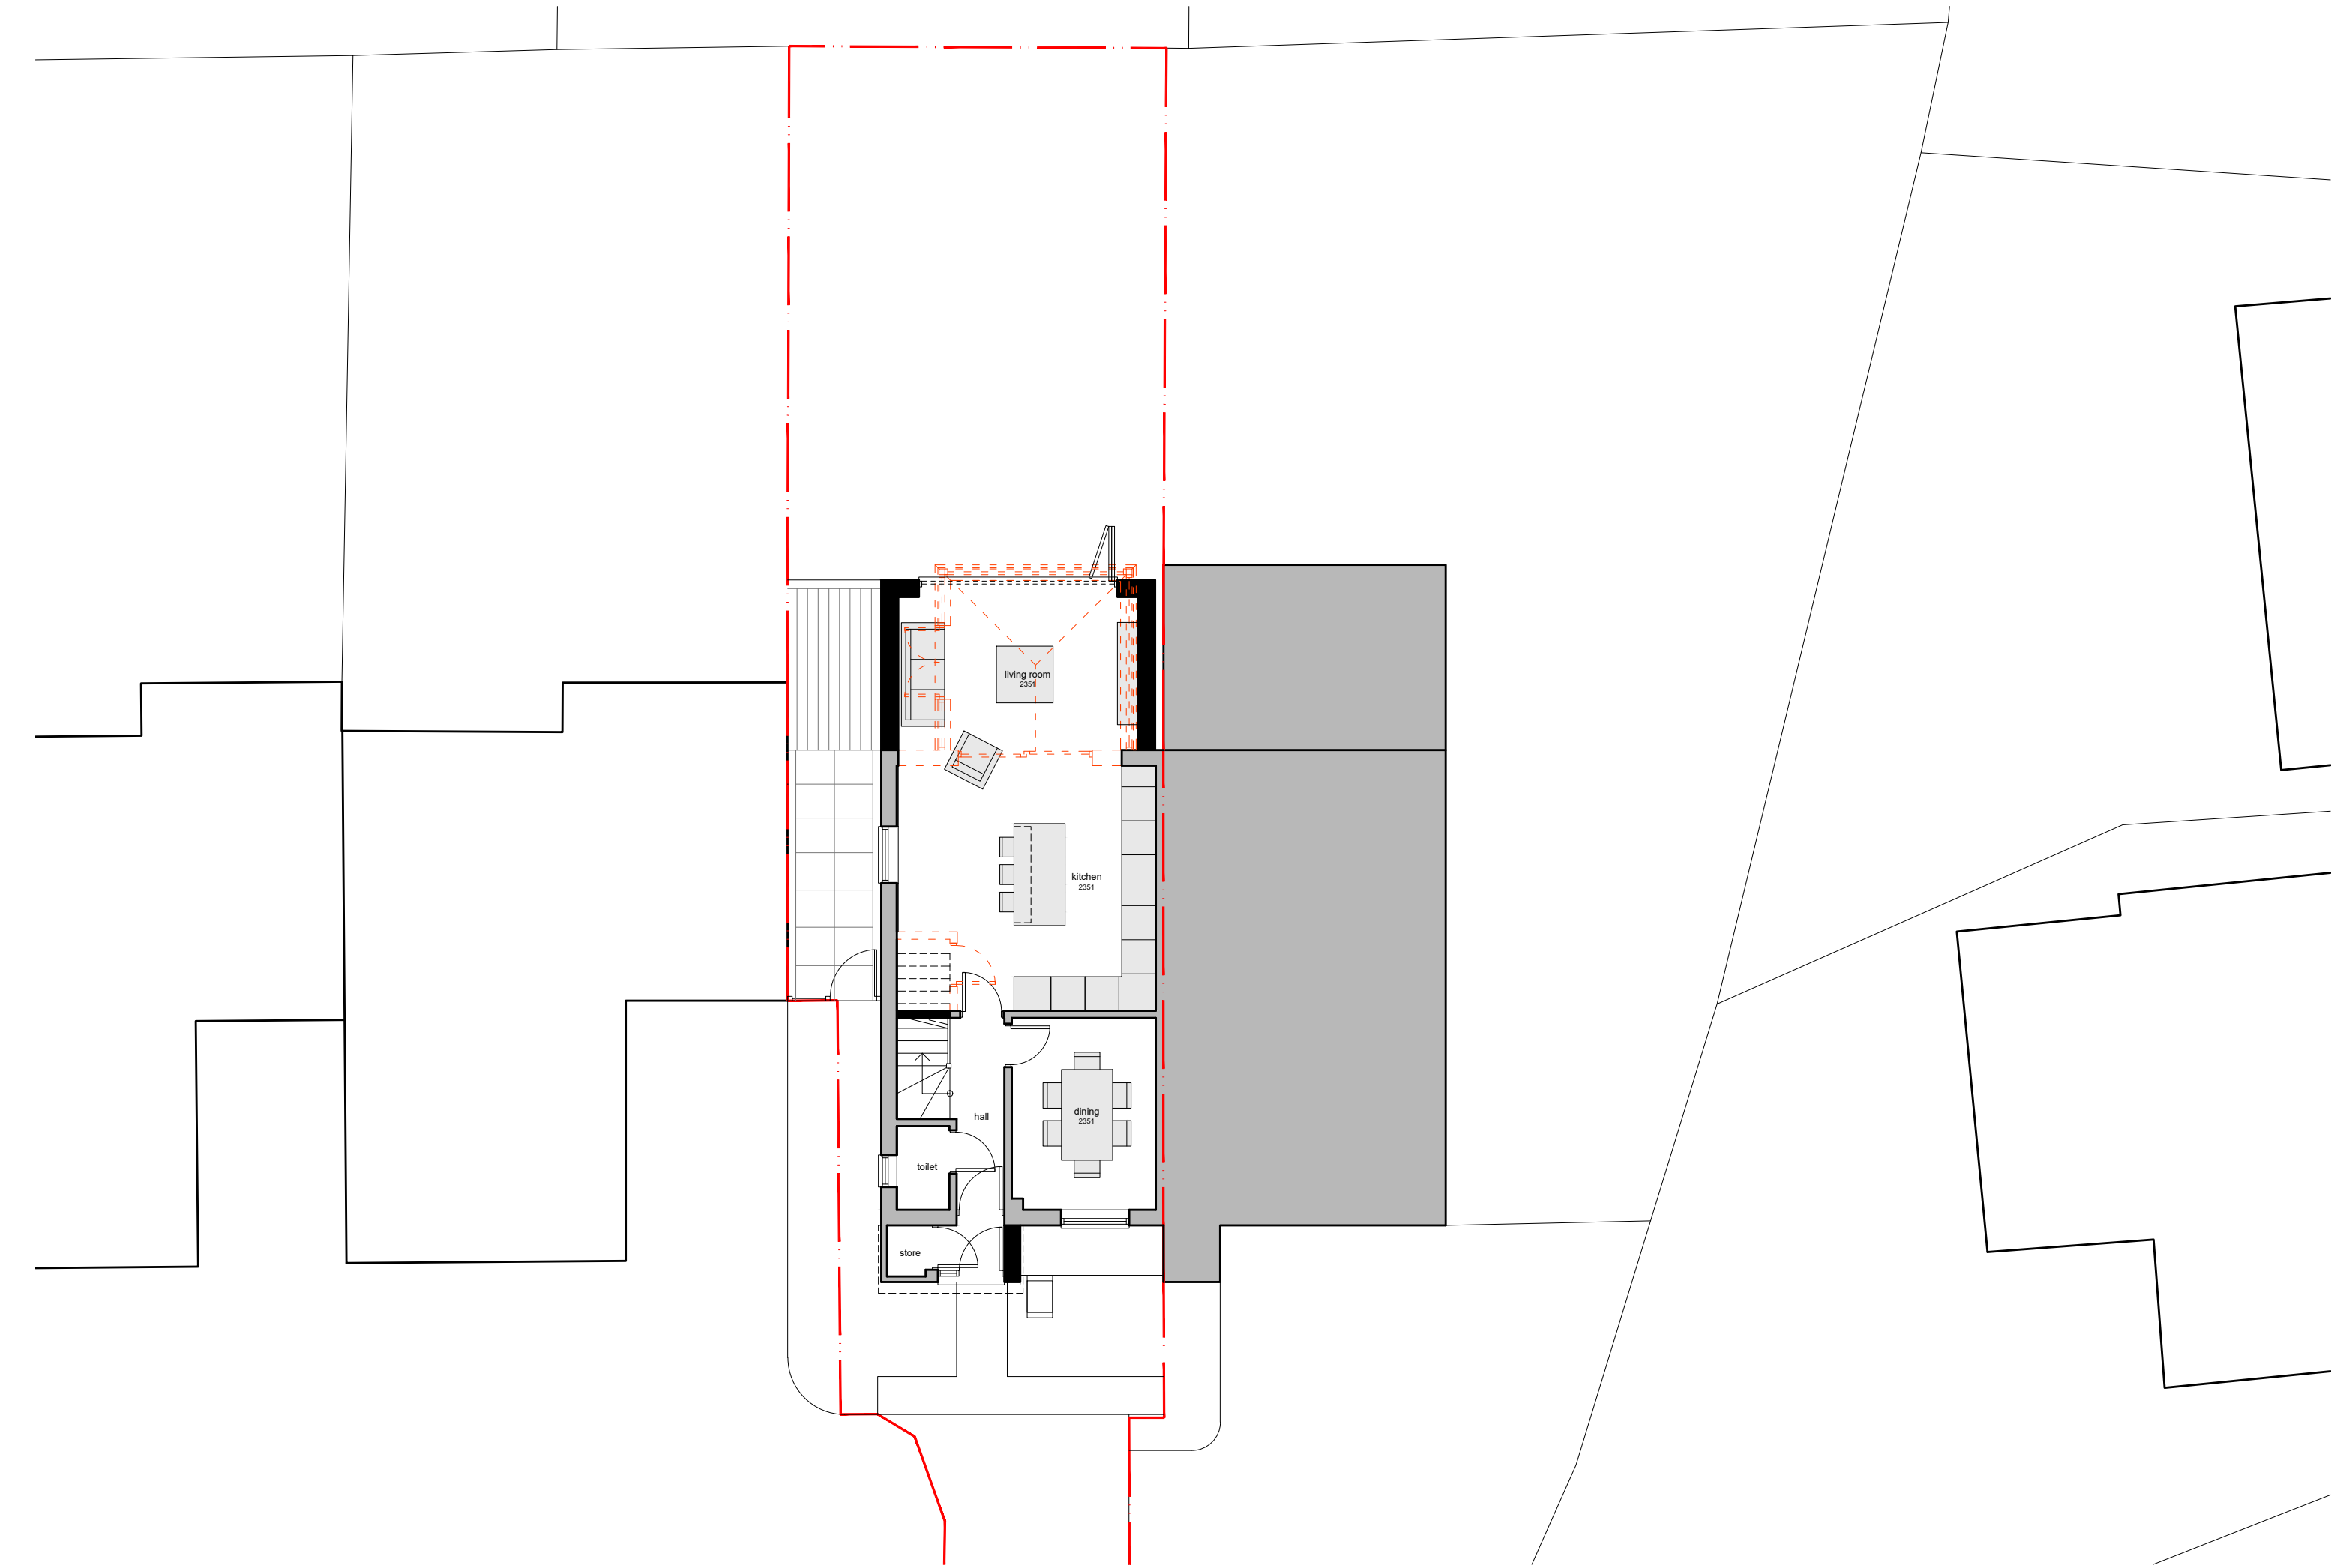


01 PROPOSED GROUND FLOOR PLAN
SCALE: 1:100

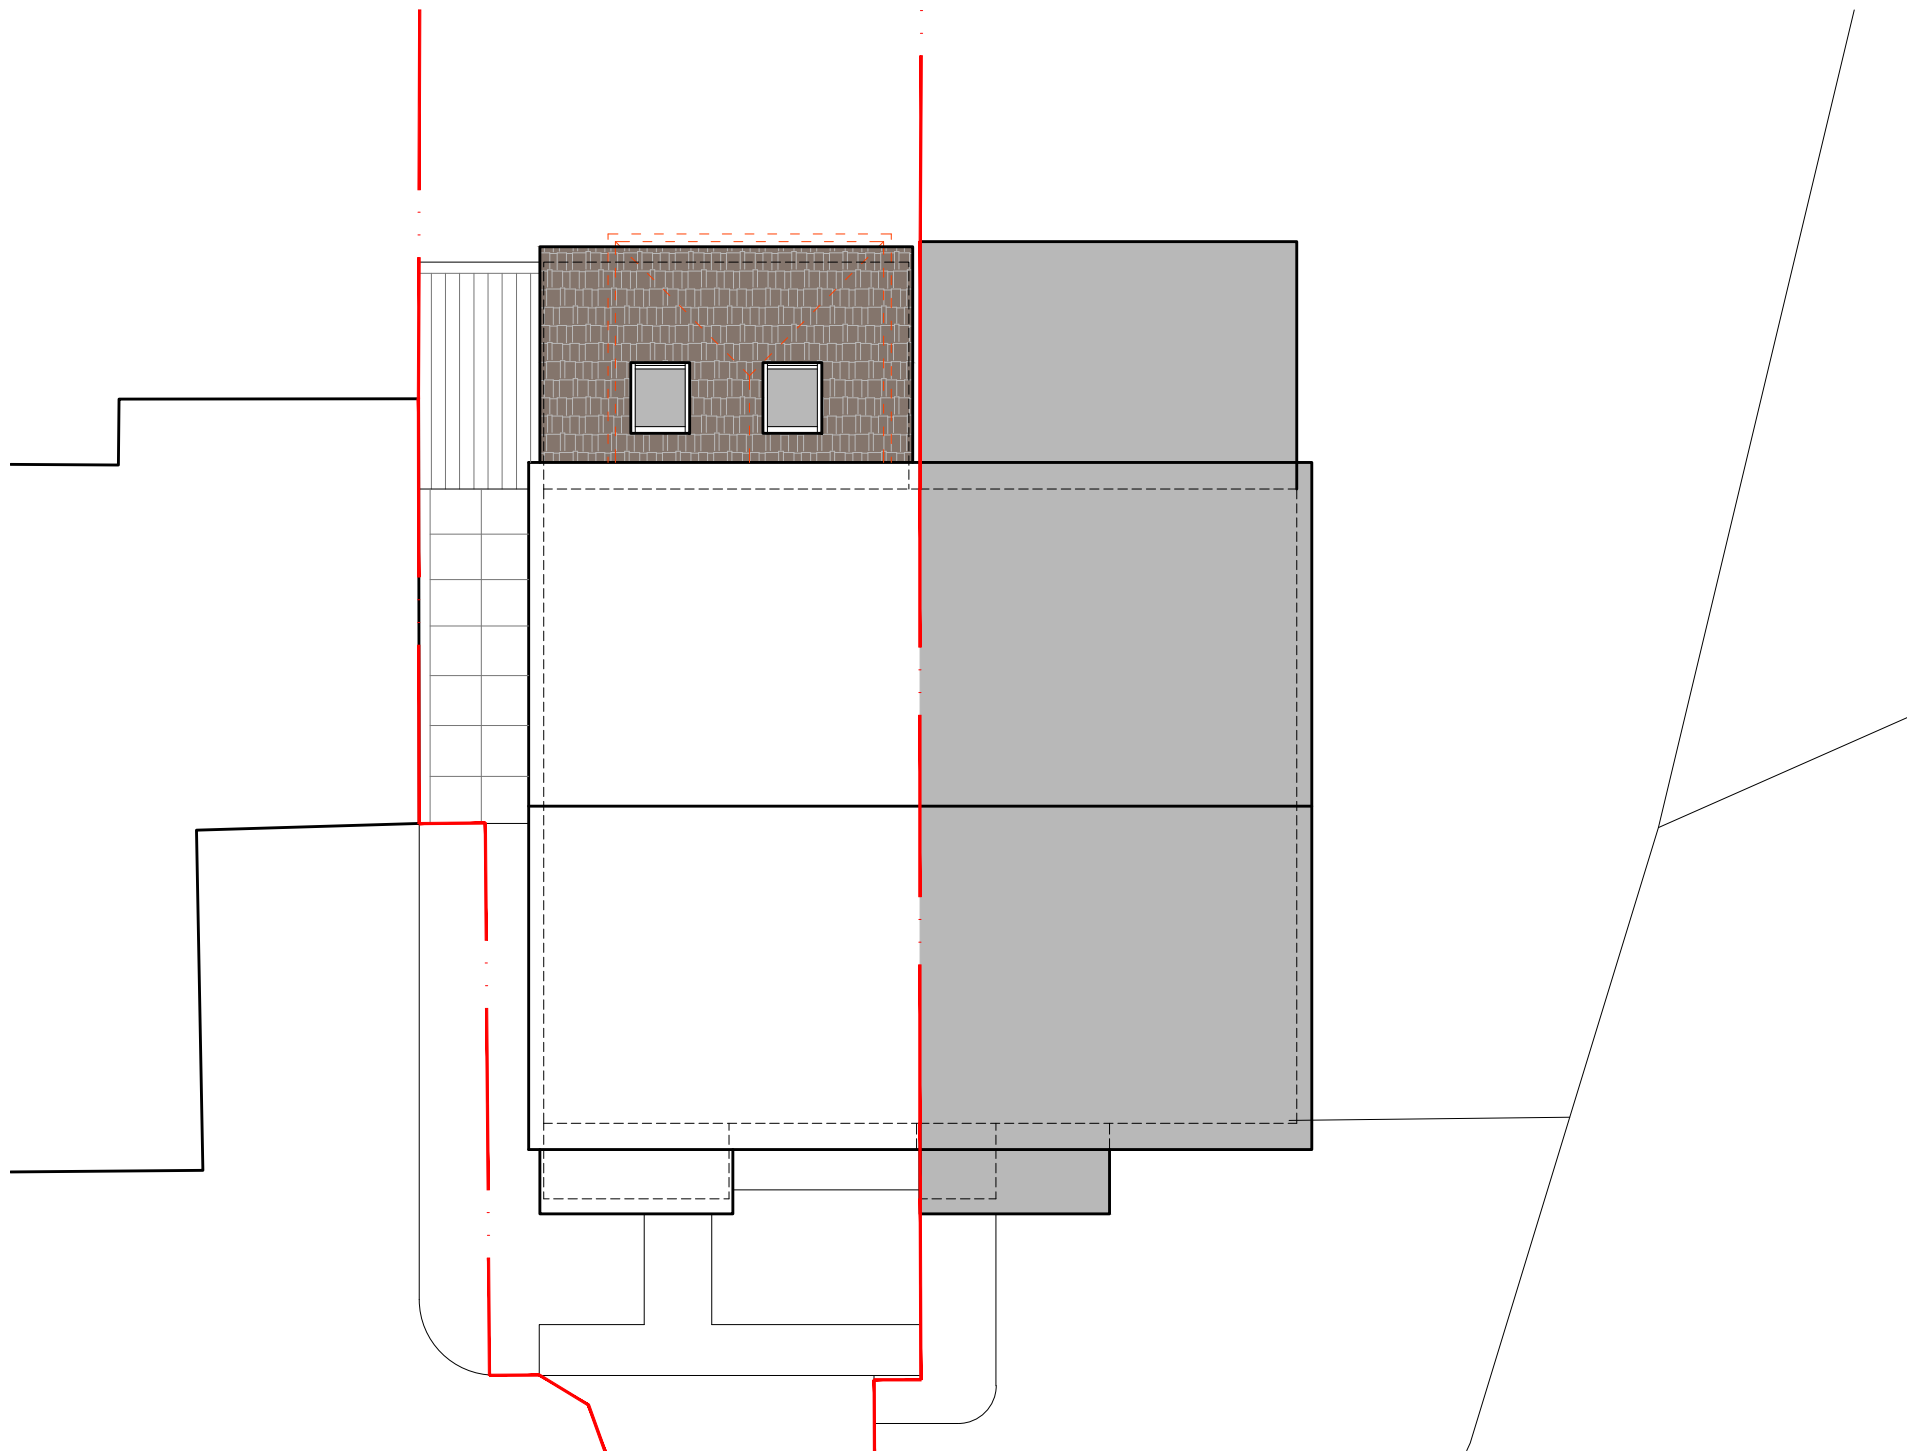

02 PROPOSED ROOF PLAN
SCALE: 1:100




03 PROPOSED FRONT ELEVATION
SCALE: 1:100

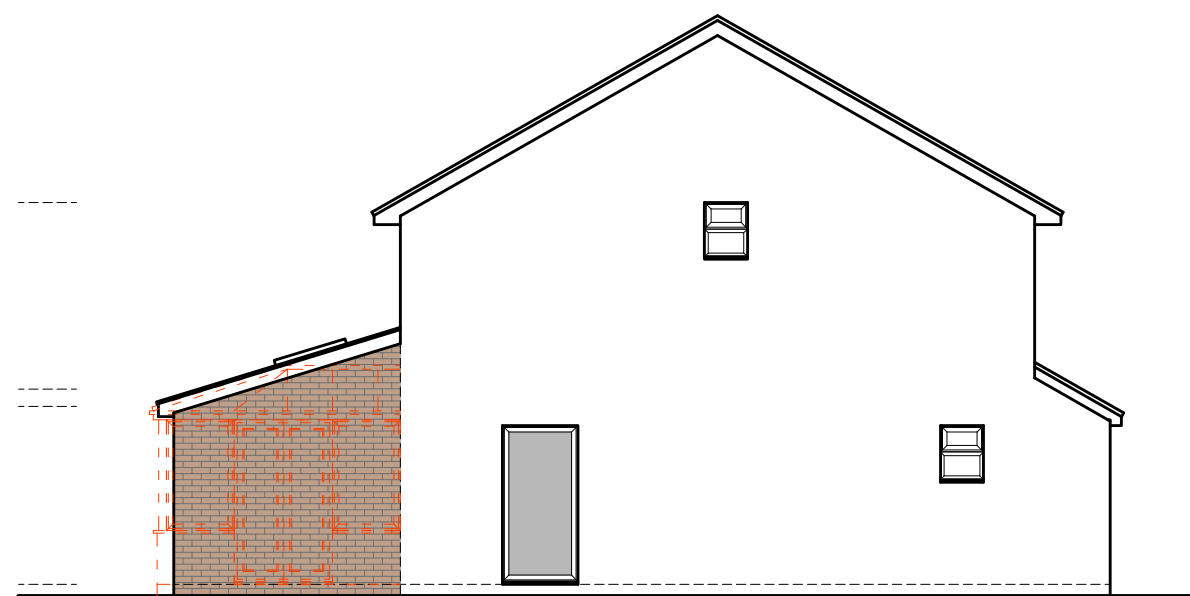

04 PROPOSED SIDE ELEVATION
SCALE: 1:100



05 PROPOSED REAR ELEVATION
SCALE: 1:100

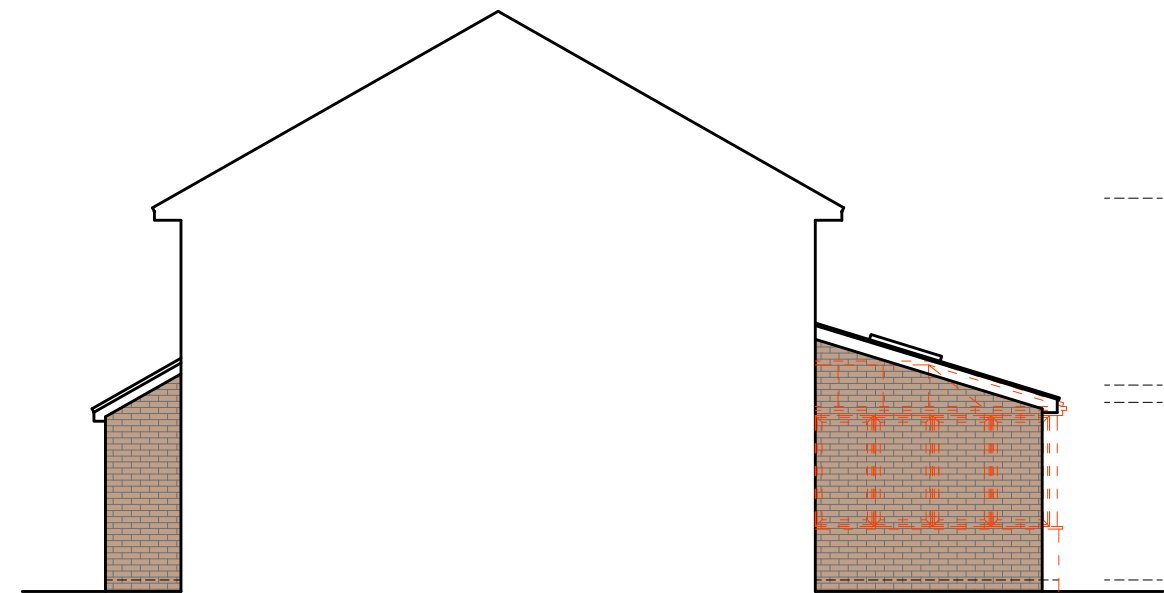


06 PROPOSED SIDE ELEVATION
SCALE: 1:100

Status

PLANNING

1. Scalable for planning purposes only. Do not scale of this drawing for construction.
2. All ATRIO ARCHITECTURE LTD drawings to be read in conjunction with written specification and all other consultant drawings.
3. All dimensions to be checked on site.
4. Any errors or omissions to be reported to ATRIO ARCHITECTURE immediately, prior to work being carried out.
5. This information is copyright protected.

 

Key

- existing walls
- proposed walls
- demolitions
- other land in applicant's ownership
- site boundary

No.	Revisions	Date
-----	-----------	------

ATRIO
atrio architecture

Windsor House
Henley-on-Thames
Oxfordshire

t: 07715317658
e: info@atrioarch.co.uk
w: www.atrioarch.co.uk

company no. 16082571

Copyright

This drawing is the property of
ATRIO ARCHITECTURE LTD.
No disclosure or copy of it may be
made without the written permission of
ATRIO ARCHITECTURE LTD.

Project 19 Goldsmith Close
Wokingham
RG40 4YP

Keyplan



Title

PROPOSED PLANS & ELEVATIONS

Job	Drawing No.		Rev.
07725	A-102		-
Drawn	Scales at A1	Scales at A3	Date
-	1:100	1:200	10/25