




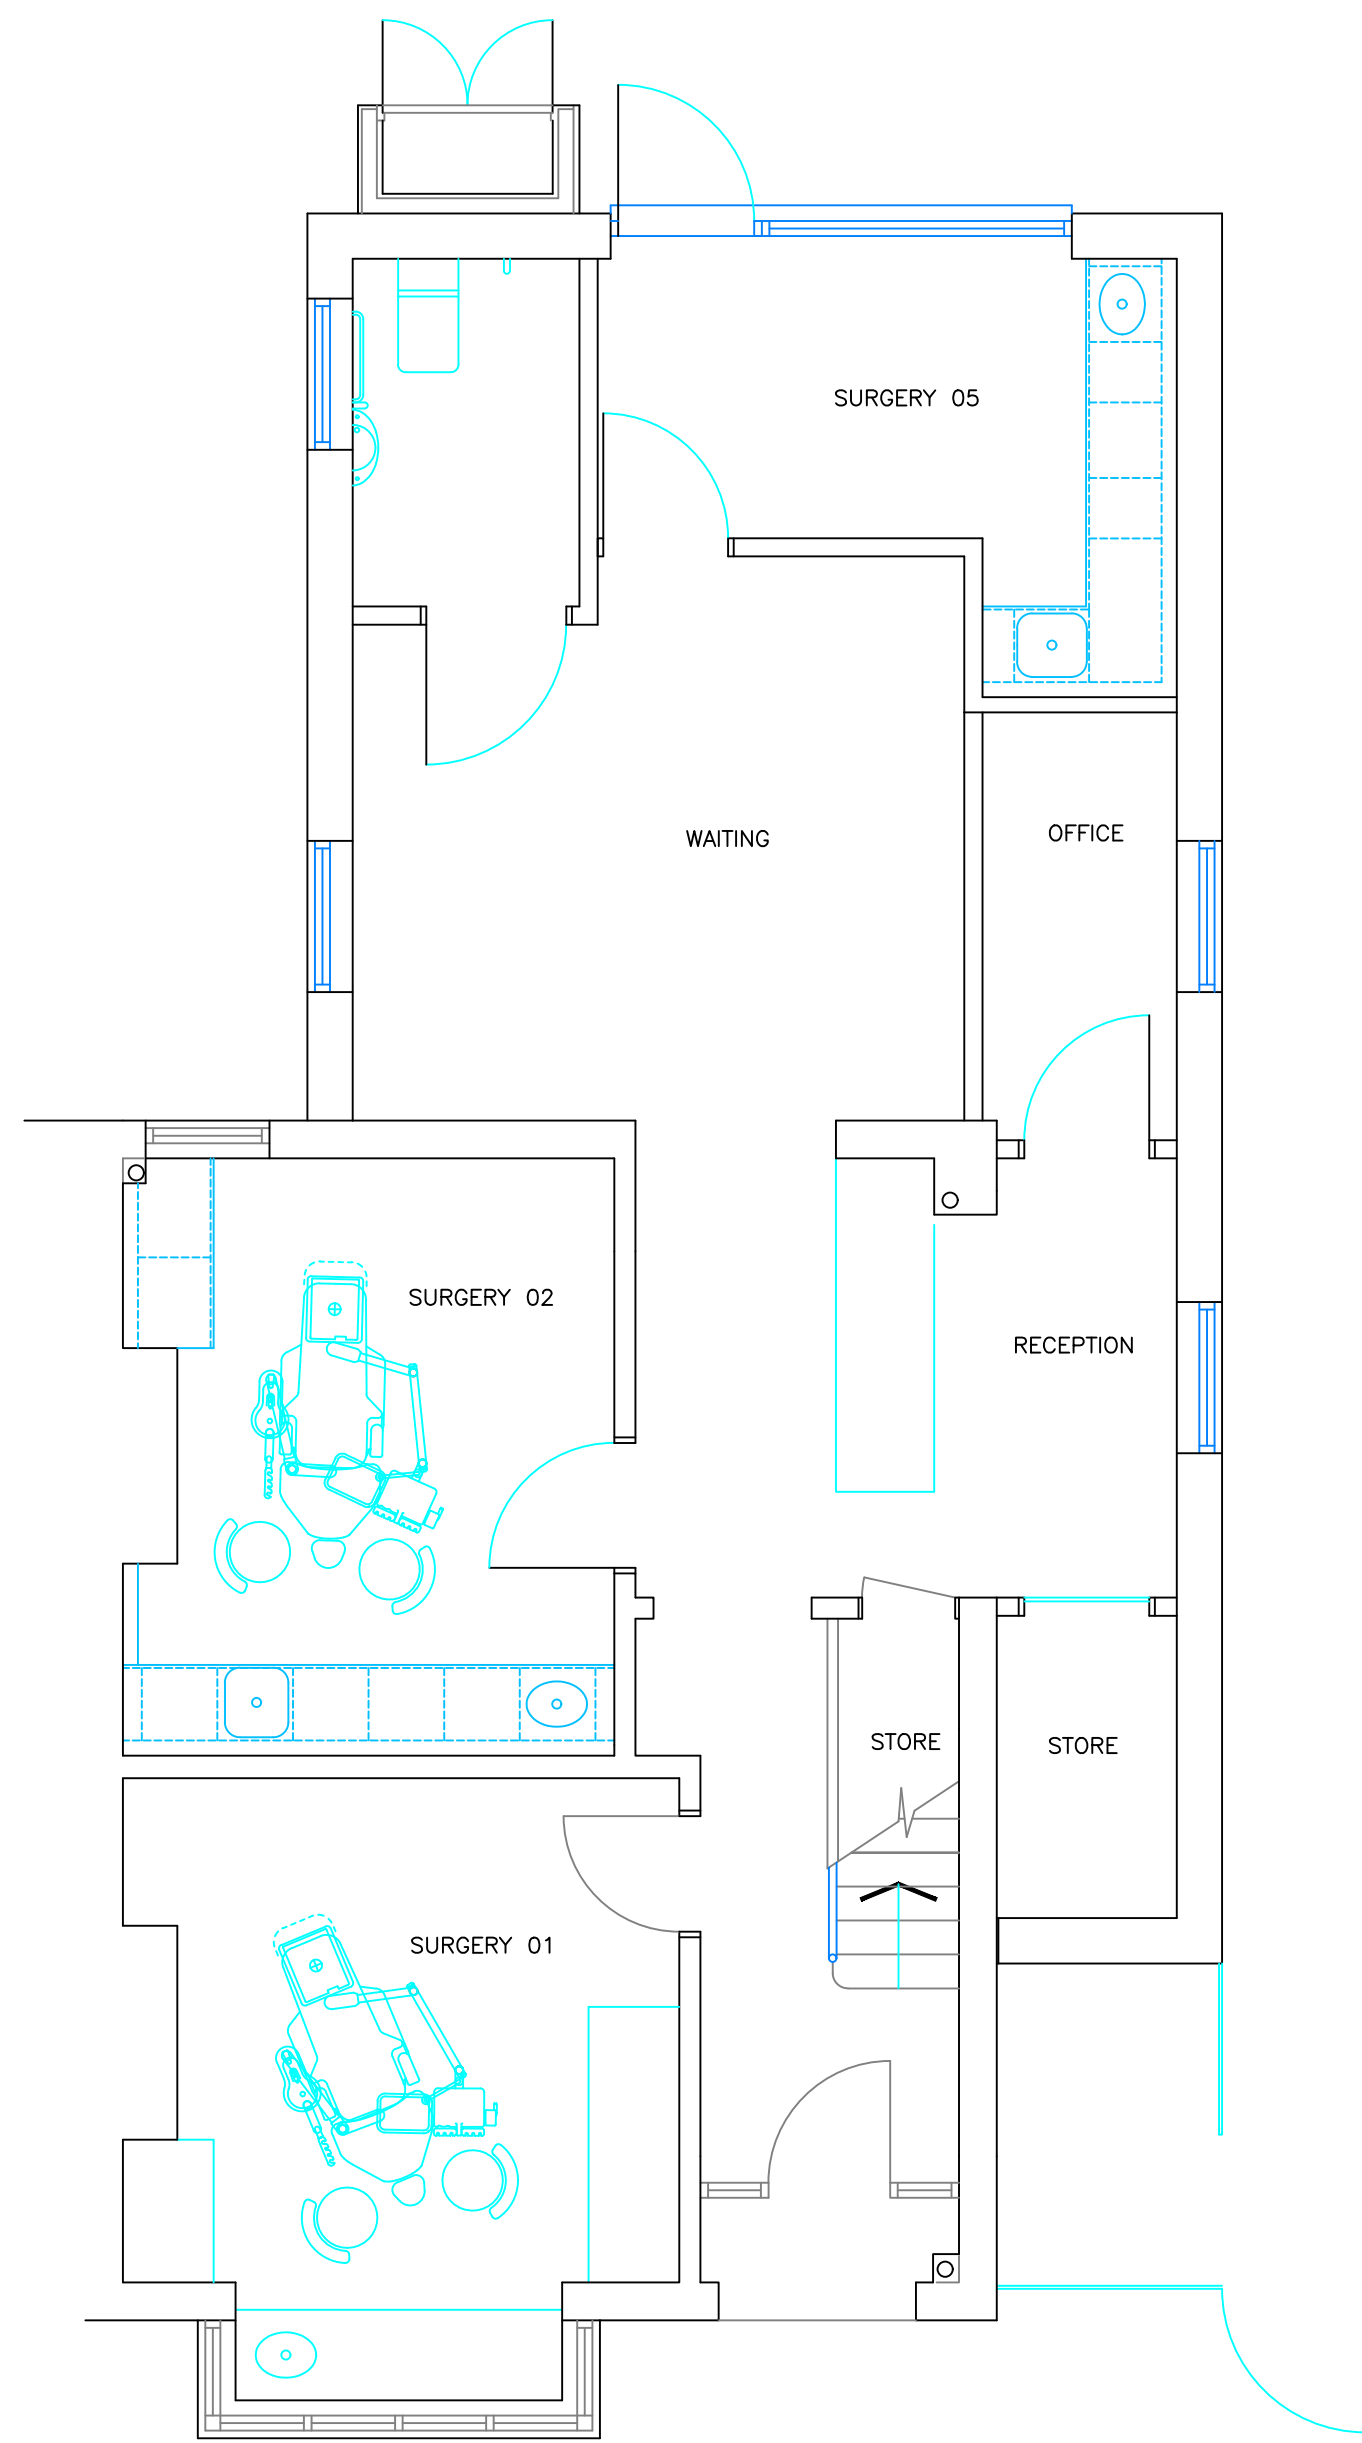


No 281 GROUND FLOOR PLAN

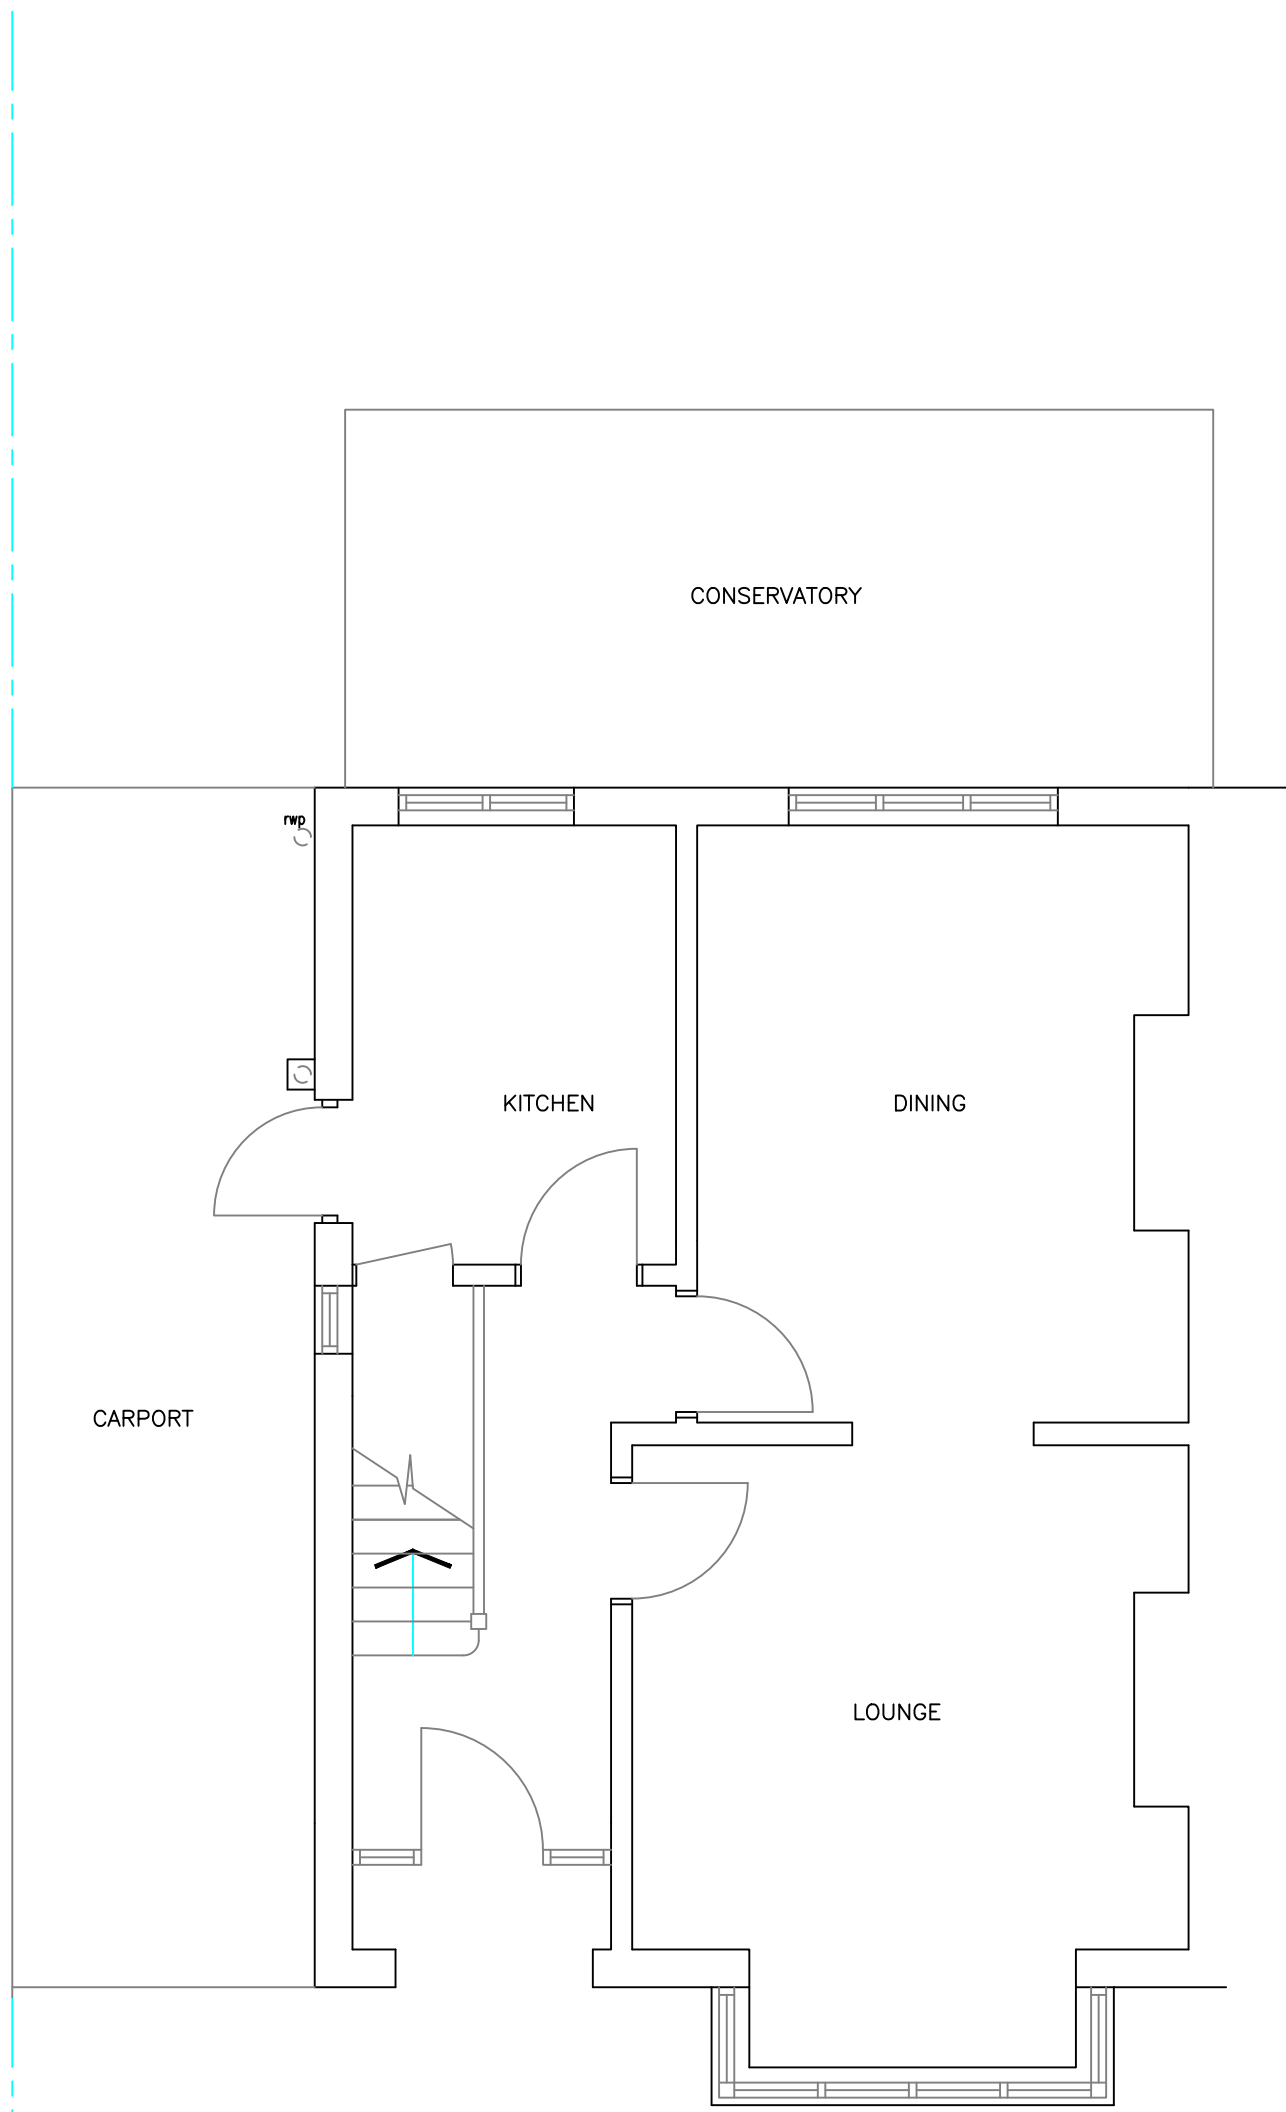

No 283 GROUND FLOOR PLAN

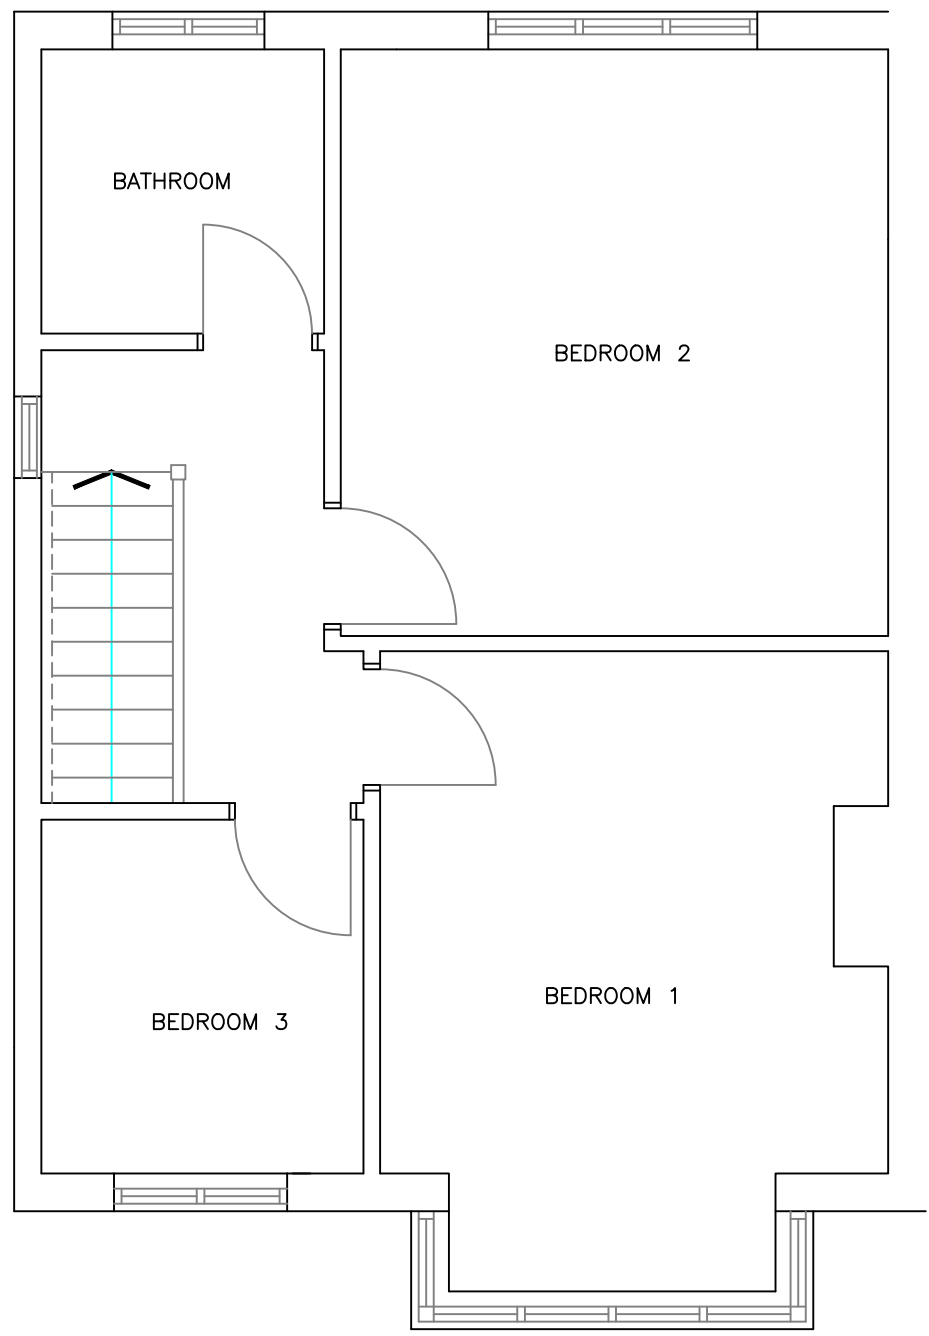

No 283 FIRST FLOOR PLAN

 

MK	REVISION	DATE

DRAWING TITLE
FLOOR PLANS AS EXISTING

CONTRACT
EXTENSION TO EXISTING DENTAL PRACTICE 281 AND 283 LODDON BRIDGE ROAD WOODLEY READING RG5 4BE

BATEMAN HARRIS PARTNERSHIP DENTAL DESIGN CONSULTANTS
Ferry Lane Medmenham Buckinghamshire SL7 2EZ Tel. 01491-412161 Fax. 01491-413567 e-mail batemanharris@gmail.com

Scales 1:50 @A1	SP 640/01
Drawn CB/AA	Date April '25