



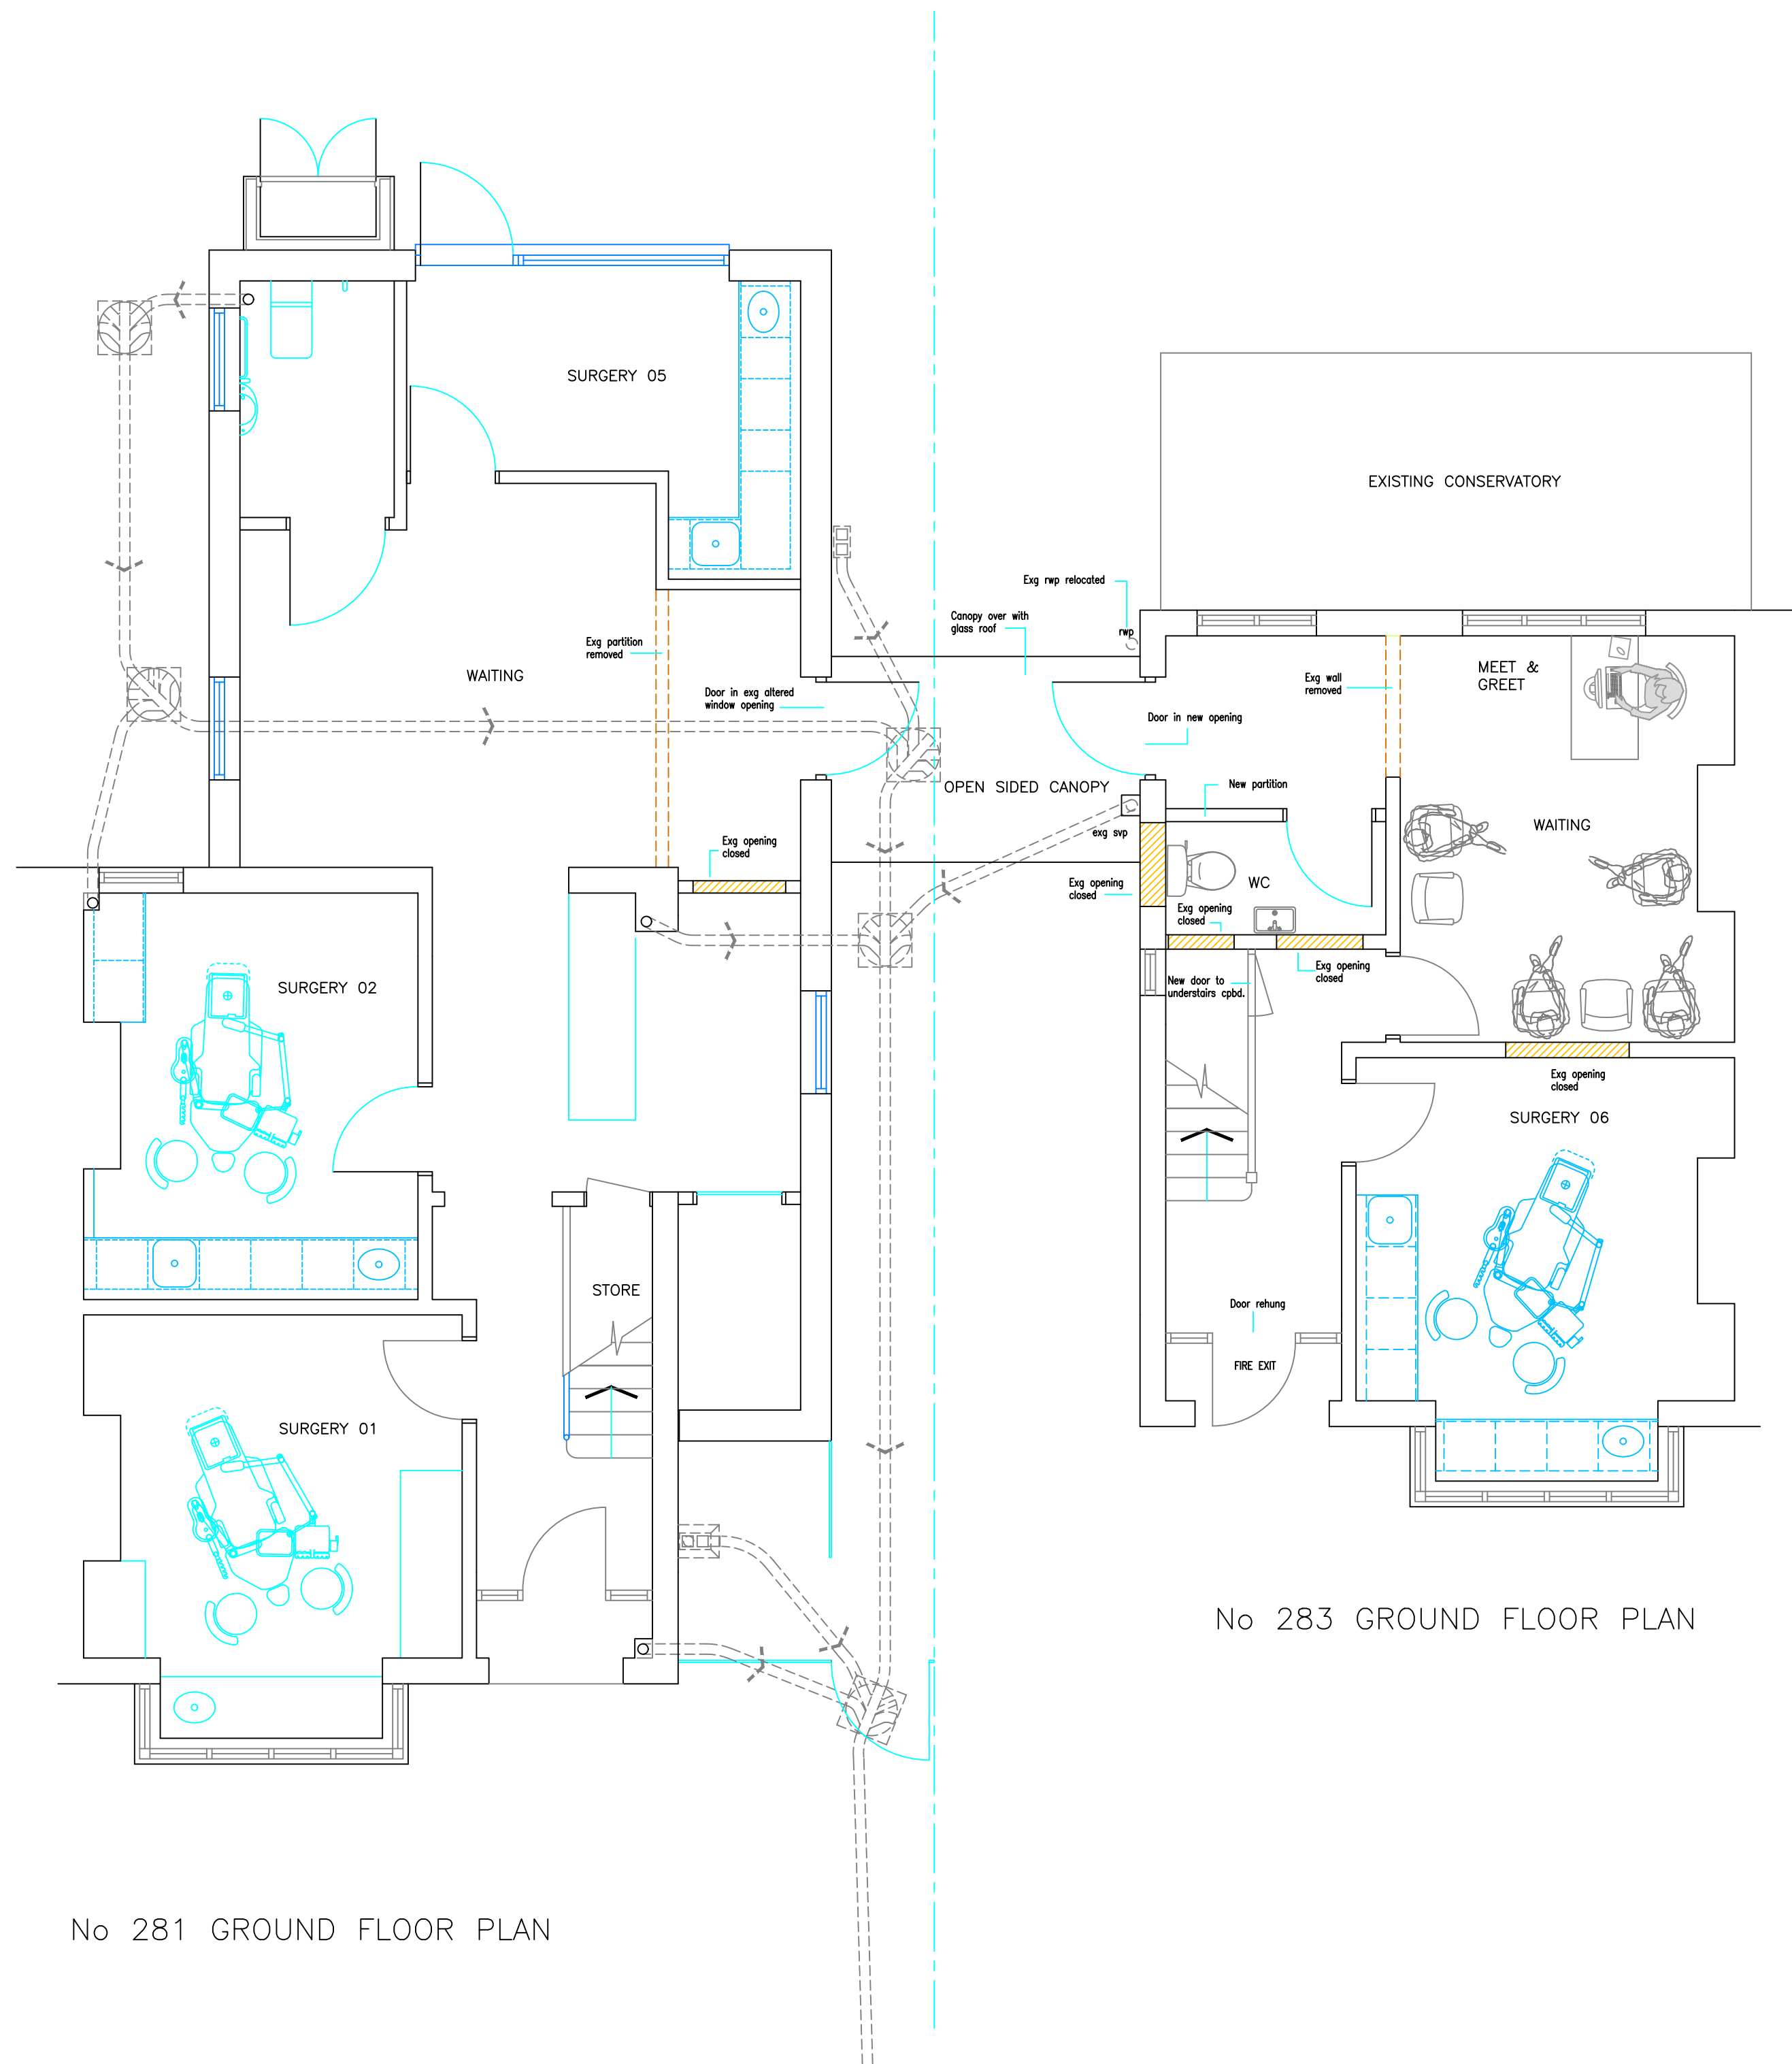

No 281 GROUND FLOOR PLAN

No 283 GROUND FLOOR PLAN

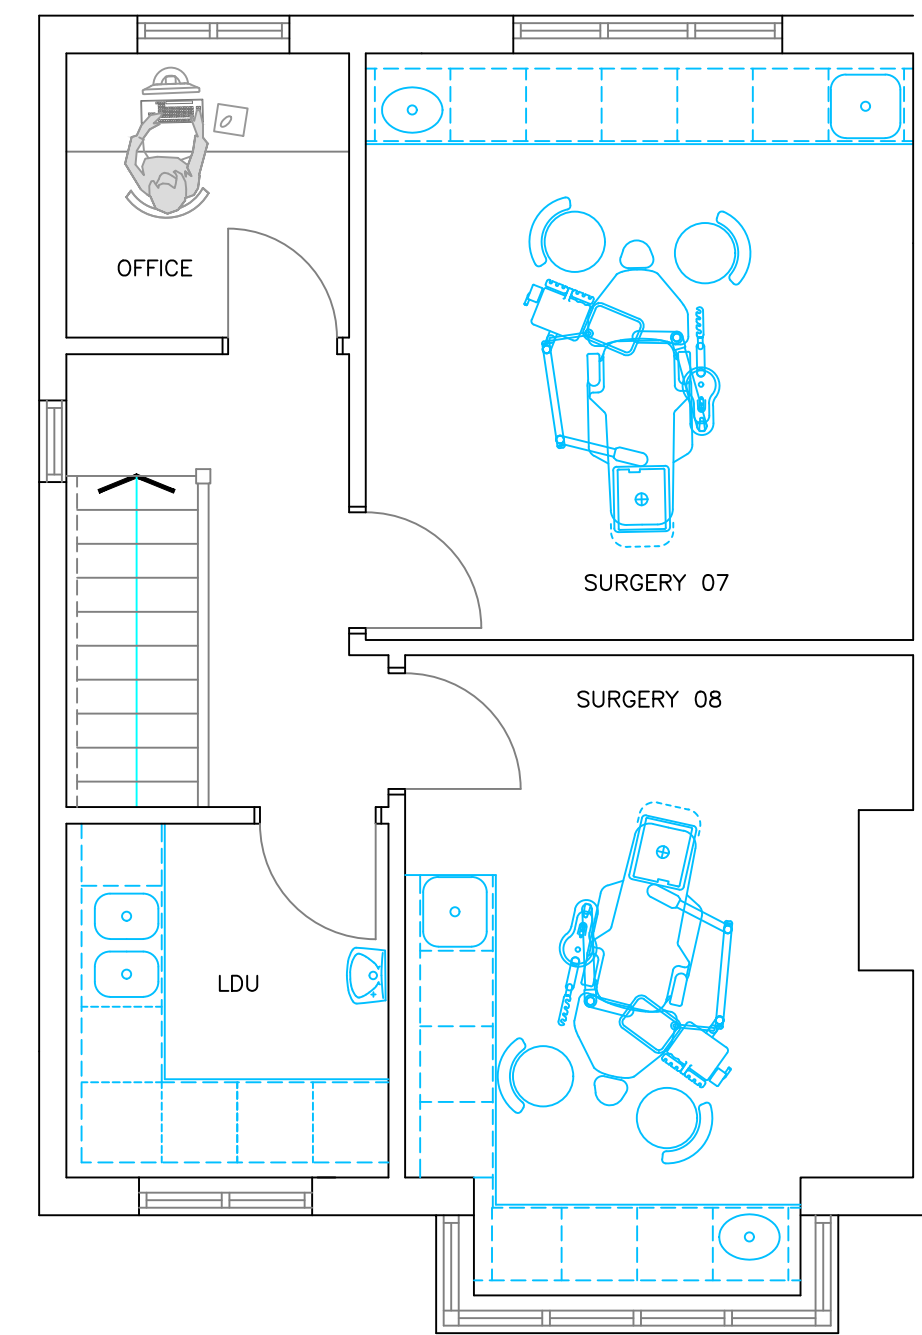

No 283 FIRST FLOOR PLAN



MK	REVISION	DATE

DRAWING TITLE

FLOOR PLANS AS PROPOSED

CONTRACT

EXTENSION TO EXISTING DENTAL PRACTICE
281 AND 283 LODDON BRIDGE ROAD
WOODLEY
READING
RG5 4BE

**BATEMAN HARRIS
PARTNERSHIP**
DENTAL DESIGN CONSULTANTS

Ferry Lane
Medmenham
Buckinghamshire SL7 2EZ
Tel. 01491-412161
Fax. 01491-413567
e-mail batemanharris@gmail.com

Scales 1:50 @A1

Drawn CB/AA Date April '25

SP 640/ 02