




Front Elevation

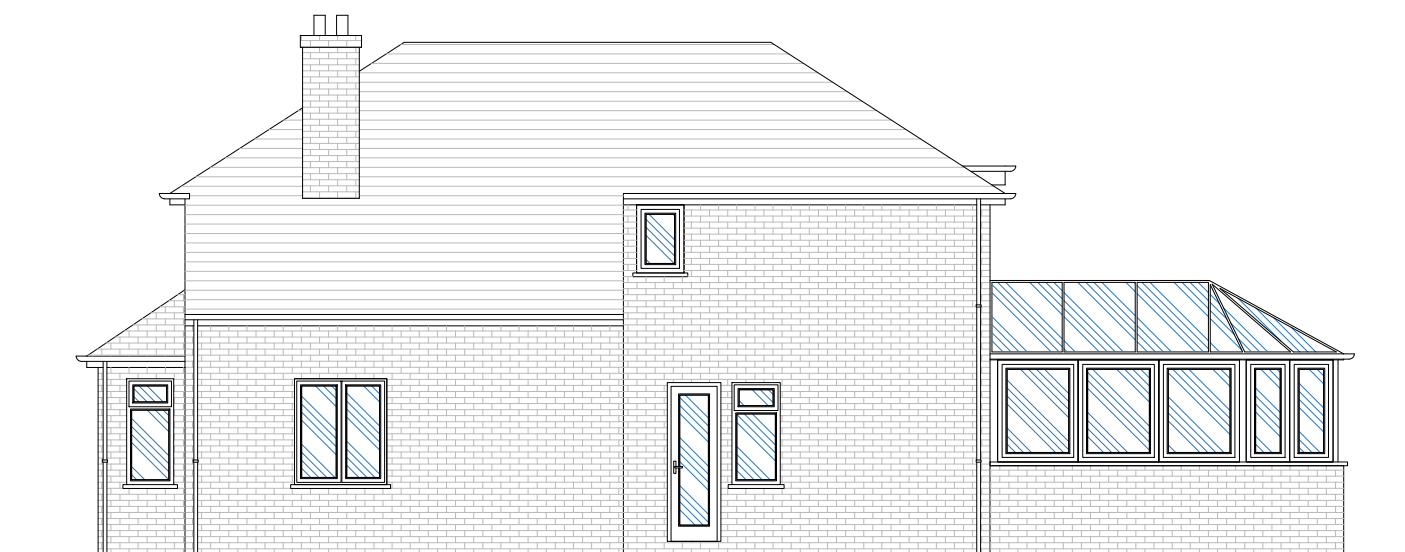

Right Side Elevation

0 1 2 10 metres

Notes

1. All materials to match existing unless otherwise noted.
2. Do not scale for the construction purposes.
3. The contractor must verify all dimension on site prior to commencement of works.
4. This document is copyright of the originator and must be treated as confidential.

Project
343 Nine Mile Ride
Finchampstead
Wokingham
RG40 3NH

Drawing title
Existing Elevations

Drawing no
03

Rev
-

Scale
1:100 @ A3

Date
Aug 2024



1 Right Plan
1rightplan@gmail.com
07955 449 285