



Front Elevation

Side Elevation




Dwelling Location on Site.




Rear Elevation


Side Elevation

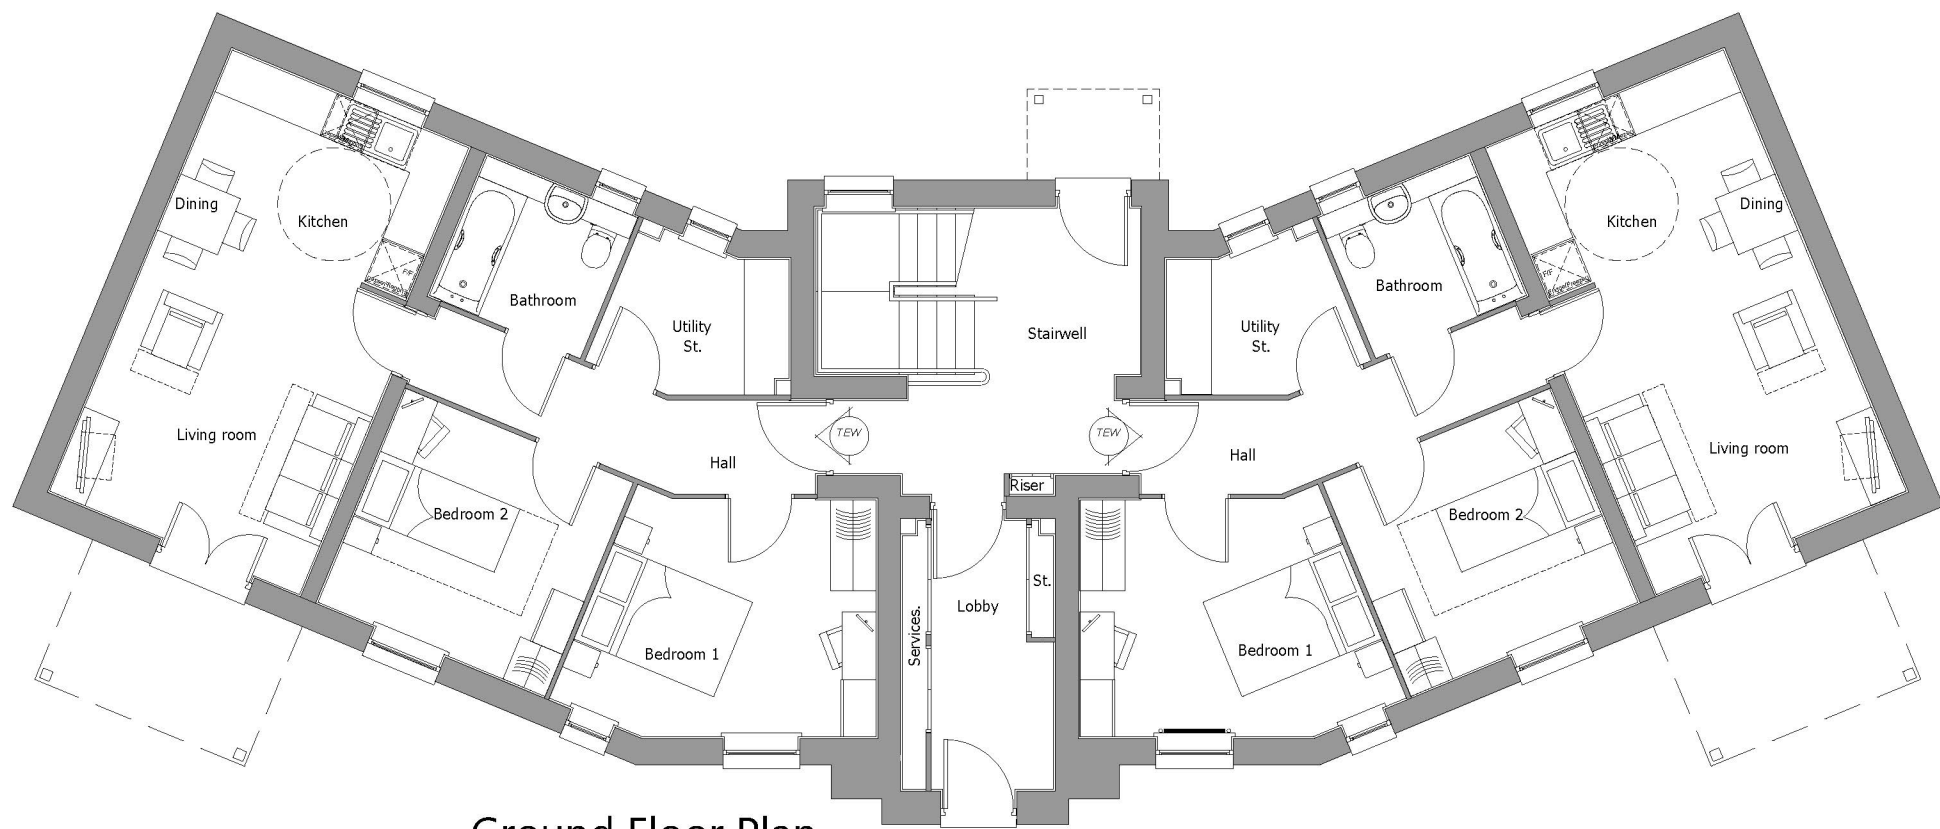

Ground Floor Plan

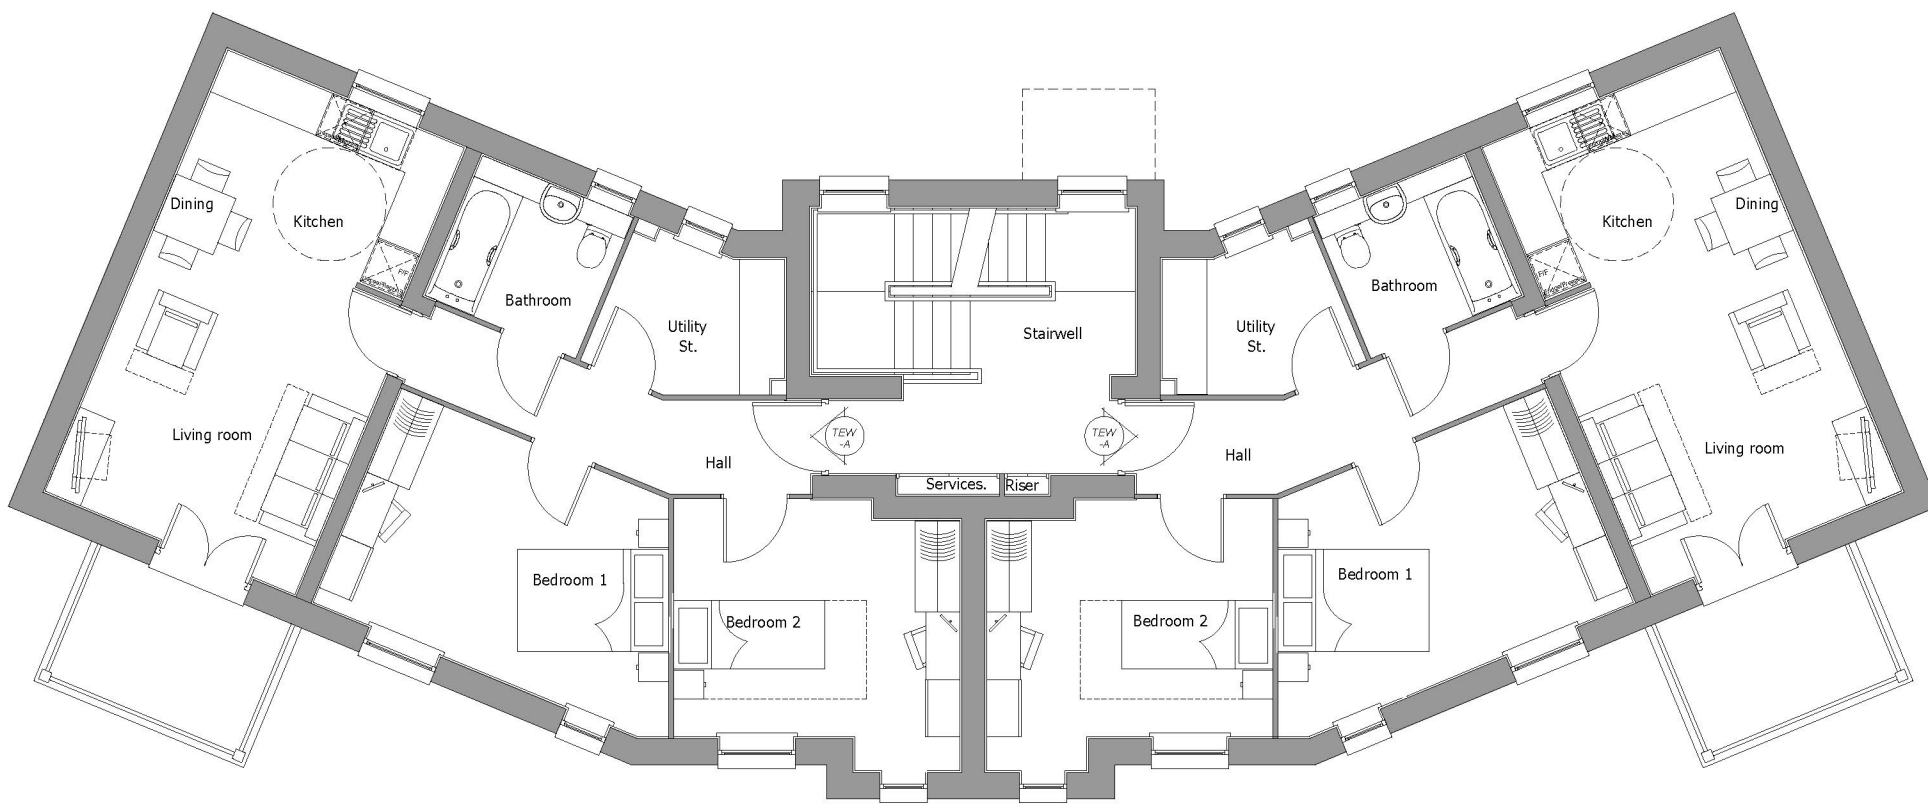


First Floor Plan

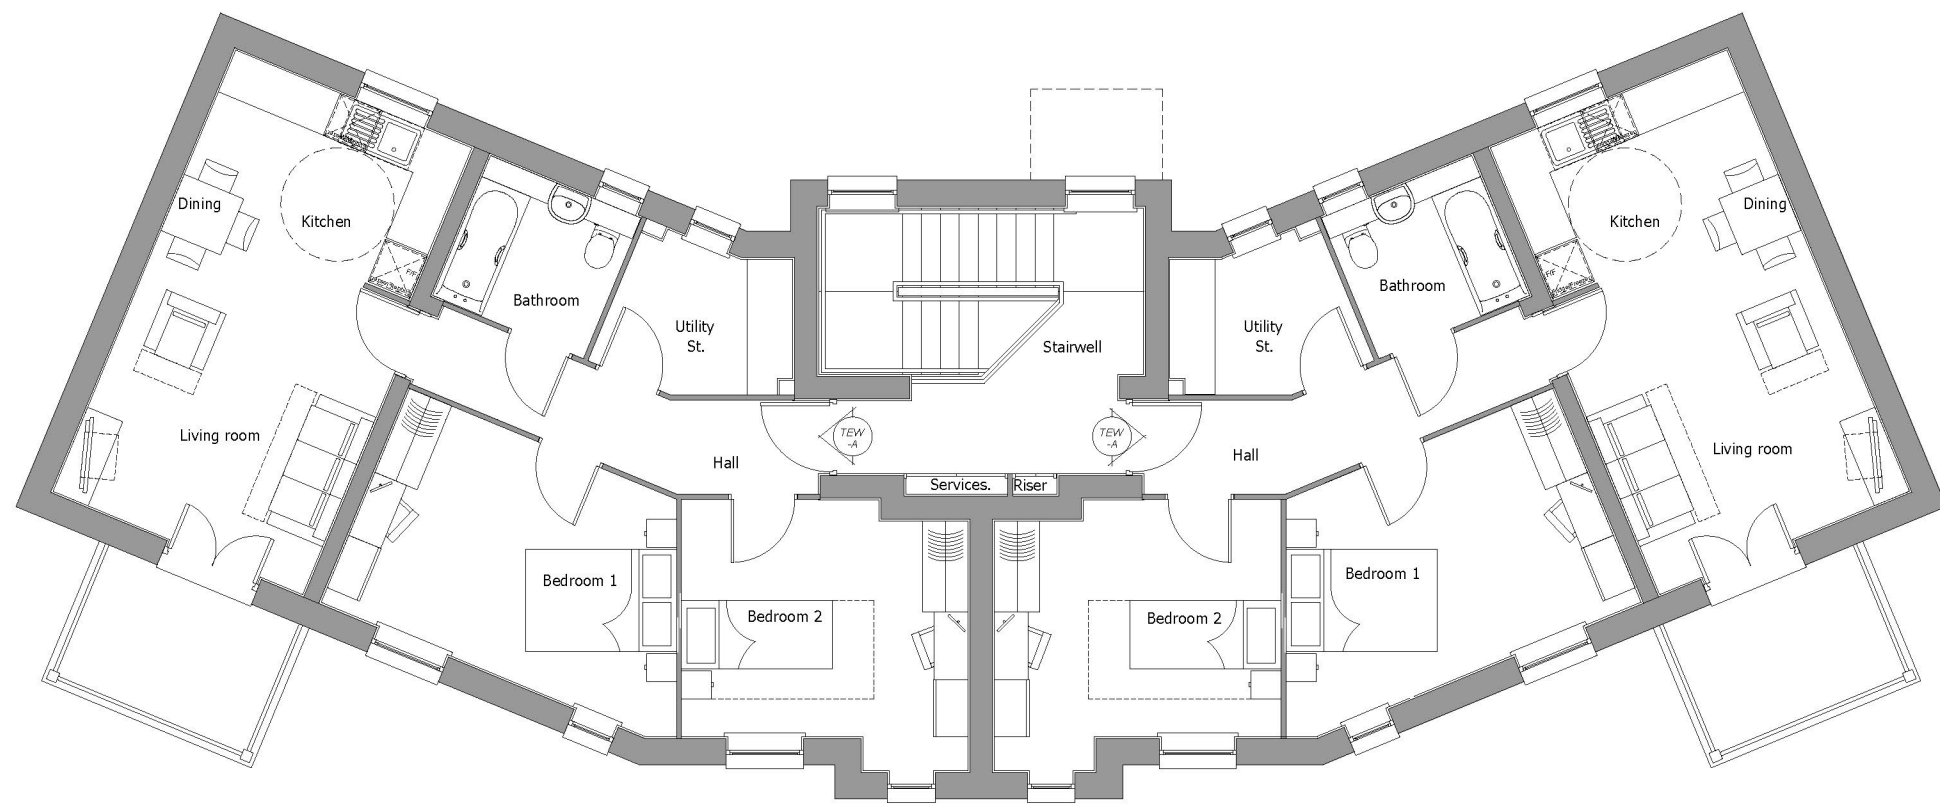

Second Floor Plan

| HouseType: Lewkesbury |        |                  | HouseType: Lewkesbury |                   |        |
|-----------------------|--------|------------------|-----------------------|-------------------|--------|
| Variation             | Option |                  | Variation             | A                 | Option |
| Bedrooms              | 2      | Persons          | 3                     | Bedrooms          | 2      |
| Sq. ft finish         | 666.90 | Sq. m finish     | 61.96                 | Sq. ft finish     | 702.98 |
| Sq. ft structural     | 675.84 | Sq. m structural | 62.79                 | Sq. ft structural | 712.59 |
|                       |        |                  |                       | Sq. m structural  | 65.31  |
|                       |        |                  |                       |                   | 66.20  |

PLOT No.  
As Drawn - 86 - 91  
Handed - 92 - 97

 

| Romsey         | Portishead     | Rev | Description                      | Date     | Au | Ch |
|----------------|----------------|-----|----------------------------------|----------|----|----|
| T:01794 367703 | T:01275 407000 | A   | Planning Issue                   | 05.04.23 | JF | TA |
| F:01794 367276 | F:01794 367276 | B   | Proposed contemporary elevations | 12.03.25 | IR | TA |

www.thrivearchitects.co.uk

This drawing is the copyright of Thrive Architects Ltd ©. All rights reserved. Ordnance Survey Data © Crown Copyright. All rights reserved. Licence No. 100007359. Permission is granted to scale from this drawing for the purposes of **Local Authority Planning Approval only**. For all other purposes DO NOT scale from this drawing. Contractors, Sub-contractors and suppliers are to check all relevant dimensions and levels of the site and building before commencing any shop drawings or building work. Any discrepancies should be recorded to the Architect. Where applicable this drawing is to be read in conjunction with the Consultants' drawings.

|             |                                                |         |             |
|-------------|------------------------------------------------|---------|-------------|
| Project     | Finchwood Park, Finchampstead                  |         |             |
| Drawing     | Flat Block: SB42<br>Floor Plans and Elevations |         |             |
| Client      | Barratt David Wilson Homes                     |         |             |
| Job no.     | BARR230213                                     | Date    | 11.03.25    |
| Dwg no.     | PLN-8-3100                                     | Rev.    | B           |
| Author      | IR                                             | Checked | TA          |
| Status      | PLANNING                                       | Scale   | 1:100 at A1 |
| Client ref. |                                                | Office  | Romsey      |

