



CENTRE COORDINATES: 474408 , 171901

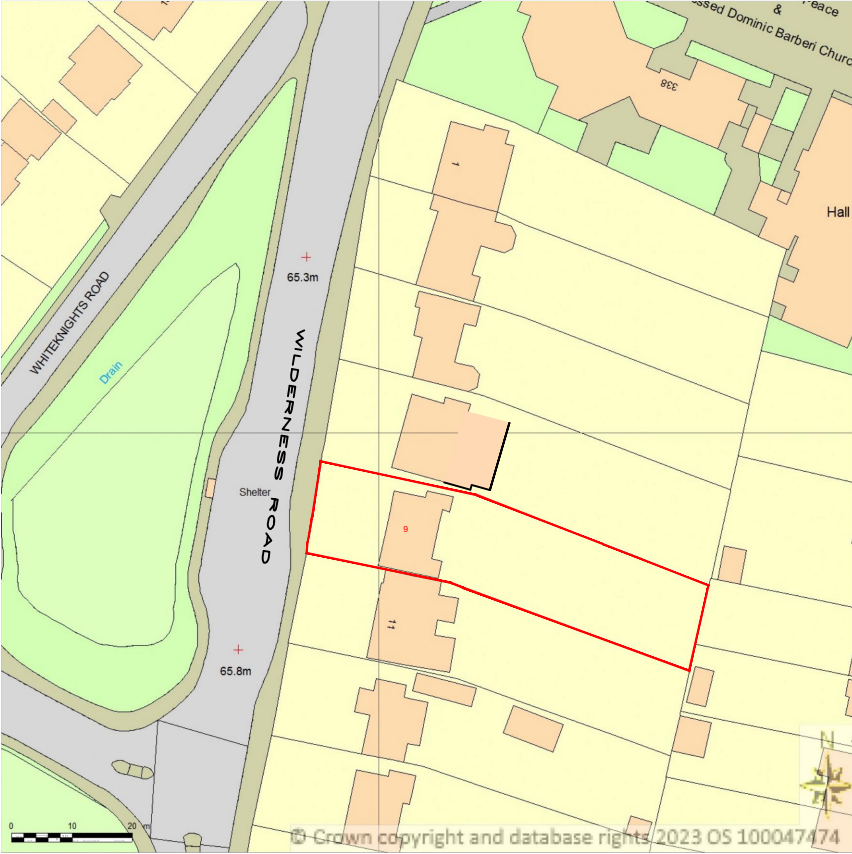


Supplied by Streetwise Maps Ltd
www.streetwise.net
Licence No: 100047474

LOCATION PLAN
SCALE 1:1250@A3

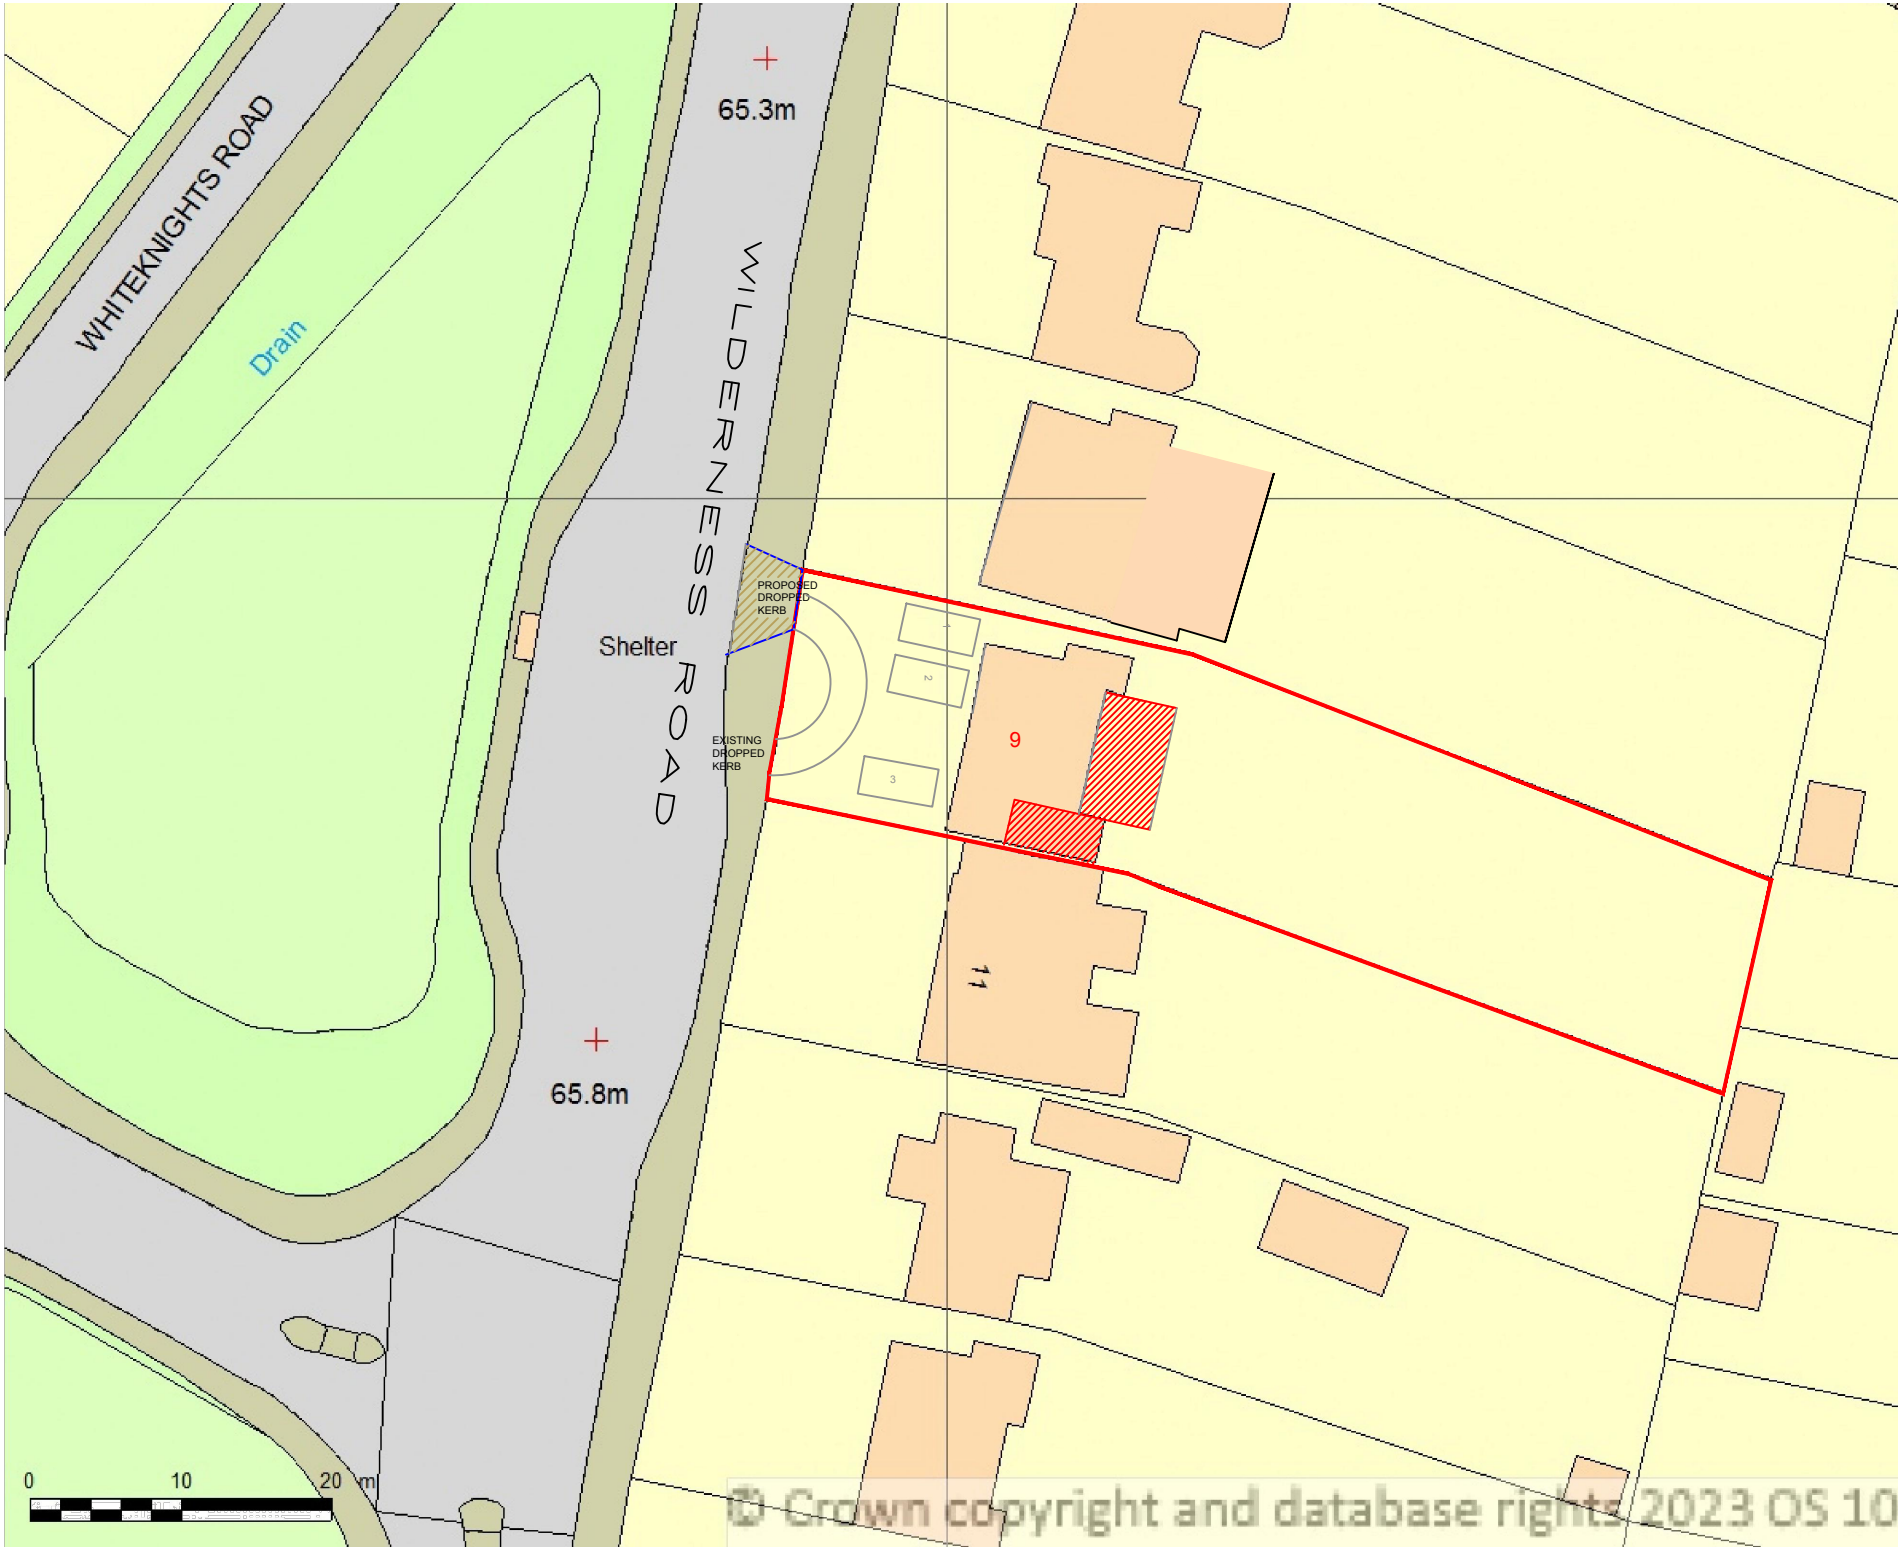


BLOCK PLAN
SCALE 1:500@A3


	PROJECT:	9 Wilderness Road Earley	DRAWN BY:	P.S.	DRAWING TITLE:		ArchDezine Limited archdeziner7@gmail.com
	PROPOSED SINGLE STOREY REAR EXTENSION & INTERNAL ALTERATIONS		DATE:	01/08/2024	LOCATION AND BLOCK PLAN		
			SCALE:	AS SHOWN@A3	DRAWING NUMBER: WR-01R		
			FILENAME:	24024			

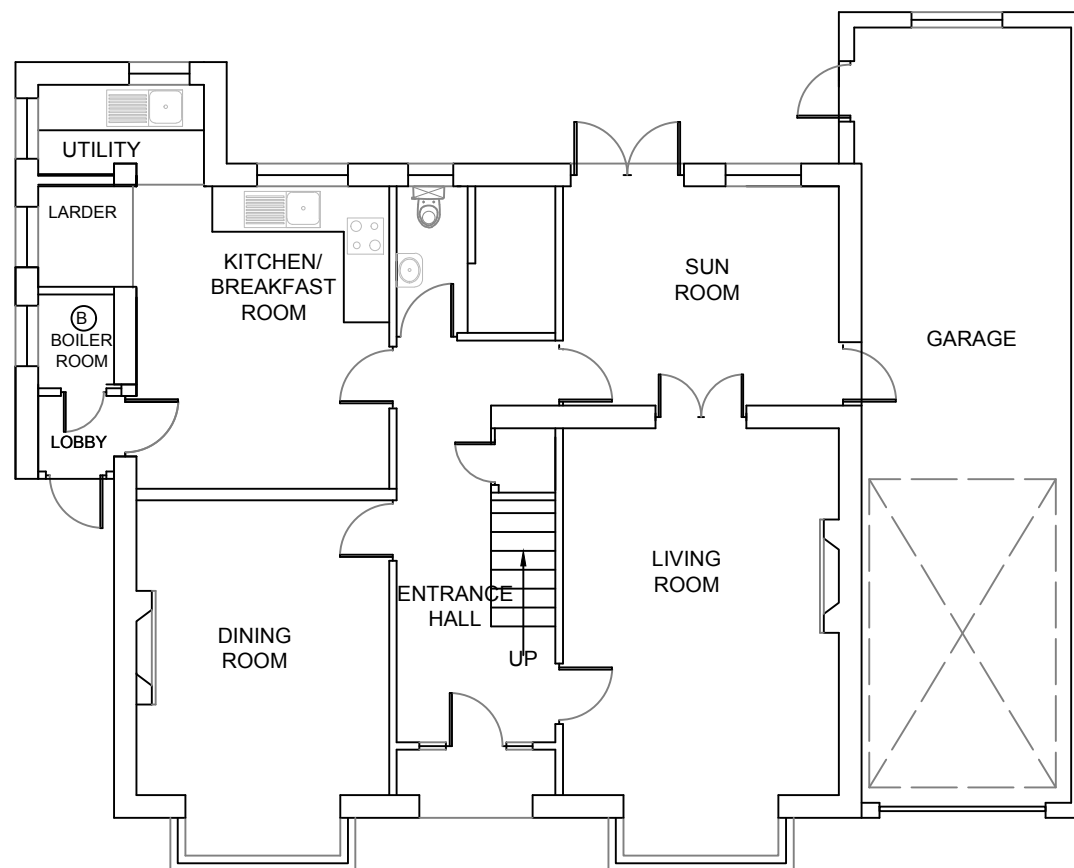



EXISTING GROUND FLOOR PLAN

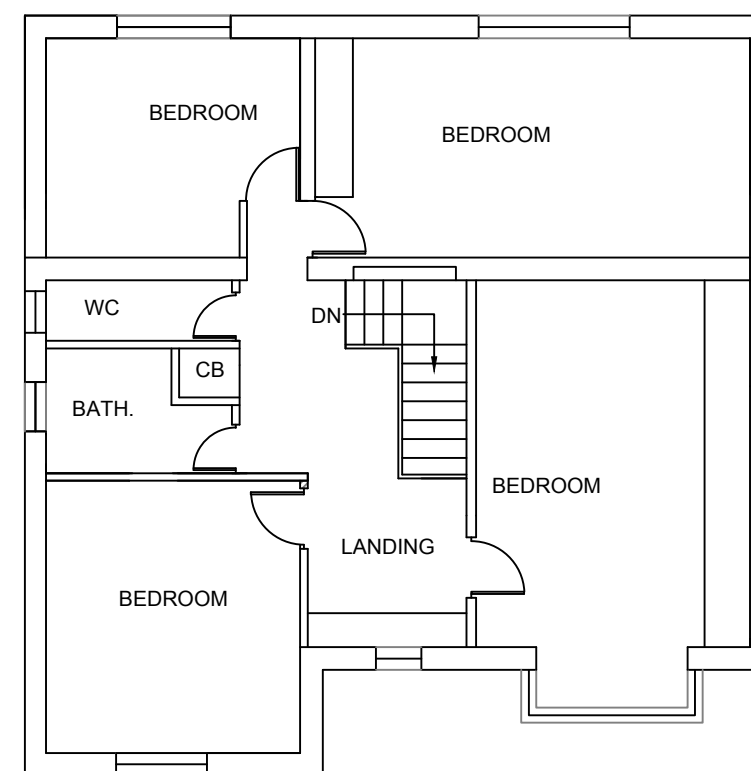


EXISTING FIRST FLOOR PLAN

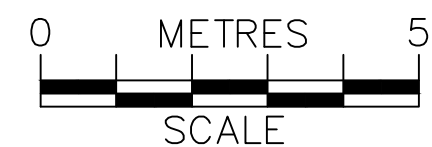

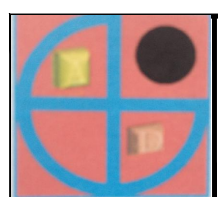
	PROJECT:	9 Wilderness Road Earley	DRAWN BY:	P.S.	DRAWING TITLE:		ArchDezine Limited archdeziner7@gmail.com
	PROPOSED SINGLE STOREY REAR EXTENSION & INTERNAL ALTERATIONS		DATE:	01/08/2024	EXISTING FLOOR PLAN		
			SCALE:	1:100@A3	DRAWING NUMBER: WR-02		
			FILENAME:	24024			

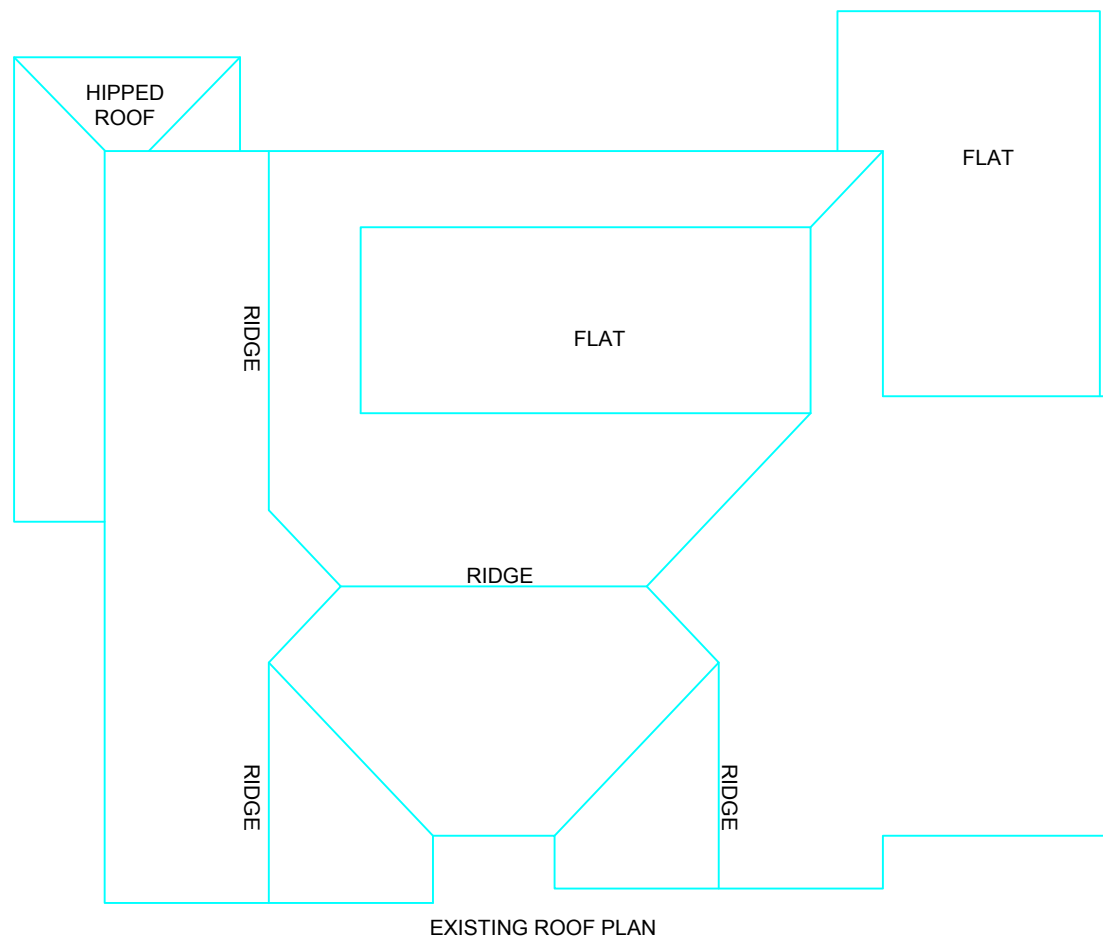


EXISTING ROOF PLAN

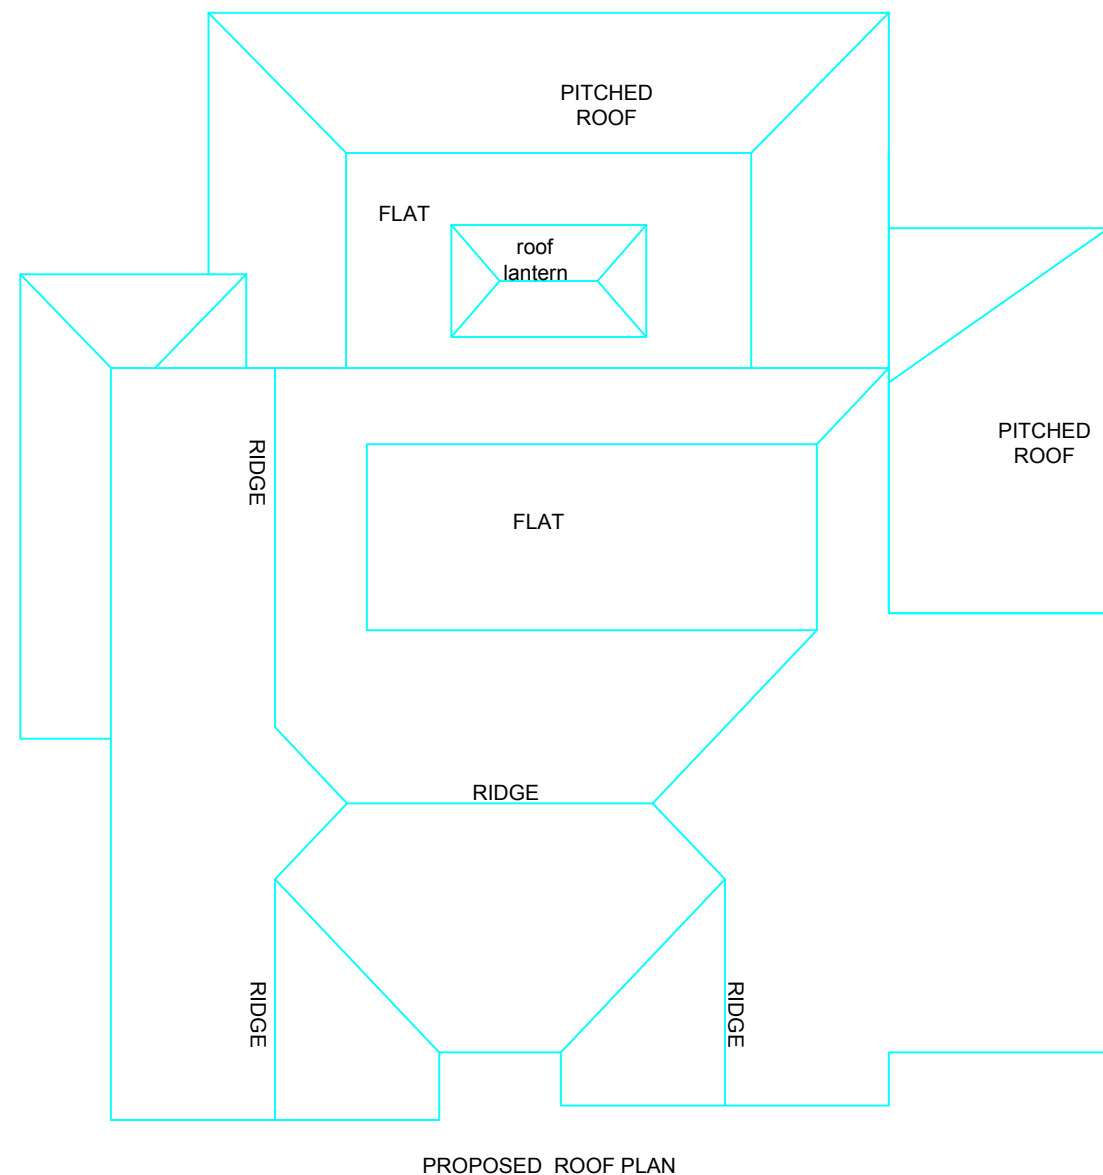


PROPOSED ROOF PLAN

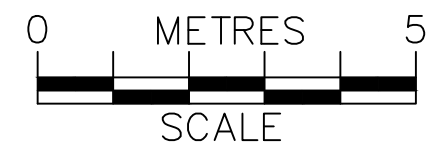

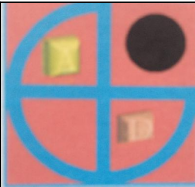	PROJECT:	9 Wilderness Road Earley	DRAWN BY:	P.S.	DRAWING TITLE:		ArchDezine Limited archdeziner7@gmail.com
	PROPOSED SINGLE STOREY REAR EXTENSION & INTERNAL ALTERATIONS		DATE:	01/08/2024	EXISTING & PROPOSED ROOF PLAN		
			SCALE:	1:100@A3	DRAWING NUMBER: WR-03		
			FILENAME:	24024			



EXISTING FRONT ELEVATION

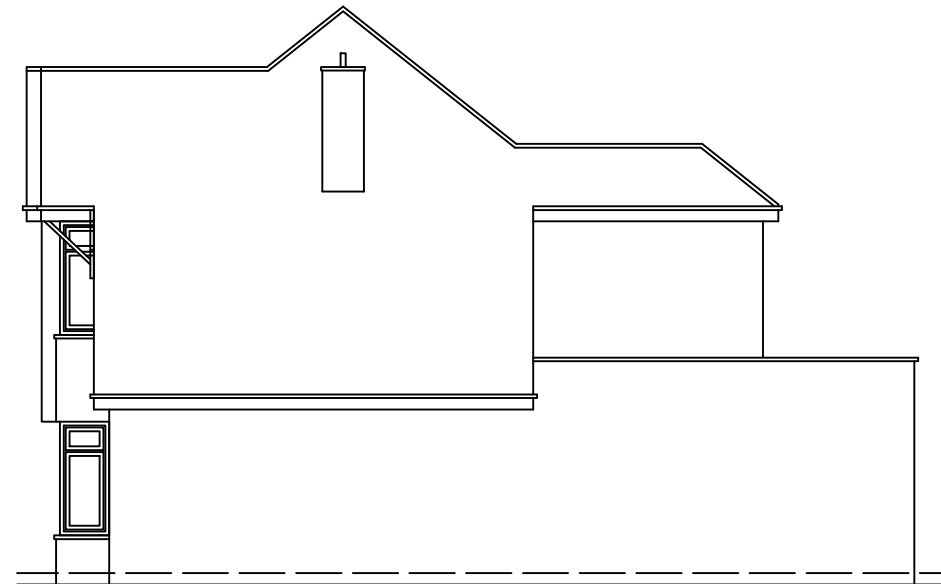


EXISTING SIDE-1 ELEVATION





EXISTING REAR ELEVATION




EXISTING SIDE-2 ELEVATION

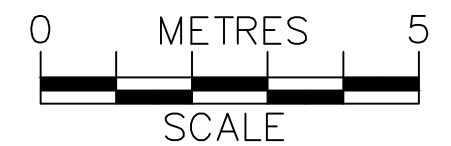

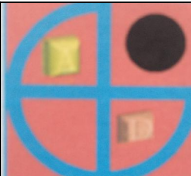
	PROJECT:	9 Wilderness Road Earley	DRAWN BY:	P.S.	DRAWING TITLE:		ArchDezine Limited archdeziner7@gmail.com
	PROPOSED SINGLE STOREY REAR EXTENSION & INTERNAL ALTERATIONS		DATE:	01/08/2024	EXISTING ELEVATIONS		
			SCALE:	1:100@A3			
			FILENAME:	24024	DRAWING NUMBER:	WR-04	

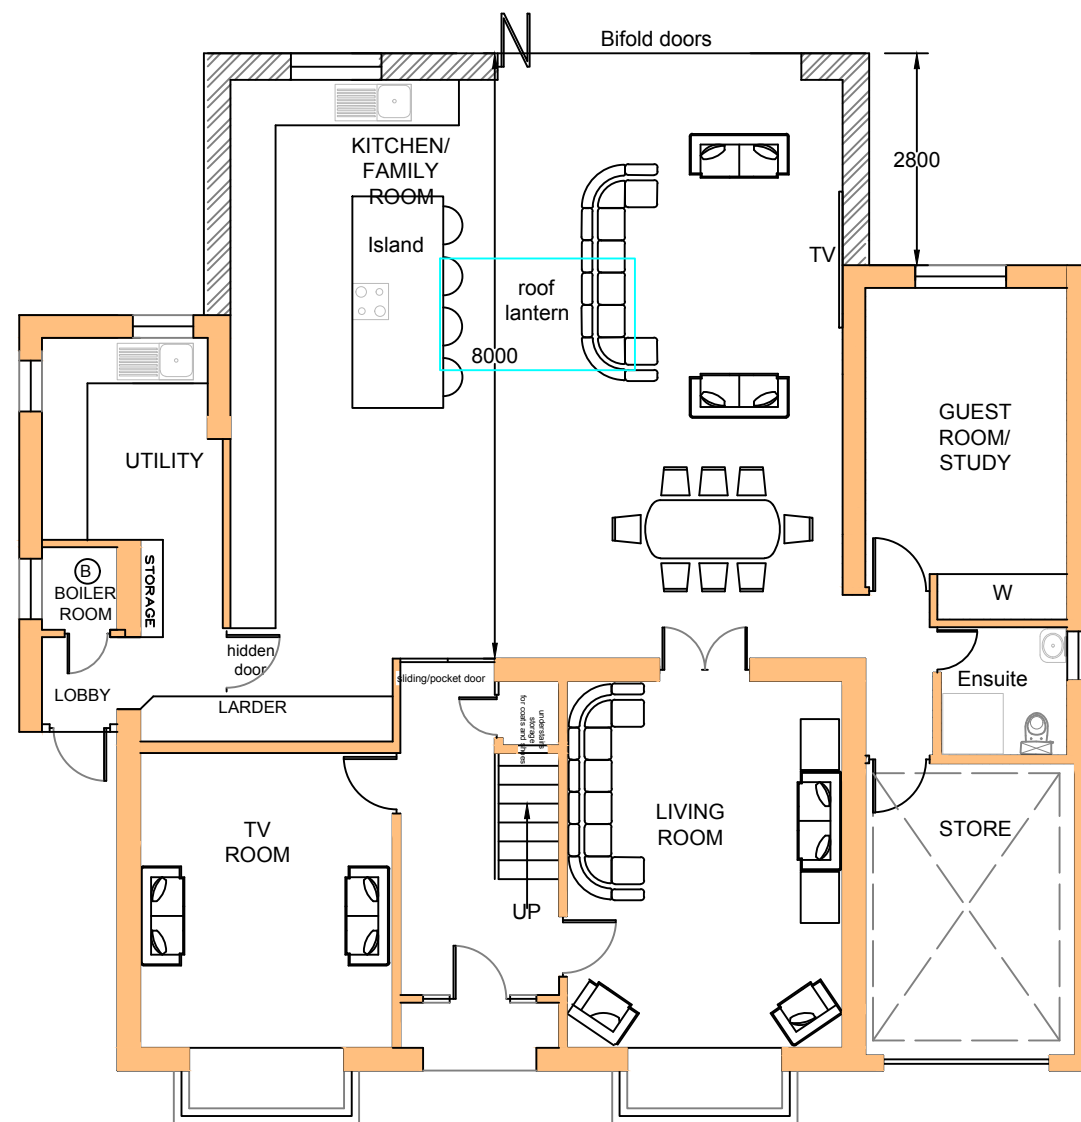


PROPOSED GROUND FLOOR PLAN

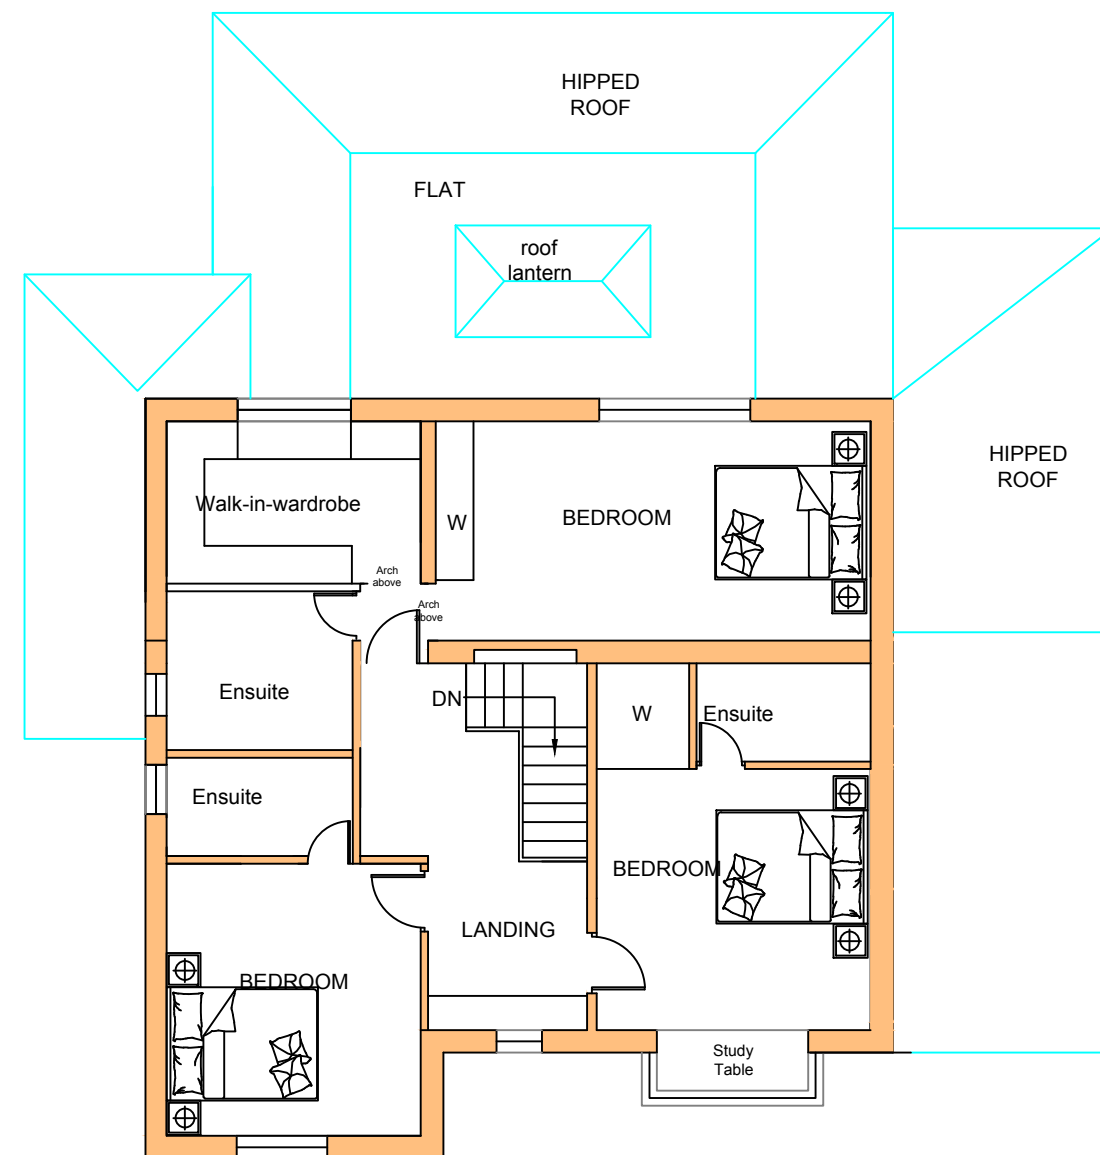


PROPOSED FIRST FLOOR PLAN

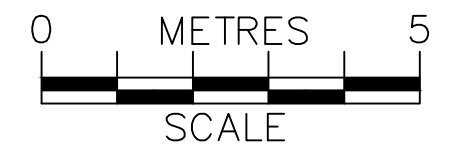

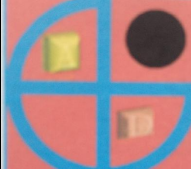	PROJECT:	9 Wilderness Road Earley	DRAWN BY:	P.S.	DRAWING TITLE:		ArchDezine Limited archdeziner7@gmail.com
	PROPOSED SINGLE STOREY REAR EXTENSION & INTERNAL ALTERATIONS		DATE:	01/10/2024	PROPOSED PLANS		
			SCALE:	1:100@A3	DRAWING NUMBER:	WR-05R	
			FILENAME:	24024			



PROPOSED FRONT ELEVATION

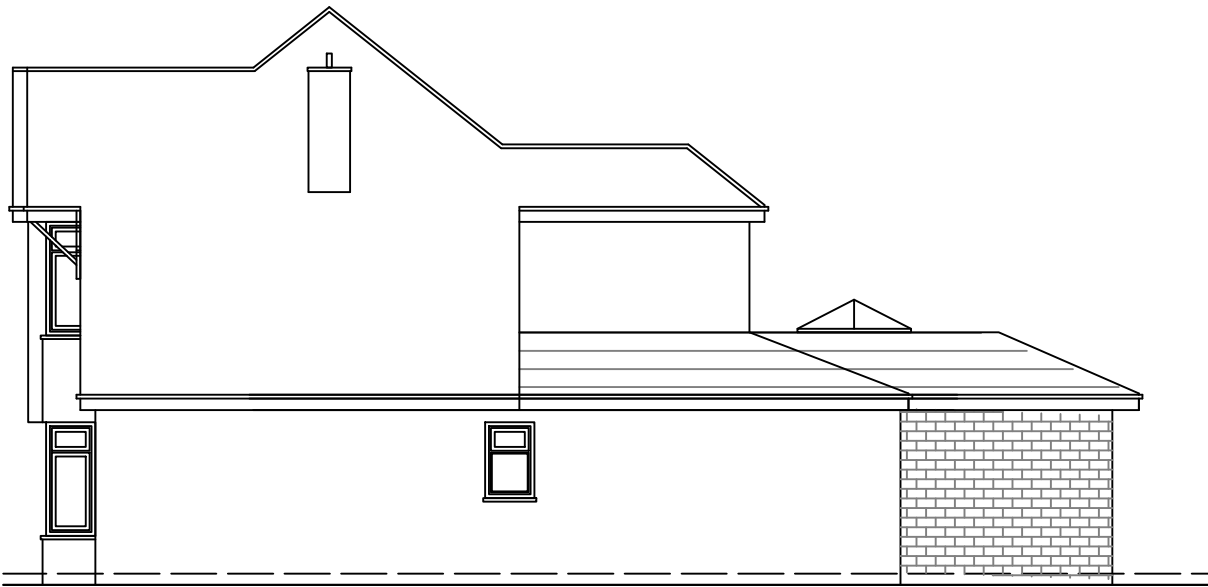


PROPOSED SIDE-1 ELEVATION




PROPOSED REAR ELEVATION



PROPOSED SIDE-2 ELEVATION

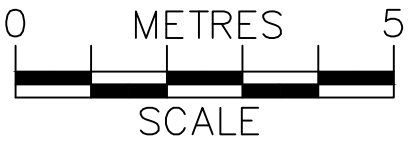

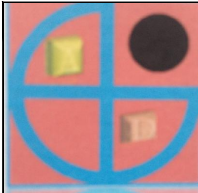	PROJECT:	9 Wilderness Road Earley	DRAWN BY:	P.S.	DRAWING TITLE:		
	PROPOSED SINGLE STOREY REAR EXTENSION & INTERNAL ALTERATIONS		DATE:	01/10/2024	PROPOSED ELEVATIONS		
			SCALE:	1:100@A3	DRAWING NUMBER:	WR-06R	
			FILENAME:	24024			