
 


Proposed Floor Plan

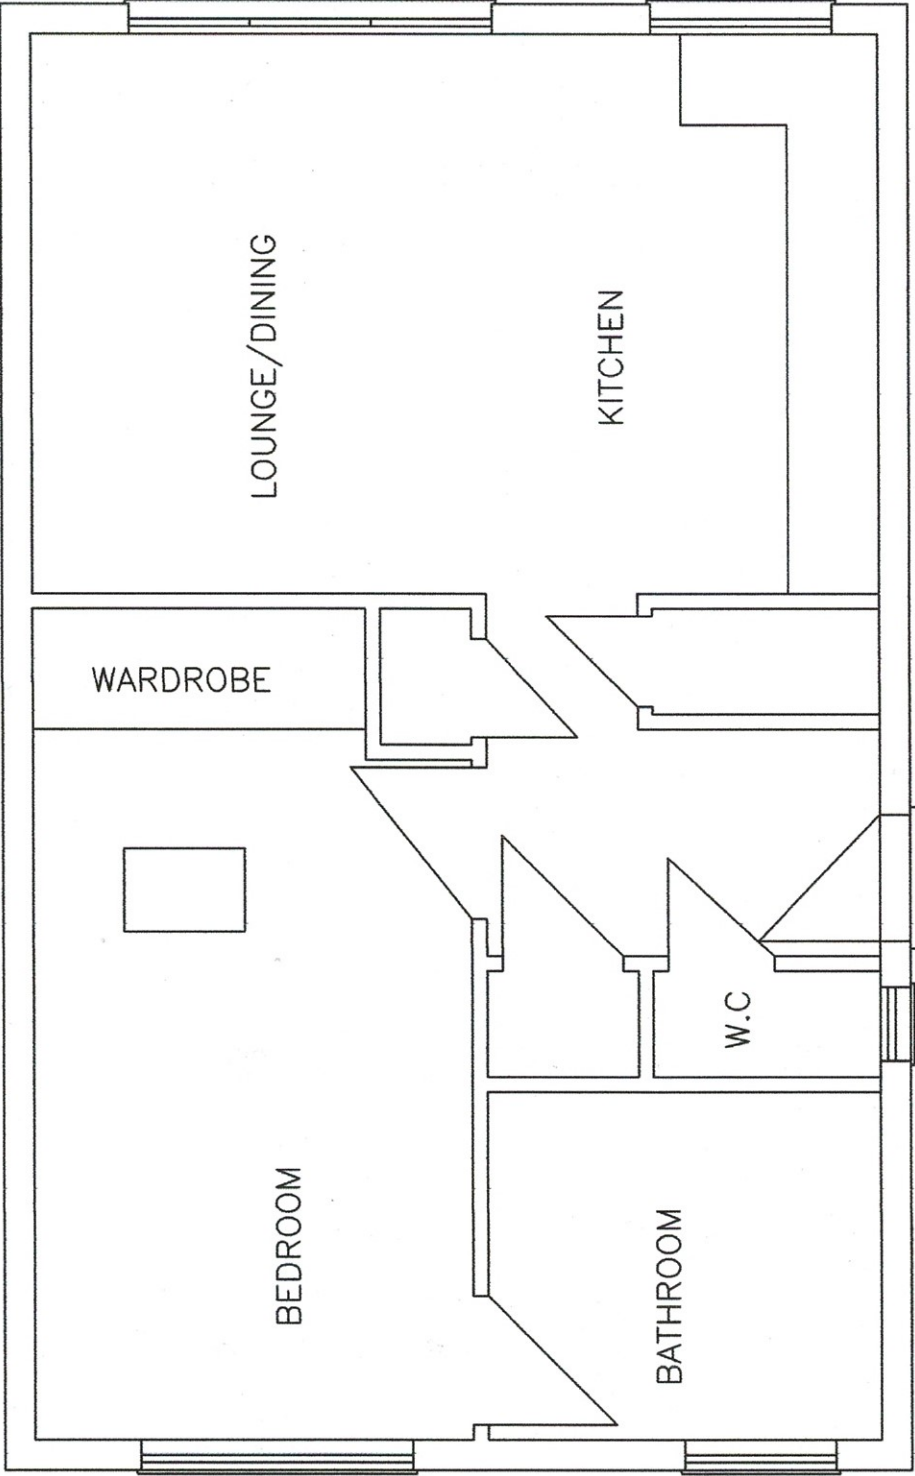

Scale 1:50 @ A3