


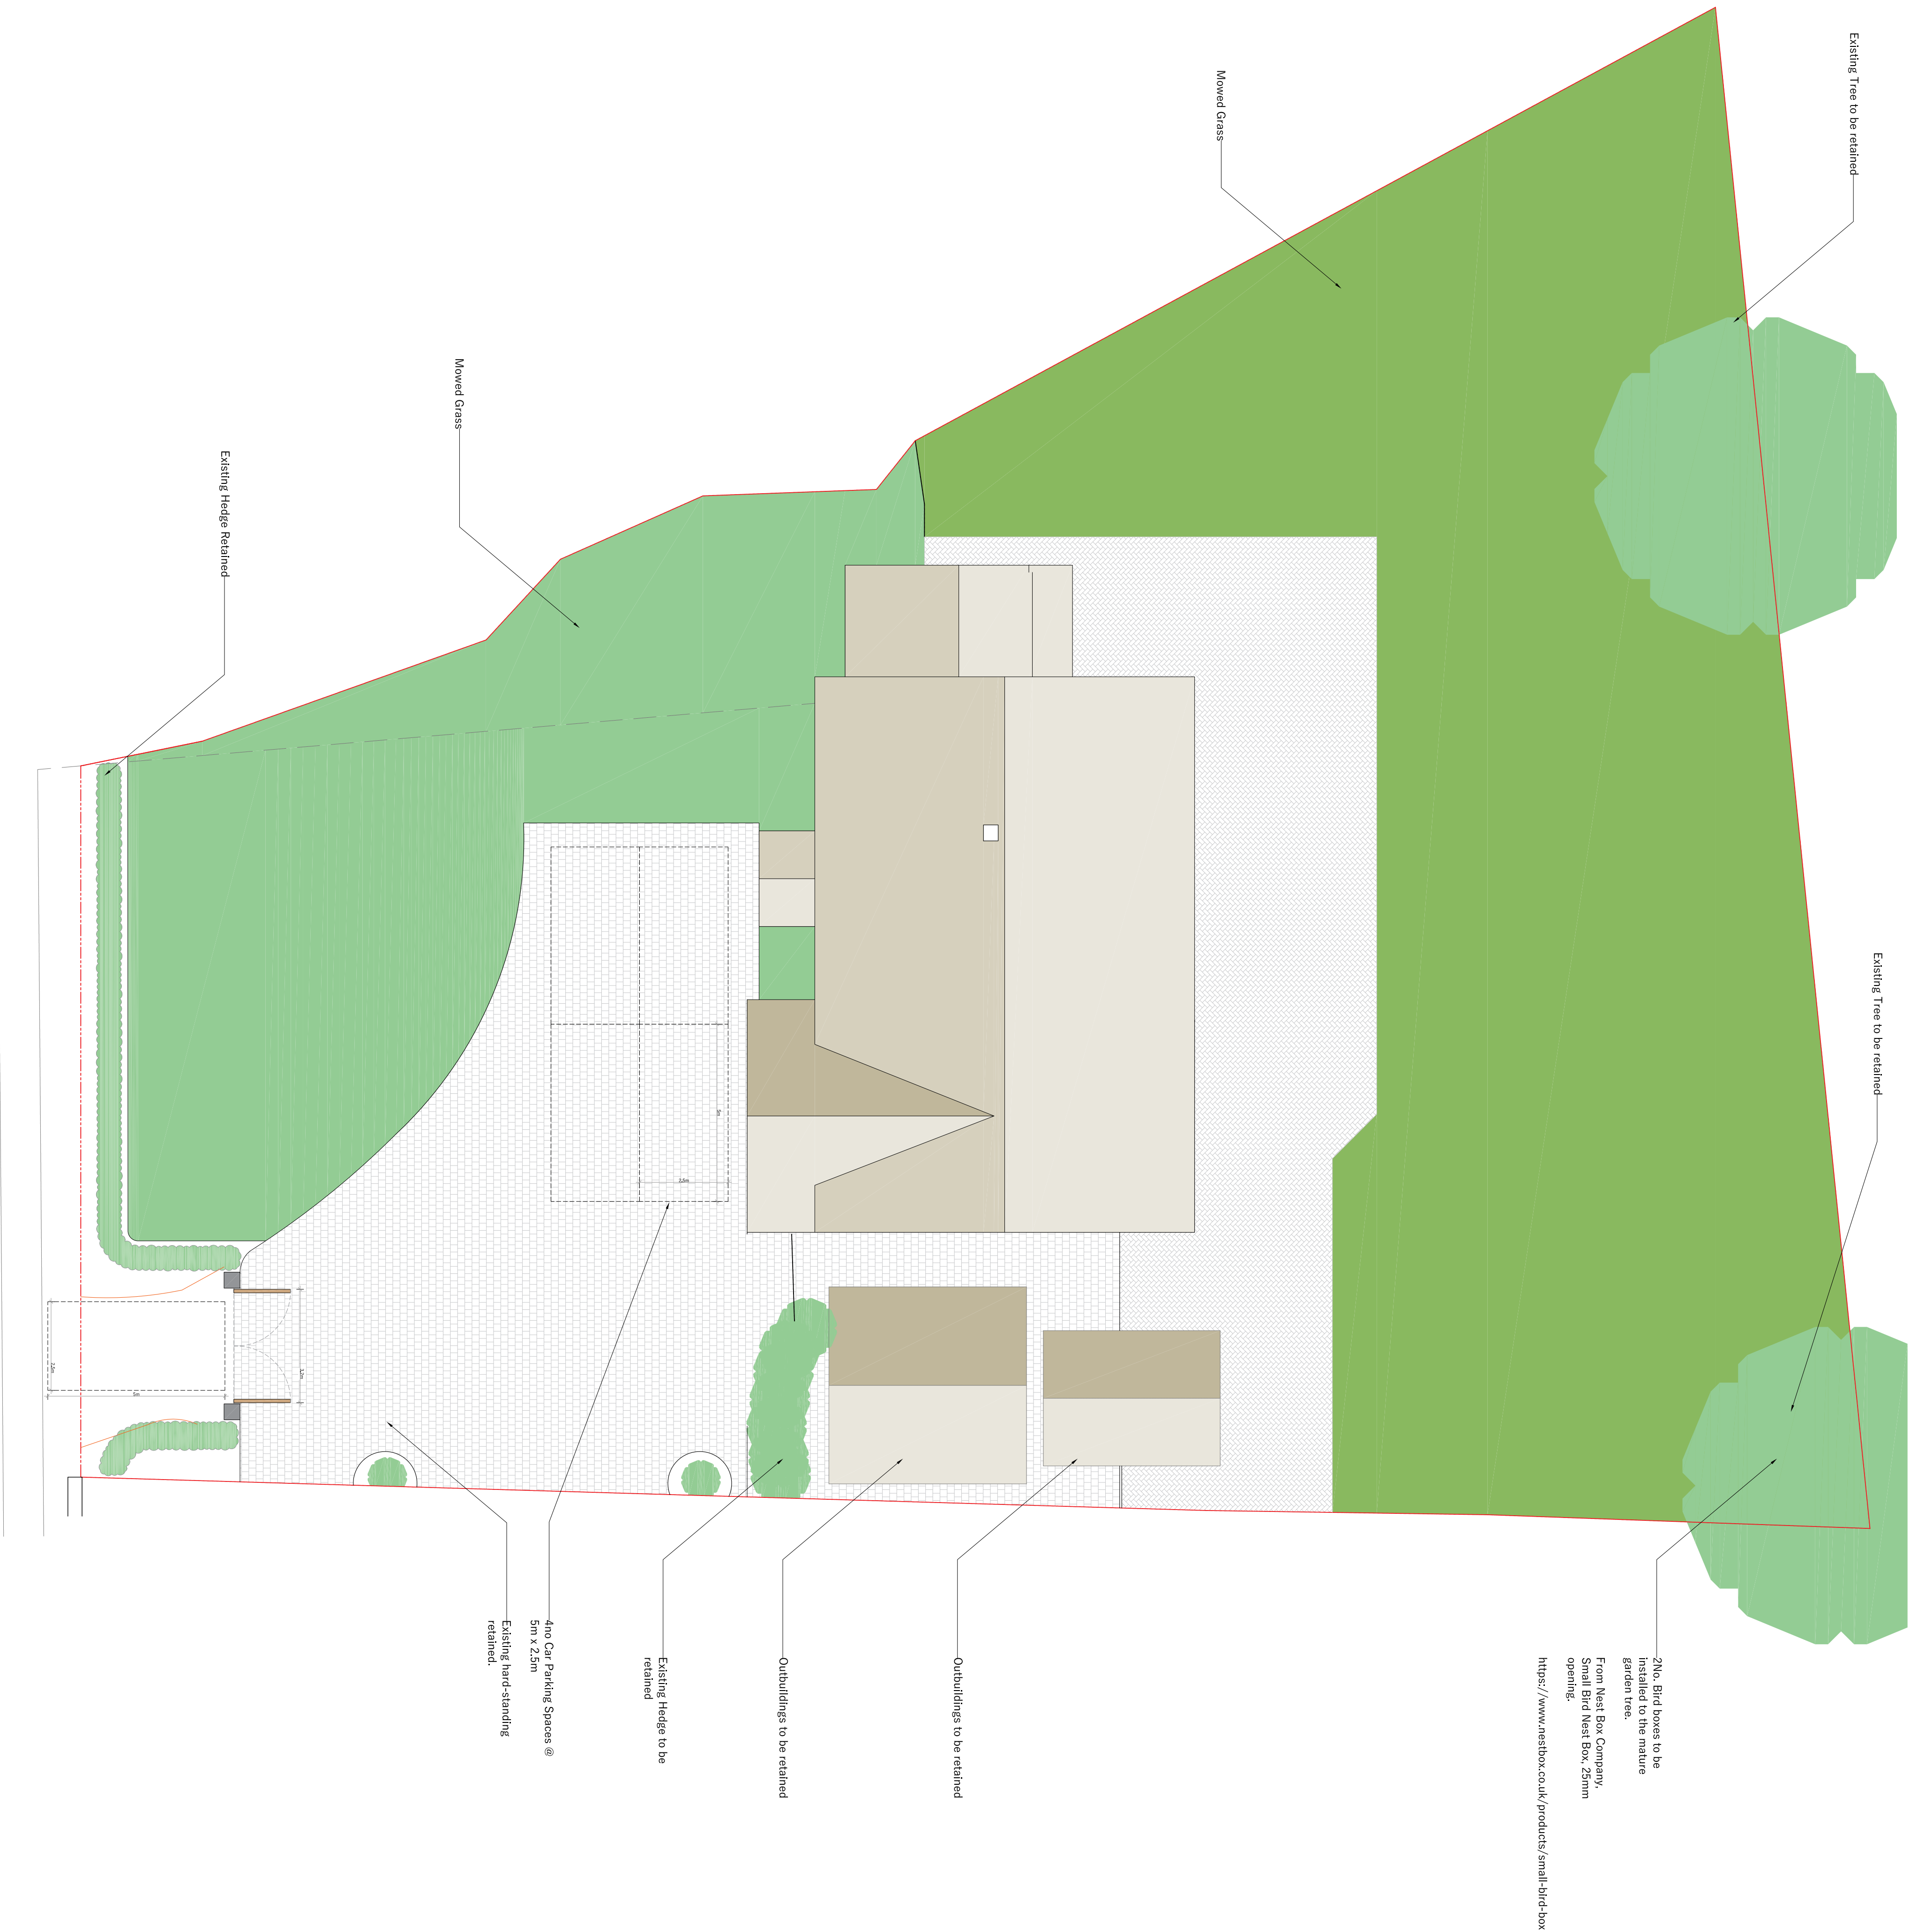

 PHILIP WADGE ARCHITECTURE		www.philipwadge.co.uk info@philipwadge.co.uk 01635 736440
PROJECT Roof Enlargement (invoking gable frontage to replace existing dormers, and new entrance gates)		AT Lancambria, Basingstoke Road, Swallowfield, Reading, Wokingham, RG7 1PY
TITLE PROPOSED SITE PLAN-BIODIVERSITY		DATE 23/01/25
SCALE 1:100 @ A1 1:200 @ A3	DRAWING NUMBER 23027/PL18	CREW D
All Rights Reserved © Philip Wadge Associates Ltd 2025		