



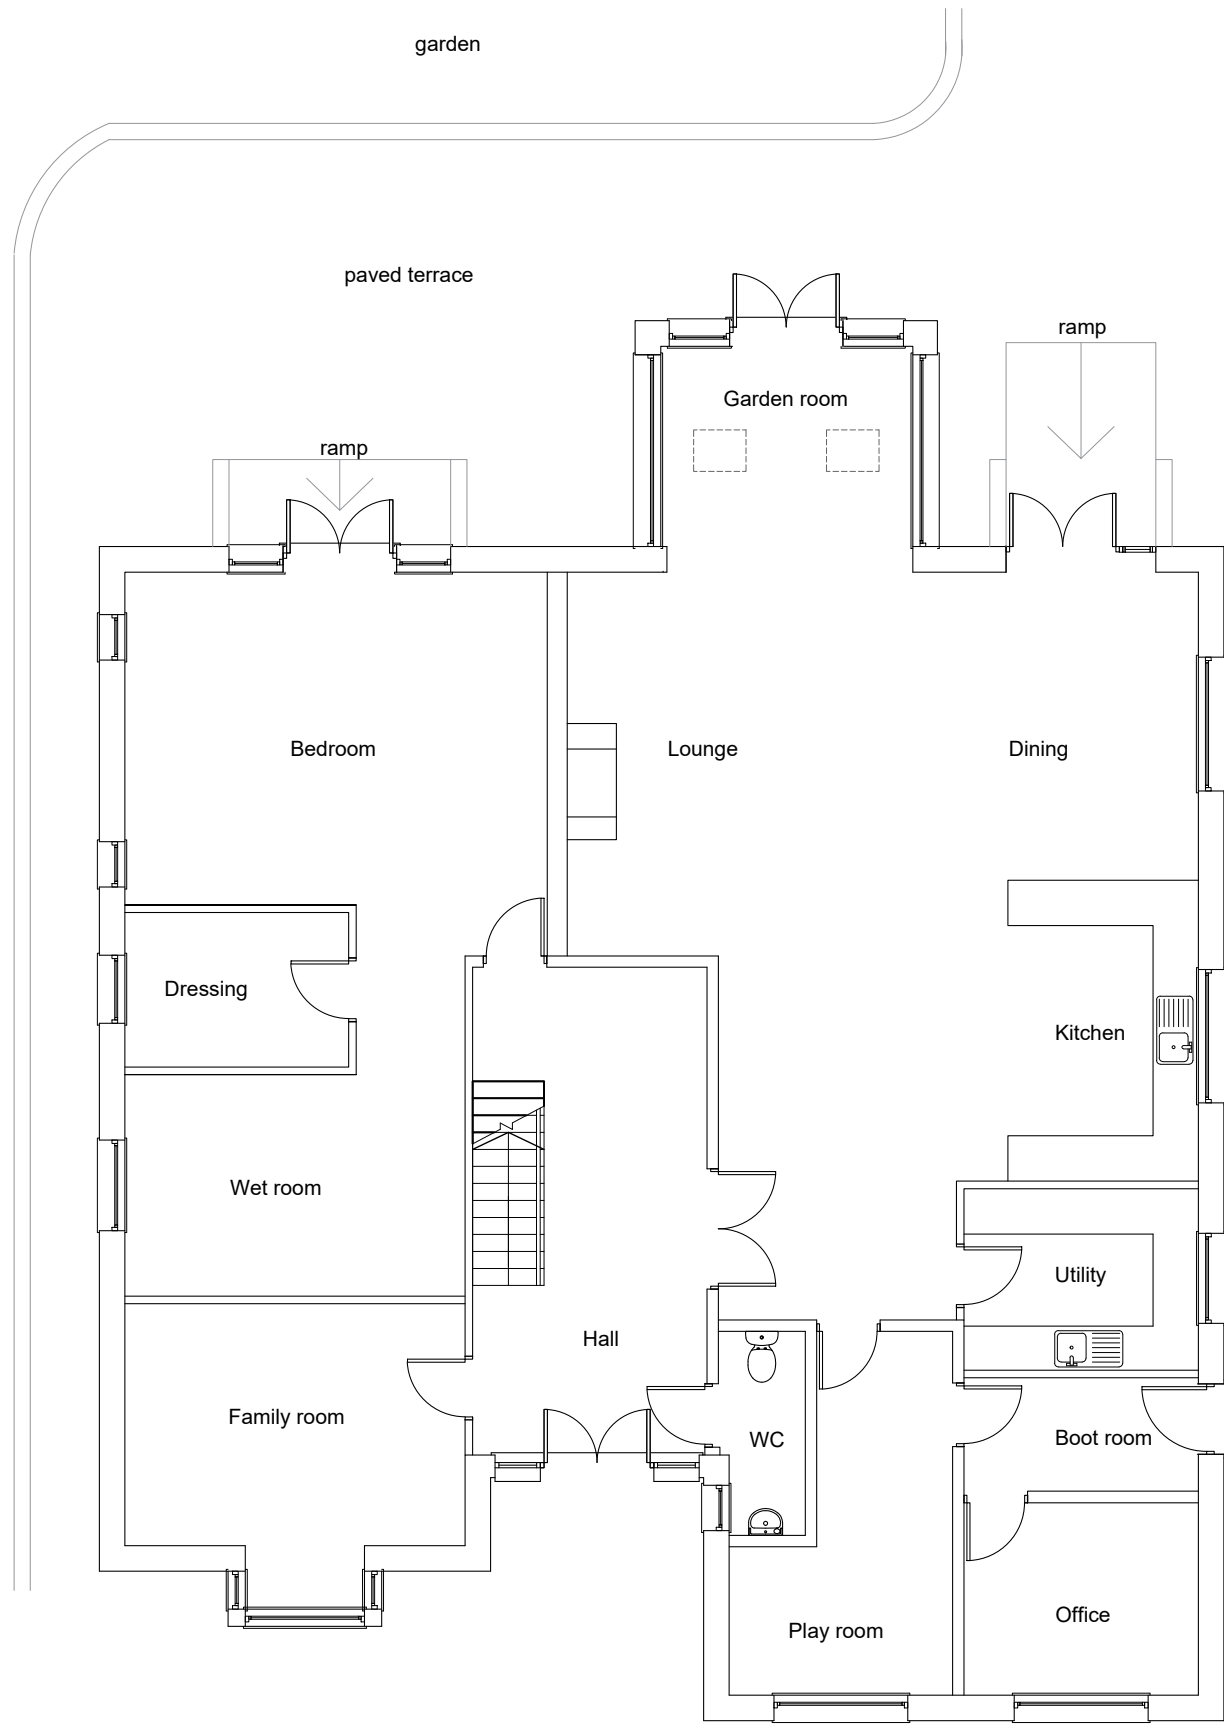

Ground Floor Plan

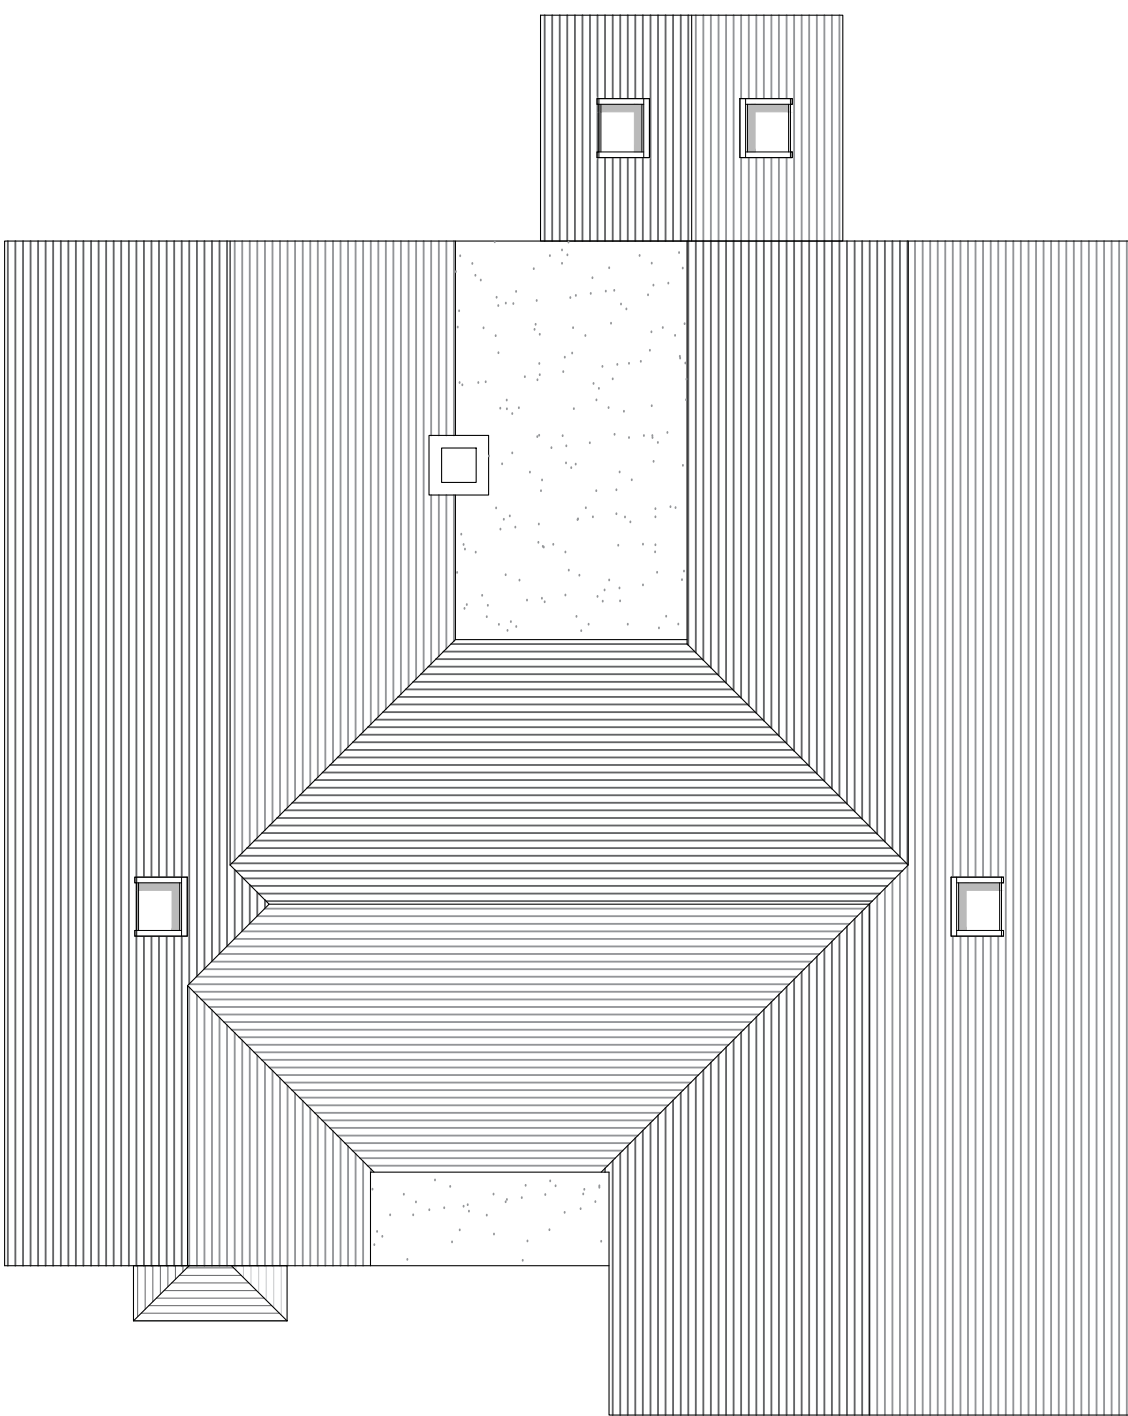


Roof Plan

NOTES

- 1. This drawing is copyright of: REYNOLDS DESIGN LTD. Reproduction is only to take place with our written authority.
- 2. These Plans are subject to 'Planning and Building Regulation Approval' or any other statute in law before building commences.
- 3. Any structural work where mentioned on the drawing is subject to a qualified structural and civil engineer calculations before building work commences.
- 4. All drawings marked preliminary or planning are not to be built or manufactured from.
- 5. If any discrepancies are found in the drawings these are to be brought to the attention of REYNOLDS DESIGN LTD for rectification.
- 6. Boundary line indicative only. Exact location must be determined on site before building work commences.

Rev	Date	Description	Drn By
-		-	-
-	-	-	-
-	-	-	-

Planning				Site Address: Honeydene Heath Ride, Wokingham RG40 3QN			
Drawing Title: Existing Ground floor and roof plan				 www.reynoldsdesign.co.uk emily@reynoldsdesign.co.uk T: 07825 021 352			
Project & Drawing Number: 26.HD.P01							
Rev: /	Scale: 1:100	Sheet size: A3	Date: June 26				

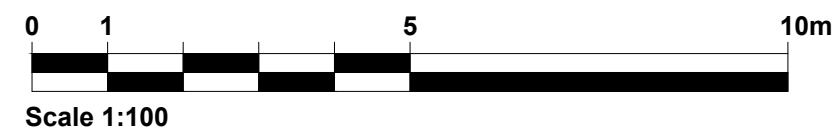

Rear Elevation- South



Side Elevation- West



Side Elevation- East

NOTES
1. This drawing is copyright of: REYNOLDS DESIGN LTD. Reproduction is only to take place with our written authority.
2. These Plans are subject to 'Planning and Building Regulation Approval' or any other statute in law before building commences.
3. Any structural work where mentioned on the drawing is subject to a qualified structural and civil engineer calculations before building work commences.
4. All drawings marked preliminary or planning are not to be built or manufactured from.
5. If any discrepancies are found in the drawings these are to be brought to the attention of REYNOLDS DESIGN LTD for rectification.
6. Boundary line indicative only. Exact location must be determined on site before building work commences.

Rev	Date	Description	Drm By
-		-	-
-	-	-	-
-	-	-	-

Planning			
Drawing Title: Existing Elevations			
Project & Drawing Number: 26.HD.P02			
Rev: /	Scale: 1:100	Sheet size: A3	Date: June 26

Site Address:


Honeydene
Heath Ride, Wokingham
RG40 3QN

REYNOLDS
DESIGN


ARCHITECT

www.reynoldsdesign.co.uk
emily@reynoldsdesign.co.uk

T: 07825 021 352

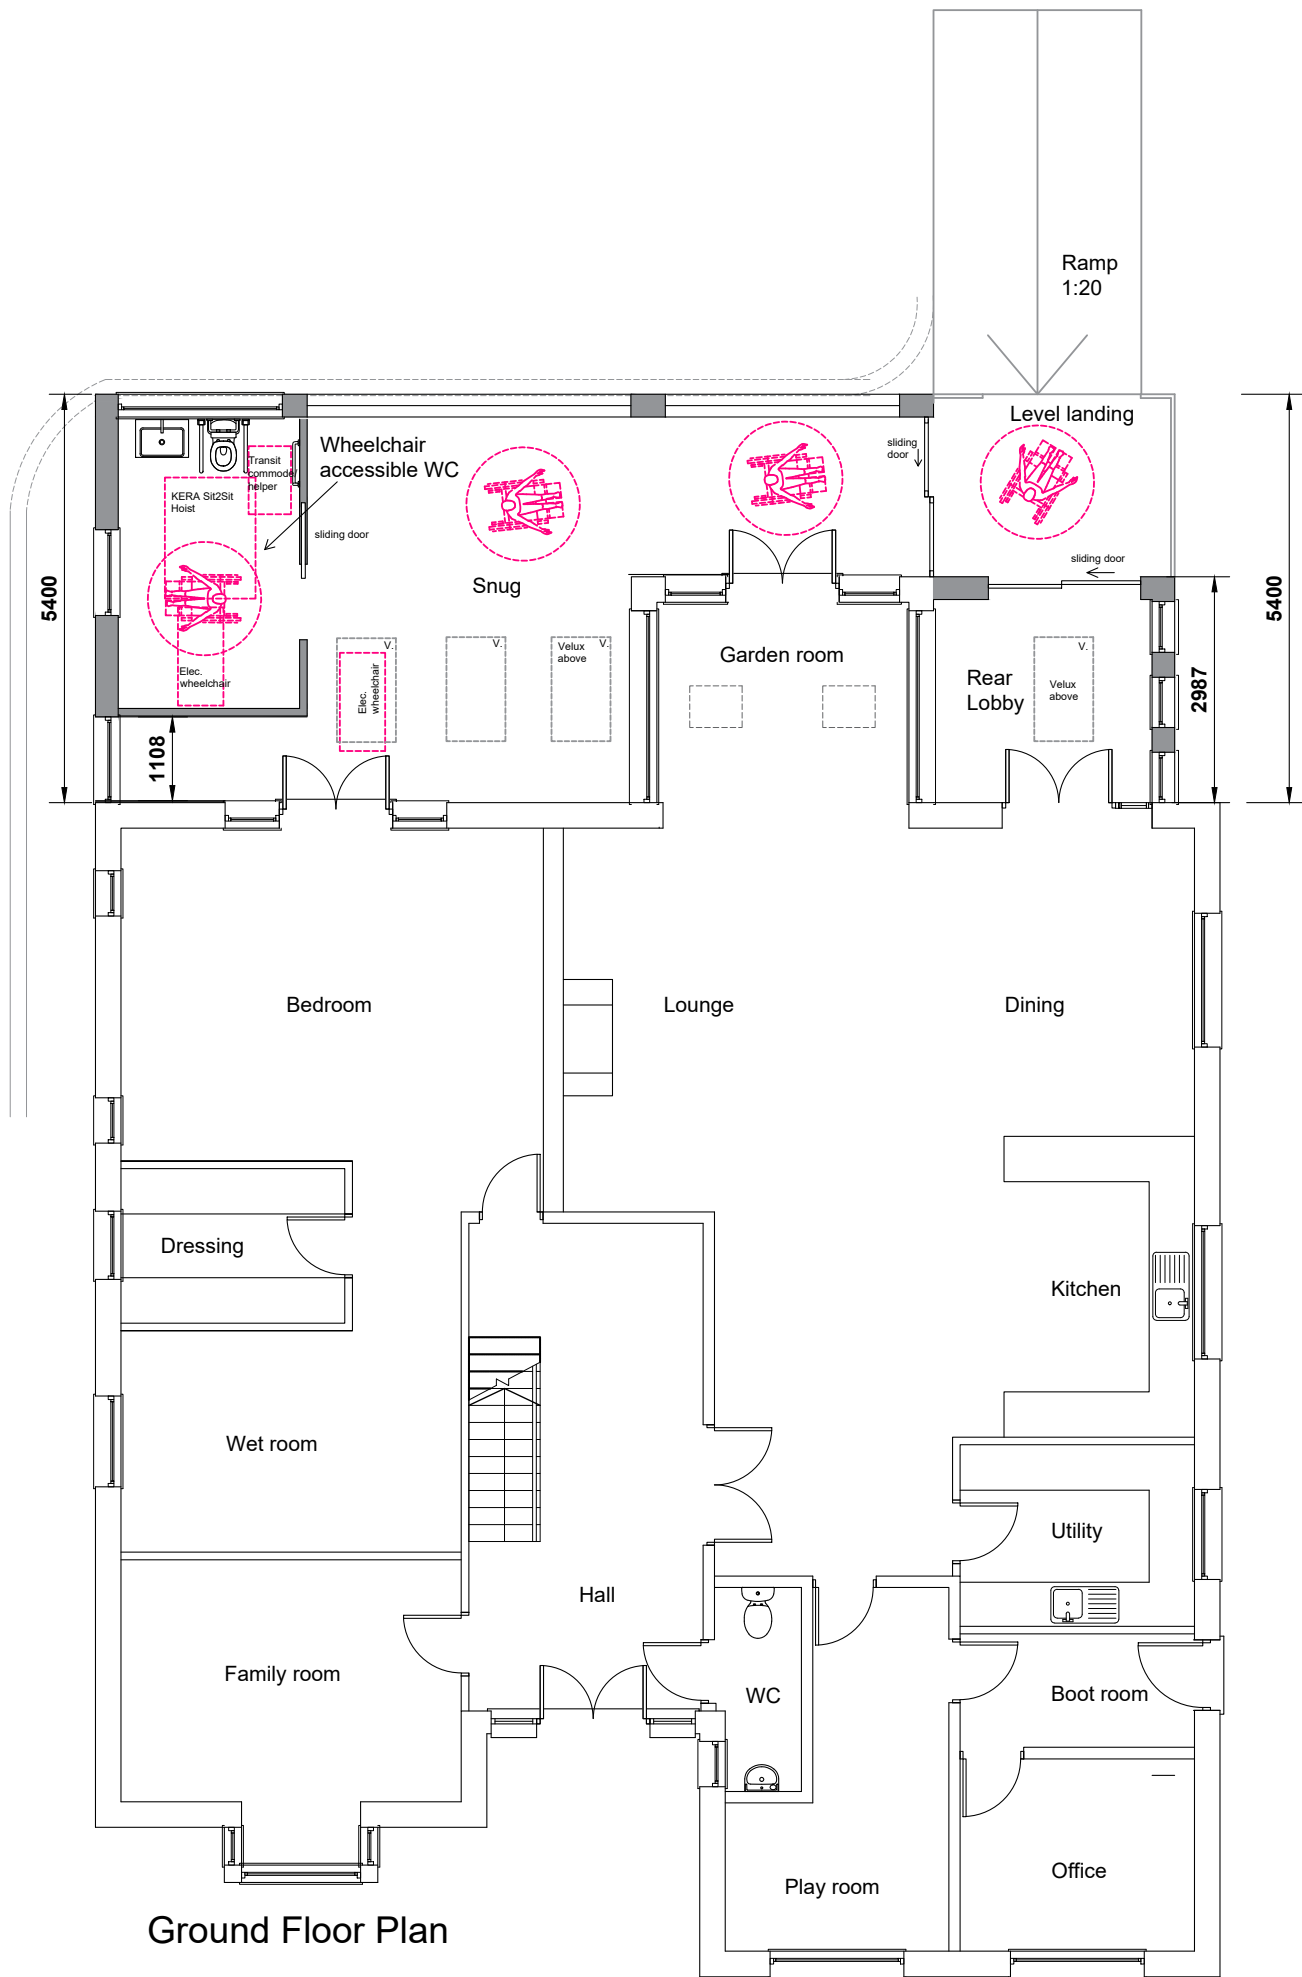

Ground Floor Plan

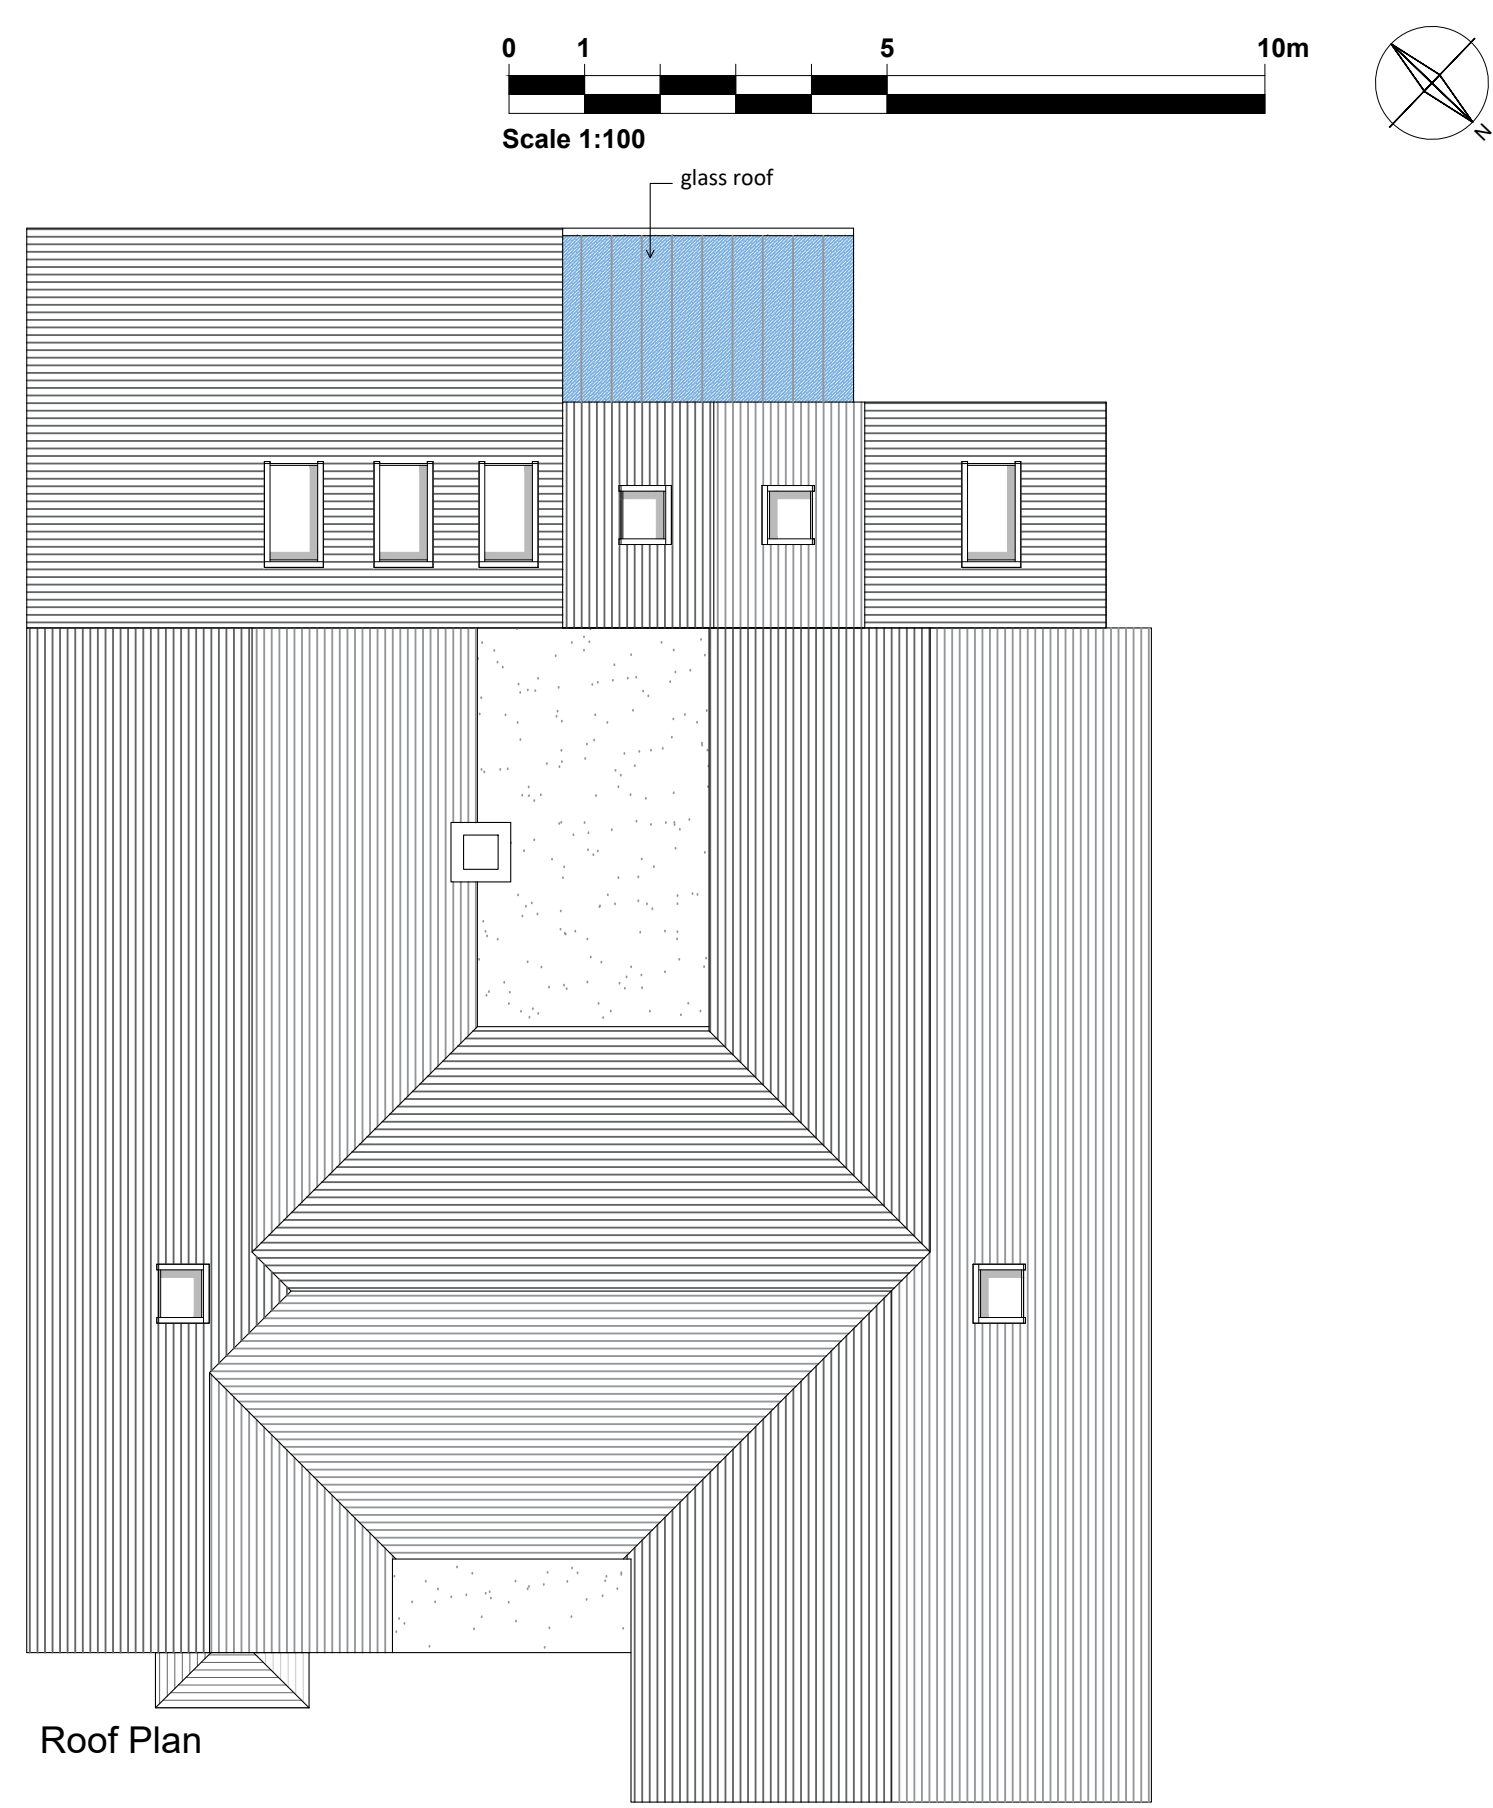

Roof Plan

NOTES

1. This drawing is copyright of: REYNOLDS DESIGN LTD. Reproduction is only to take place with our written authority.
2. These Plans are subject to 'Planning and Building Regulation Approval' or any other statute in law before building commences.
3. Any structural work where mentioned on the drawing is subject to a qualified structural and civil engineer calculations before building work commences.
4. All drawings marked preliminary or planning are not to be built or manufactured from.
5. If any discrepancies are found in the drawings these are to be brought to the attention of REYNOLDS DESIGN LTD for rectification.
6. Boundary line indicative only. Exact location must be determined on site before building work commences.

Rev	Date	Description	Drm By
-	-	-	-
-	-	-	-
-	-	-	-

Planning			
Drawing Title: Proposed Ground floor and roof plan			
Project & Drawing Number: 26.HD.P03			
Rev:	Scale:	Sheet size:	Date:
-	1:100	A3	June 26


Site Address: Honeydene Heath Ride, Wokingham RG40 3QN

REYNOLDS DESIGN ARCHITECT

www.reynoldsdesign.co.uk
emily@reynoldsdesign.co.uk T: 07825 021 352



Rear Elevation- South

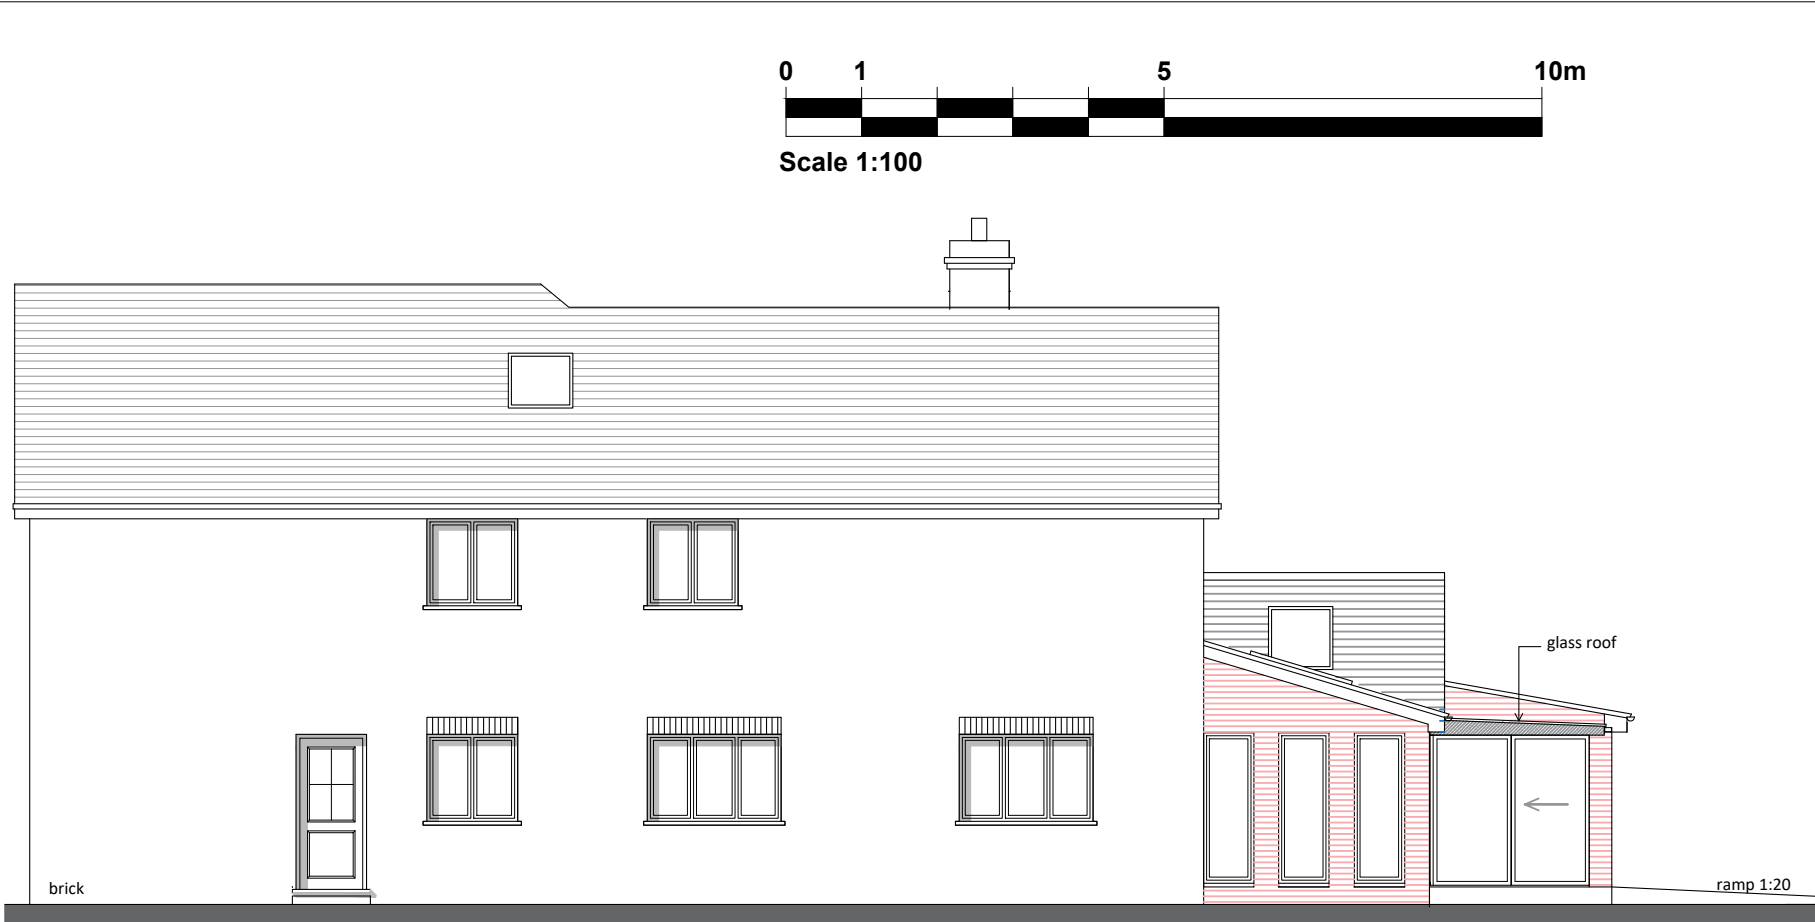

Side Elevation- West



Side Elevation- East

NOTES
1. This drawing is copyright of: REYNOLDS DESIGN LTD. Reproduction is only to take place with our written authority.
2. These Plans are subject to 'Planning and Building Regulation Approval' or any other statute in law before building commences.
3. Any structural work where mentioned on the drawing is subject to a qualified structural and civil engineer calculations before building work commences.
4. All drawings marked preliminary or planning are not to be built or manufactured from.
5. If any discrepancies are found in the drawings these are to be brought to the attention of REYNOLDS DESIGN LTD for rectification.
6. Boundary line indicative only. Exact location must be determined on site before building work commences.


Rev	Date	Description	Drm By
-	-	-	-
-	-	-	-
-	-	-	-

Planning			
Drawing Title: Proposed Elevations			
Project & Drawing Number: 26.HD.P04			
Rev: /	Scale: 1:100	Sheet size: A3	Date: June 26

Site Address: Honeydene Heath Ride, Wokingham RG40 3QN

REYNOLDS DESIGN ARCHITECT


www.reynoldsdesign.co.uk
emily@reynoldsdesign.co.uk T: 07825 021 352

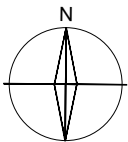


(c) Crown Copyright and Database Rights 2026 OS 100060020



Location Plan 1:1250

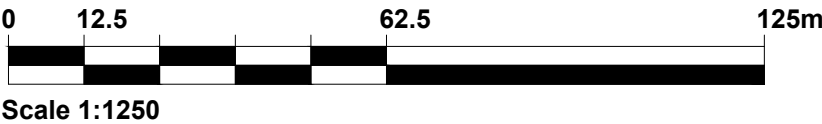

Block Plan 1:500

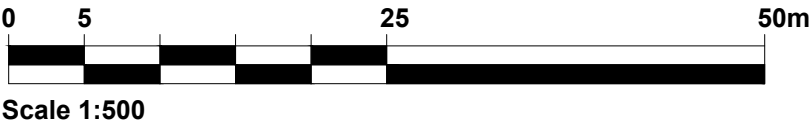

- NOTES**
1. This drawing is copyright of: REYNOLDS DESIGN LTD. Reproduction is only to take place with our written authority.
 2. These Plans are subject to 'Planning and Building Regulation Approval' or any other statute in law before building commences.
 3. Any structural work where mentioned on the drawing is subject to a qualified structural and civil engineer calculations before building work commences.
 4. All drawings marked preliminary or planning are not to be built or manufactured from.
 5. If any discrepancies are found in the drawings these are to be brought to the attention of REYNOLDS DESIGN LTD for rectification.
 6. Boundary line indicative only. Exact location must be determined on site before building work commences.

Rev	Date	Description	Drn By
			-
			-
			-
-	-	-	-

Planning				Site Address: Honeydene Heath Ride, Wokingham RG40 3QN	
Drawing Title: Location and Block Plan Parking Plan				REYNOLDS DESIGN ARCHITECT	
Project & Drawing Number: 26.HD.SITE					
Rev:	Scale: varies	Sheet size: A3	Date: June 26	www.reynoldsdesign.co.uk emily@reynoldsdesign.co.uk T: 07825 021 352	