



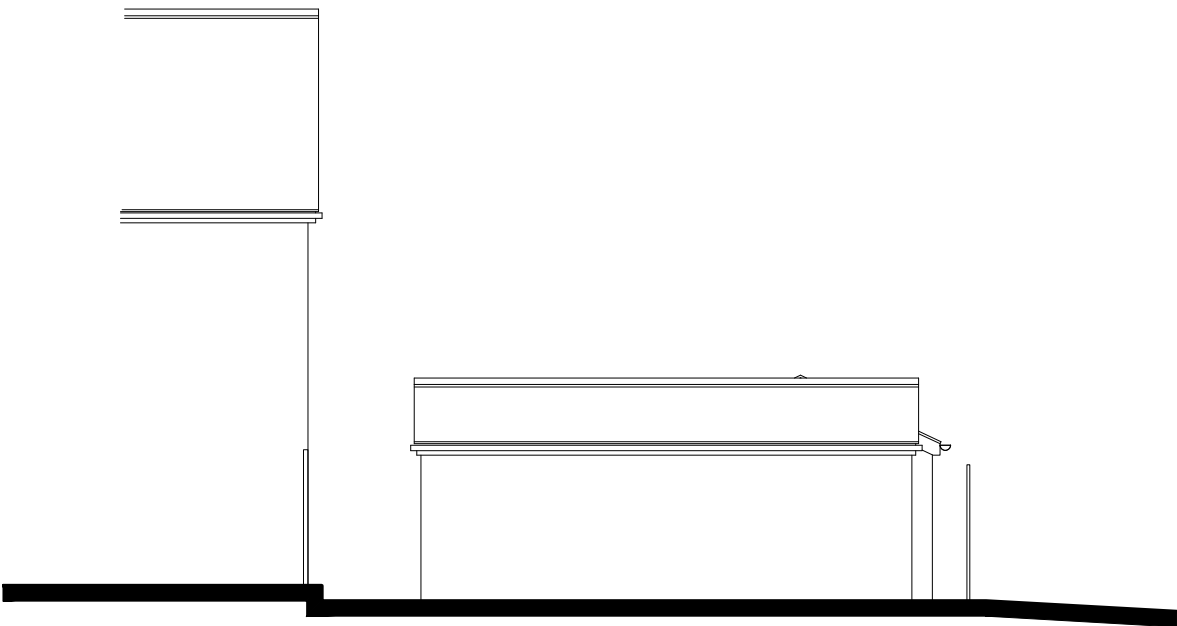


Front Elevation

1:100 Scale

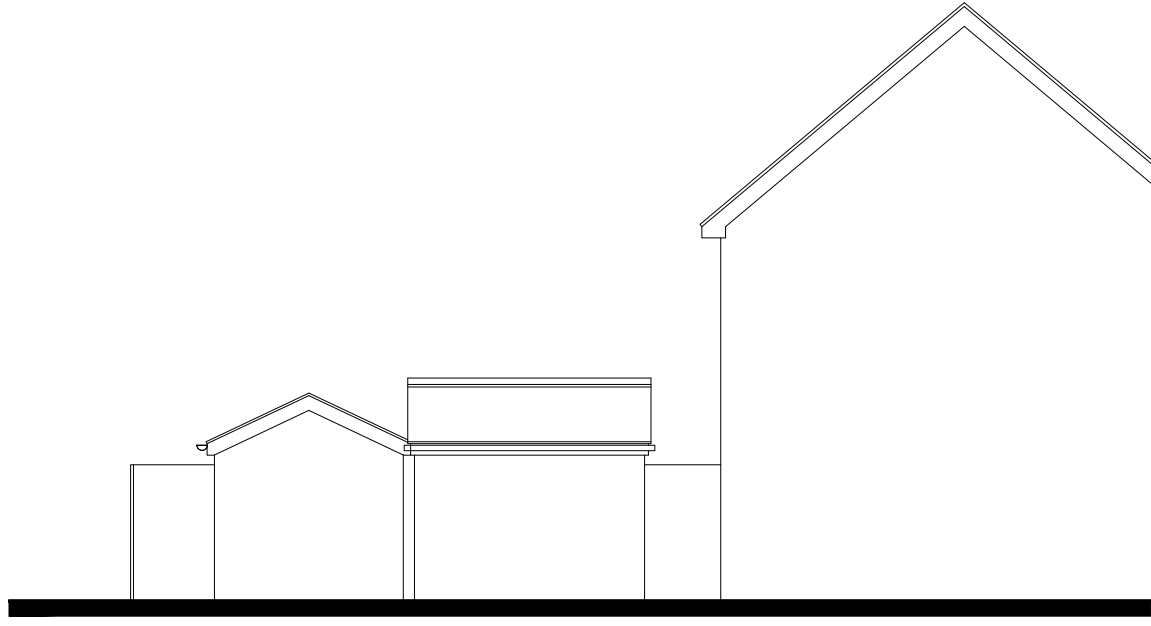


Side Elevation

1:100 Scale

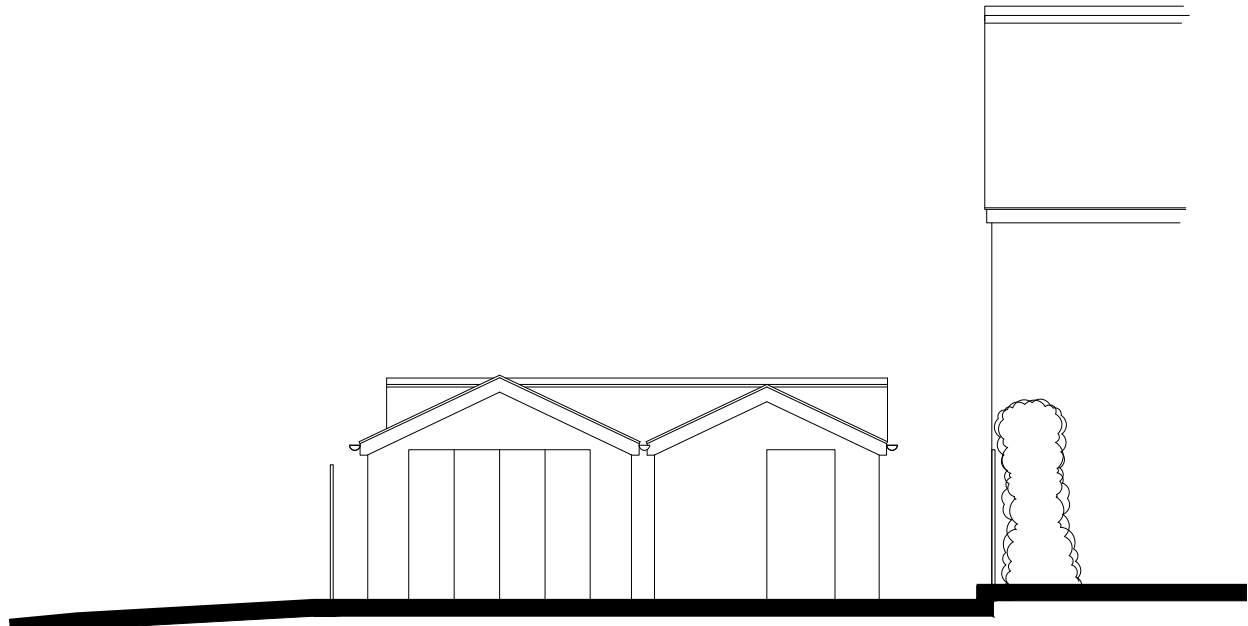


Rear Elevation

1:100 Scale

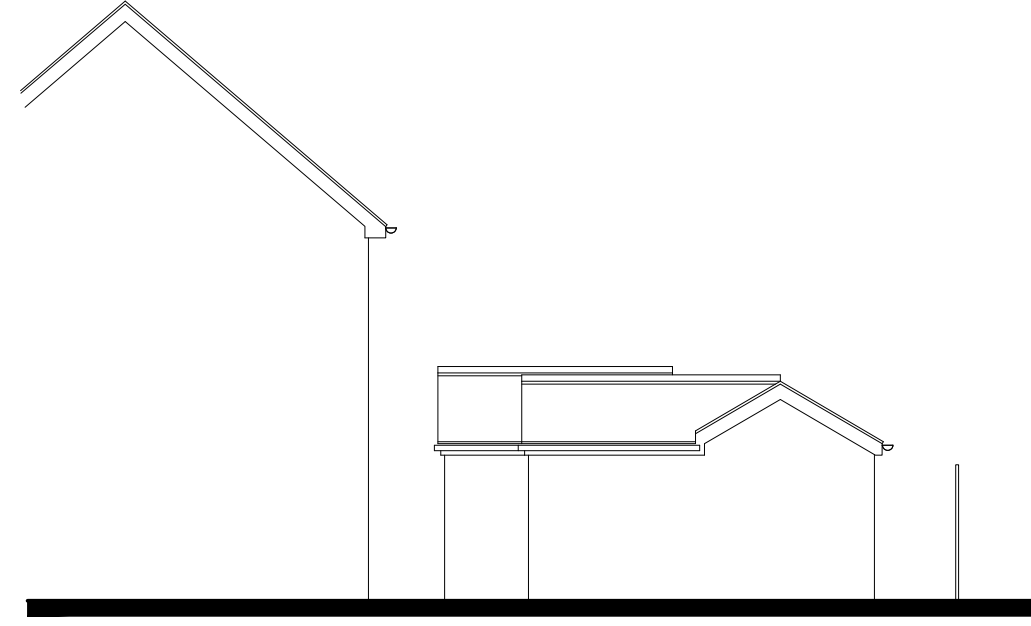

Side Elevation


1:100 Scale

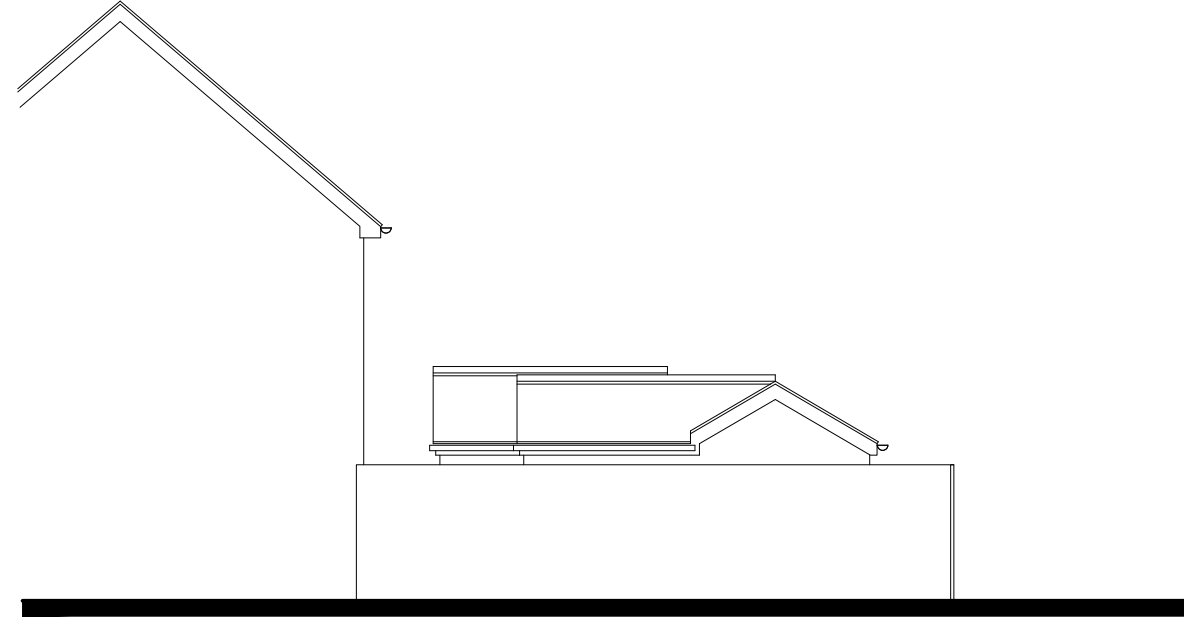

Side Elevation (On Boundary)


1:100 Scale

© Crown copyright 2026 Ordnance Survey 100053143
Cadastral data is subject to Crown copyright and is reproduced with permission of HM Land Registry.

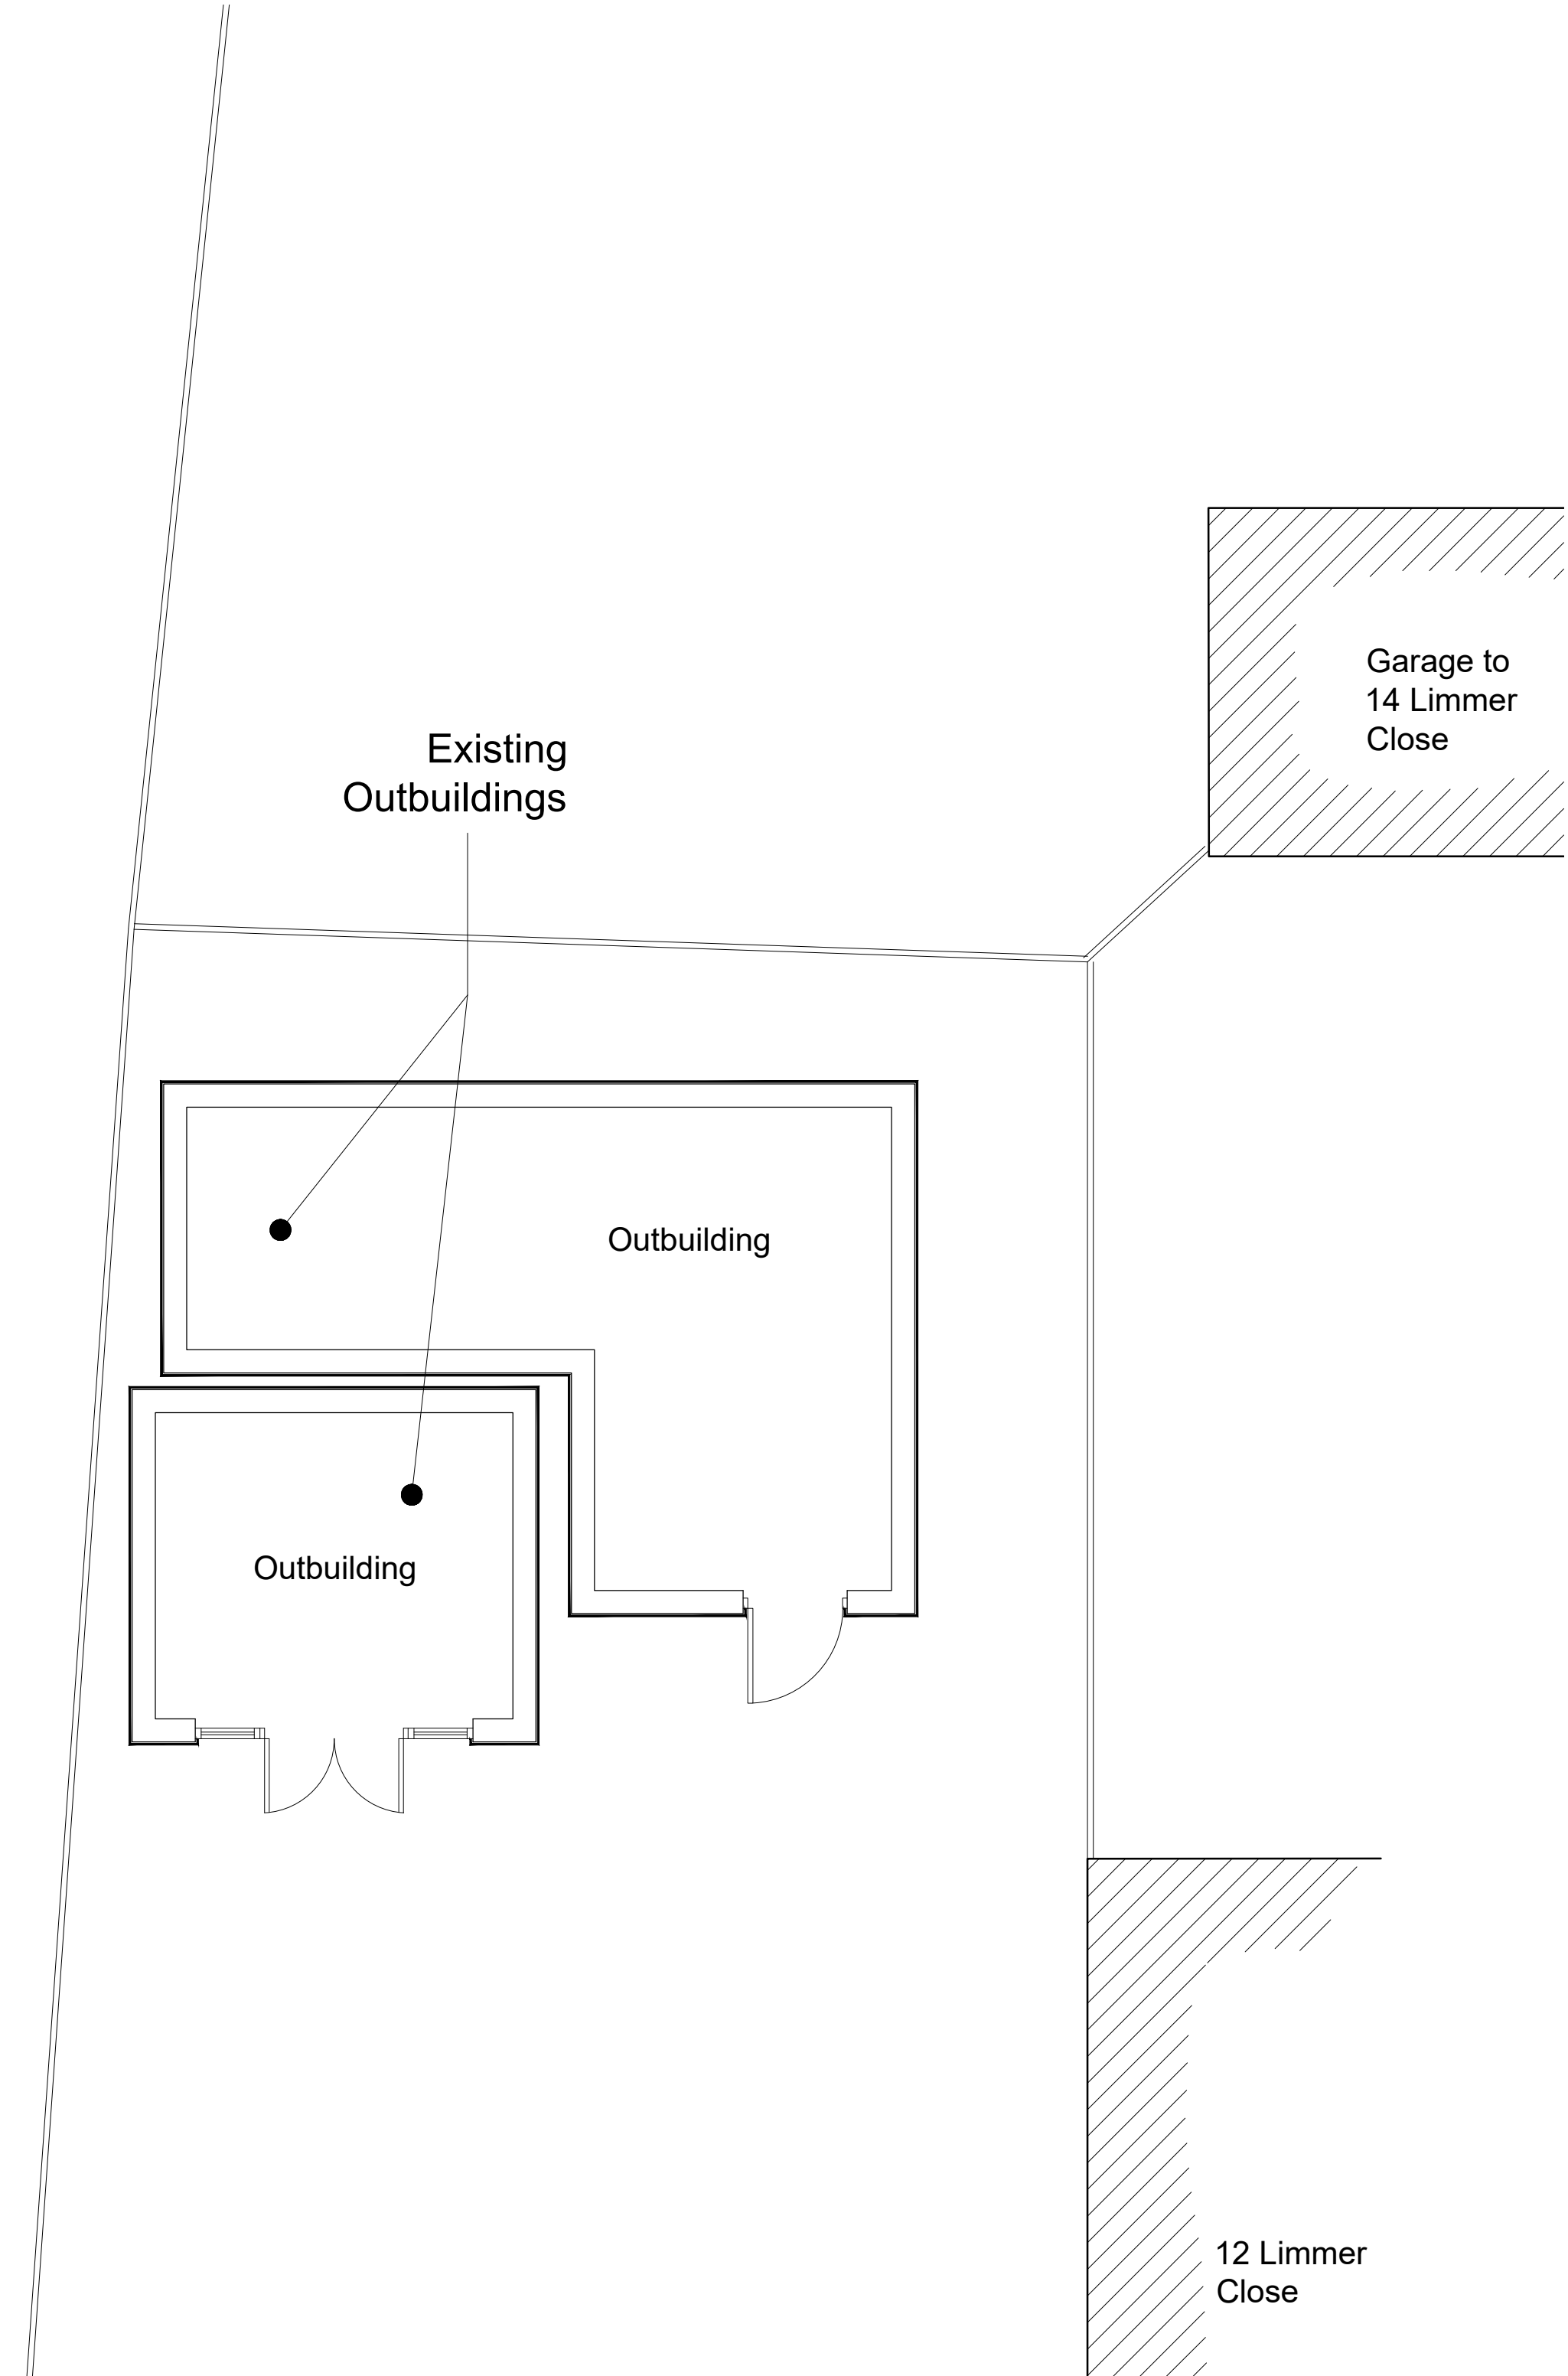


Ground Floor Plan

1:50 Scale

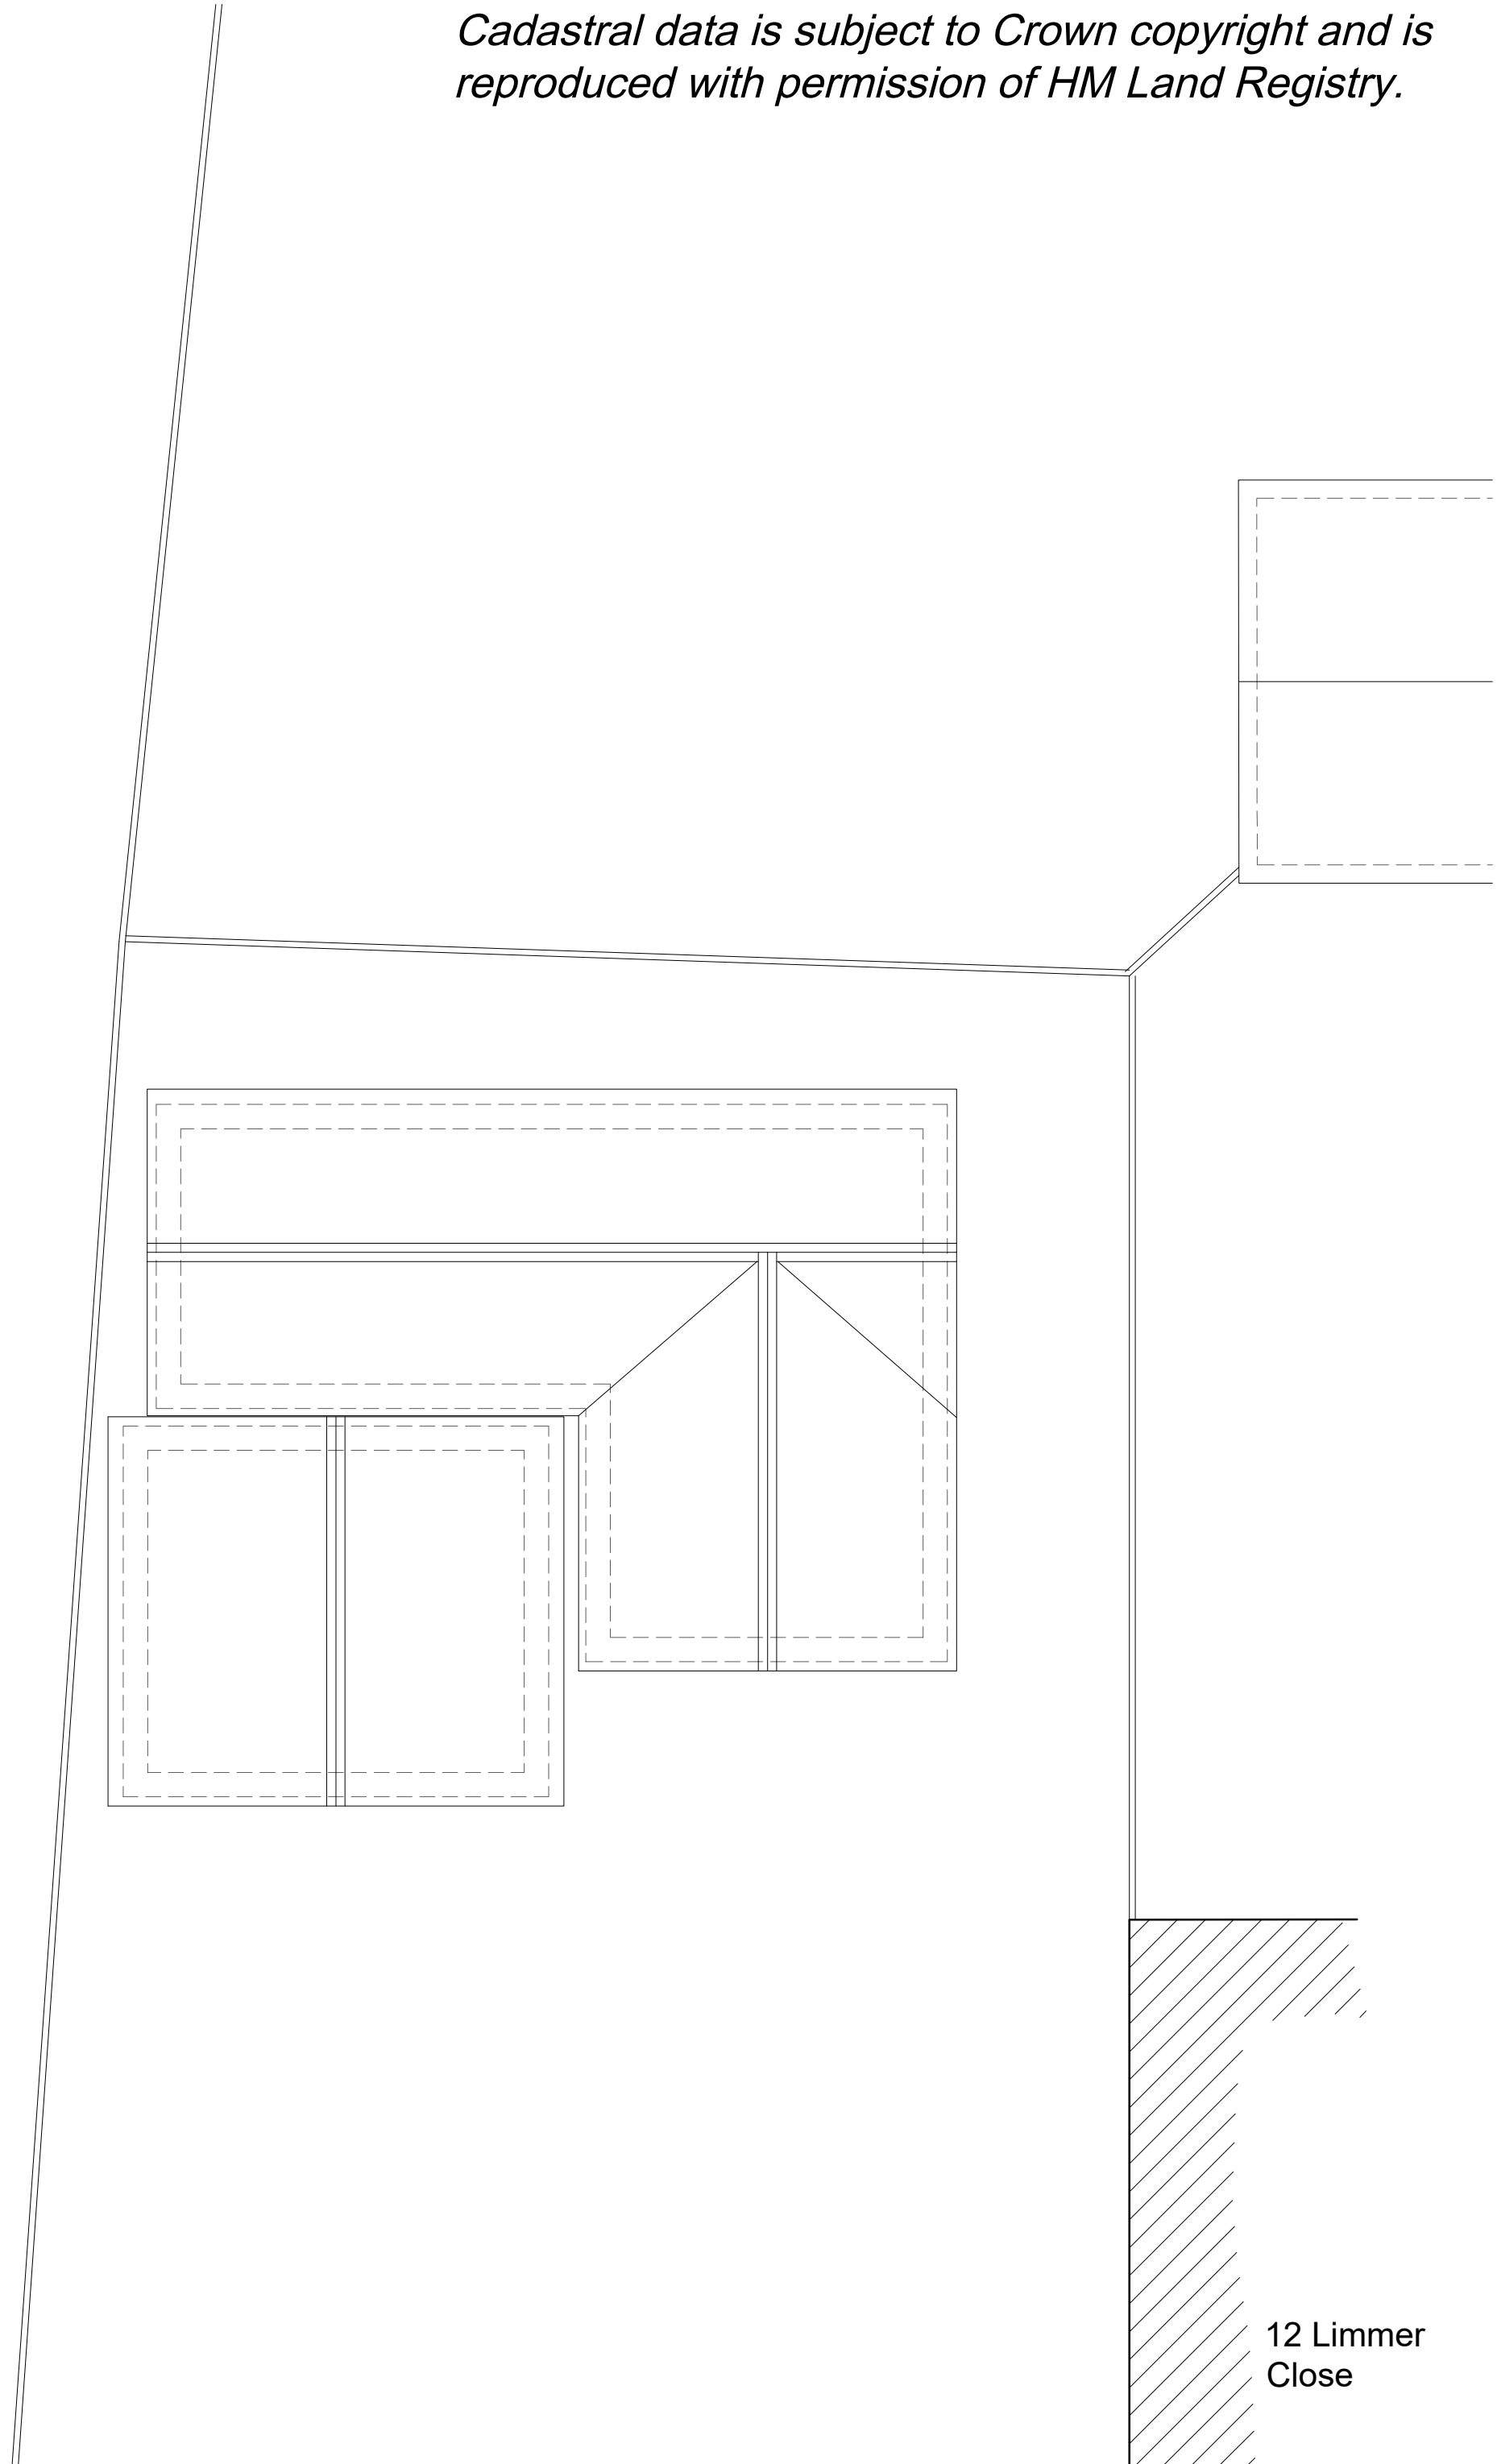


Roof Plan

1:50 Scale

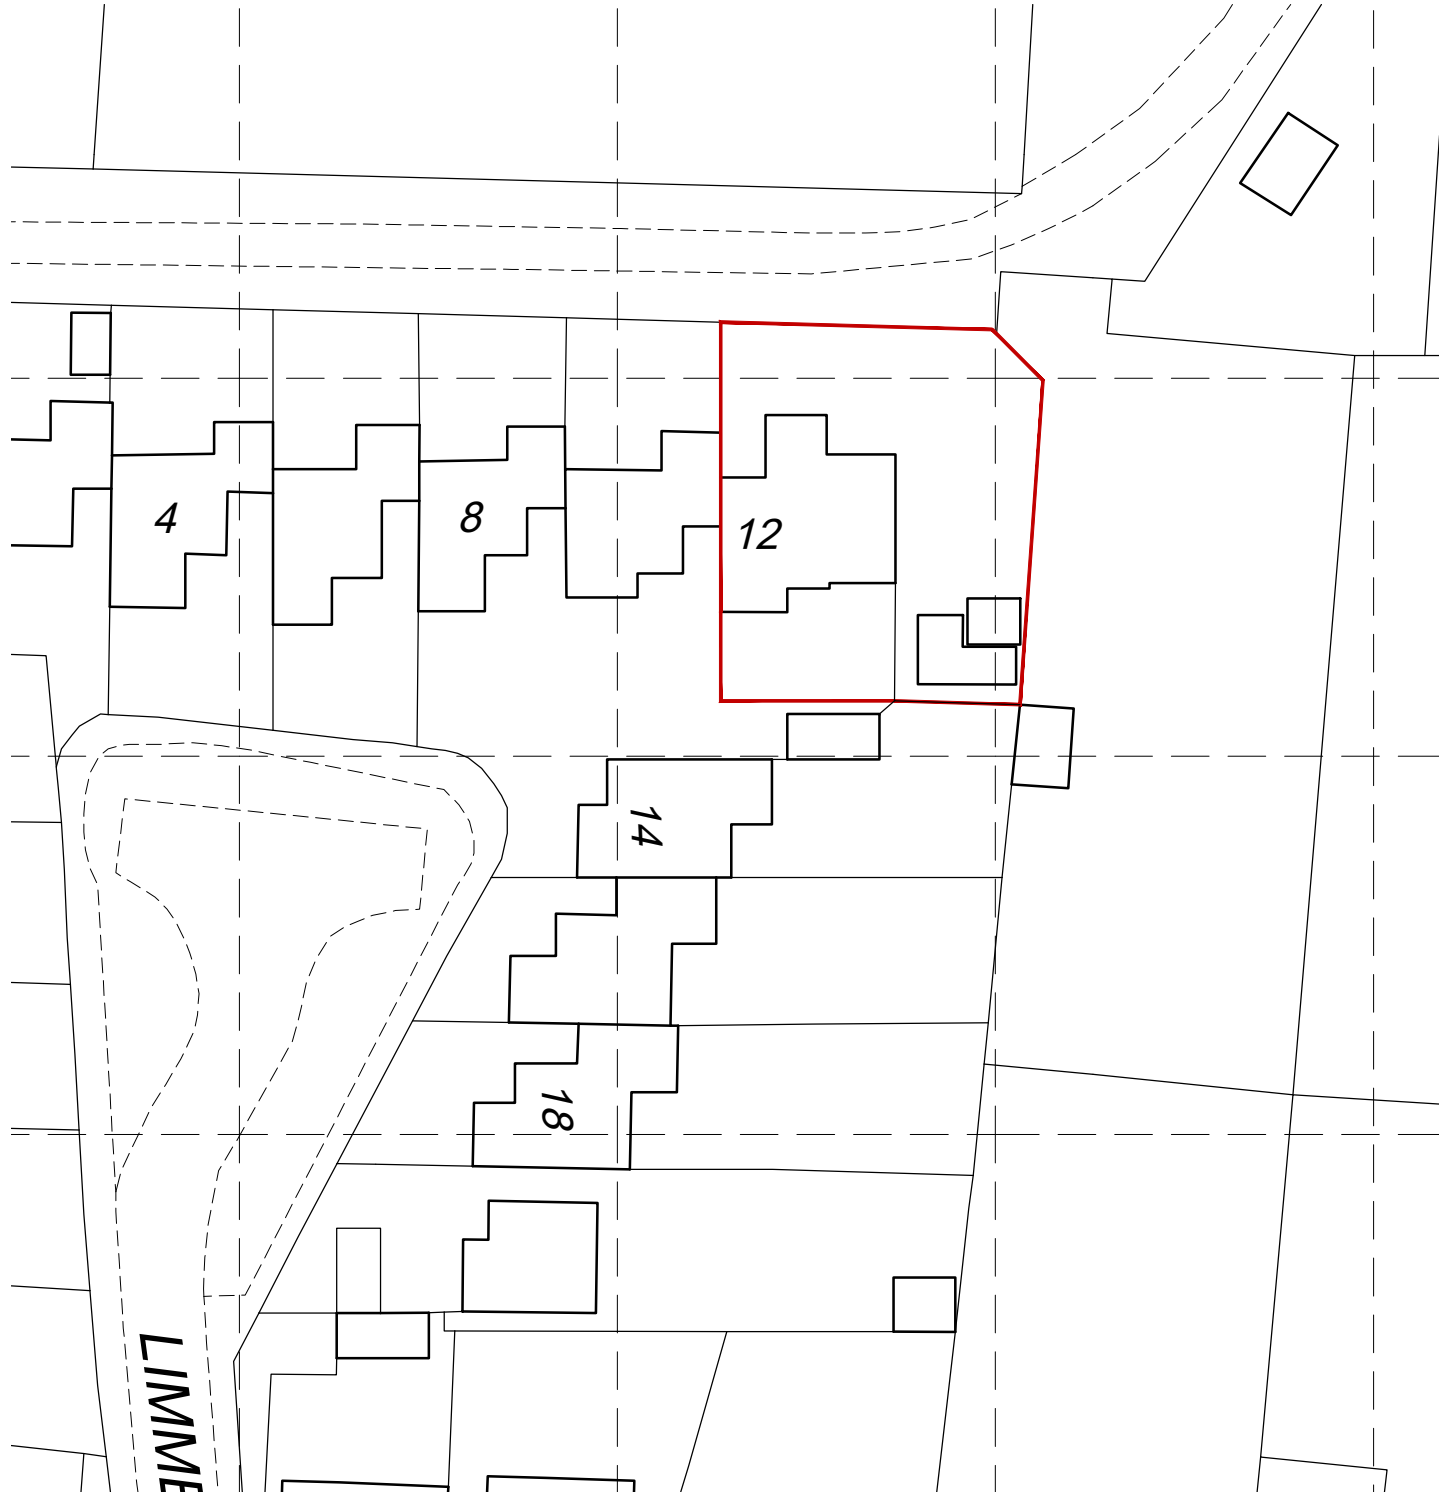

Site Plan

1:500 Scale

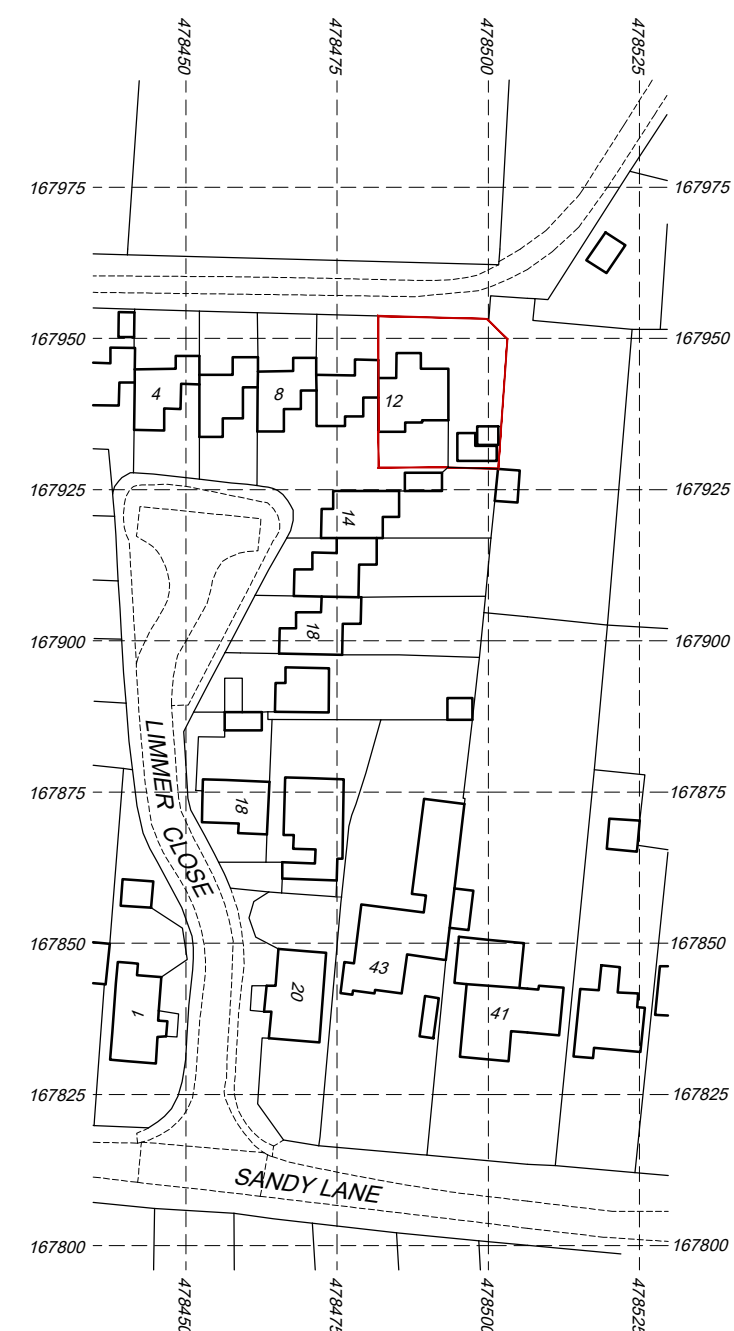

Location Plan

1:1250 Scale

1:1250 scale Bar
This Drawing has been produced for printing onto A1 size paper, If printing on A3 please use the scale below for reference.
0m 12.5m 25m 50m 100m
1:250
1:500 scale Bar
This Drawing has been produced for printing onto A1 size paper, If printing on A3 please use the scale below for reference.
0m 5m 10m 20m 40m
1:1000
1:100 scale Bar
This Drawing has been produced for printing onto A1 size paper, If printing on A3 please use the scale below for reference.
0m 0.5m 1.0m 2.0m 4.0m
1:50 scale Bar
This Drawing has been produced for printing onto A1 size paper, If printing on A3 please use the scale below for reference.
0m 0.5m 1.0m 2.0m 4.0m
1:100

Bonney Architecture

PLANNING & TECHNICAL SERVICES

CLIENT Mr & Mrs N Blair

JOB 12 Limmer Close
Wokingham, RG41 4DF
ORG EXISTING PLANS & ELEVATIONS

SCALE As Shown DRAWN P Bonney DATE July 2026

BA 0356 | 01