

~~DO NOT SCALE FROM THIS DRAWING~~ VERIFY ALL DIMENSIONS BEFORE SETTING OUT, COMMENCING WORK OR MAKING ANY SHOP DRAWINGS. REPORT ANY DISCREPANCIES TO SUPERVISING OFFICER IMMEDIATELY. COPYRIGHT ©




Front Elevation 1:100 Scale




Side Elevation 1:100 Scale




Rear Elevation 1:100 Scale

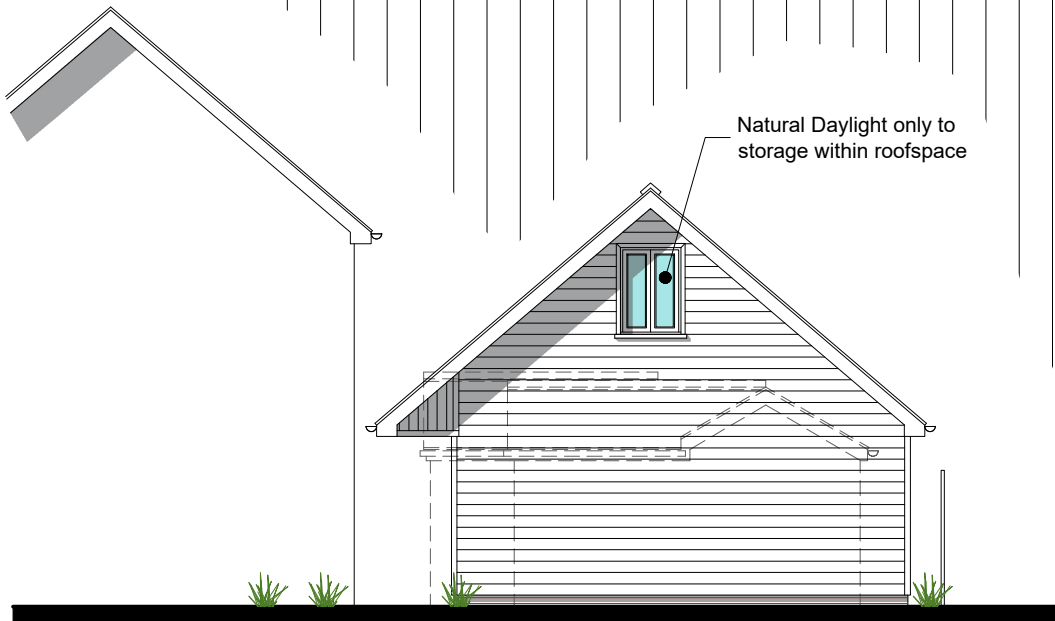

Side Elevation 1:100 Scale

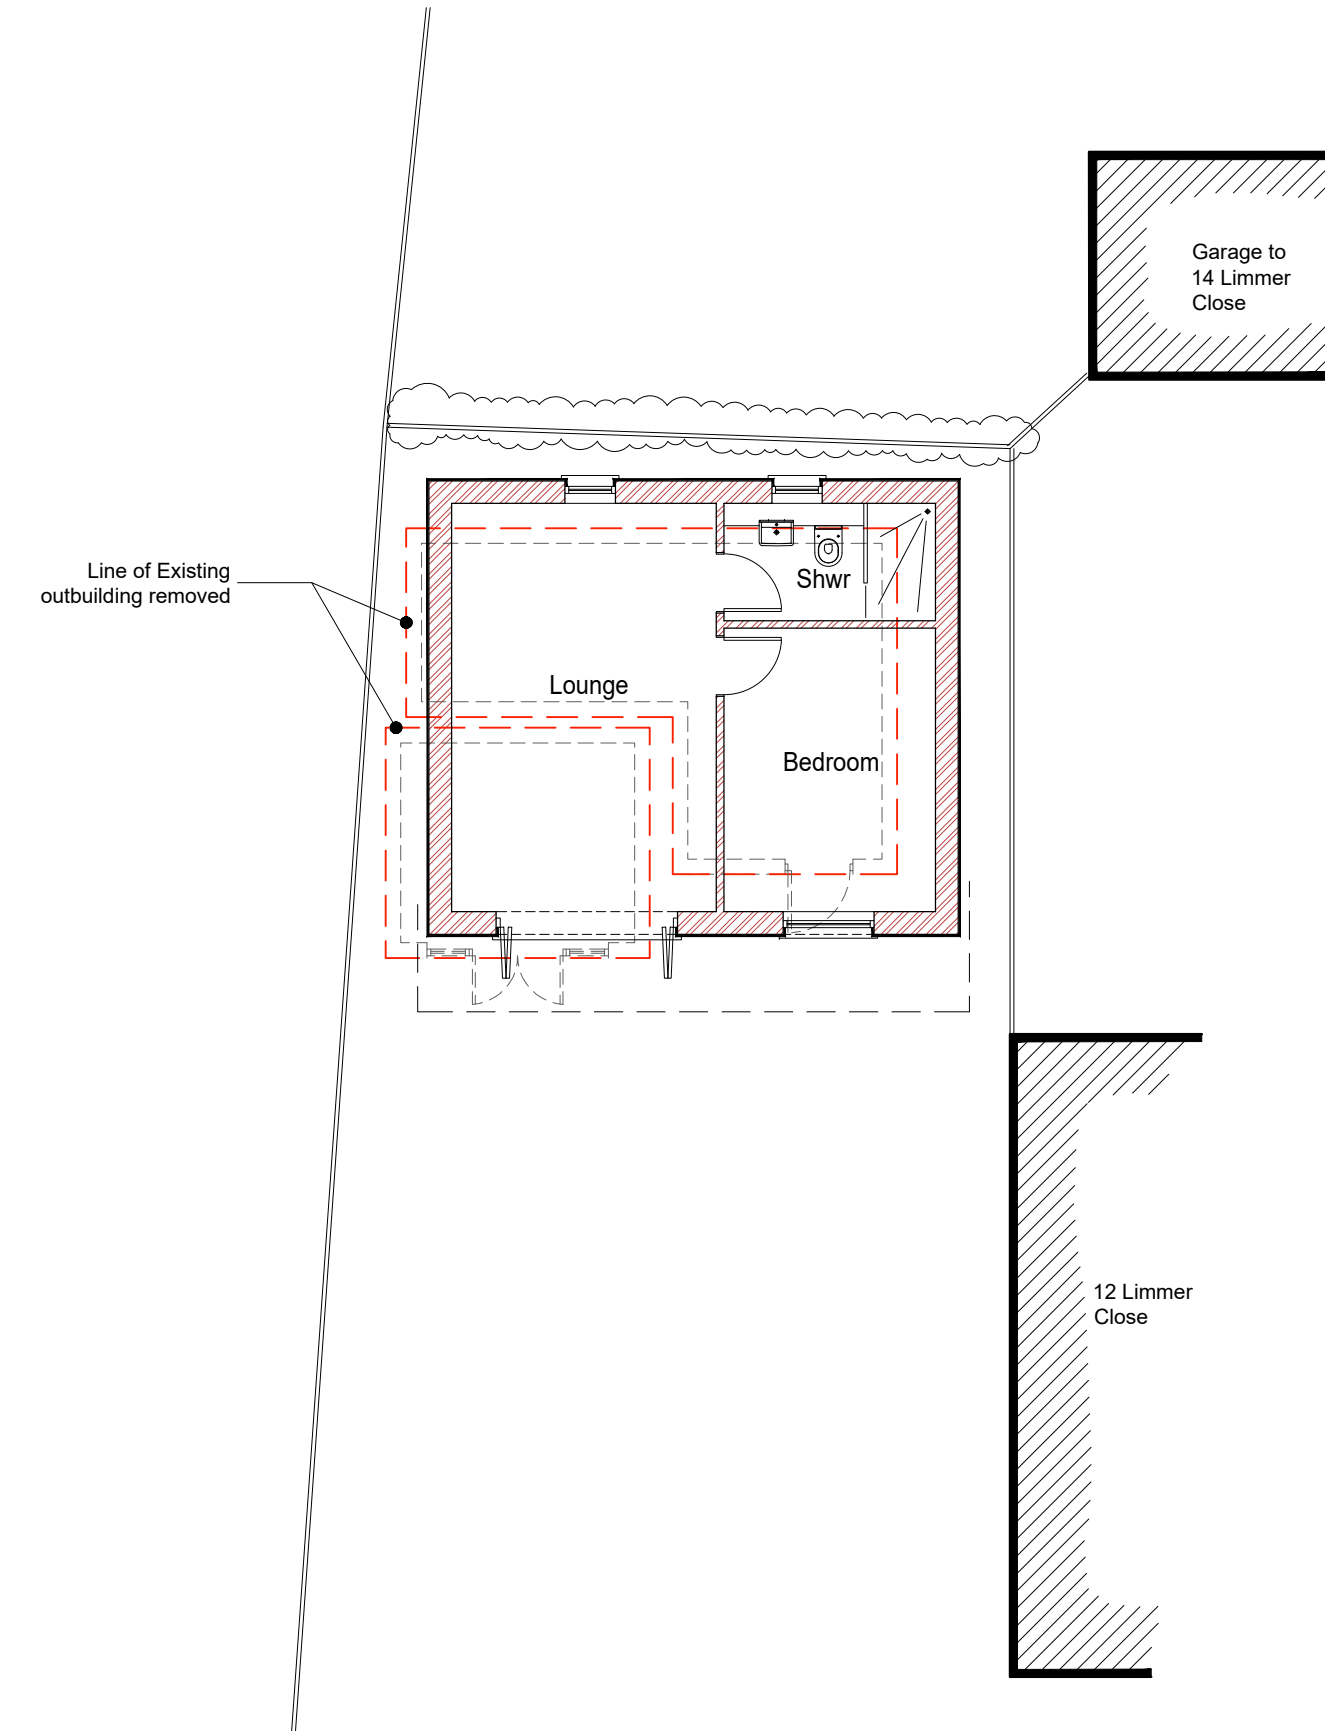

Ground Floor Plan 1:50 Scale

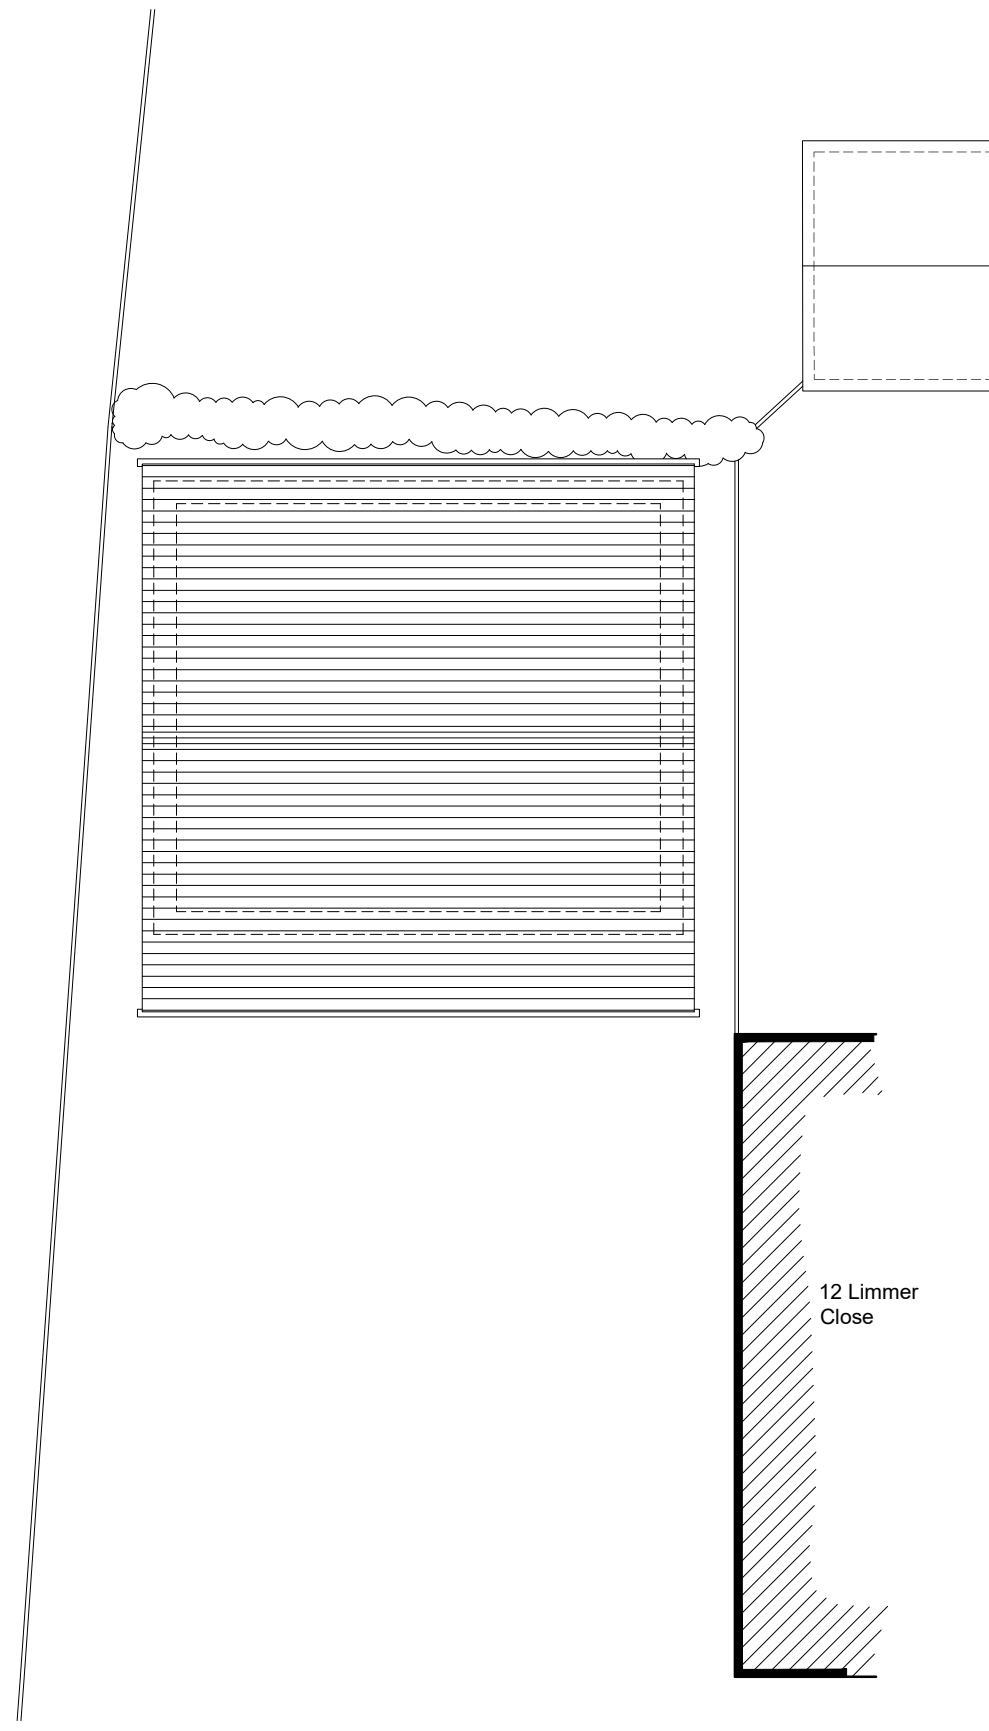


Roof Plan 1:50 Scale



Side Elevation (On Boundary) 1:100 Scale

1:100 scale Bar
This Drawing has been produced for printing onto A2 size paper.
If printing on A3 please use the scale below for reference.

 

Bonney Architecture

PLANNING & TECHNICAL SERVICES

CLIENT Mr & Mrs N Blair

JOB 12 Limmer Close
Wokingham, RG41 4DF
DRG PROPOSED PLANS & ELEVATIONS

SCALE As Shown DRAWN P Bonney DATE July 2026

14 Hornbeam Close
Barkham
Wokingham
RG41 4UR
07515 355 770
bonneyarchitecture@gmail.com

BA 0356 | 02