



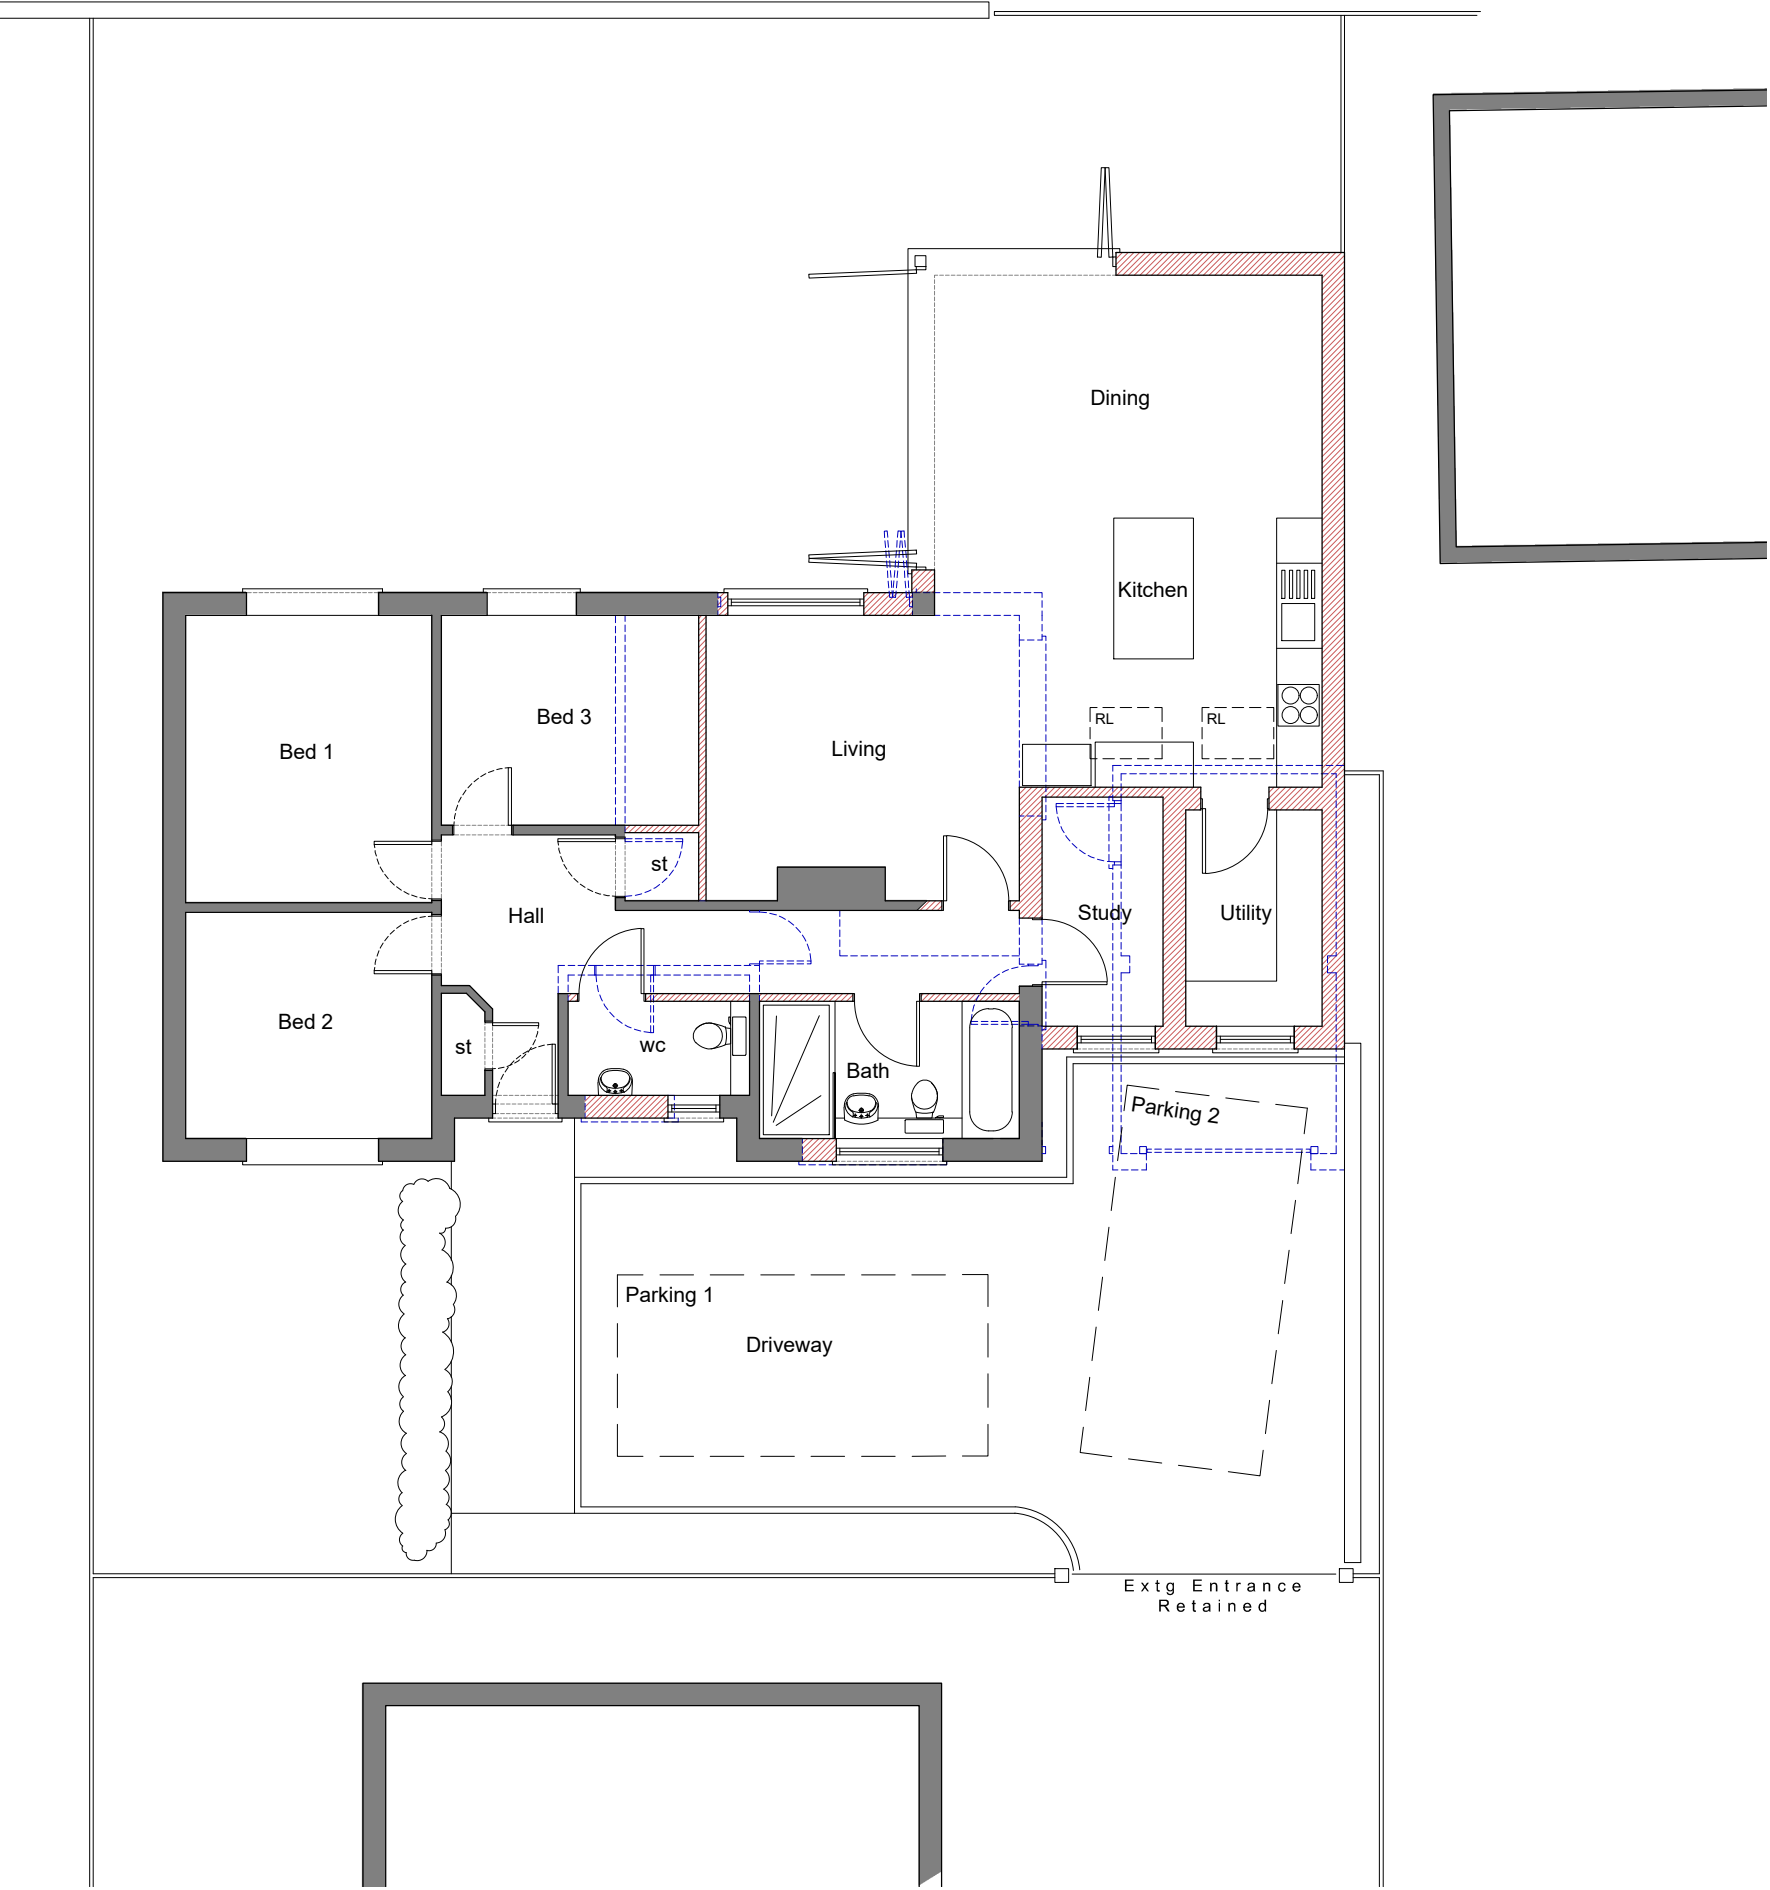

Ground Floor Plan 1:100 Scale

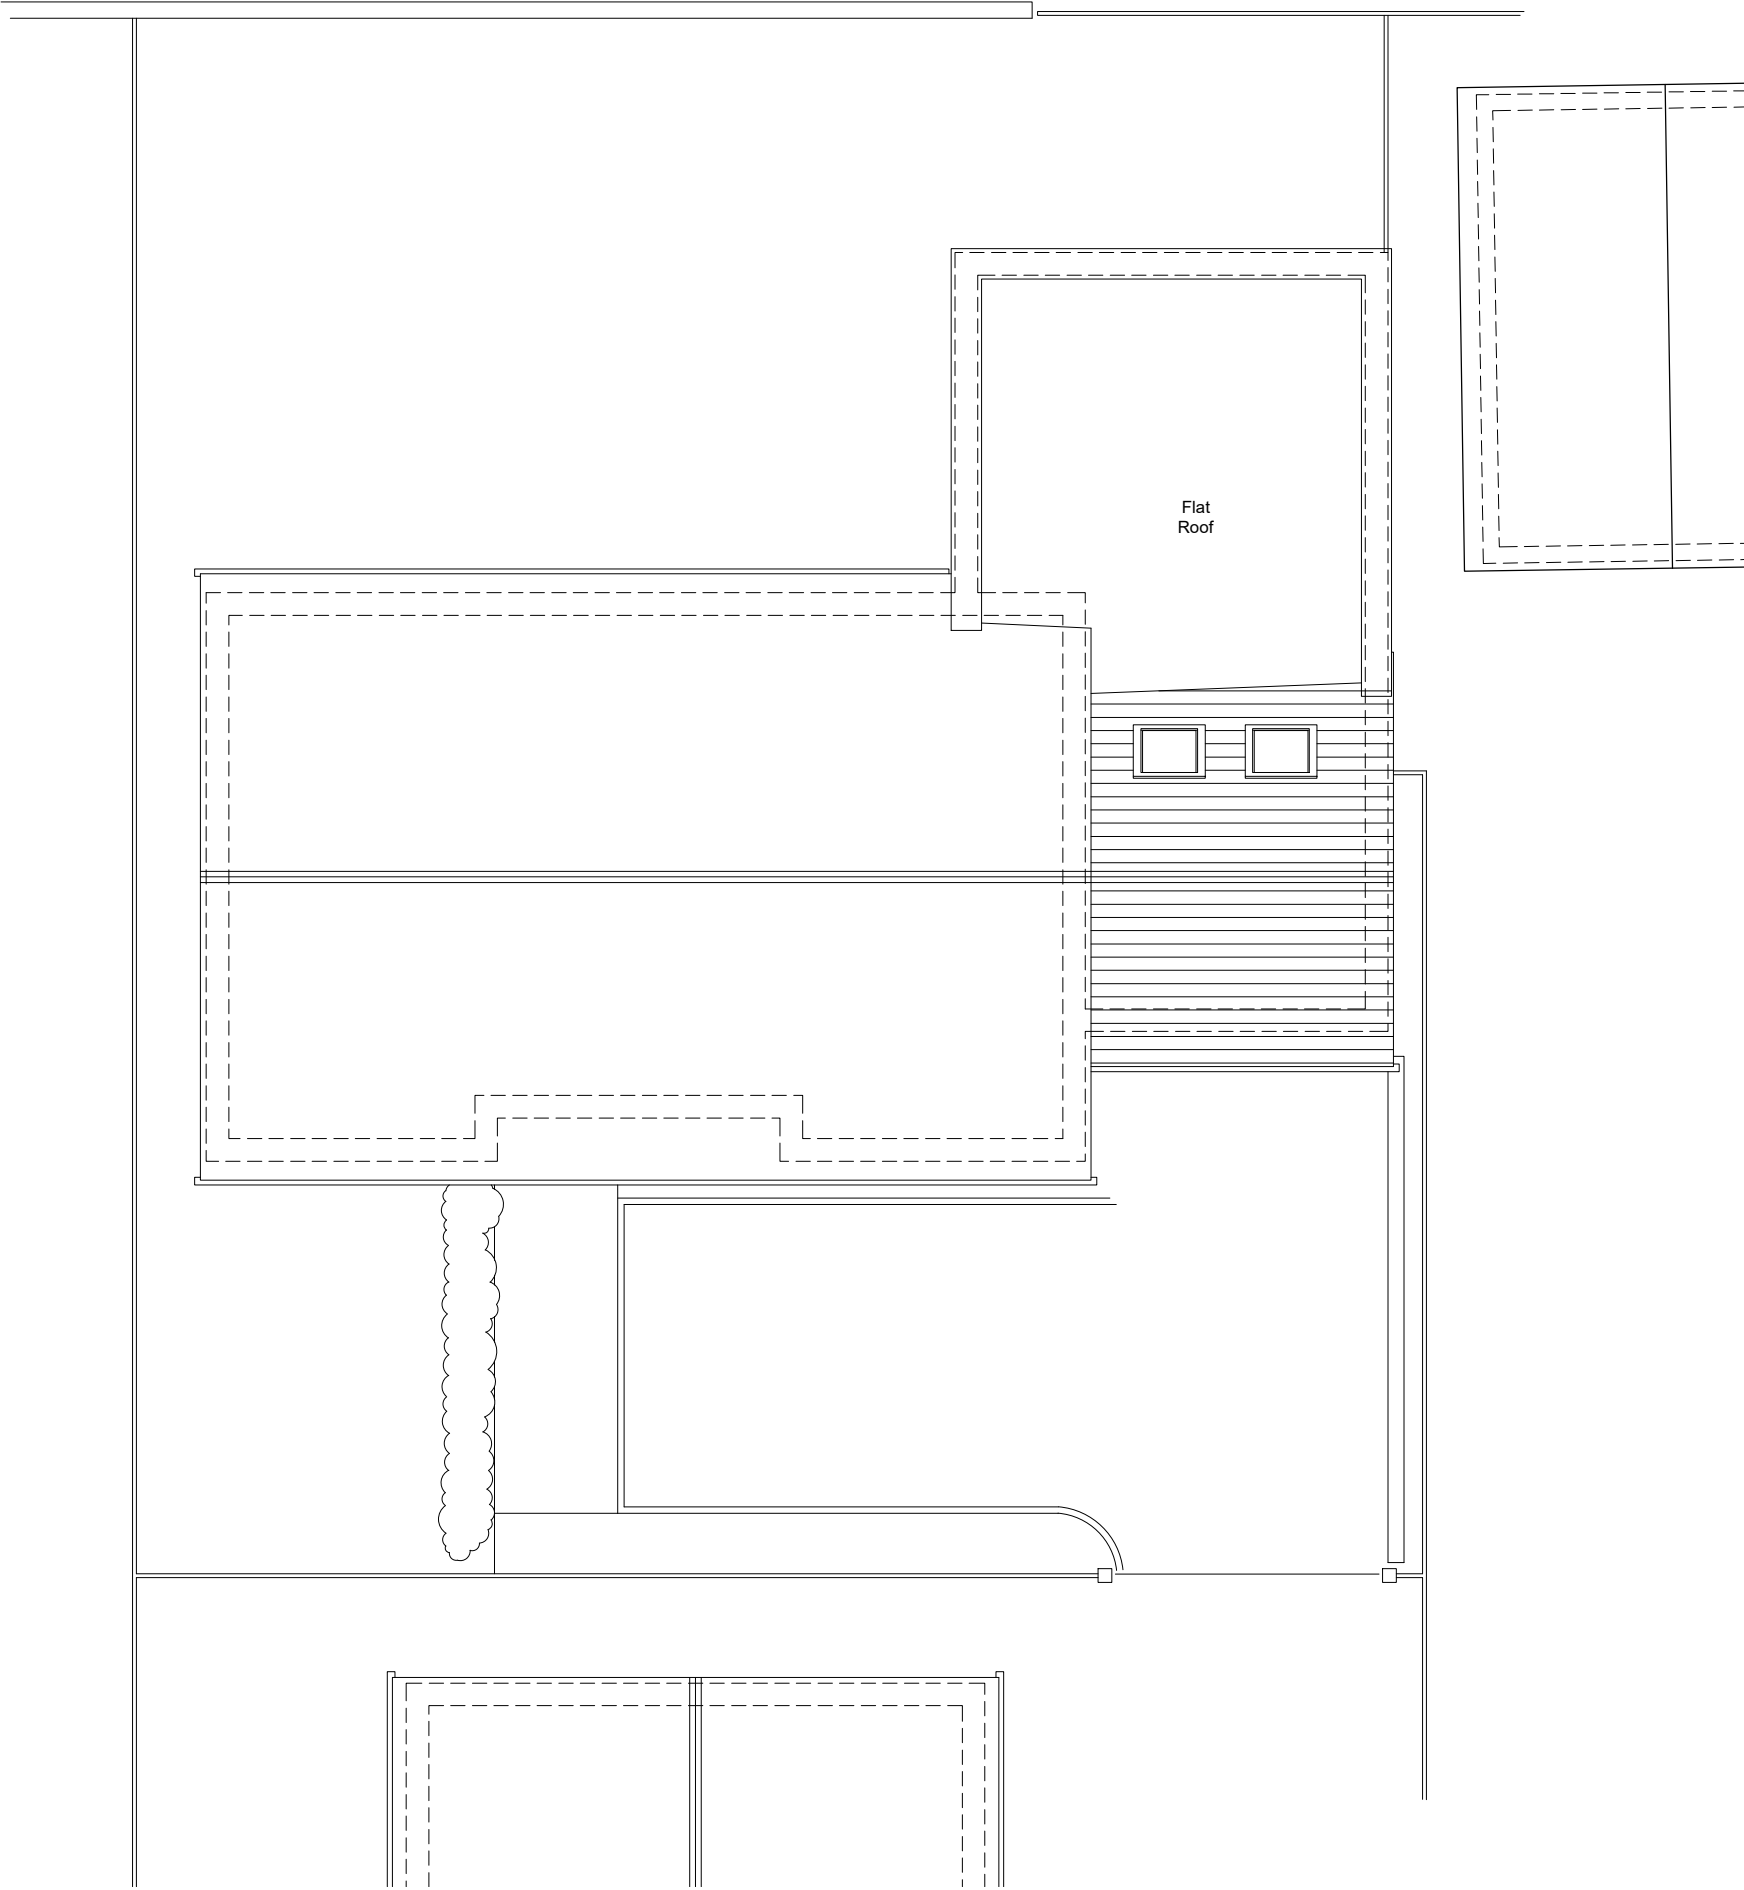

Front Floor Plan 1:100 Scale

Rev C - Scales updated - Aug 2025
Rev B - Client Amendments - July 2025
Rev A - Minor Amendments - June 2025

Bonney Architecture
PLANNING & TECHNICAL SERVICES

CLIENT Mr & Mrs Collis
14 Hornbeam Close
Barkham
Wokingham
RG41 4UR
07515 355 770
bonneyarchitecture@gmail.com

JOB 51b Barkham Road, Wokingham
Berkshire, RG41 2RG
DRG PROPOSED PLANS

SCALE As Shown DRAWN P Bonney DATE May 2025

BA 0312 | 04 | C

