



CENTRE COORDINATES: 475606 , 170962

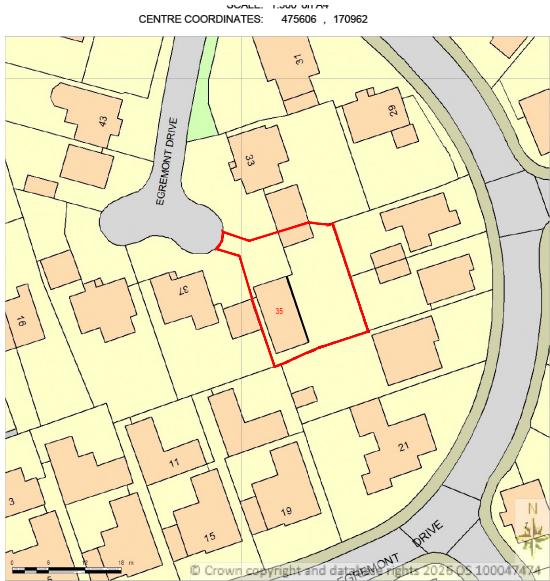


LOCATION PLAN

SCALE 1:1250@A3

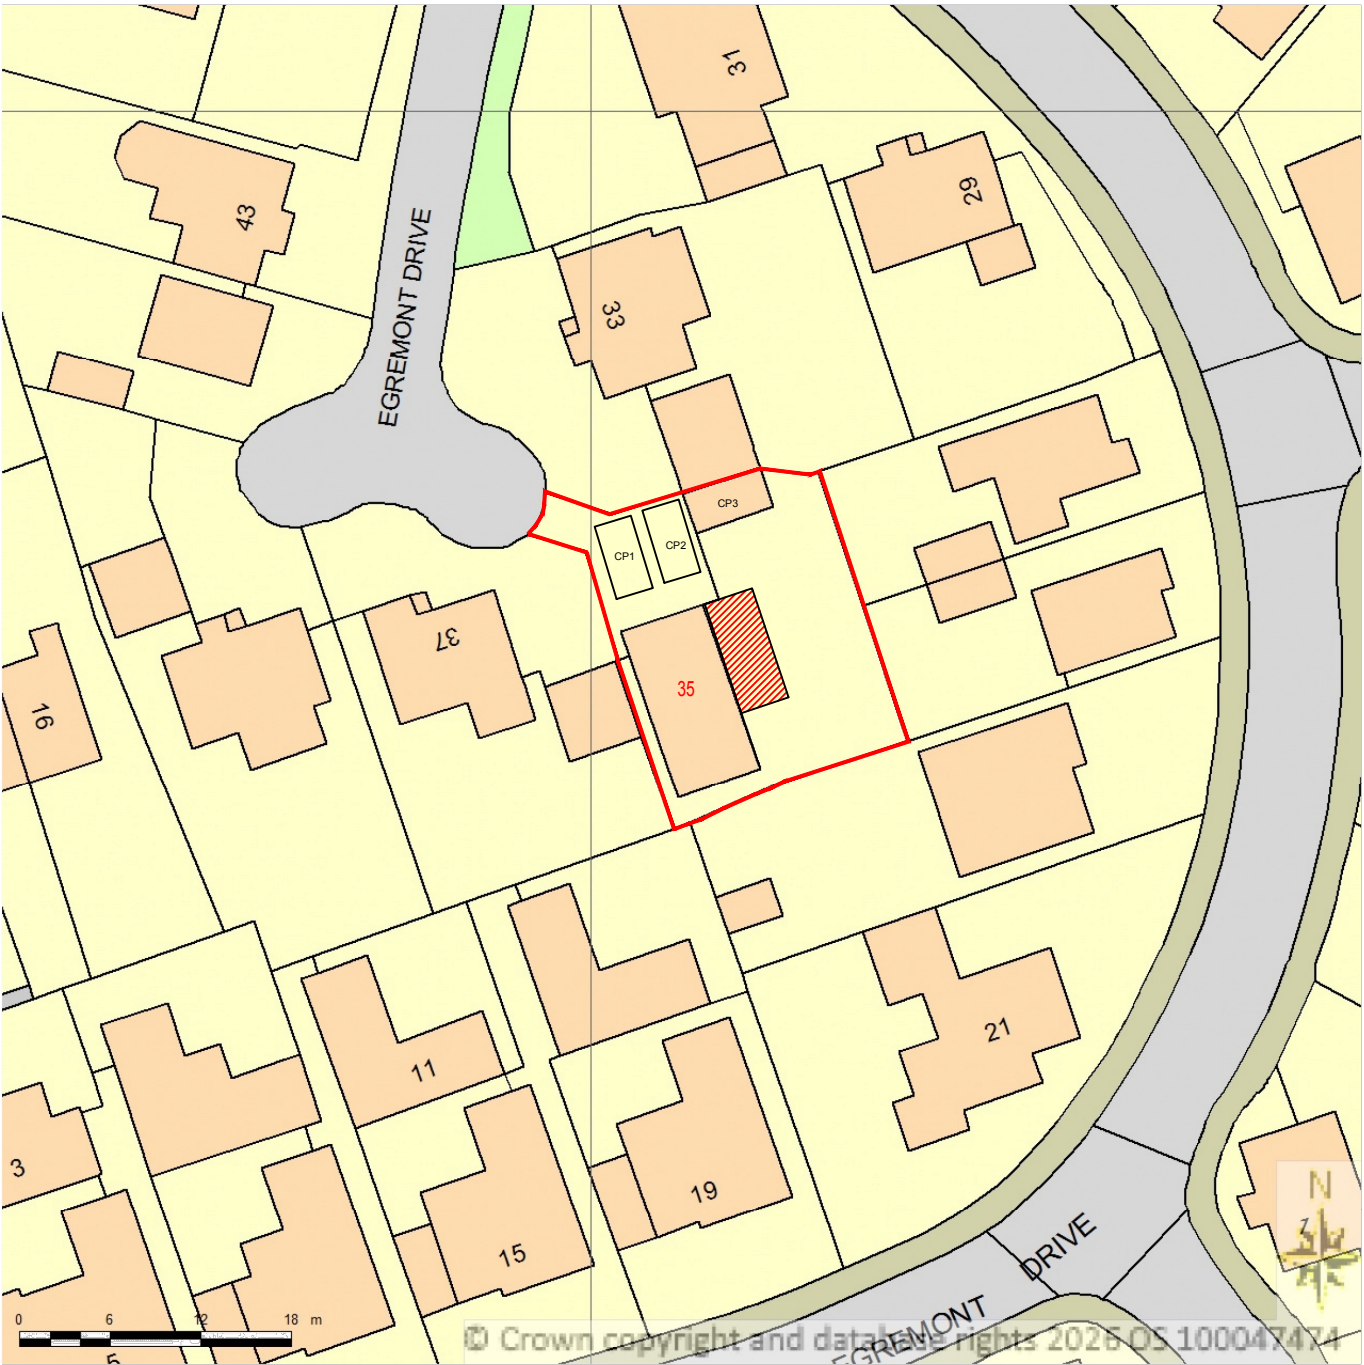

BLOCK PLAN  
SCALE 1:500@A3

Supplied by Streetwise Maps Ltd  
www.streetwise.net  
Licence No: 100047474

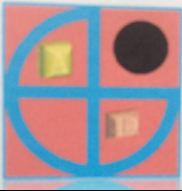


PROJECT:  
**PROPOSED DOUBLE STOREY SIDE EXTENSION**

**35 Egremont Drive**  
**Earley**


|           |              |
|-----------|--------------|
| DRAWN BY: | P.S.         |
| DATE:     | 27/01/2026   |
| SCALE:    | AS SHOWN @A3 |
| FILENAME: | 25073        |

|                                           |       |
|-------------------------------------------|-------|
| DRAWING TITLE:<br>LOCATION AND BLOCK PLAN |       |
| DRAWING NUMBER:                           | ED-01 |


ArchDezine Limited  
archdeziner7@gmail.com

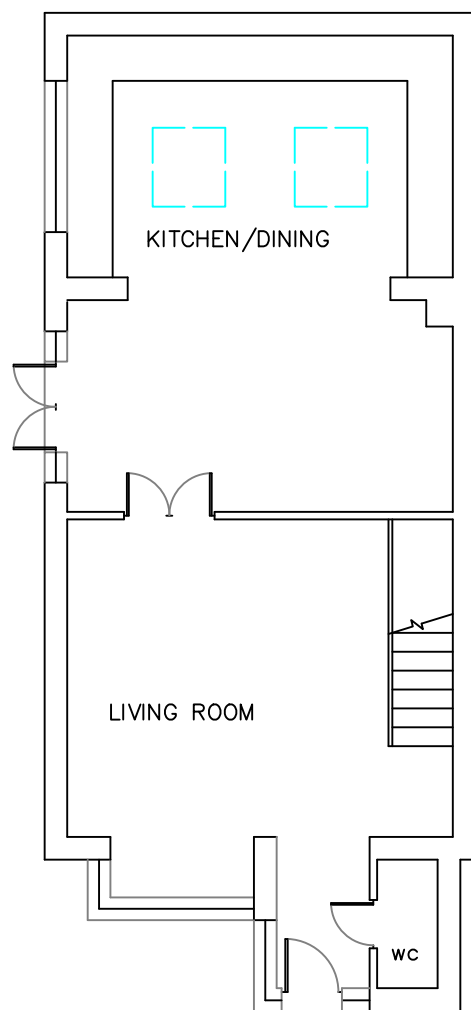



EXISTING GROUND FLOOR PLAN

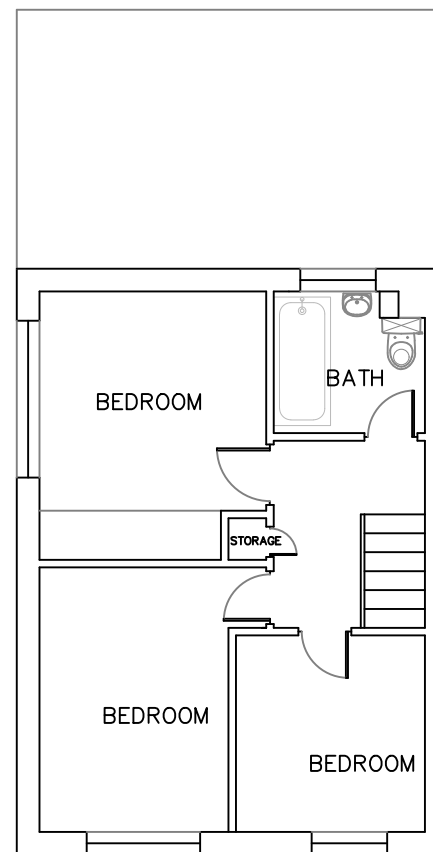

EXISTING FIRST FLOOR PLAN

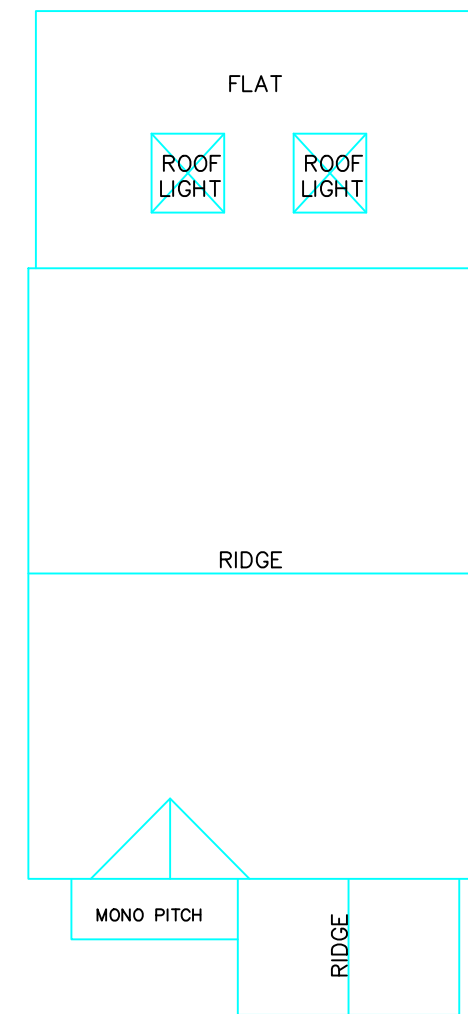

EXISTING ROOF PLAN

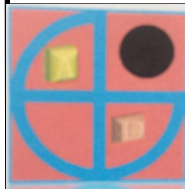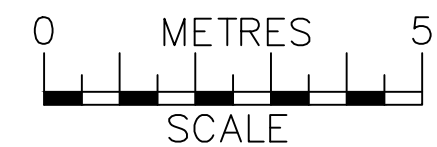

PROJECT:  
**PROPOSED DOUBLE STOREY SIDE EXTENSION**

35 Egremont Drive  
**Earley**

|           |            |
|-----------|------------|
| DRAWN BY: | P.S.       |
| DATE:     | 27/01/2026 |
| SCALE:    | 1:100@A3   |
| FILENAME: | 25073      |


DRAWING TITLE:  
EXISTING PLANS

DRAWING NUMBER: ED-02


ArchDezine Limited  
archdeziner7@gmail.com



EXISTING FRONT ELEVATION

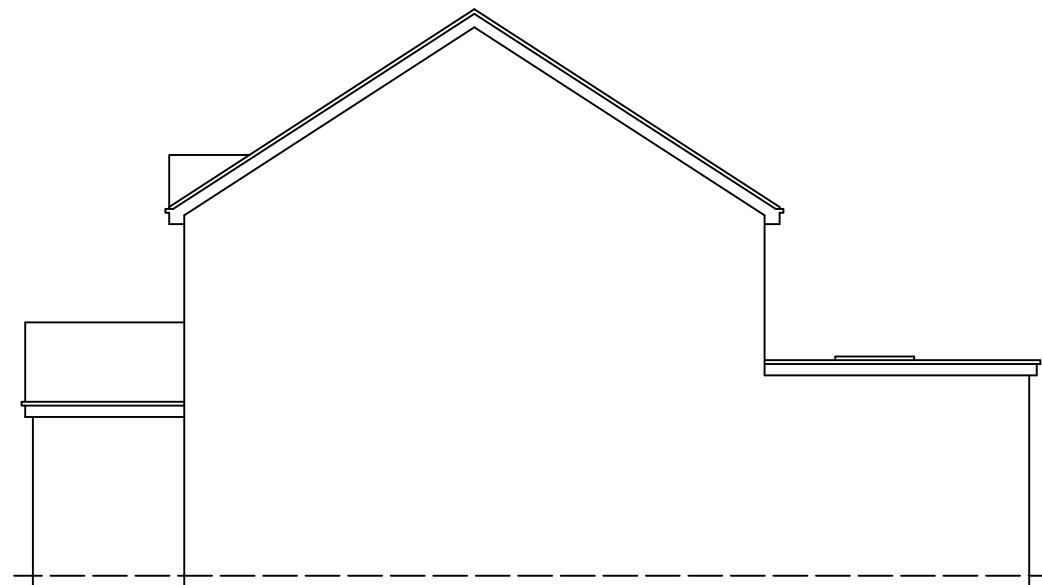


EXISTING SIDE -1 ELEVATION

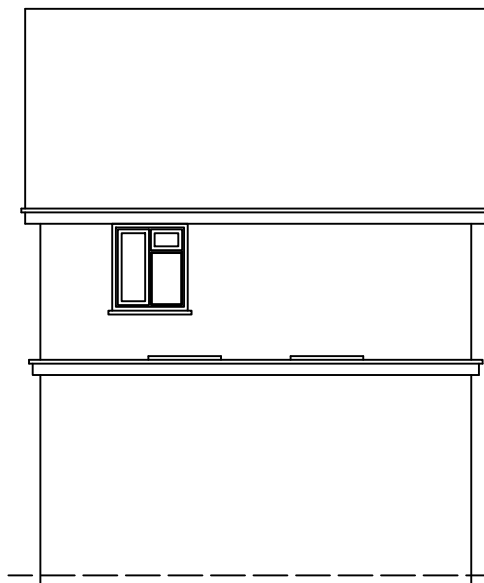






EXISTING REAR ELEVATION



EXISTING SIDE -2 ELEVATION

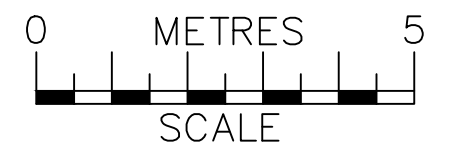

|                                                                                    |                                       |                                    |           |                 |                     |       |   |  |
|------------------------------------------------------------------------------------|---------------------------------------|------------------------------------|-----------|-----------------|---------------------|-------|---|--|
|  | PROJECT:                              | 35 Egremont Drive<br><b>Earley</b> | DRAWN BY: | P.S.            | DRAWING TITLE:      |       | <br>archdeziner7@gmail.com |  |
|                                                                                    | PROPOSED DOUBLE STOREY SIDE EXTENSION |                                    | DATE:     | 27/01/2026      | EXISTING ELEVATIONS |       |   |  |
|                                                                                    |                                       |                                    | SCALE:    | 1:100@A3        |                     |       |   |  |
|                                                                                    |                                       |                                    | FILENAME: | 25073           |                     |       |   |  |
|                                                                                    |                                       |                                    |           | DRAWING NUMBER: |                     | ED-03 |   |  |

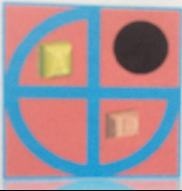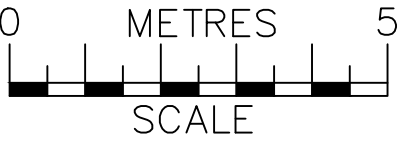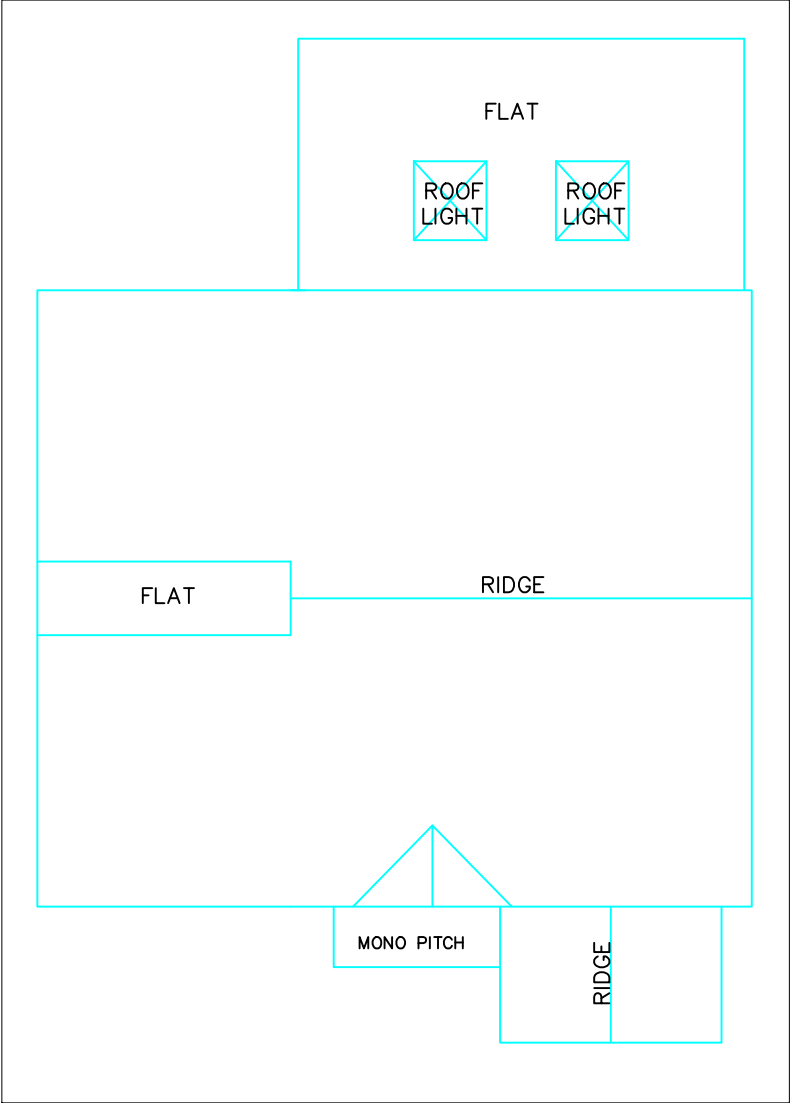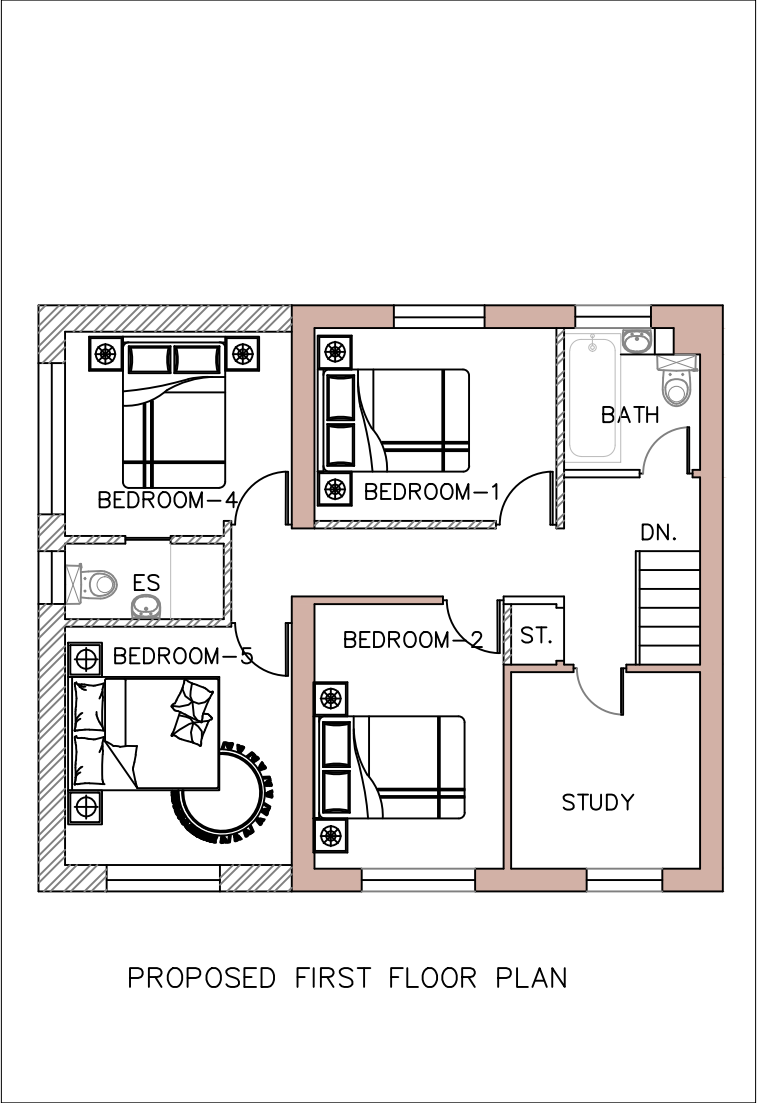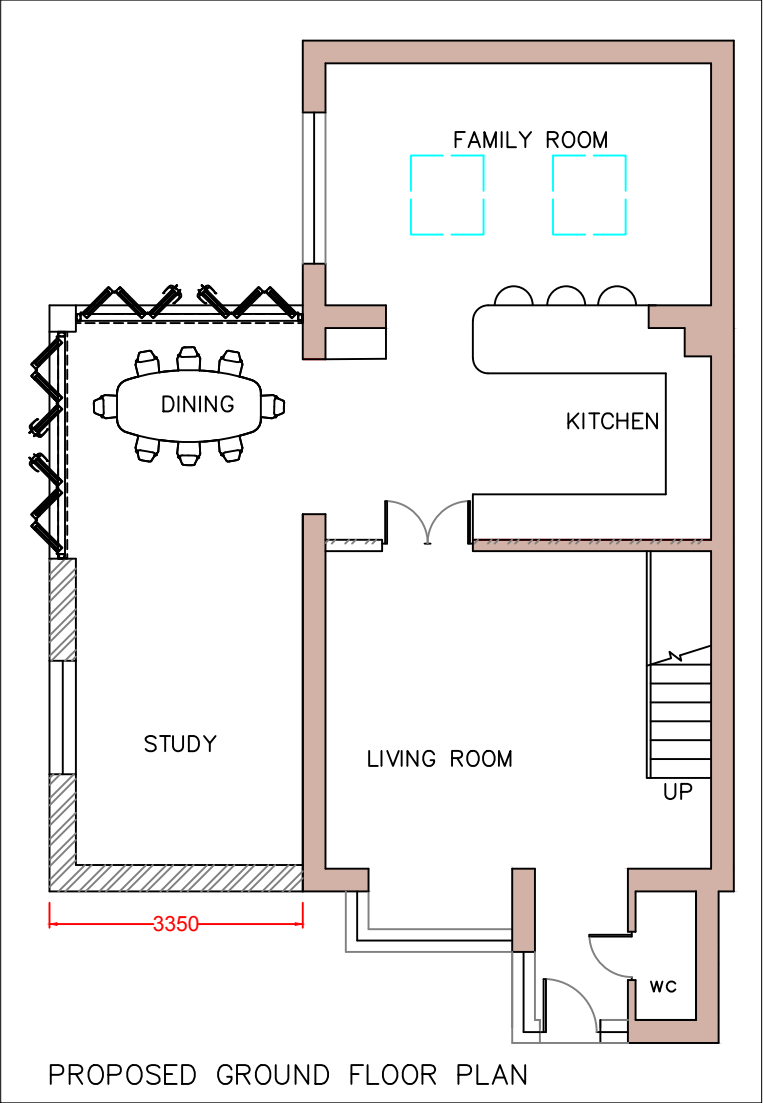




PROJECT:  
**PROPOSED DOUBLE STOREY SIDE EXTENSION**

35 Egremont Drive  
**Earley**

|           |            |
|-----------|------------|
| DRAWN BY: | P.S.       |
| DATE:     | 04/02/2026 |
| SCALE:    | 1:100@A3   |
| FILENAME: | 25073      |

|                 |       |
|-----------------|-------|
| DRAWING TITLE:  |       |
| PROPOSED PLANS  |       |
| DRAWING NUMBER: | ED-04 |

ArchDezine Limited  
archdeziner7@gmail.com

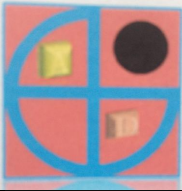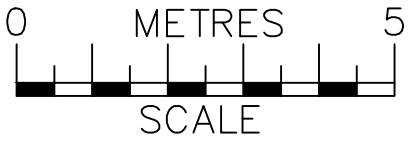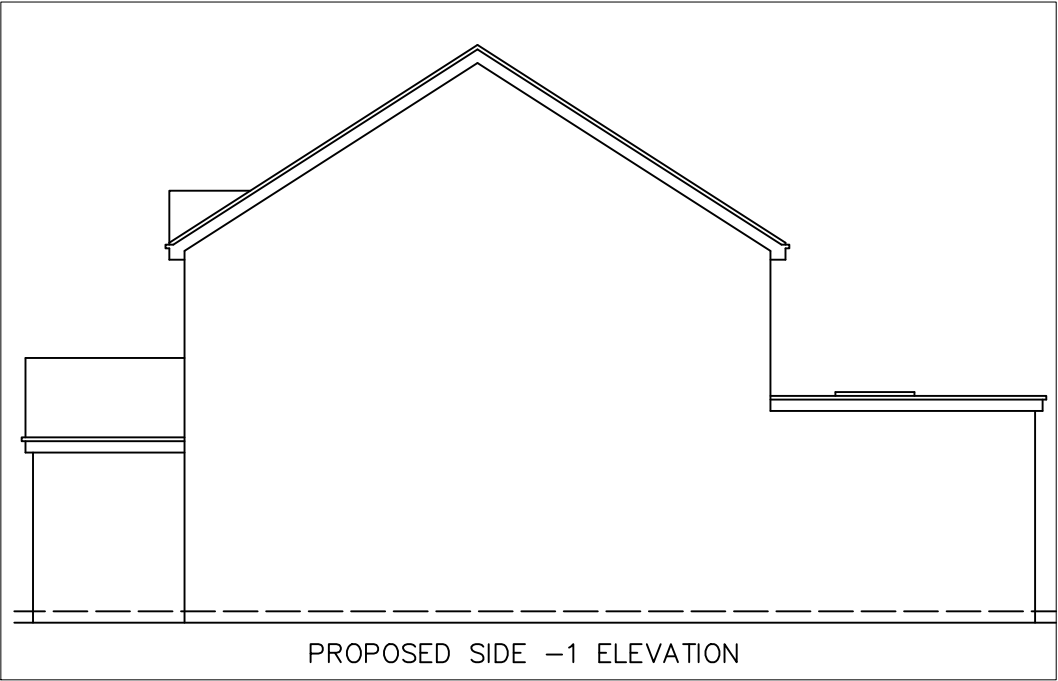

PROJECT:  
**PROPOSED DOUBLE STOREY SIDE EXTENSION**

35 Egremont Drive  
**Earley**

|           |            |
|-----------|------------|
| DRAWN BY: | P.S.       |
| DATE:     | 04/02/2026 |
| SCALE:    | 1:100@A3   |
| FILENAME: | 25073      |

|                     |       |
|---------------------|-------|
| DRAWING TITLE:      |       |
| PROPOSED ELEVATIONS |       |
| DRAWING NUMBER:     | ED-05 |

ArchDezine Limited  
archdeziner7@gmail.com