


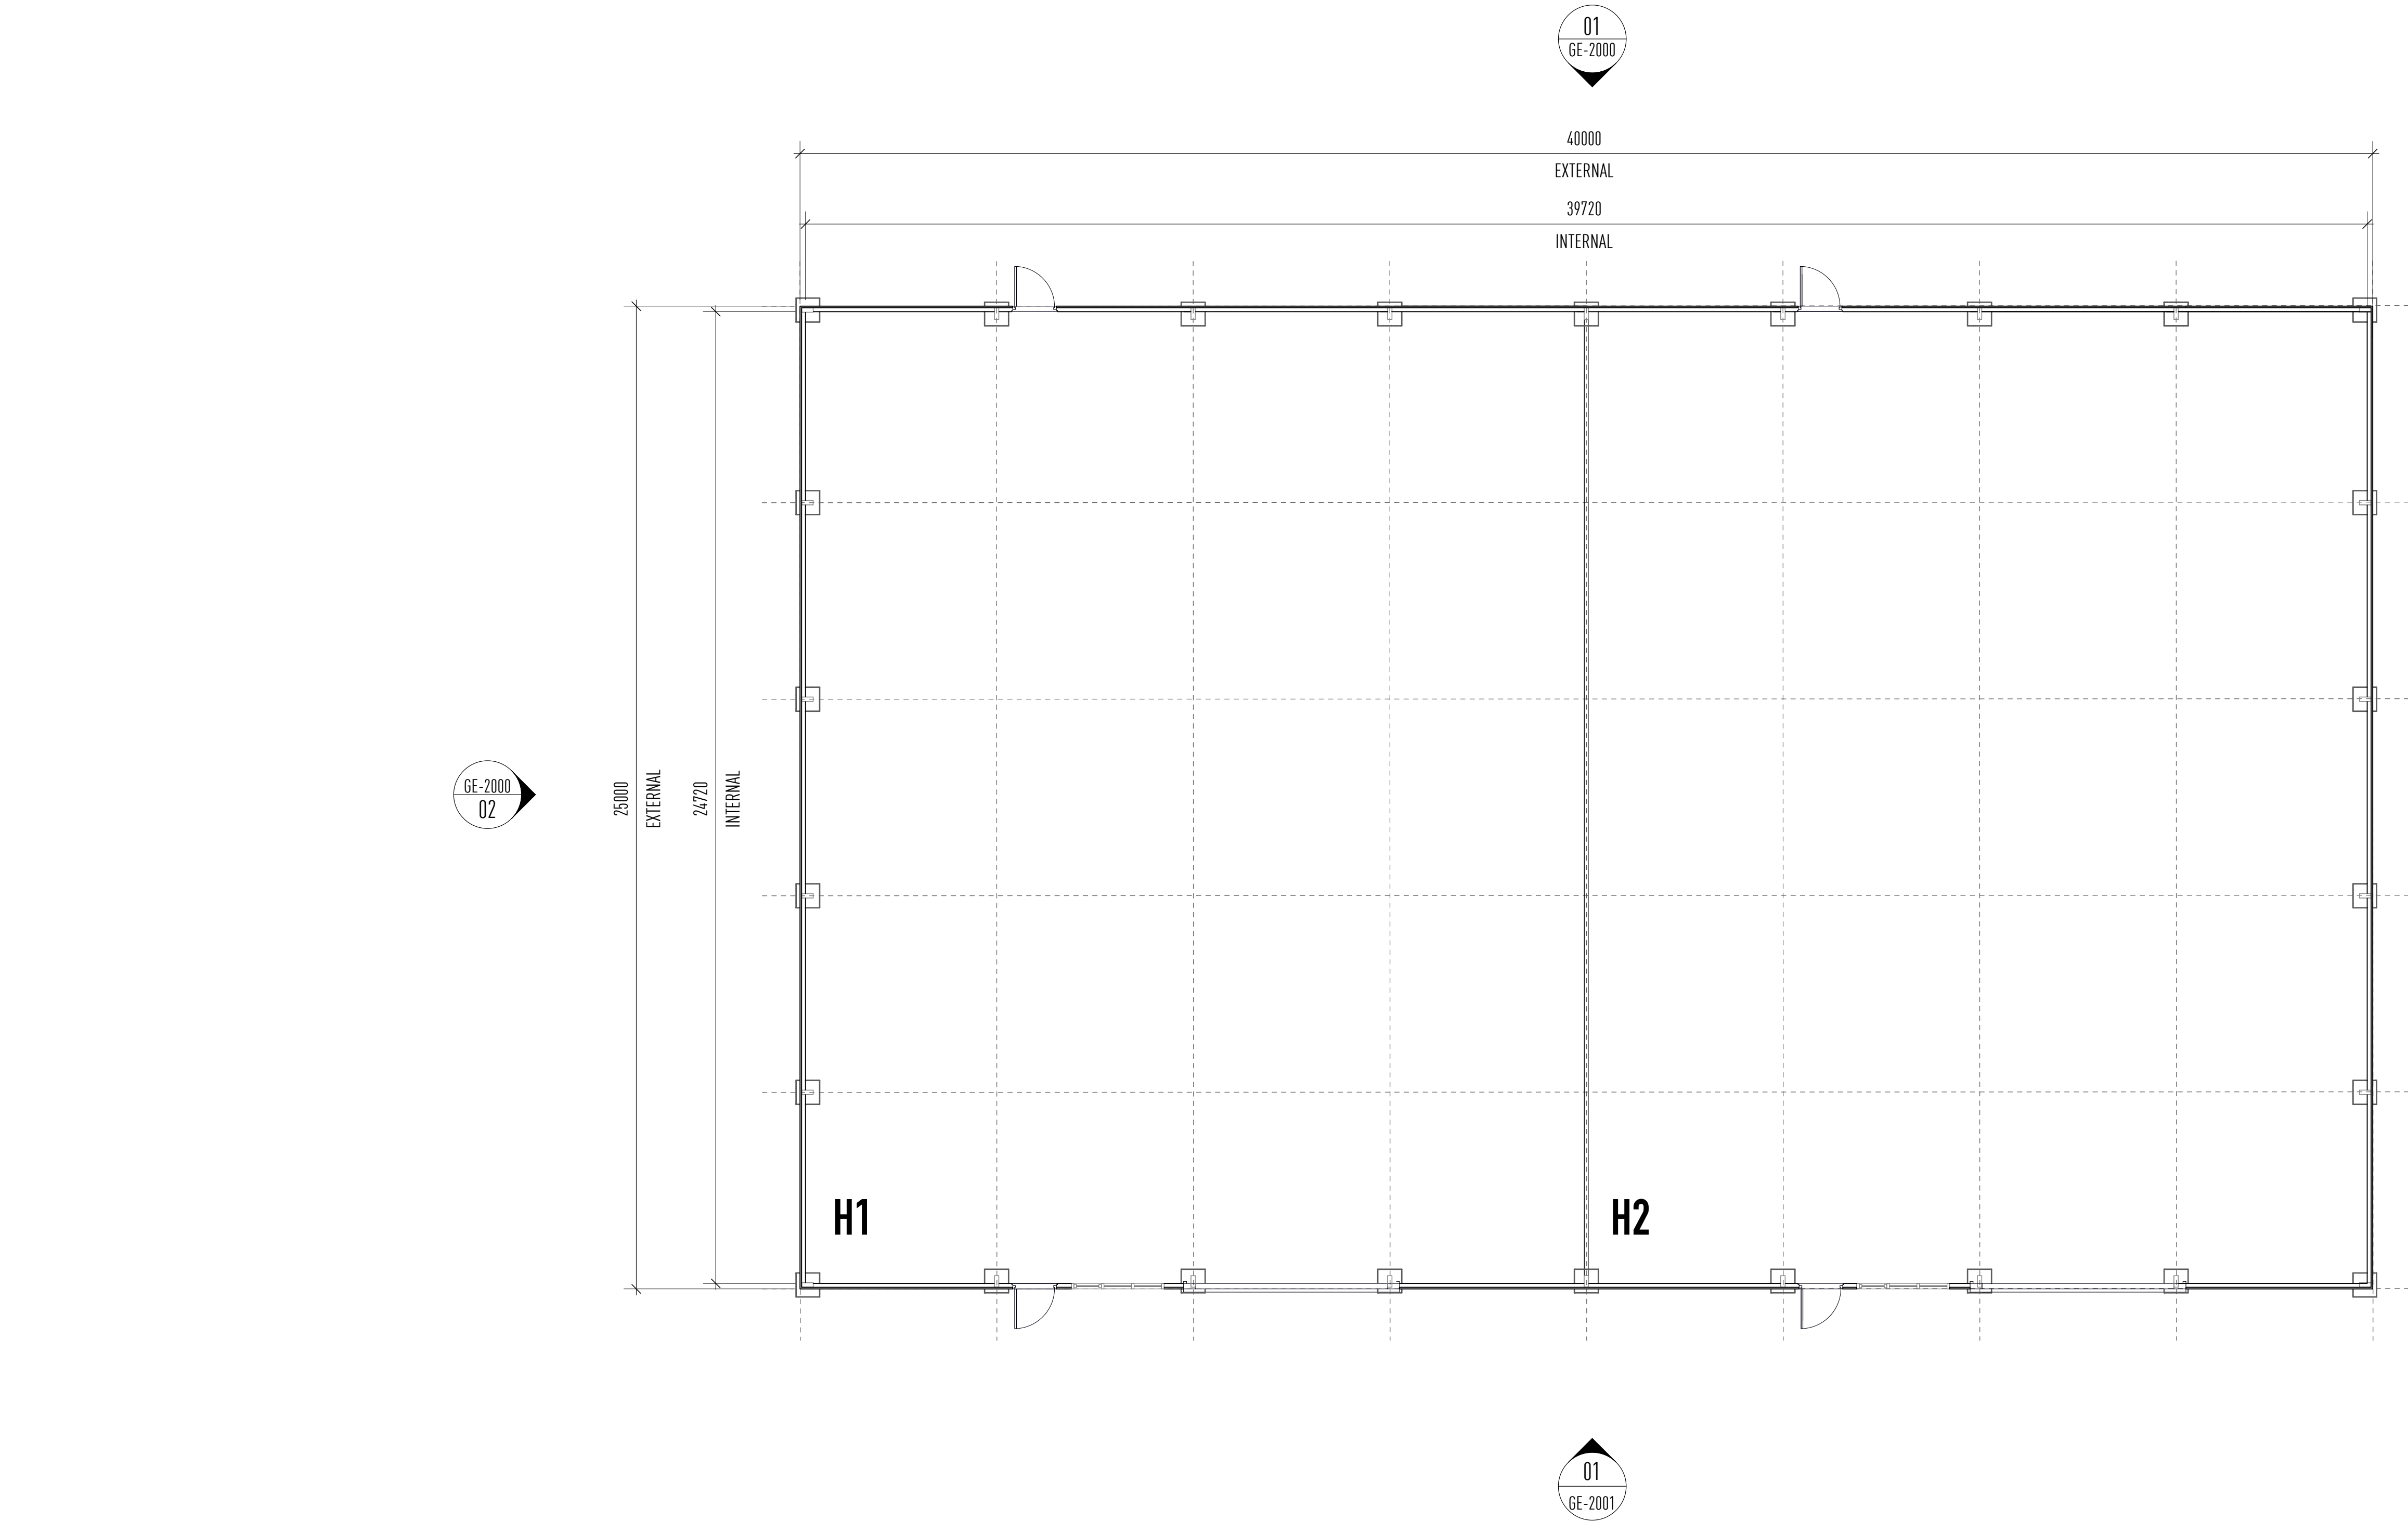

01 - Workshop H Ground Floor Plan
1:200@A1

0m2m5m10m20m

Information contained within this drawing is the sole copyright of Atelier Gooch Ltd. and is not to be reproduced without express permission. No implied licence exists. This drawing not to be used for land transfer or valuation purposes. All dimensions & levels are to be checked on site by the contractor. Issued for purposes indicated only. Drawing errors and omissions to be reported to the architect.

Revisions

PL1	01/12/2025	NON-MATERIAL AMENDMENT TO APPROVED APPLICATION 211841
-----	------------	---

Notes

NON-MATERIAL AMENDMENT TO APPROVED APPLICATION 211841
THIS DRAWING SUPERSEDES 18546-SBR-W1-00-DR-A-83100
WORKSHOP 1 GROUND FLOOR PLAN

Client
Shinfield Studios Ltd.

Project
Shinfield Studios
NMA - APPLICATION REF 211841

Project Number
0983

ateliergooch

10 Buckingham Place London SW1E 6HX
+44 (0) 20 3639 0630
studio@ateliergooch.com
ateliergooch.com

Drawing Title
Workshop H
Ground Floor Plan

Status
PLANNING

Scale
1:100 @ A1

Drawing Number
0983-GA-1000

Drawn
SK

Checked
JH

Date
DEC 2025

Revision
PL1