


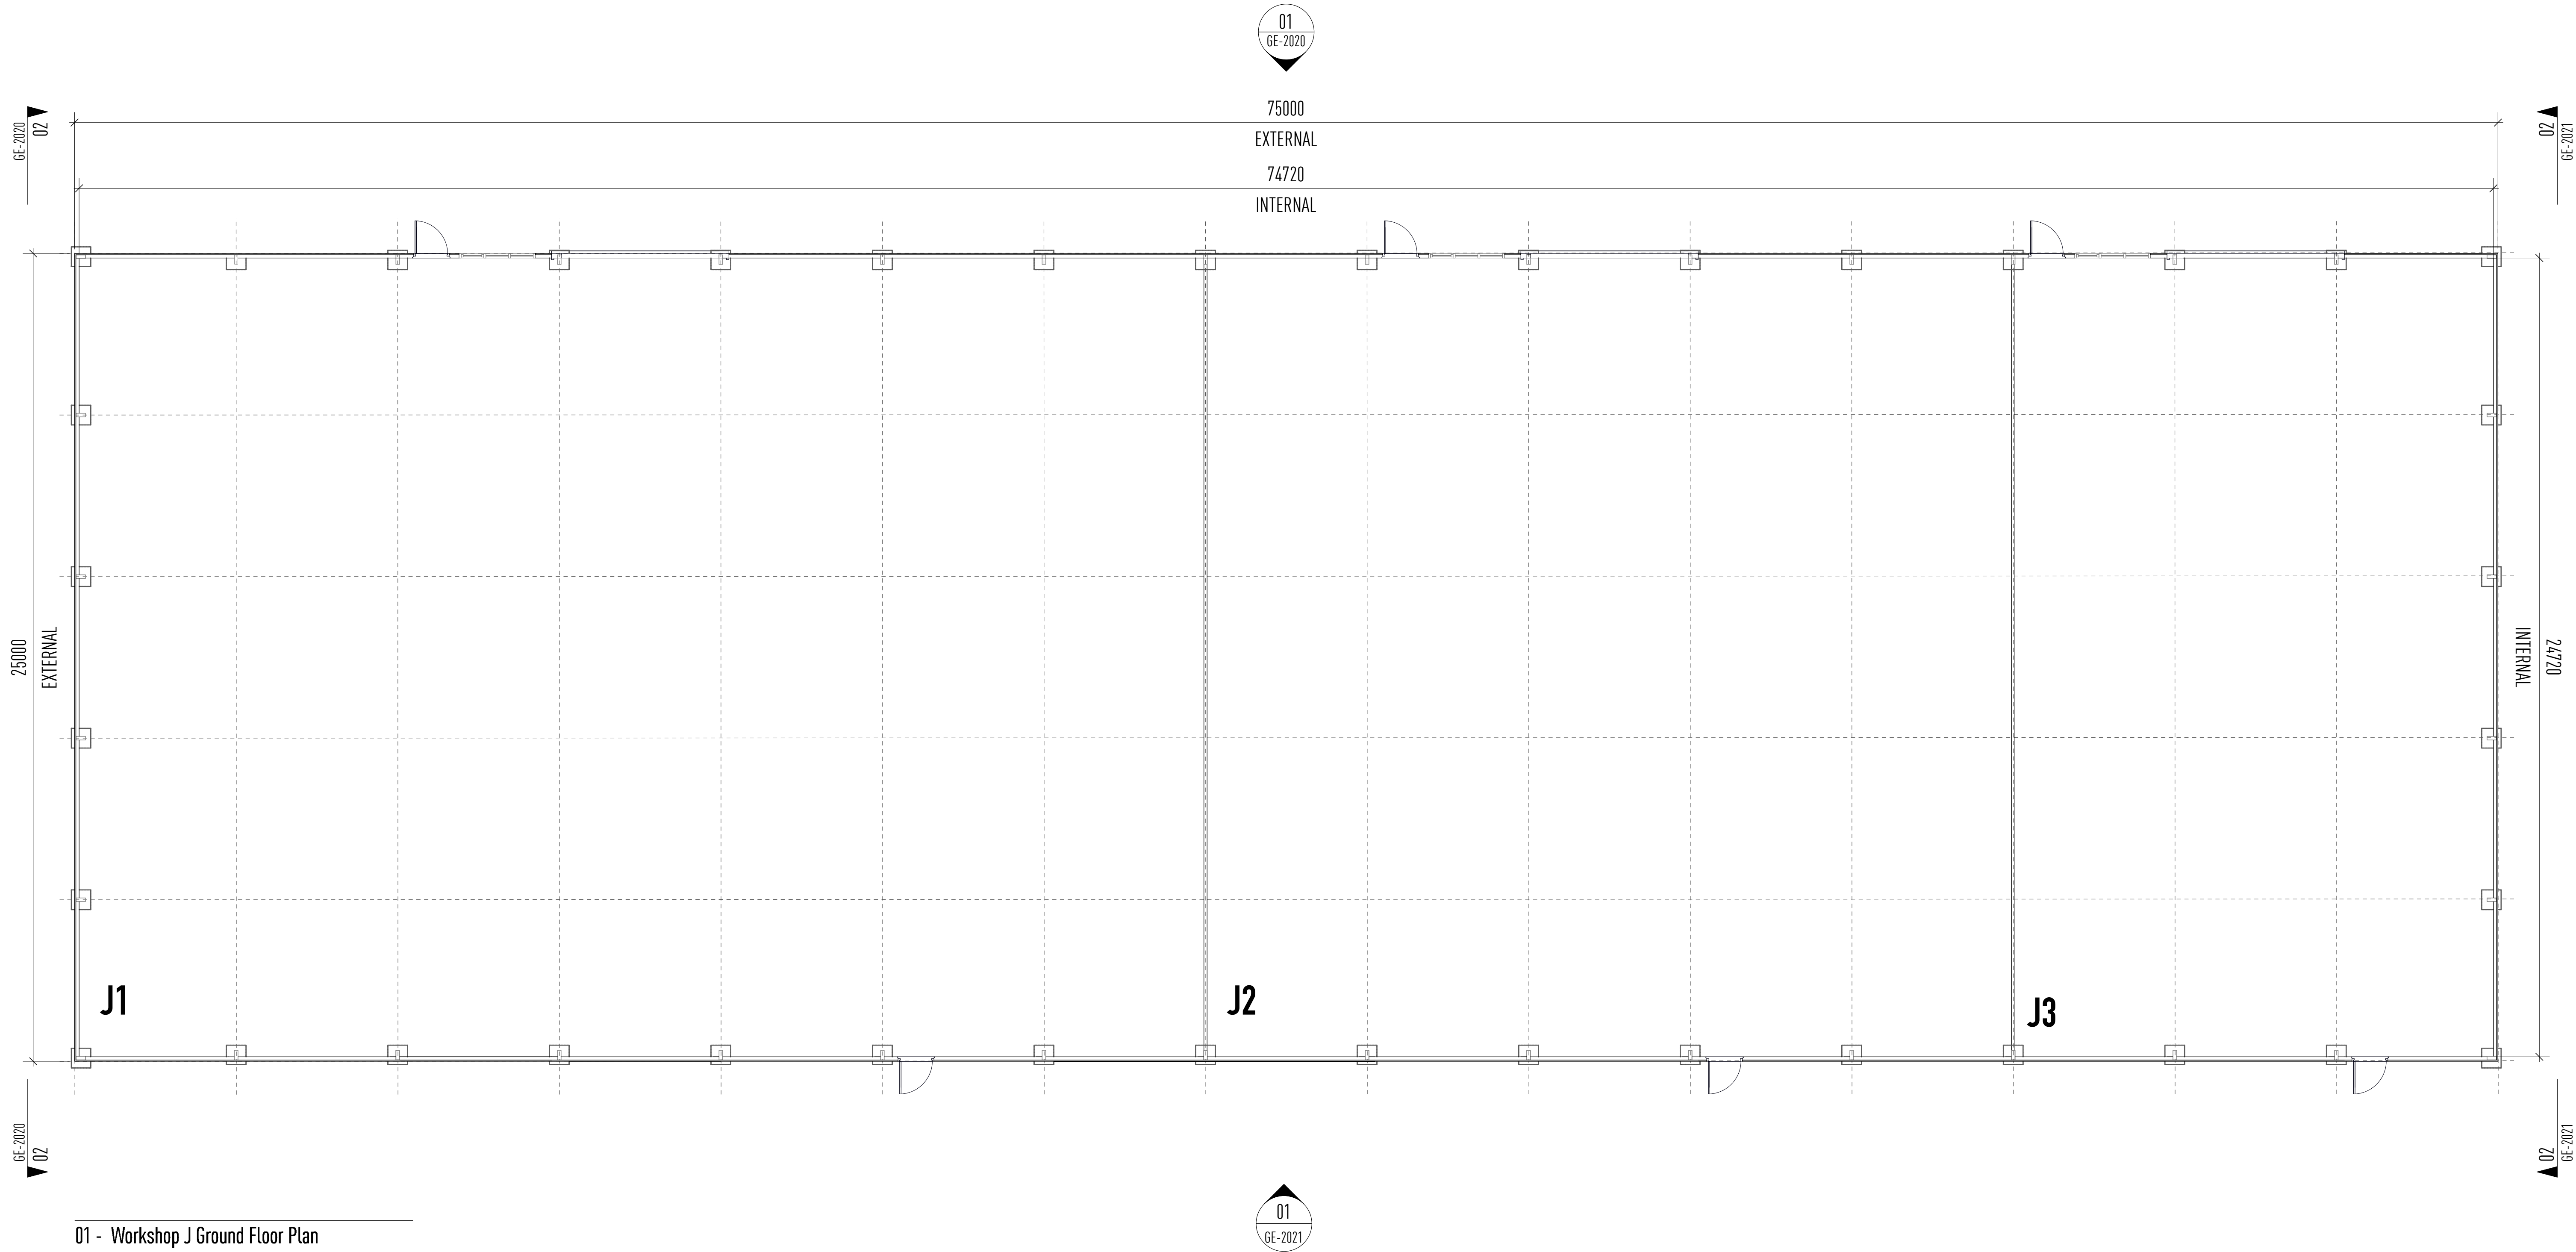

01 - Workshop J Ground Floor Plan
1:200 @ A1

0m2m5m10m20m

Information contained within this drawing is the sole copyright of Atelier Gooch Ltd. and is not to be reproduced without express permission. No implied licence exists. This drawing not to be used for land transfer or valuation purposes. All dimensions & levels are to be checked on site by the contractor. Issued for purposes indicated only. Drawing errors and omissions to be reported to the architect.

Revisions

PL1	01/12/2025	NON-MATERIAL AMENDMENT TO APPROVED APPLICATION 211841
-----	------------	---

Notes

NON-MATERIAL AMENDMENT TO APPROVED APPLICATION 211841
THIS DRAWING SUPERSEDES 18546-SBR-W3-00-DR-A-83100
WORKSHOP 3 GROUND FLOOR PLAN

Client

Shinfield Studios Ltd.

Project

Shinfield Studios
NMA - APPLICATION REF 211841

Project Number

0983

ateliergooch

10 Buckingham Place London SW1E 6HX
+44 (0) 20 3639 0630
studio@ateliergooch.com
ateliergooch.com

Drawing Title

Workshop J
Ground Floor Plan

Status

PLANNING

Scale

1:100 @ A1

Drawing Number

0983-GA-1020

Drawn

SK

Checked

JH

Date

DEC 2025

Revision

PL1