



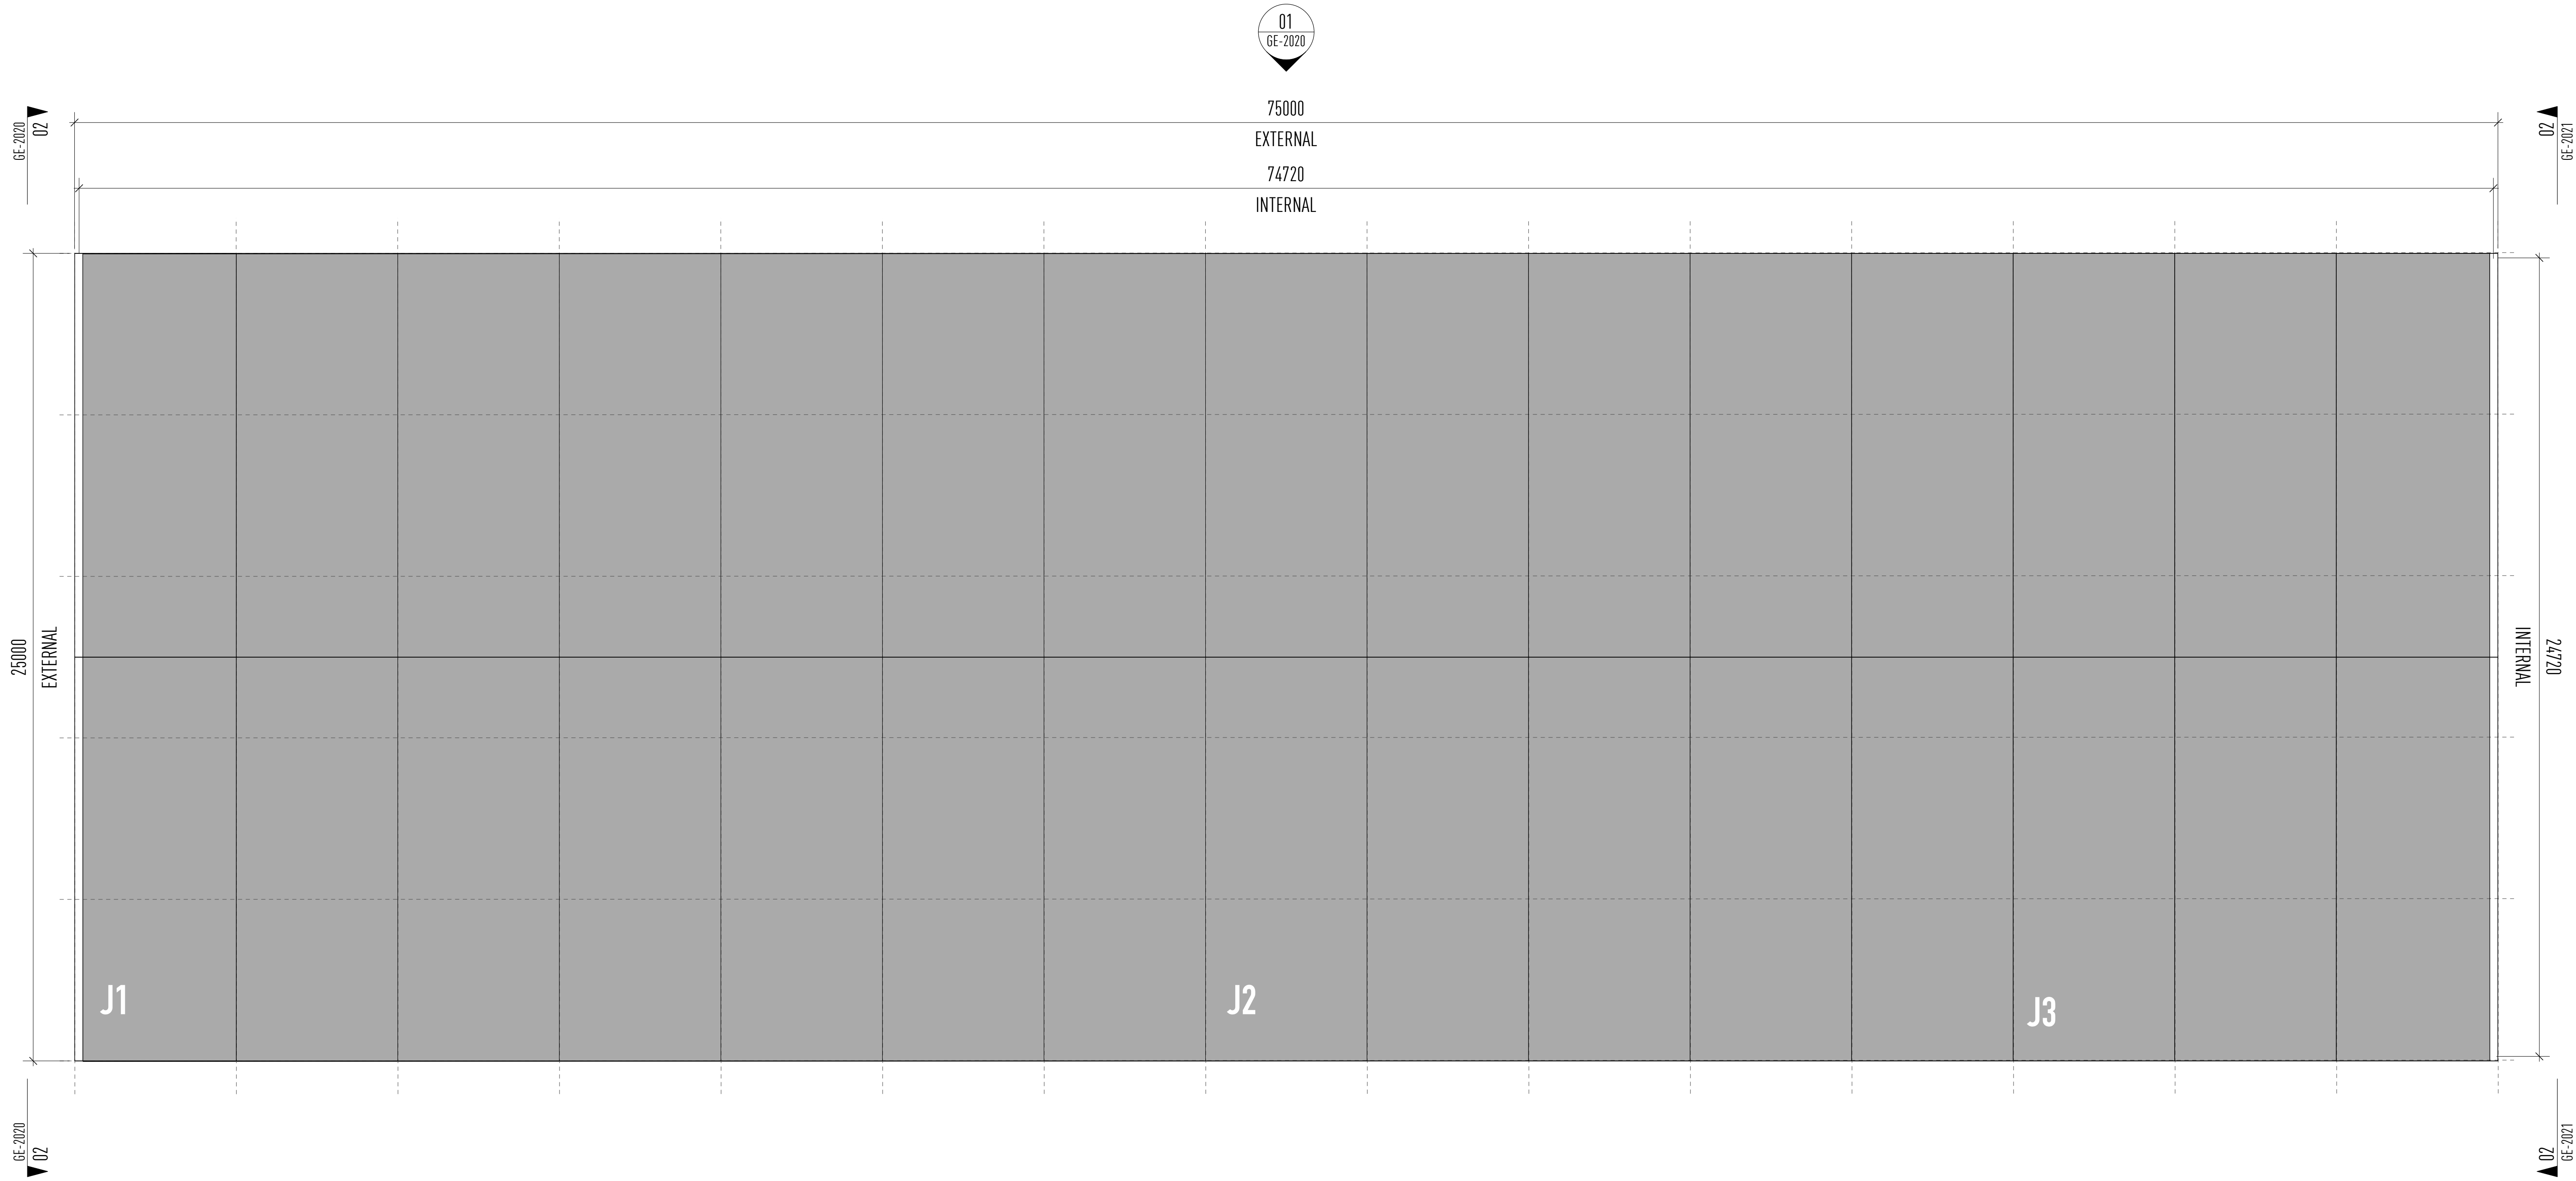


01 - Workshop J Ground Floor Plan
1:200@A1

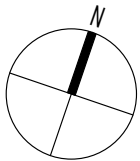

Information contained within this drawing is the sole copyright of Atelier Gooch Ltd. and is not to be reproduced without express permission. No implied licence exists. This drawing not to be used for land transfer or valuation purposes. All dimensions & levels are to be checked on site by the contractor. Issued for purposes indicated only. Drawing errors and omissions to be reported to the architect.

Revisions	
PL1	01/12/2025: NON-MATERIAL AMENDMENT TO APPROVED APPLICATION 211841
PL2	21/01/2026: Roof Colour Updated

Notes

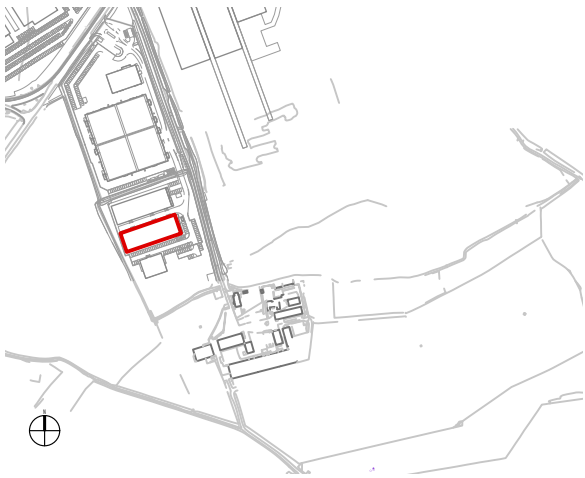

NON-MATERIAL AMENDMENT TO APPROVED APPLICATION 211841
THIS DRAWING SUPERSEDES 18546-SBR-W3-RF-DR-A-83102
WORKSHOP 3 ROOF PLAN

Client
Shinfield Studios Ltd.

Project
Shinfield Studios
NMA - APPLICATION REF 211841

Project Number
0983

ateliergooch

10 Buckingham Place London SW1E 6HX
+44 (0) 20 3639 0630
studio@ateliergooch.com
ateliergooch.com

Drawing Title
Workshop J
Roof Plan

Status	Drawn	Checked
PLANNING	SK	JH
Scale	Date	
1:100 @ A1	DEC 2025	
Drawing Number	Revision	
0983-GA-1021	PL2	