


01 - Workshop I North West Elevation
1:100@A1

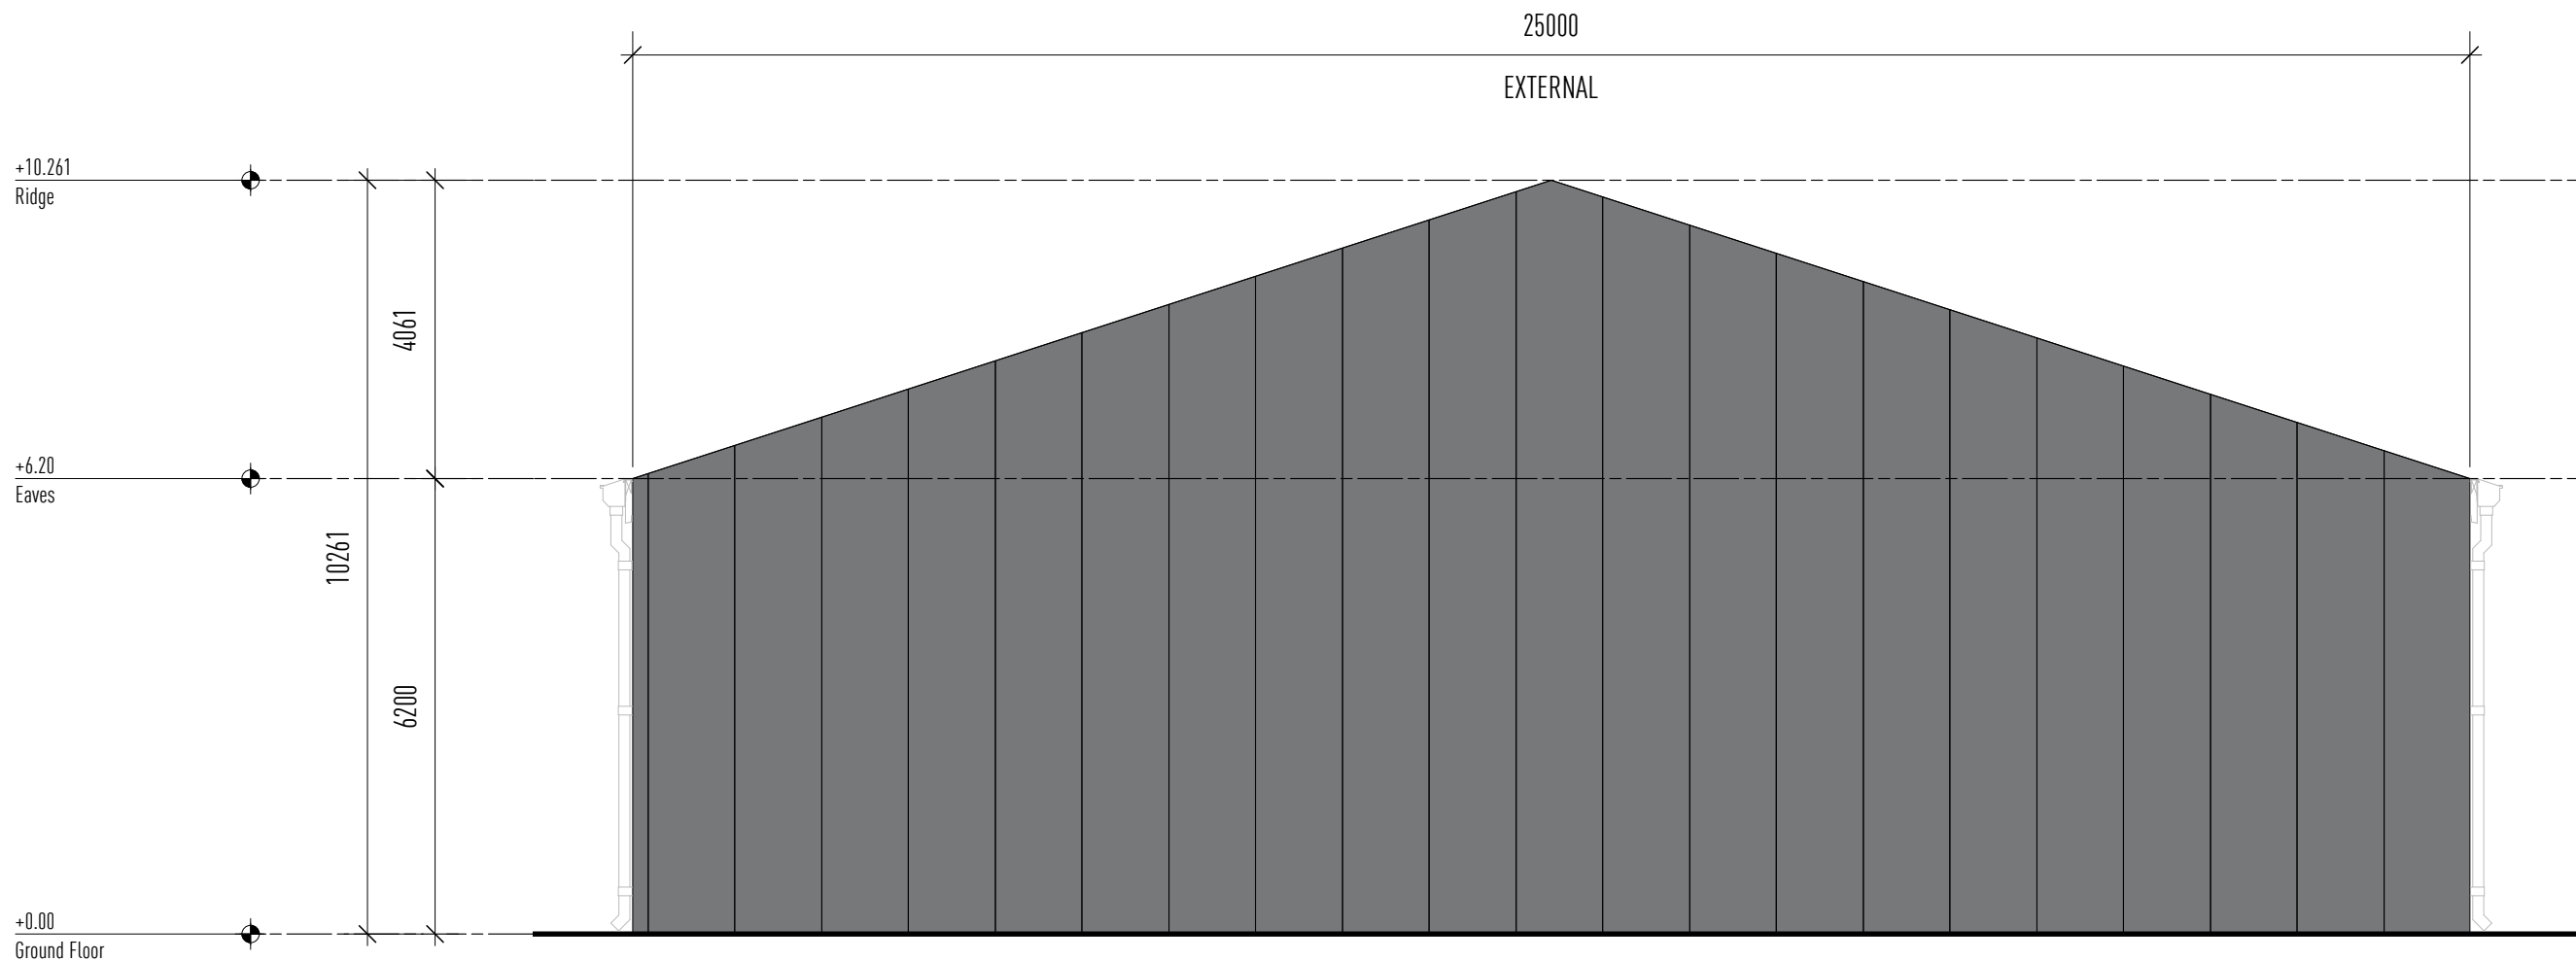


02 - Workshop I North East Elevation
1:100@A1



Revisions		Notes
PL1	01/12/2025	NON-MATERIAL AMENDMENT TO APPROVED APPLICATION 211841
PL2	21/01/2026	Roof Colour Updated

Information contained within this drawing is the sole copyright of Atelier Gooch Ltd. and is not to be reproduced without express permission. No implied licence exists. This drawing not to be used for land transfer or valuation purposes. All dimensions & levels are to be checked on site by the contractor. Issued for purposes indicated only. Drawing errors and omissions to be reported to the architect.

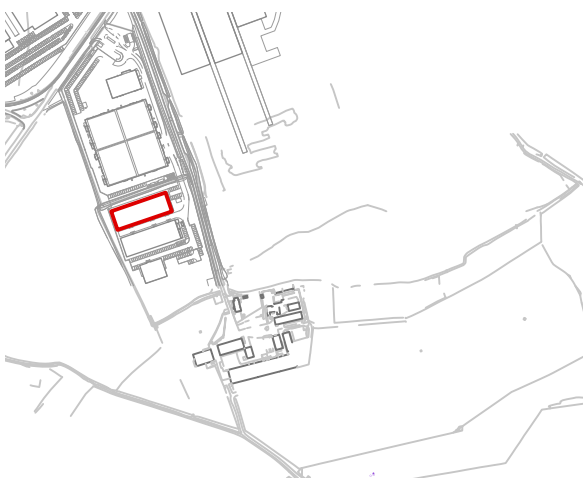

NON-MATERIAL AMENDMENT TO APPROVED APPLICATION 211841
THIS DRAWING SUPERSEDES 18546-SBR-W2-XX-DR-A-84101
WORKSHOP 2 ELEVATIONS 1 AND 2

Client
Shinfield Studios Ltd.
Project
Shinfield Studios
NMA - APPLICATION REF 211841

Project Number
0983

ateliergooch
10 Buckingham Place London SW1E 6HX
+44 (0) 20 3639 0630
studio@ateliergooch.com
ateliergooch.com

Drawing Title
Workshop I
Elevations 1 and 2

Status	Drawn	Checked
PLANNING	SK	JH
Scale	Date	Date
1:100 IB A1		DEC 2025
Drawing Number	Revision	
0983-GE-2010		

PL2