



01 - Workshop I South East Elevation
1:100@A1



02 - Workshop I South West Elevation
1:100@A1

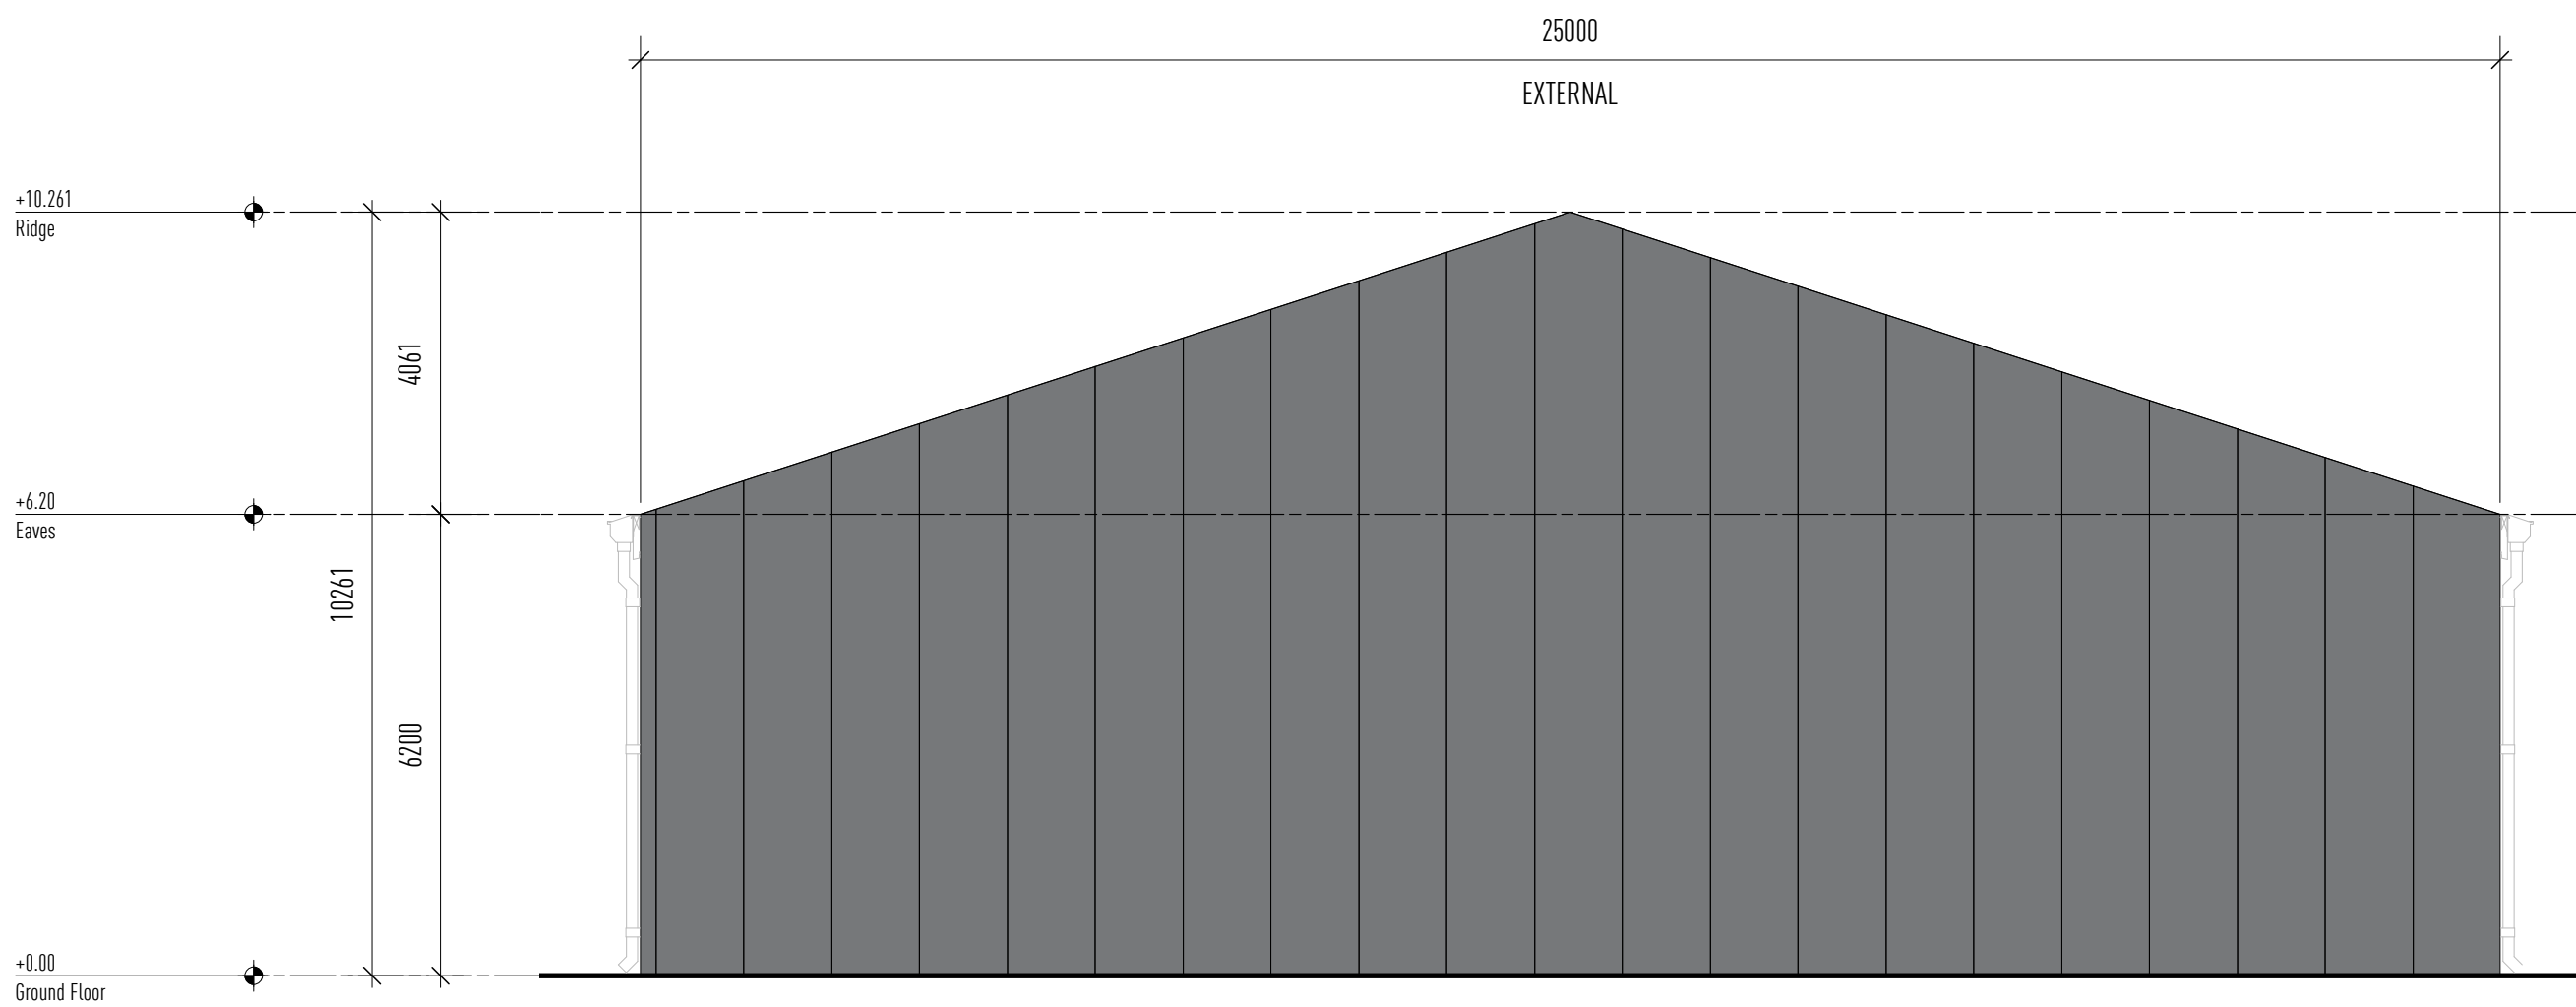

Revisions	Notes
PL1 01/12/2025 NON-MATERIAL AMENDMENT TO APPROVED APPLICATION 211841	
PL2 21/01/2026 Roof Colour Updated	

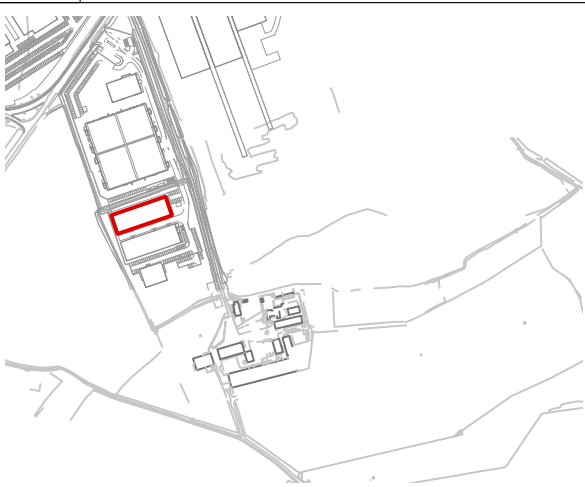

NON-MATERIAL AMENDMENT TO APPROVED APPLICATION 211841
THIS DRAWING SUPERSEDES 18546-SBR-W2-XX-DR-A-84102
WORKSHOP 2 ELEVATIONS 3 AND 4

Client Shinfield Studios Ltd.	Project Number 0983	ateliergooch
Project Shinfield Studios	NMA - APPLICATION REF 211841	10 Buckingham Place London SW1E 6HX +44 (0) 20 3639 9630 studio@ateliergooch.com ateliergooch.com
Drawing Title Workshop I Elevations 2 and 3	Status PLANNING	Drawn SK
	Scale 1:100 @ A1	Checked JH
	Drawing Number 0983-GE-2011	Date DEC 2025
		Revision PL2

Information contained within this drawing is the sole copyright of Atelier Gooch Ltd. and is not to be reproduced without express permission. No implied licence exists. This drawing not to be used for land transfer or valuation purposes. All dimensions & levels are to be checked on site by the contractor. Issued for purposes indicated only. Drawing errors and omissions to be reported to the architect.