



PROPOSED ELEVATIONS

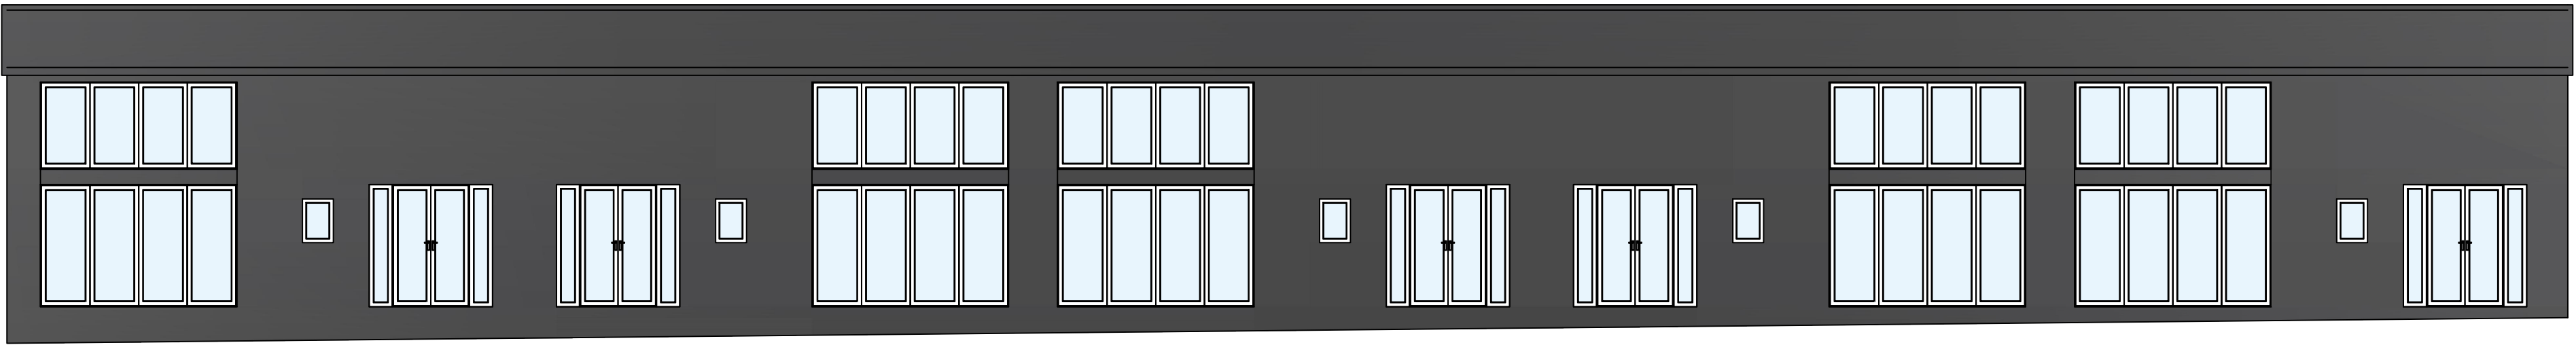


SIDE ELEVATION (North)

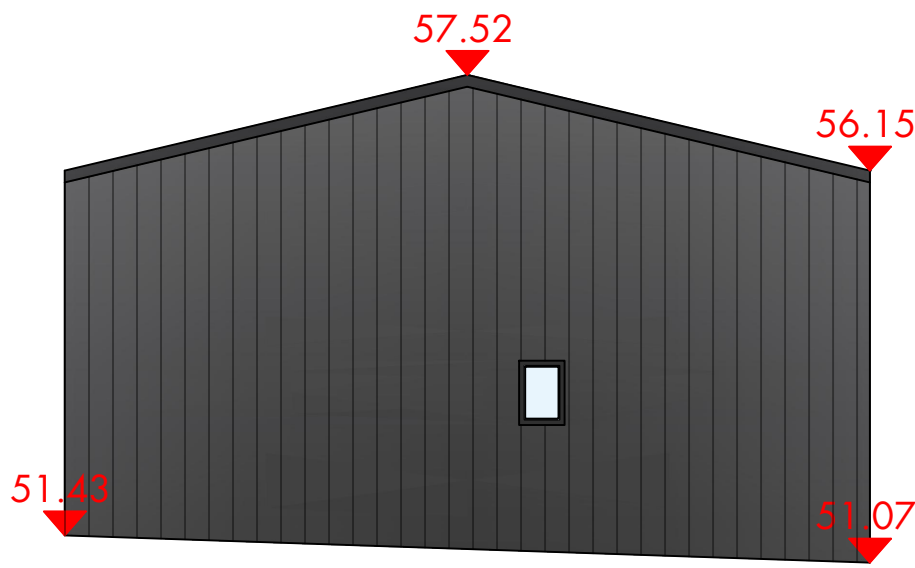


FRONT ELEVATION (West)



REAR ELEVATION (East)

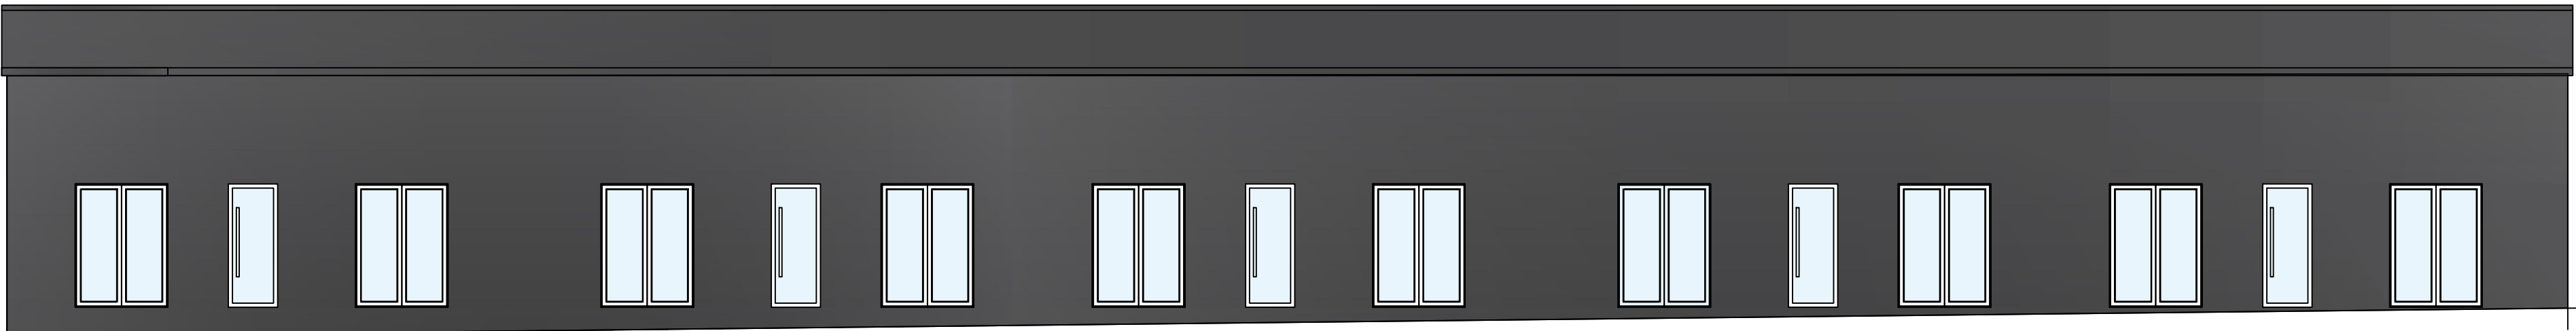

SIDE ELEVATION (South)

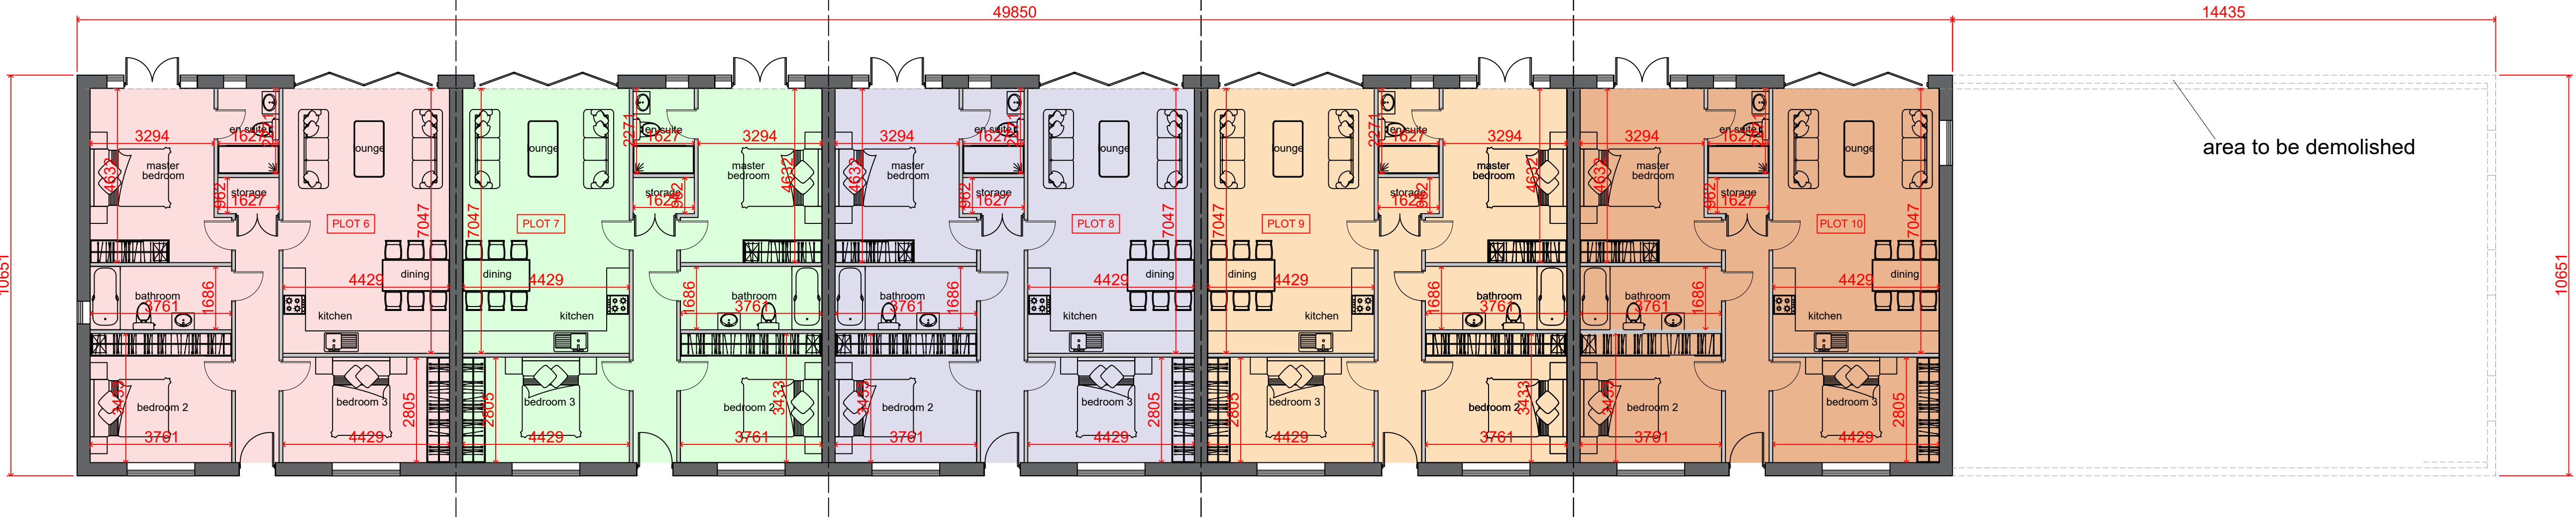

BUILDING B

- PLOT 6 - 95.03m²
- PLOT 7 - 95.03m²
- PLOT 8 - 95.03m²
- PLOT 9 - 95.03m²
- PLOT 10 - 95.03m²

Drawing title	Proposed floor plans and elevations BUILDING B
Project	Proposed barn conversion to form 5 new 3 bedroom dwellings
Address	Glasspool Farm Part Lane, Riseley, RG7 1RU
Client	
Scales	1:100
Date	July 2024
Drawing Number:	GP/04/24 Rev
Architectural elements	
Imagion Design Ltd La Carrière, Boreham, Essex, Saffron Walden, Essex, SG8 7JN Tel: office 01332 2241229 mobile 07911 022123 email: imagiondesign@bt.com	
Registered Company no. 111067 8009 Address: Suite 7, Rosehill, 100, Lifford Road, Lifford, L24 4DY	