



EXISTING ELEVATIONS




SIDE ELEVATION (North)

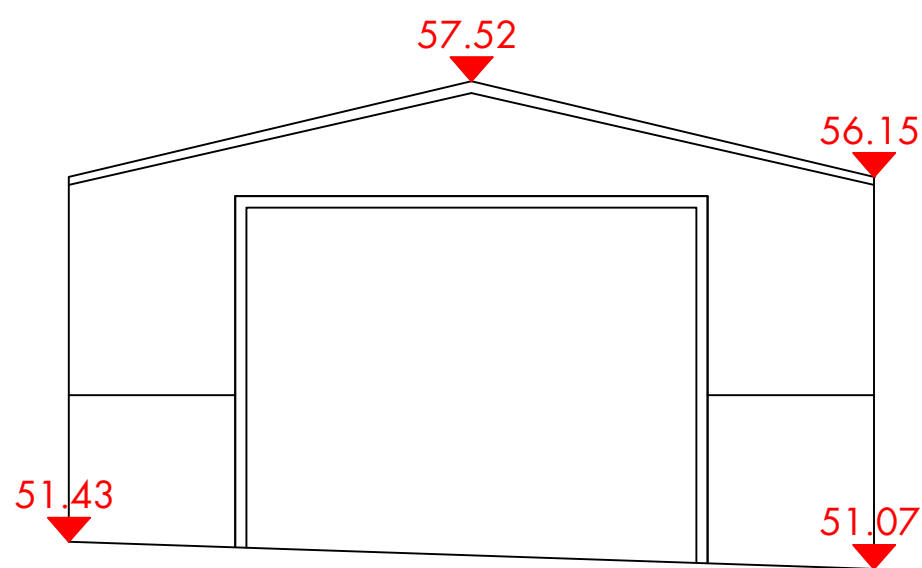


FRONT ELEVATION (West)

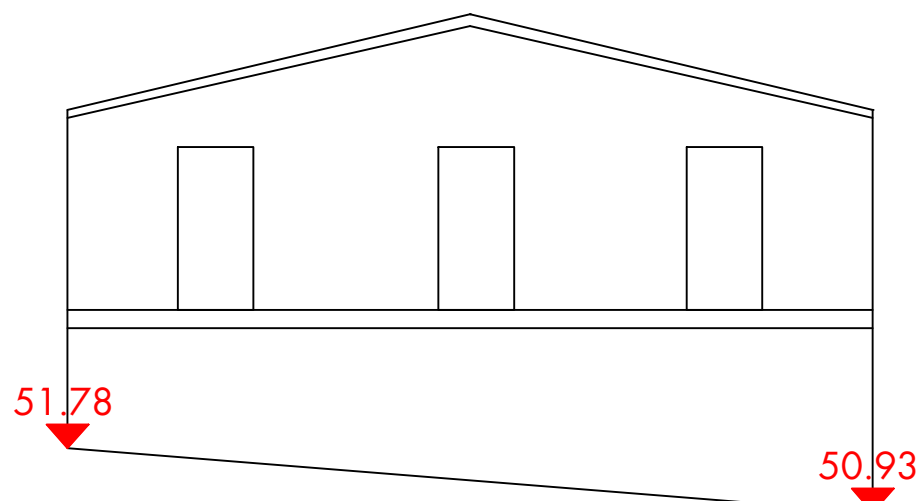

REAR ELEVATION (East)


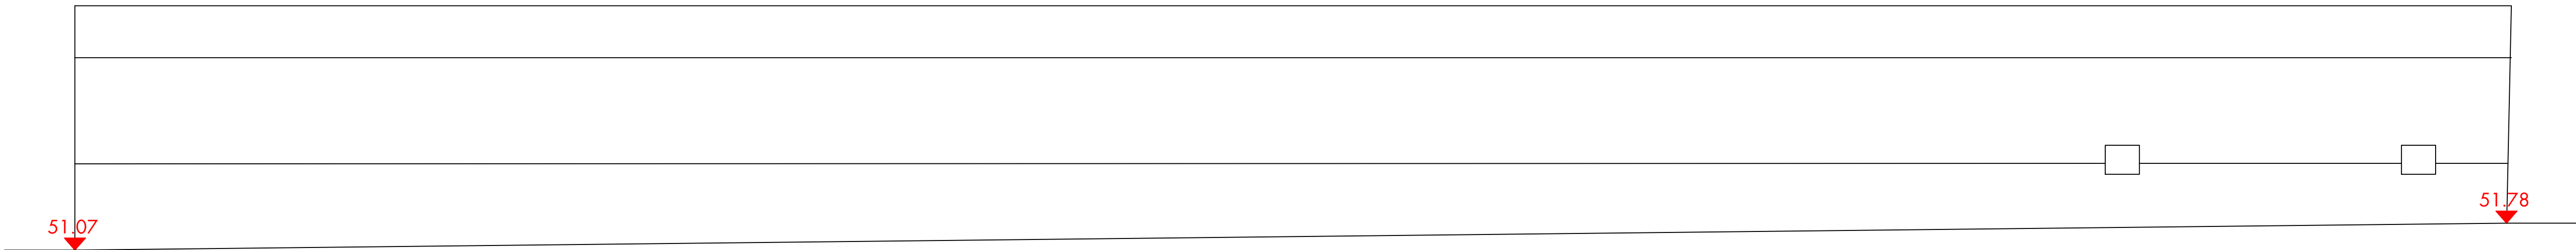


SIDE ELEVATION (South)

 

EXISTING FLOOR PLAN

BUILDING B

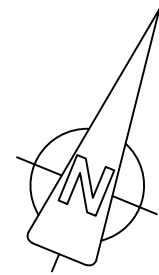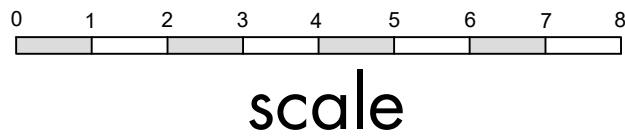

Drawing title	Existing floor plans and elevations BUILDING B	
Project	Proposed barn conversion to form 5 new 3 bedroom dwellings	
Address	Glasspool Farm Part Lane, Riseley, RG7 1RU	
Client		
Scales	1:100	
Date	July 2024	
Drawing Number:	GP/03/24	Rev
Architectural elements Imagion Designs Ltd La Garenne, Montville, Rouvres, Normandie, France, 27600 Tel: office 0333 2324 1289 / mobile 07877 822139 email: imagiondesigns@btinternet.com Registered Company no. 711047 2009 Address: Suite 2, Riseley, 189 Lunenburg Road, Lunenburg, NS1X 4G1 © Imagion Designs Ltd 2024 