



PROPOSED ELEVATIONS

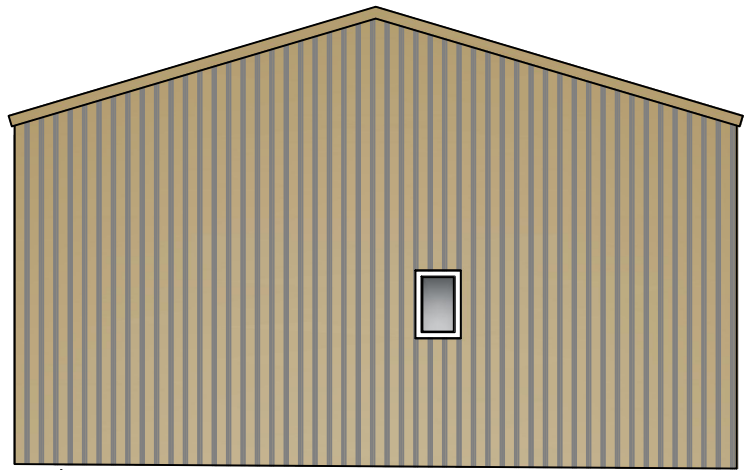


FRONT ELEVATION (South)




SIDE ELEVATION (West)

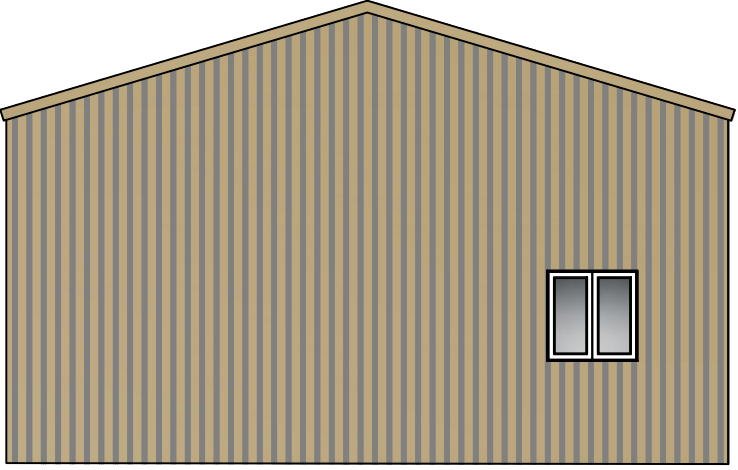

SIDE ELEVATION (East)

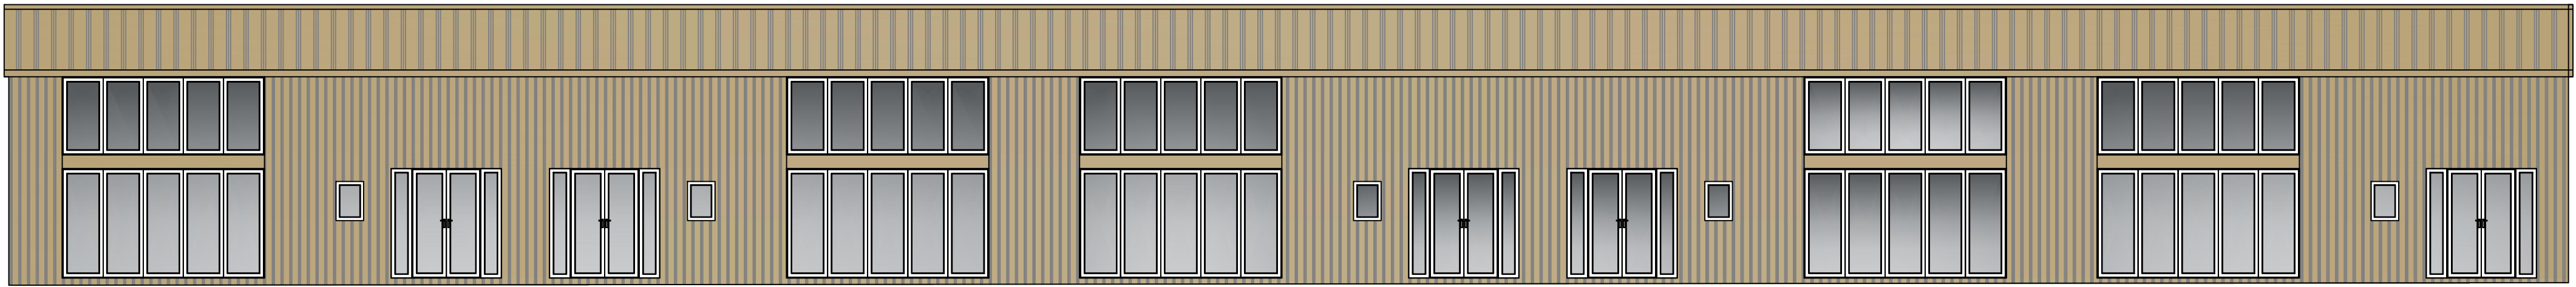


REAR ELEVATION (North)

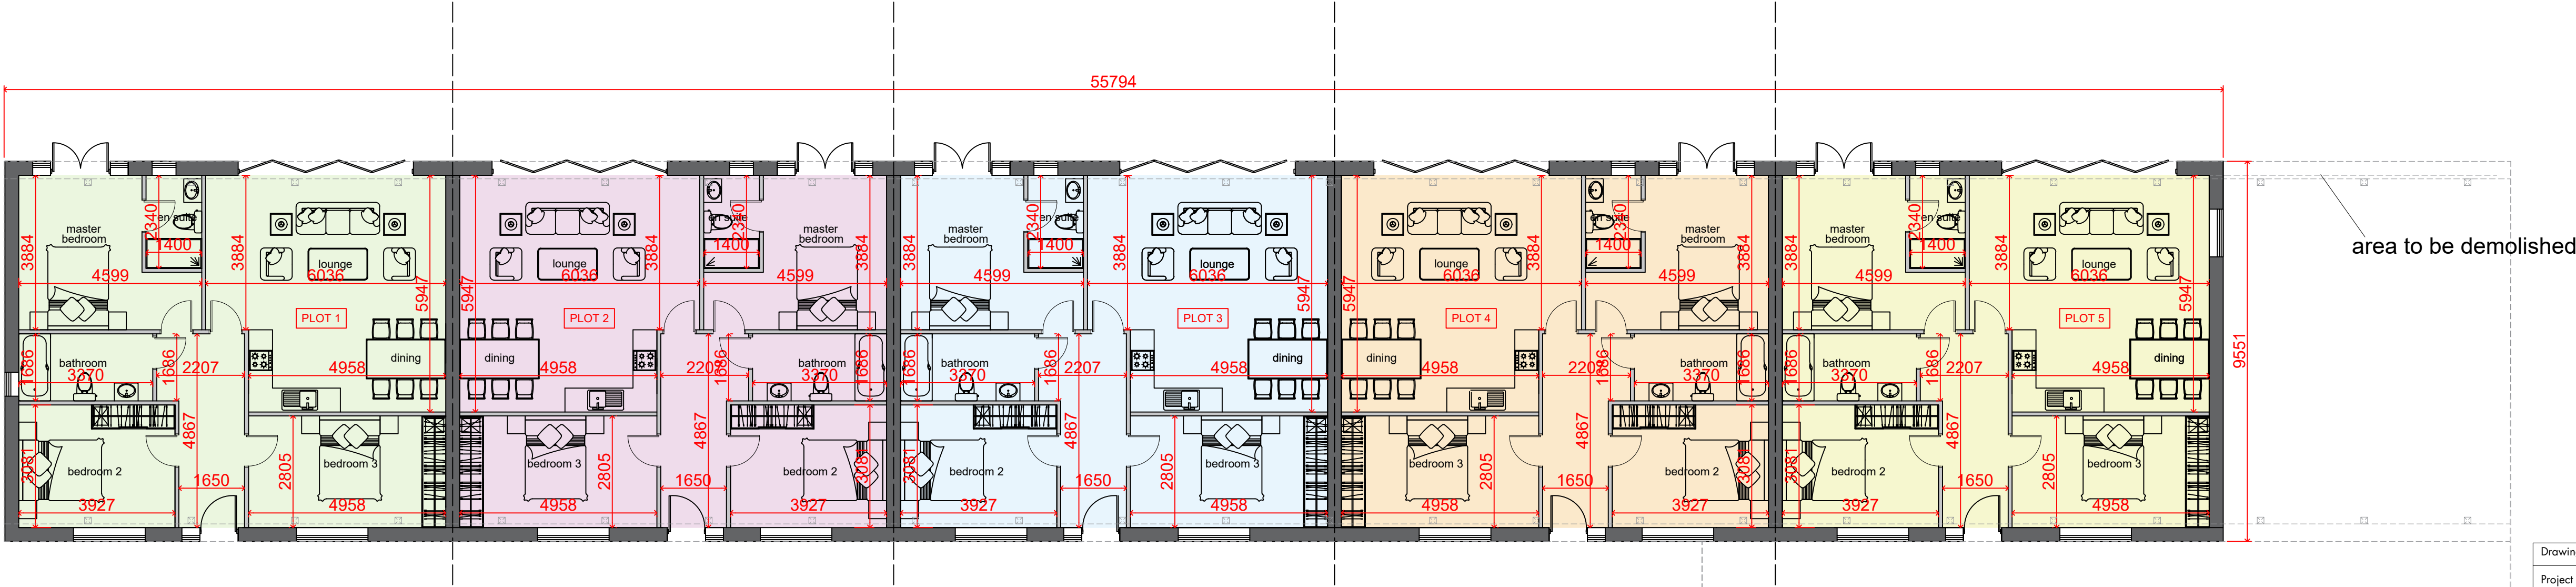

PROPOSED GROUND FLOOR PLAN

BUILDING A

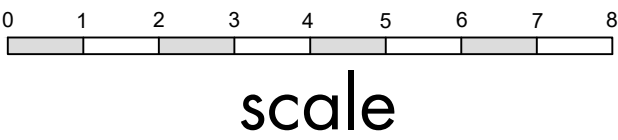

scale

Drawing title	Proposed floor plans and elevations BUILDING A
Project	Proposed barn conversion to form 5 new 3-bedroom dwellings
Address	Glasspool Farm Part Lane, Riseley, RG7 1RU
Client	
Scales	1:100
Date	July 2024
Drawing Number:	GP/02/24 Rev
Architectural elements Imageon Designs Ltd La Couronne, Oldenham, Weymouth, Dorset, DT99 6JL Tel: office 01303 255412360 mobile 07591 922771 email: imageondesigns@live.co.uk Registered Company no. 7111047 2009 Address: Suite 2, Riggall, 185 Lonsdale Road, Loughborough, Leics LE11 1ES UK © Imageon Designs Ltd. All Rights Reserved. No part of this drawing may be reproduced without written permission.	