




EXISTING ELEVATIONS

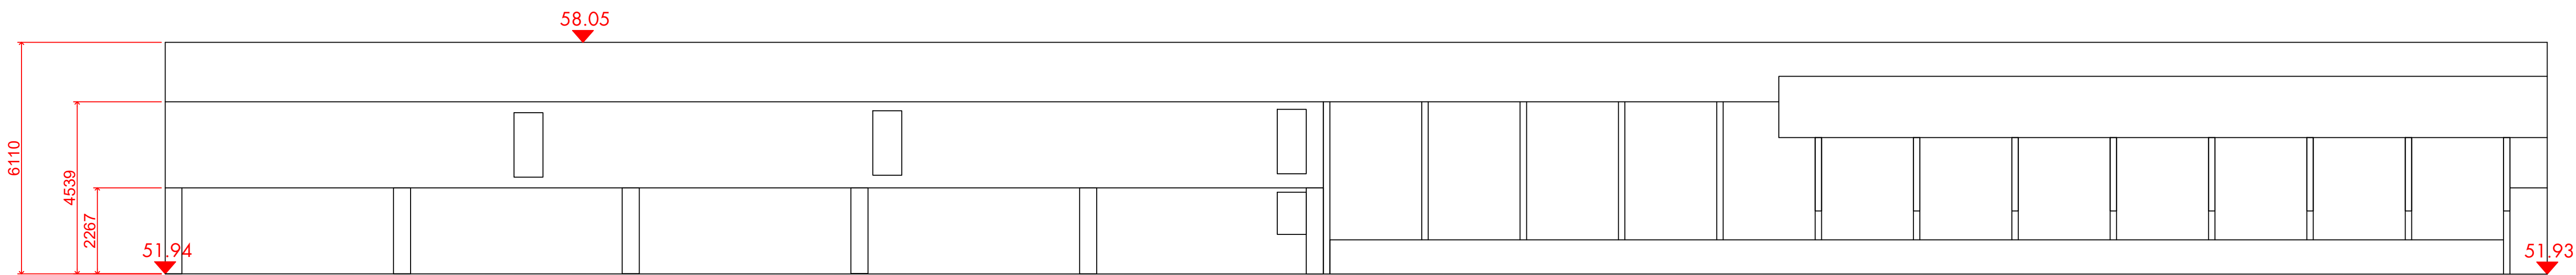


FRONT ELEVATION (South)

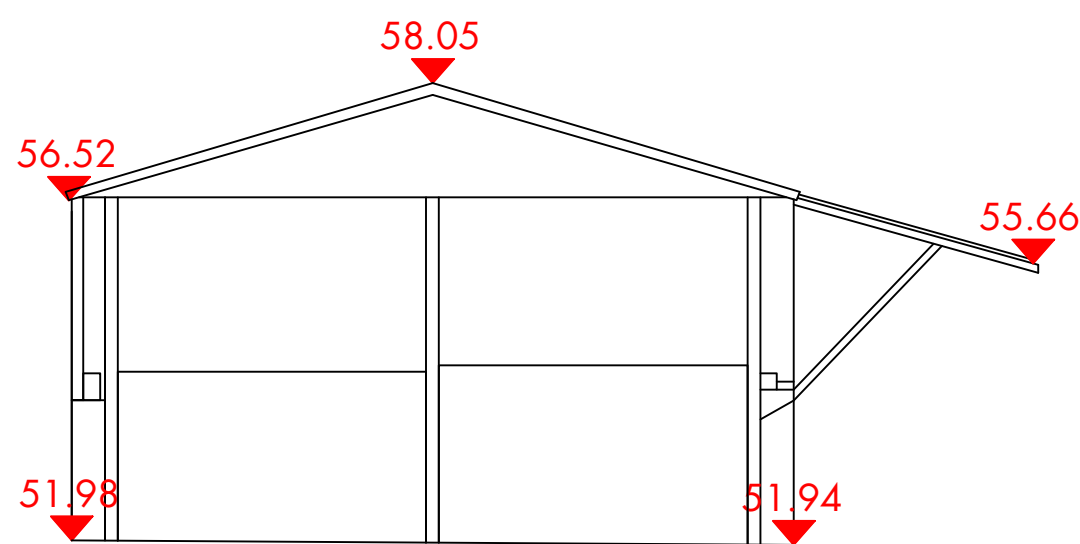


SIDE ELEVATION (West)

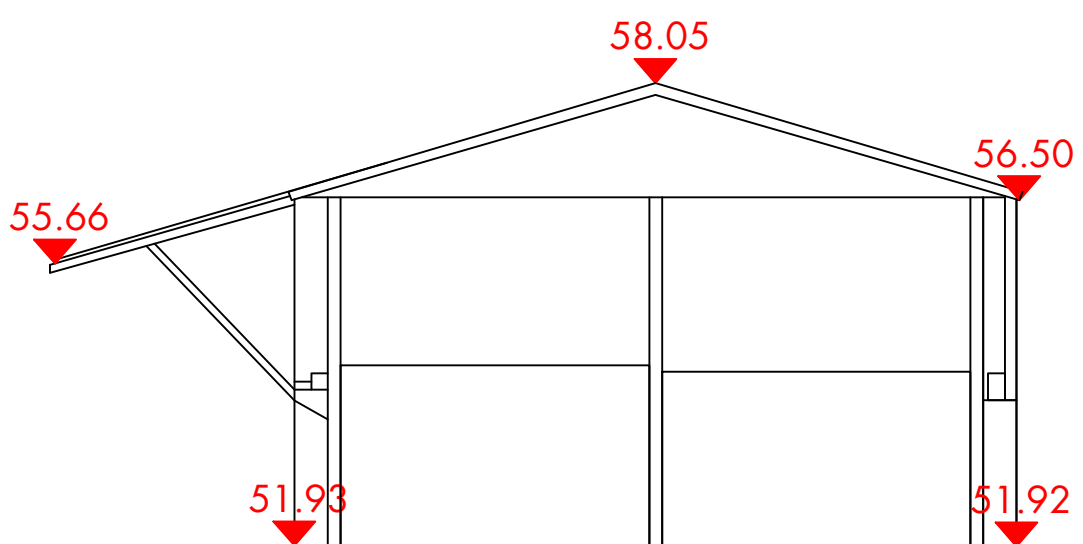

SIDE ELEVATION (East)

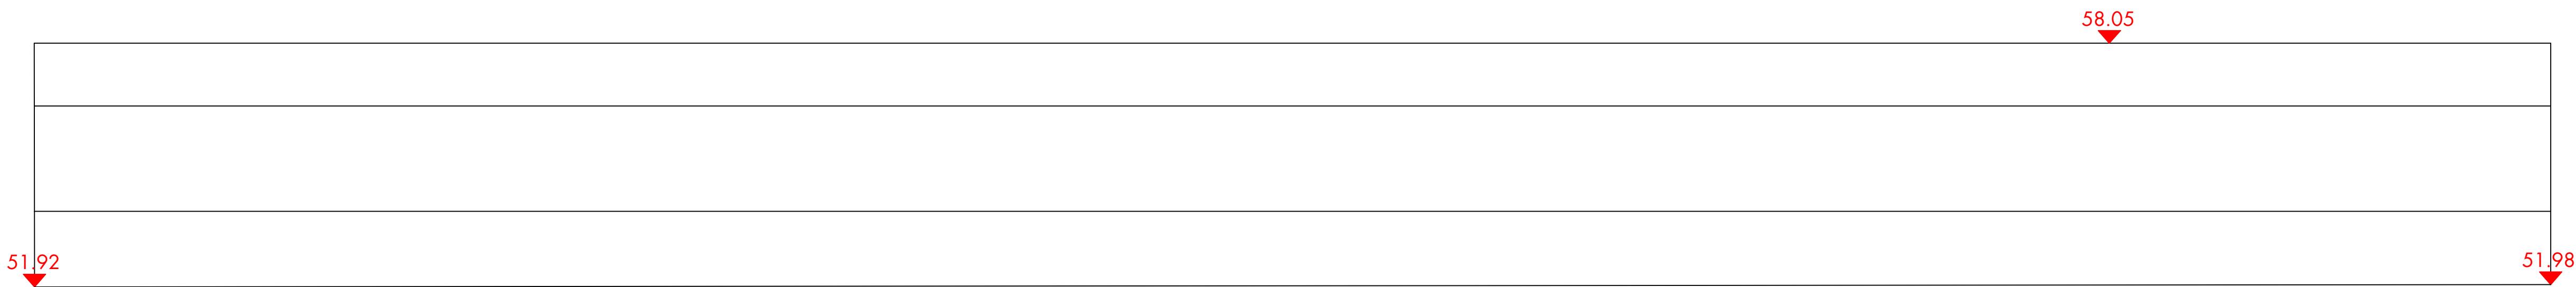



REAR ELEVATION (North)

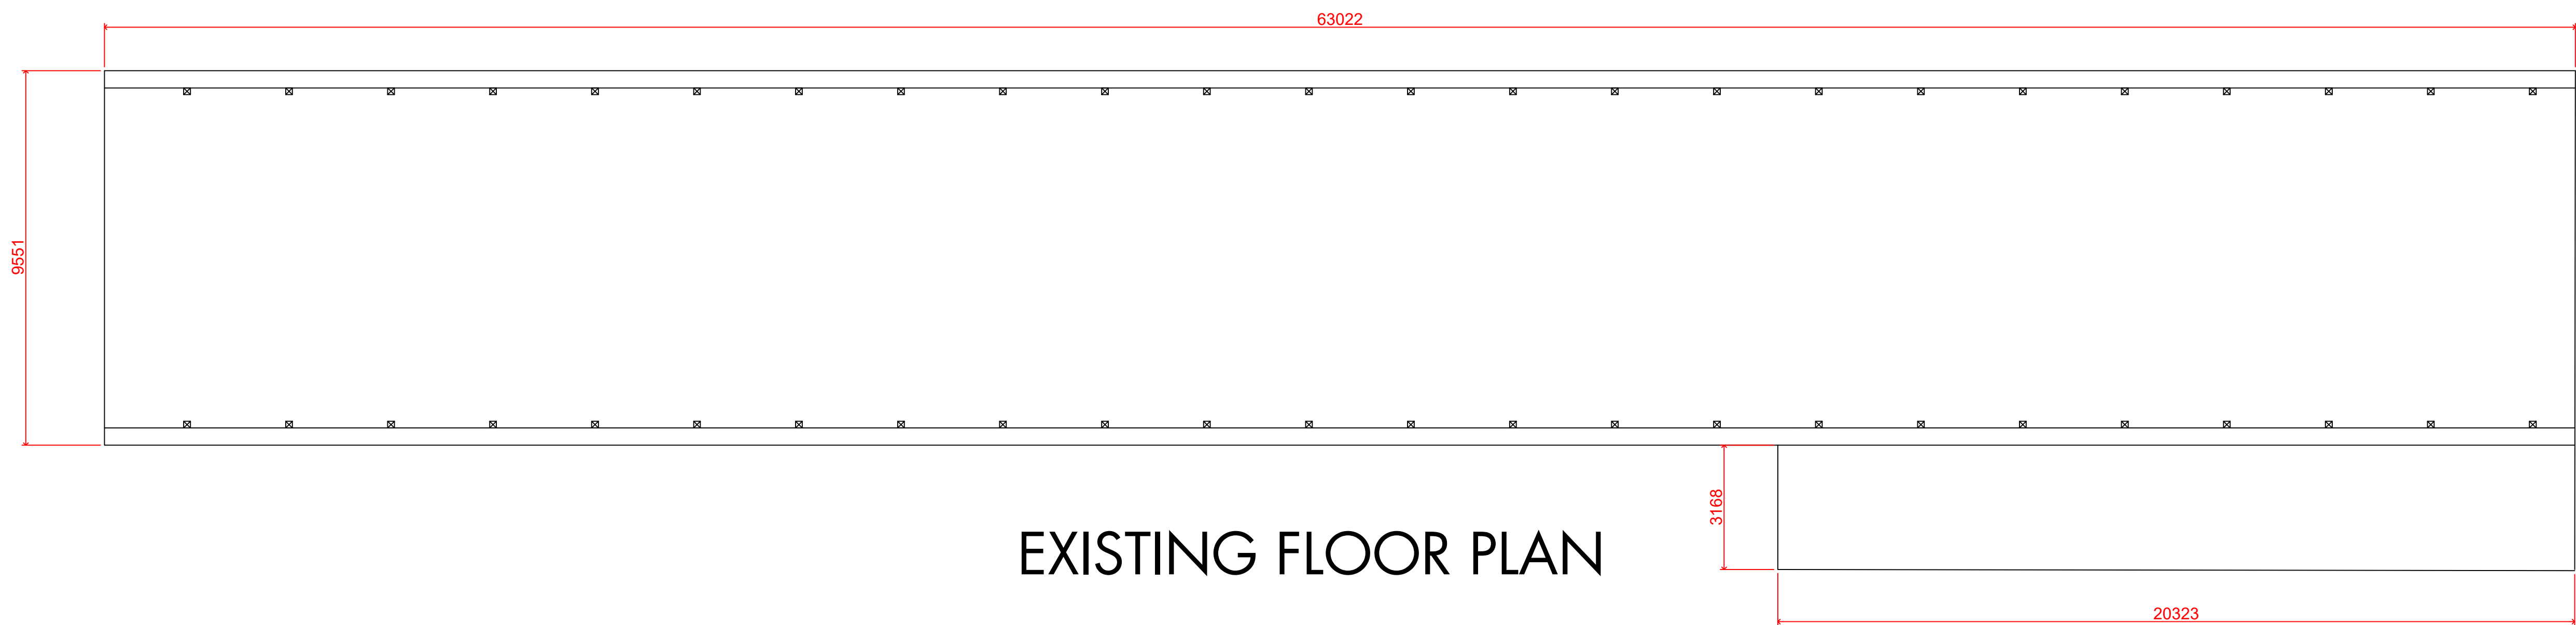

EXISTING FLOOR PLAN

BUILDING A

 

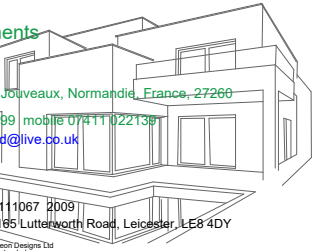Drawing title	Existing floor plans and elevations BUILDING A	
Project	Proposed barn conversion to form 5 new 3bedroom dwellings	
Address	Glasspool Farm Part Lane, Riseley, RG7 1RU	
Client		
Scales	1:100	
Date	July 2024	
Drawing Number:	GP/01/24	Rev
Architectural elements Image of Building A showing the proposed conversion. Imagex Design Ltd La Caverne, Mortlake, Surrey, Northridge, Surrey, GU24 0JH Tel: office 0203 2241280 mobile 07777 022781 email: imagexdesign@me.co.uk Registered Company no 711607 8001 Address: Suite 2, Haverhill, 100 Lonsdale Road, London, E8 3DY © Imagex Design Ltd 2024		