

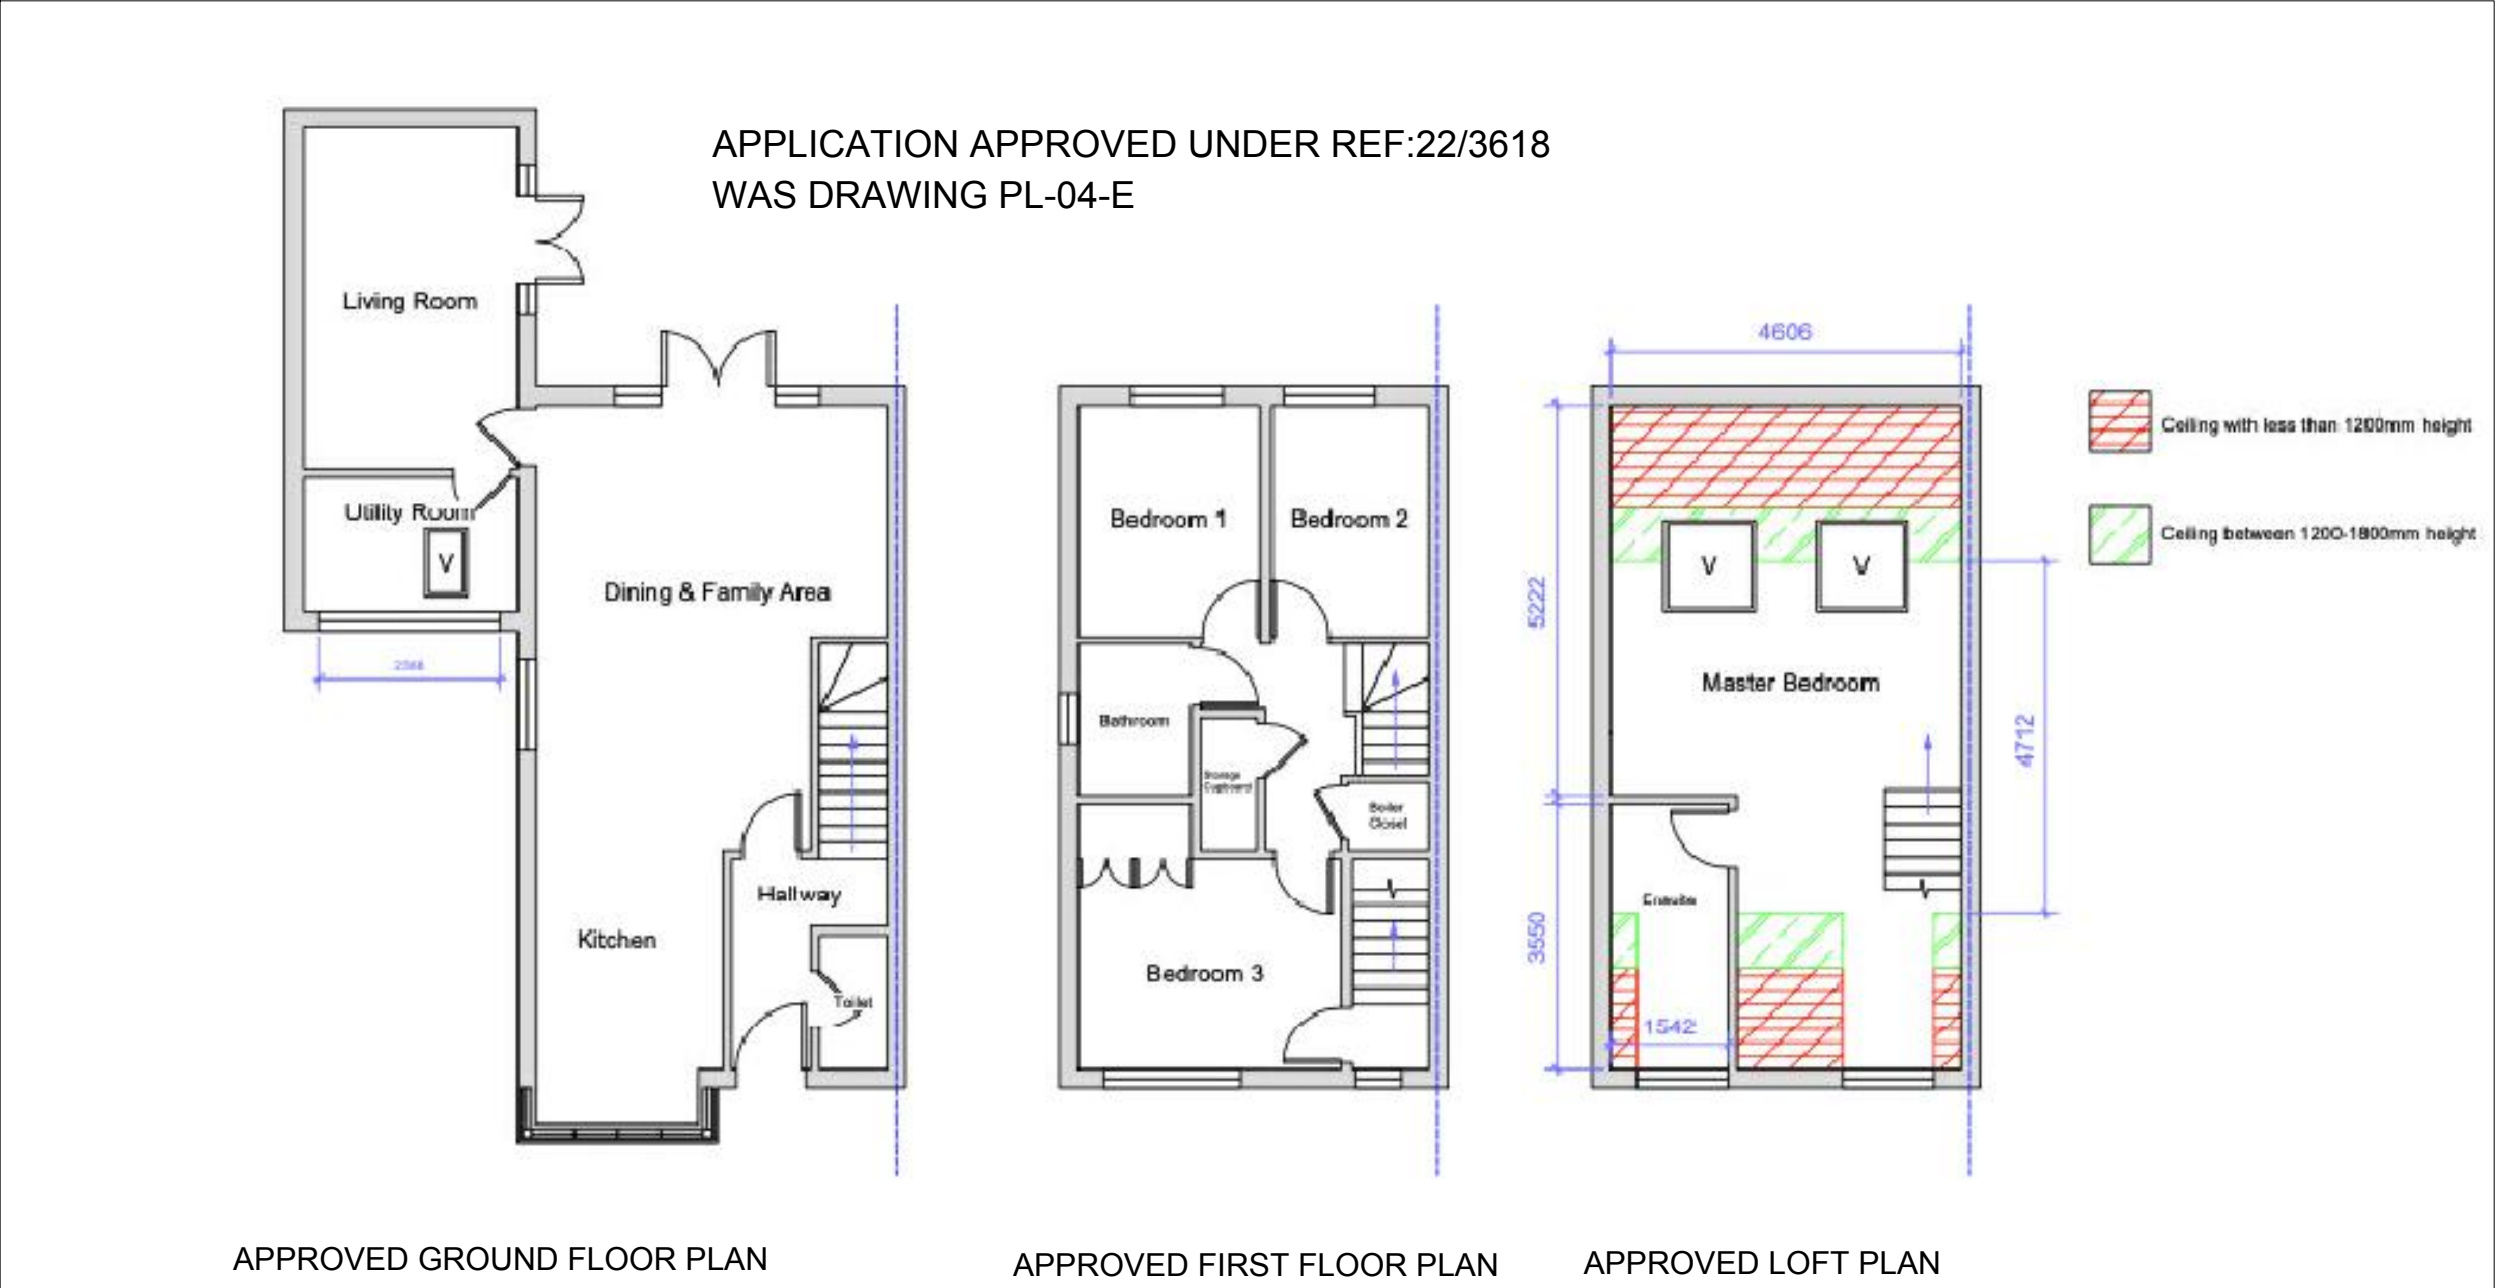


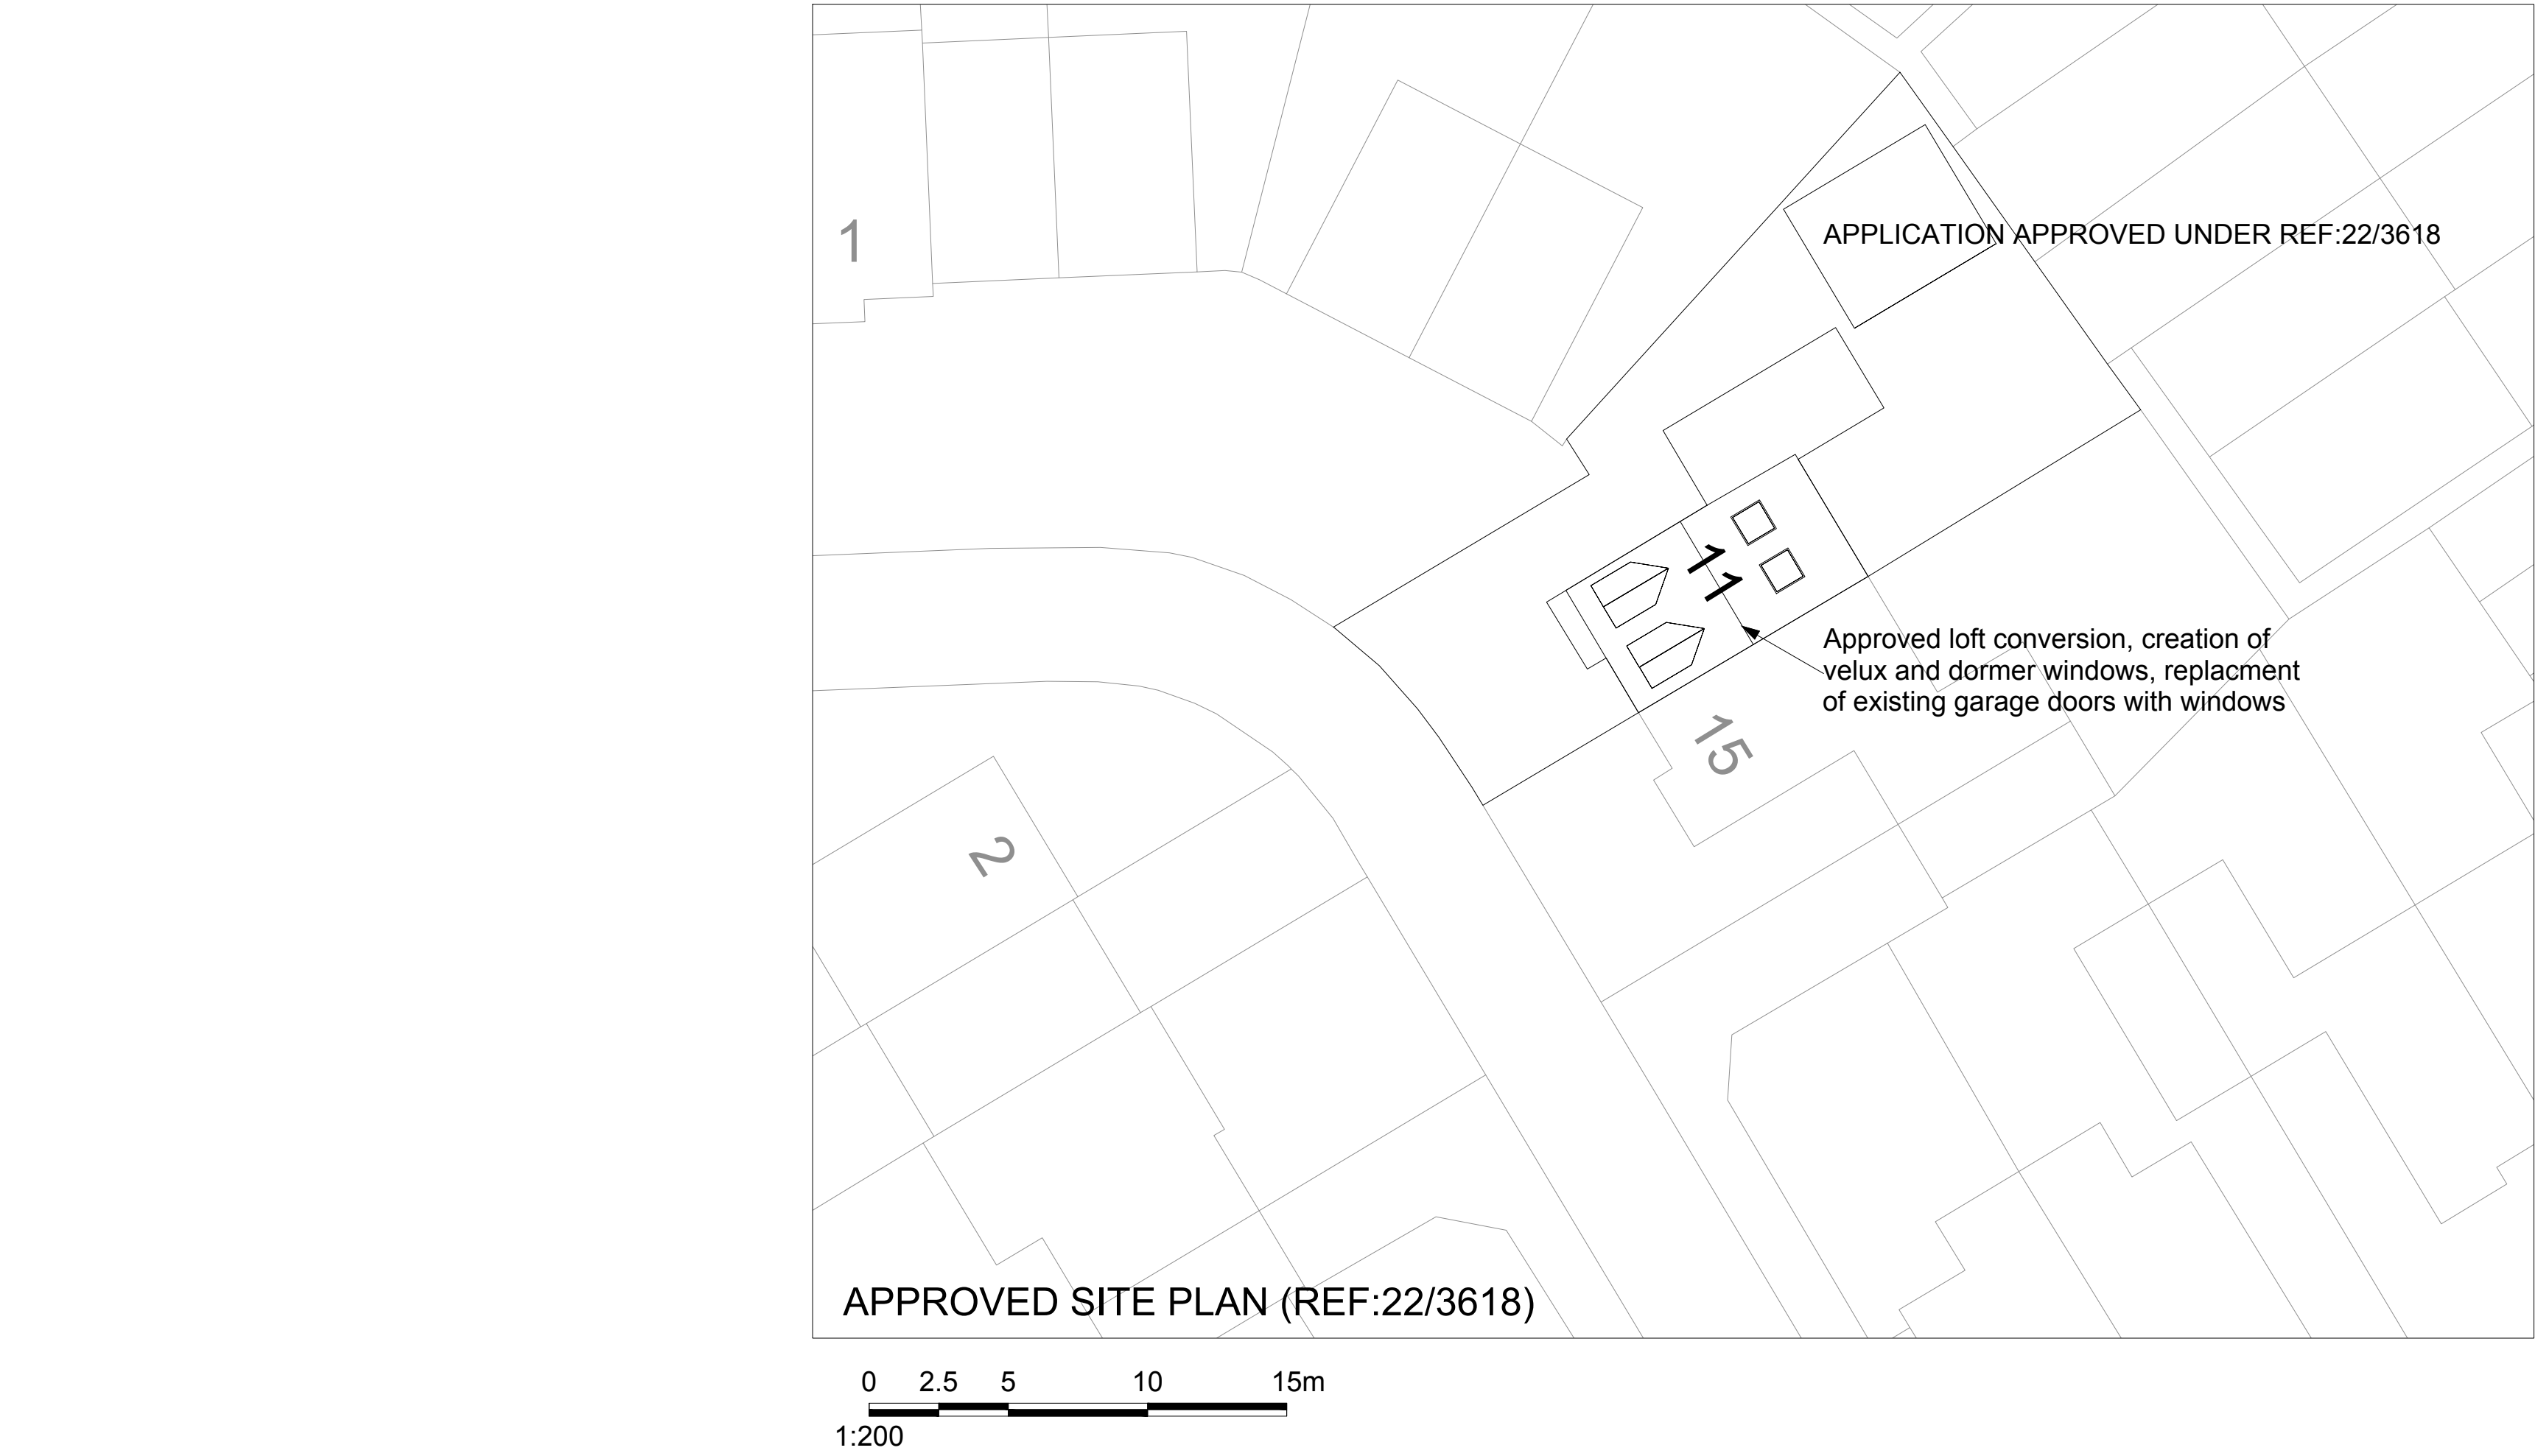


APPROVED PLANS (REF:22/3618)

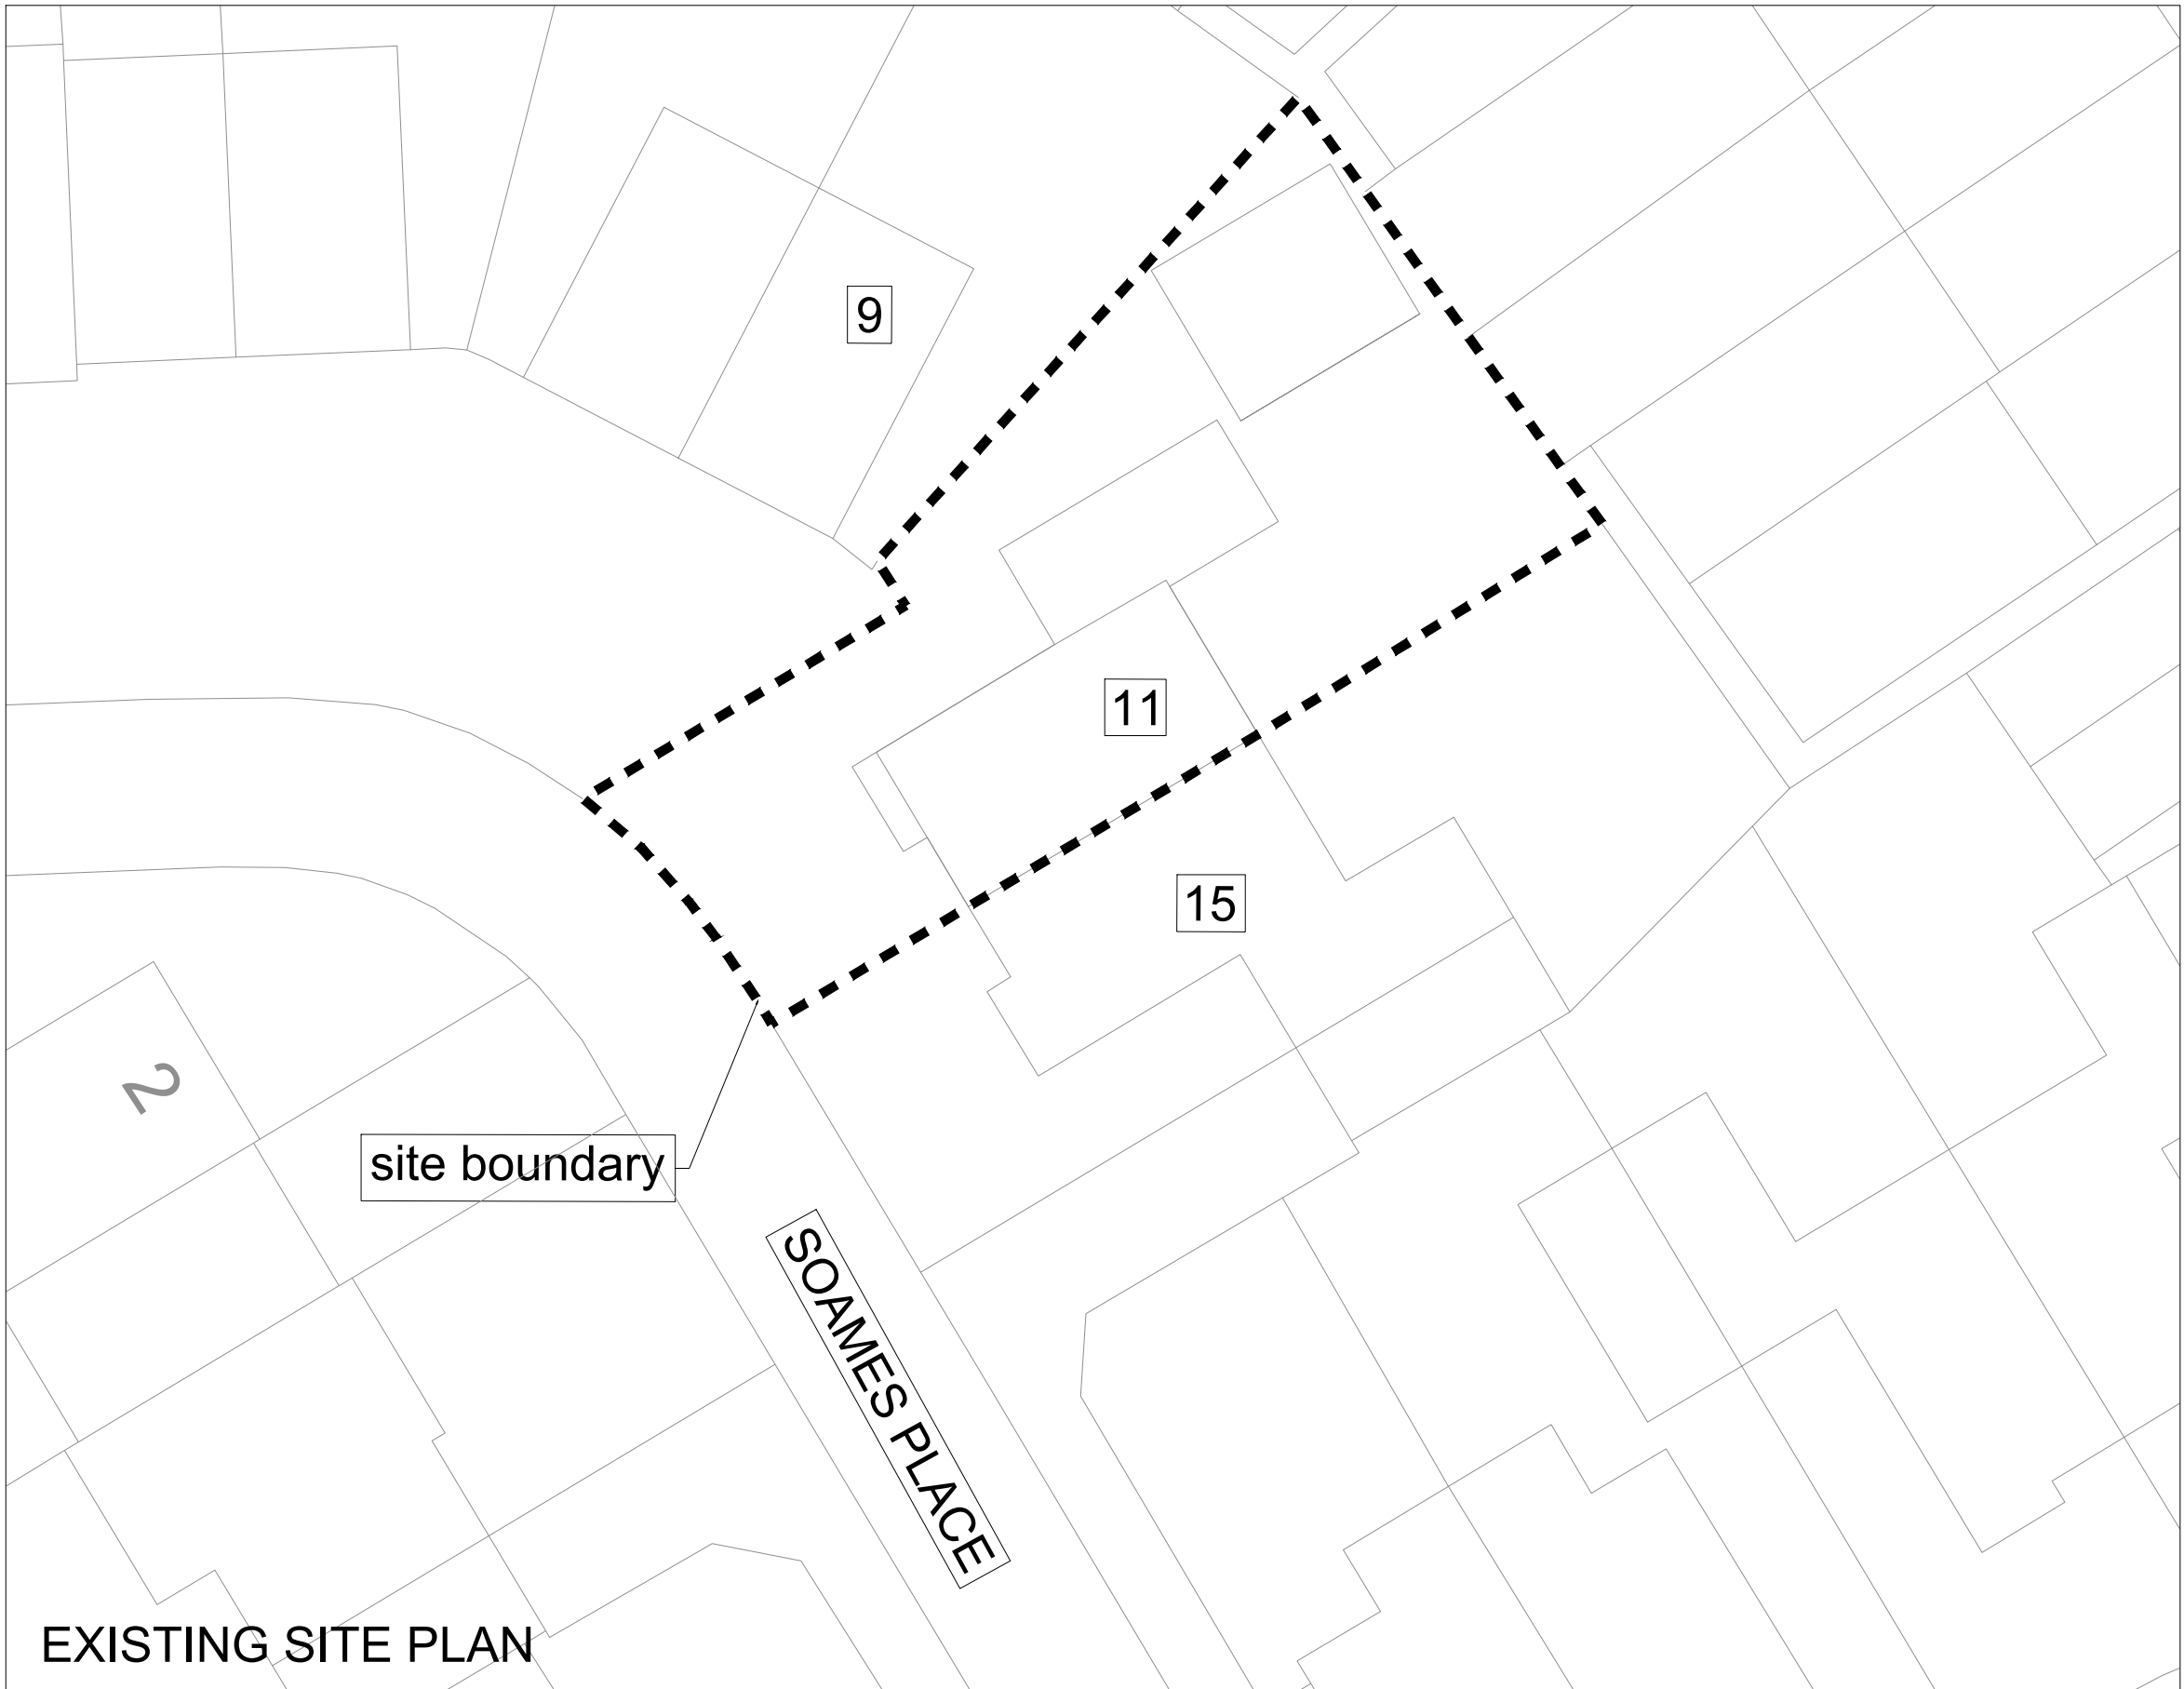

Notes:  
THIS DRAWING IS ISSUED FOR PURPOSE INDICATED ONLY. IT IS TO BE READ IN CONJUNCTION WITH ALL OTHER CONSULTANT INFORMATION. CHECK SITE CONDITIONS PRIOR TO COMMENCEMENT OF ANY WORK. ANY DISCREPANCIES TO BE REPORTED DIRECTLY TO JGJS/ARCHITECTURE LTD. IMMEDIATELY. ALL DIMENSIONS TO BE CHECKED ON SITE. DO NOT SCALE OFF DRAWING FOR CONSTRUCTION PURPOSES AND USE FIGURED DIMENSIONS ONLY. ADHERENCE TO THIS DRAWING DOES NOT INDEMNIFY CONSULTANTS OR CONTRACTORS OF THEIR RESPONSIBILITIES AND ANY STATUTORY REQUIREMENTS RELATING TO THE EXECUTION OF THIS DRAWING. JGJS/ARCHITECTURE LTD. NO RESPONSIBILITY IF THE WORKS ARE EXECUTED CONTRARY TO THIS DRAWING. THIS DRAWING IS COPYRIGHT TO JGJS/ARCHITECTURE LTD. AND MUST NOT BE REPRODUCED WITHOUT PRIOR WRITTEN CONSENT.

Revisions:  
No. Date: Drawn: Details:

No. Date: Drawn: Details:

 

JGJS

Project  
11 SOAMES PLACE  
WOKINGHAM  
RG40 5AT  
Status  
PLANNING SUBMISSION  
Date  
MAY 2025  
Drawn/Checked  
JS

Drawing  
EXISTING SITE PLAN AND  
APPROVED SCHEME  
Scale  
1:200/100@A1  
Number  
RG405AT.102  
Revision  
-