

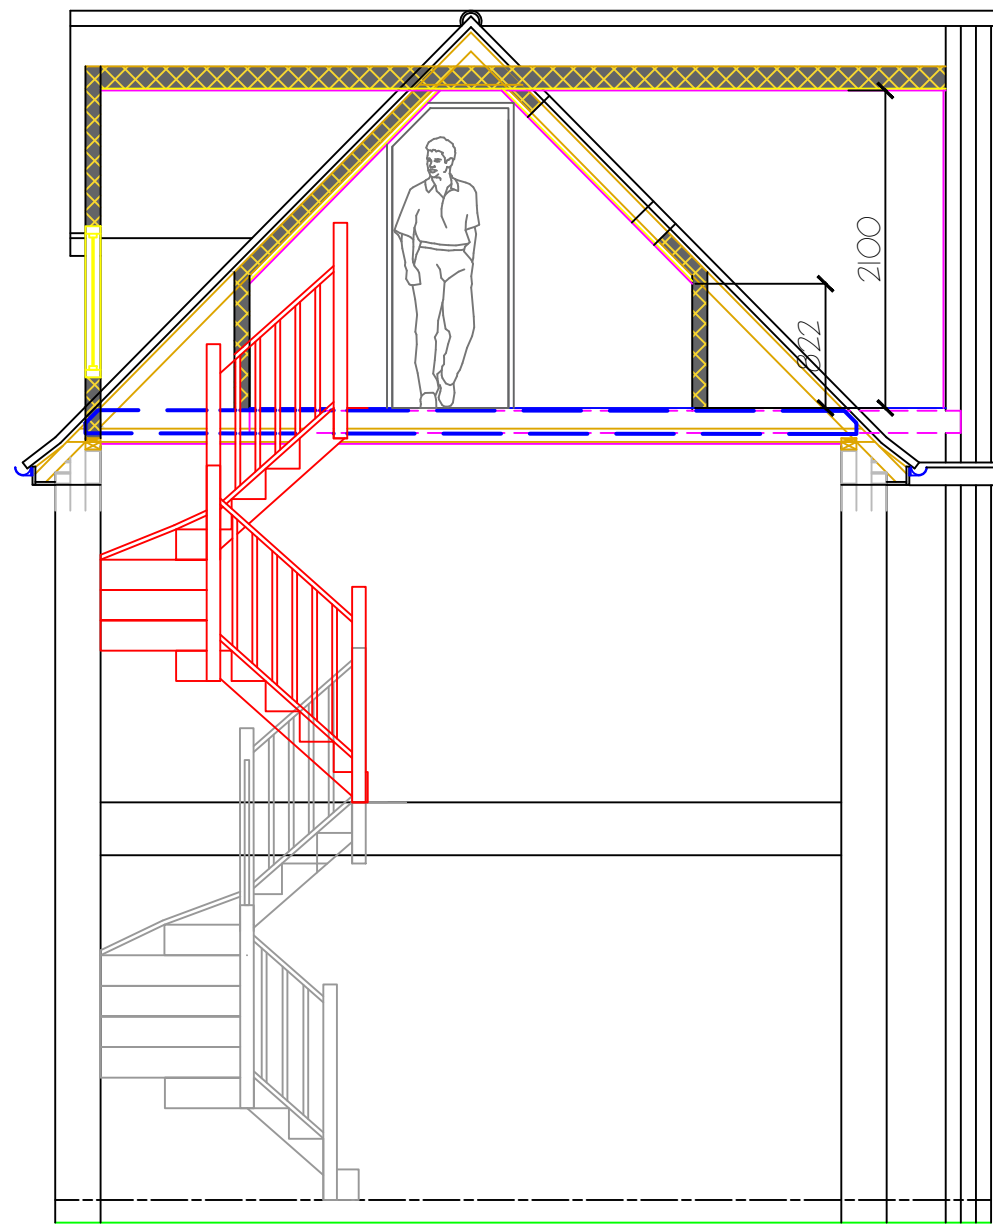
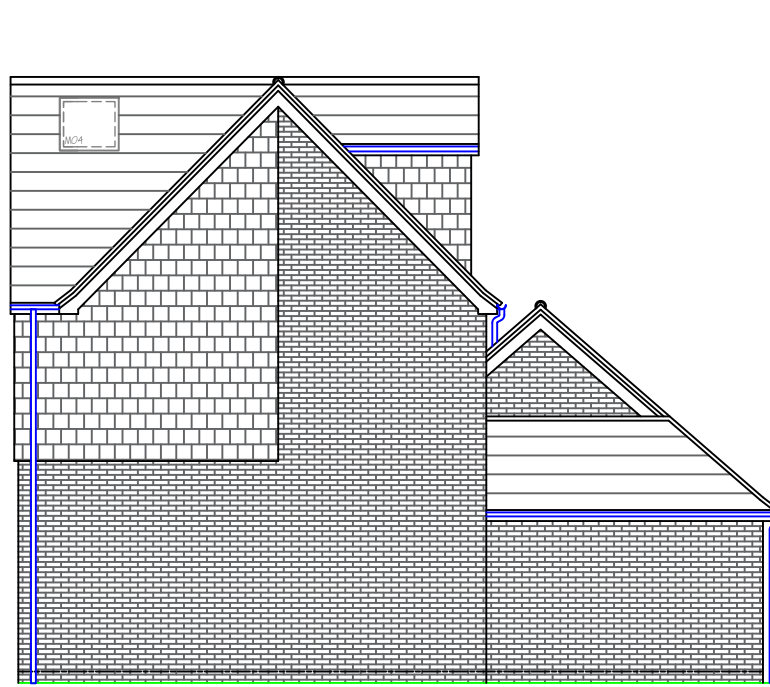
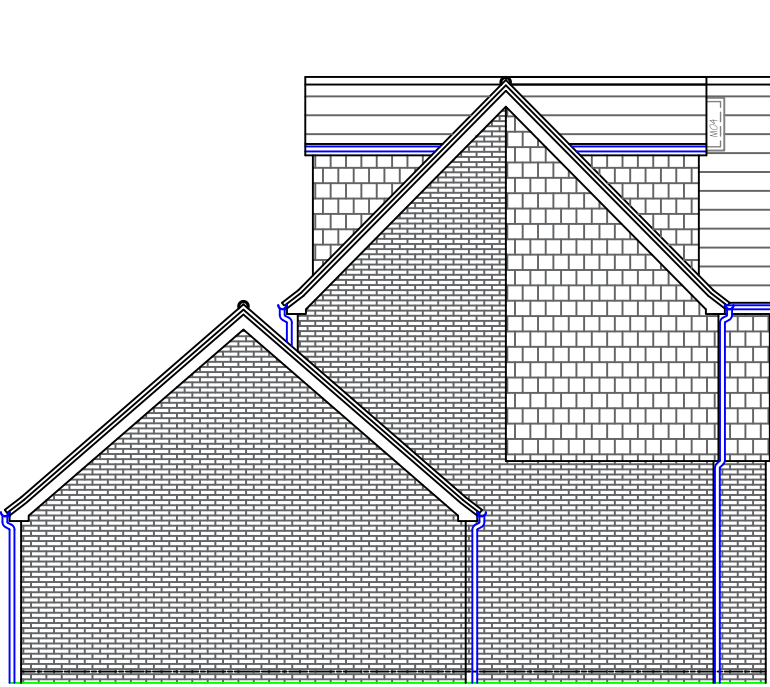
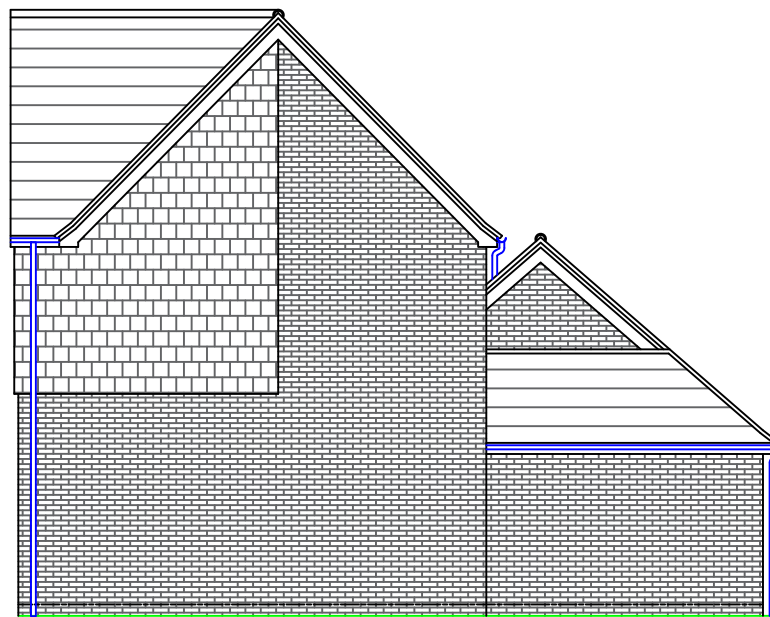
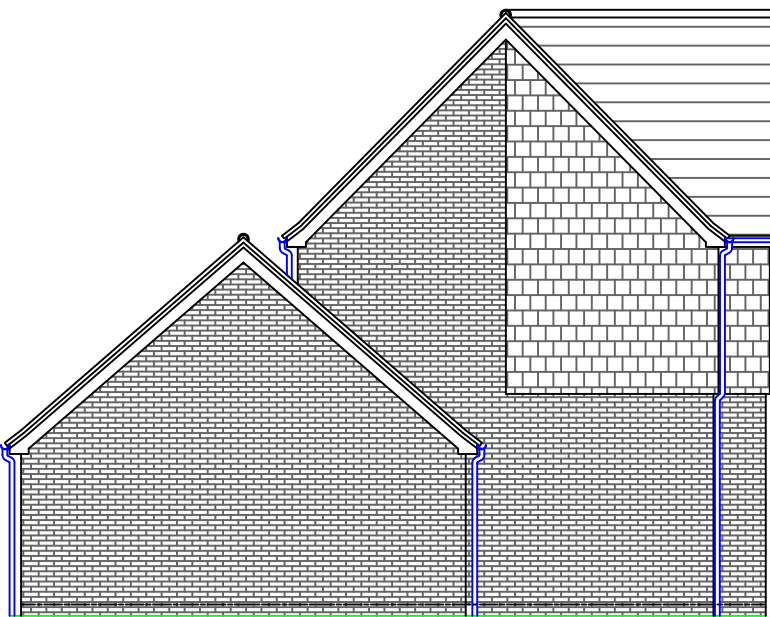
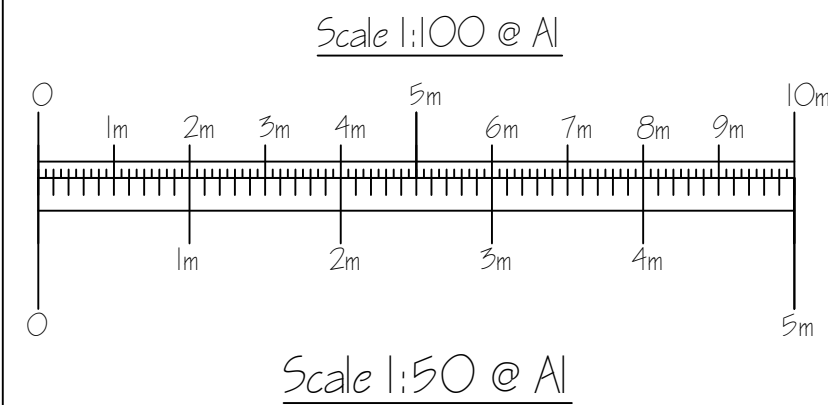
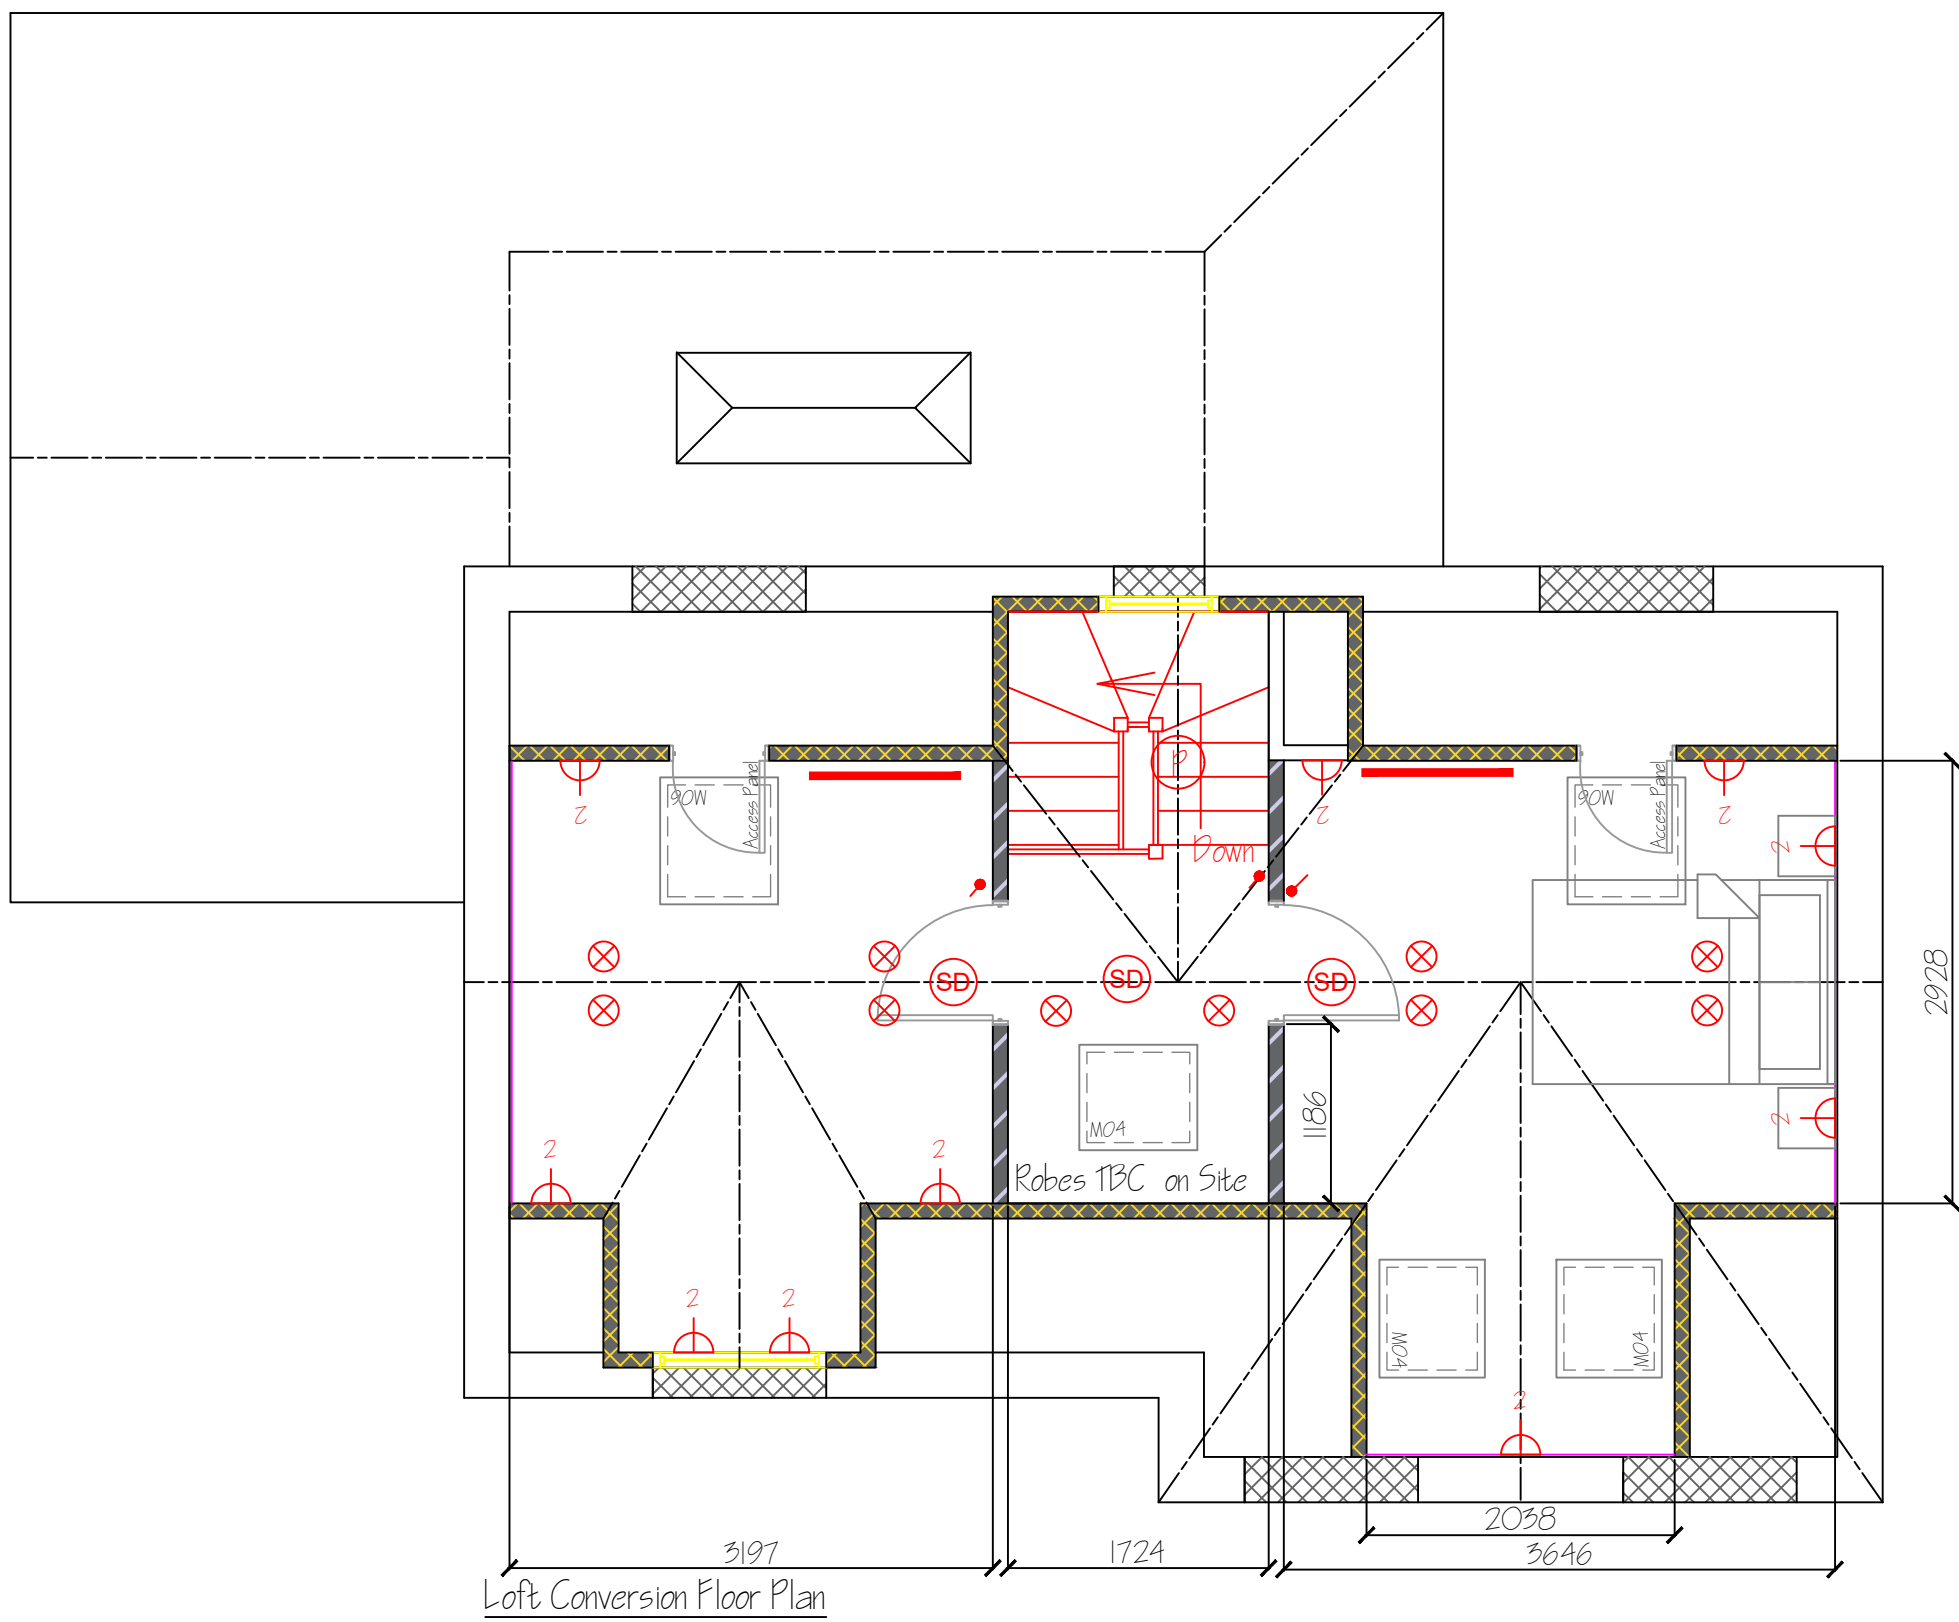
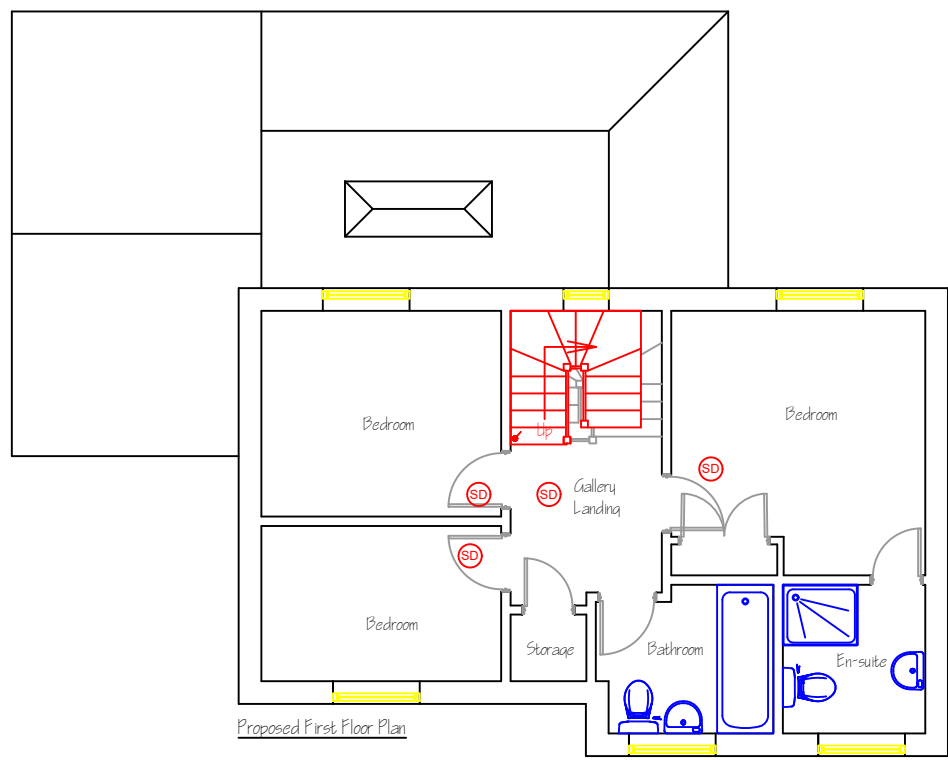
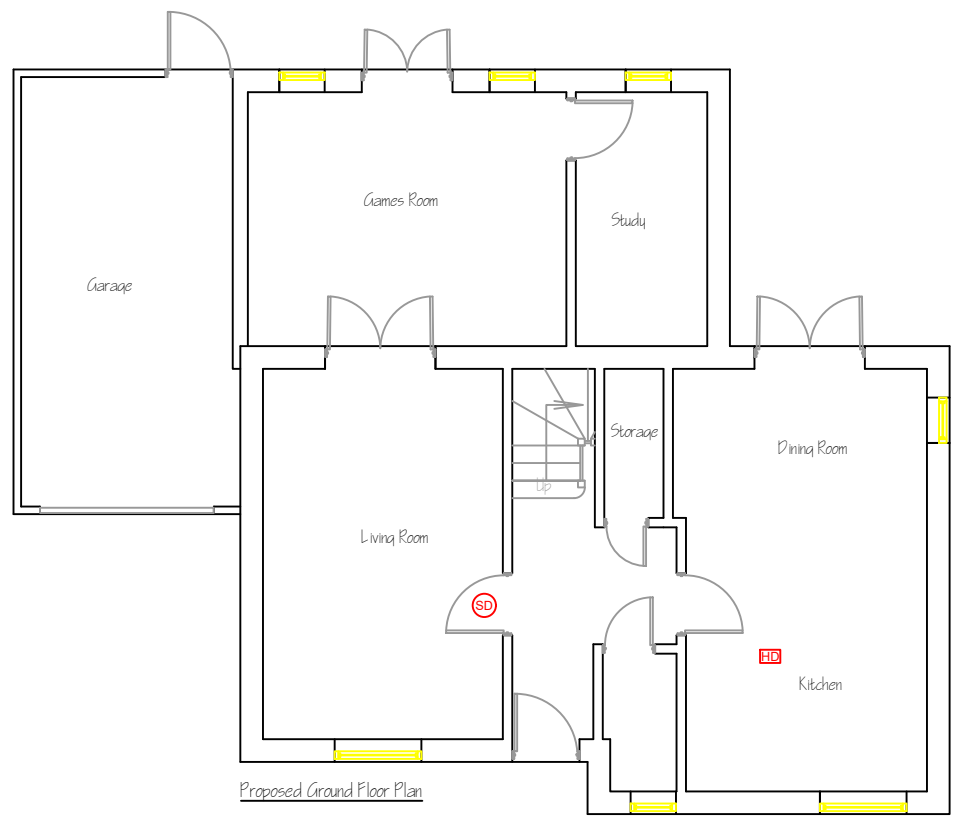


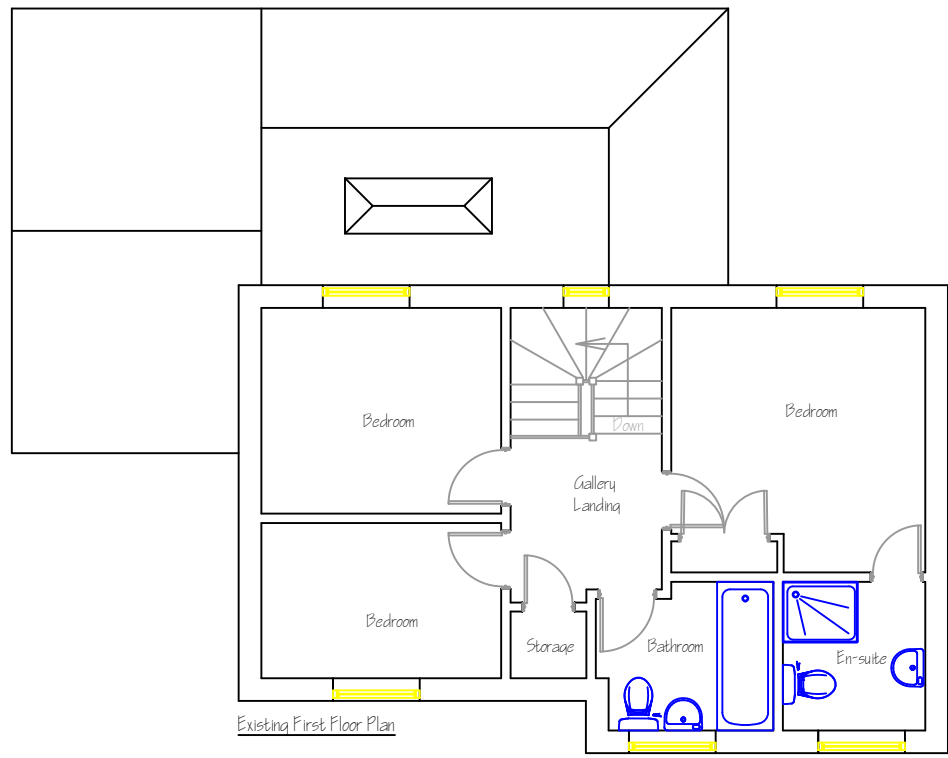

Proposed Cross Section

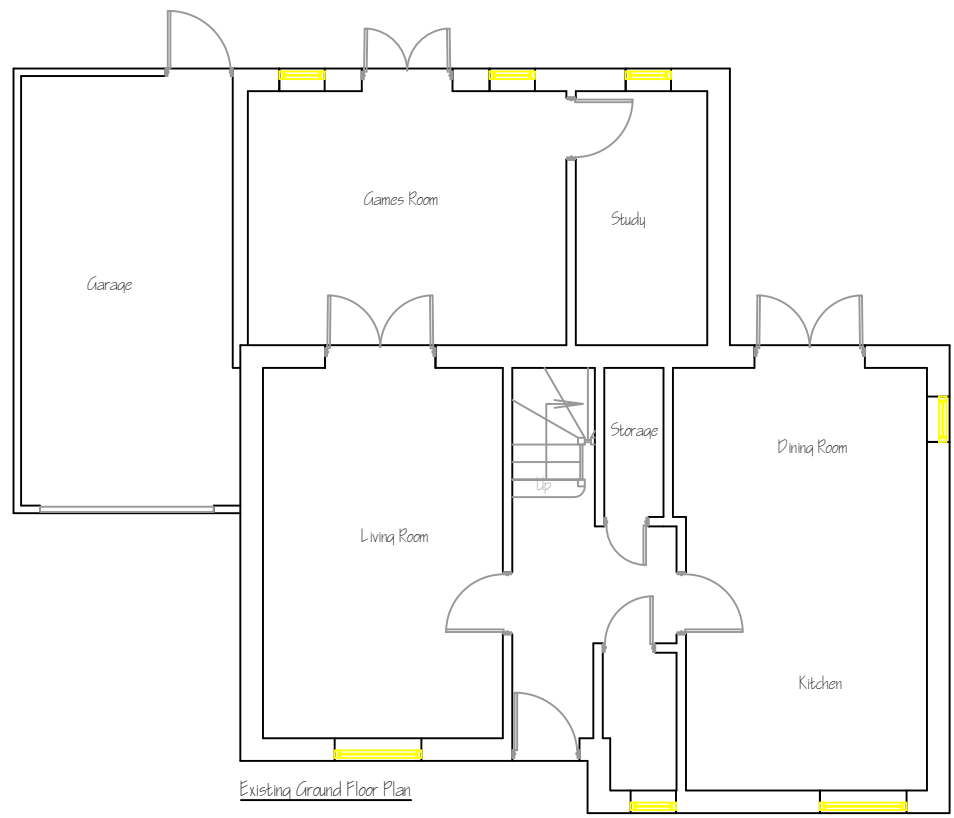

ADDRESS:
52 Carina Drive, Wokingham, RG40 1EF

PROPOSAL:
Convert existing loft space into 2no habitable rooms, with 1no cottage dormer to front and 1 no cottage dormer to rear.
3no Velux to front and 2no Velux to rear elevation

CLIENT:	Mr Symonds		
CONTRACT No:	2450		
DATE:	29/ 04/ 2025		
SCALE:	1:100 / 1:50		
L.A:	Wokingham Borough Council		
DWG No:	02	Drawn By:	M.S.
AMENDMENTS:		DATE:	