




Block Plan

 

Copyright in the design and this drawing is the property of RESI. Reproduction in whole or in part is forbidden without written sanction of RESI. This drawing must be read in conjunction with all other relevant documentation and drawings.

RESI accepts no liability for any expense, loss or damage of whatsoever nature and however arising from any variation which has not been referred to them and their approval obtained.

Print out to actual scale. Do not scale, except unless for Planning purposes. All dimensions to be cross-checked on-site prior to manufacture and construction. Any discrepancies to be reported to RESI immediately.

NOTES

KEY

- Neighbouring context
- Boundary line
- Proposed Development



Revision		
Rev	Notes	Date
A	Planning Issue	03/12/2025




Job Title
Proposed ground floor rear extension, internal alterations, floor plan redesign and all associated works at 21 Harrow Way, RG41 5GJ

Drawing Status
Planning Drawings

Client
Leon Sollesse

Drawing Title
Existing Block Plan

Scale 1 : 200 @ A3	Drawn AR
Date Dec 2025	Checked AM
Drawing No. B339235-01 - 1000	REV A

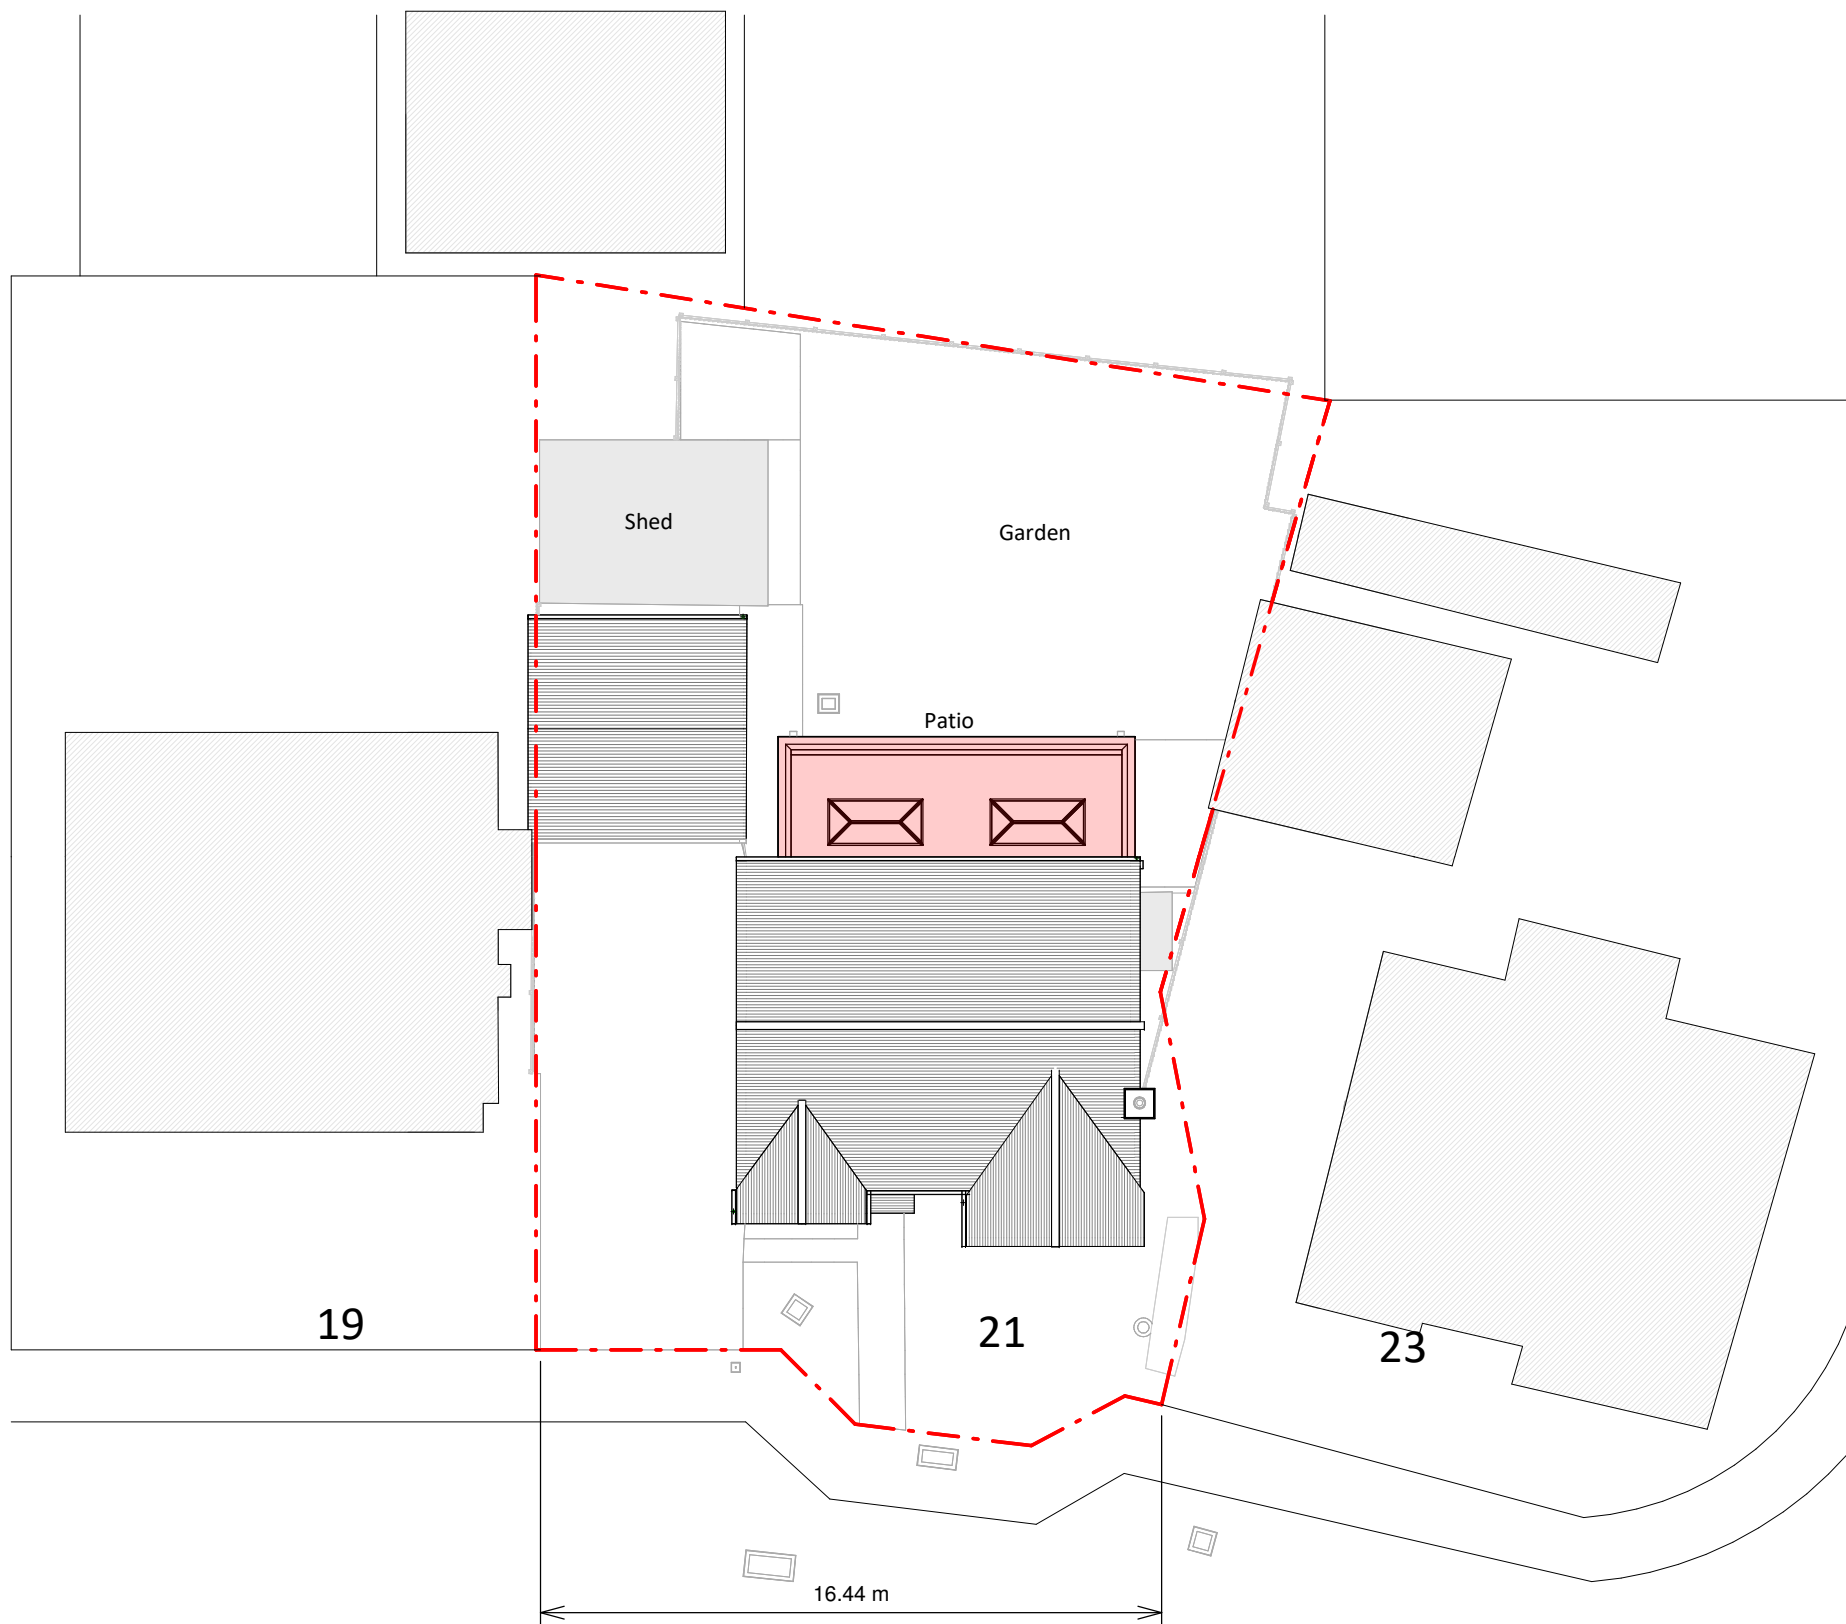

Copyright in the design and this drawing is the property of RESI. Reproduction in whole or in part is forbidden without written sanction of RESI. This drawing must be read in conjunction with all other relevant documentation and drawings.


RESI accepts no liability for any expense, loss or damage of whatsoever nature and however arising from any variation which has not been referred to them and their approval obtained.

Print out to actual scale. Do not scale, except unless for Planning purposes. All dimensions to be cross-checked on-site prior to manufacture and construction. Any discrepancies to be reported to RESI immediately.

NOTES

KEY

- Neighbouring context
- Boundary line
- Proposed Development

 

Revision		
Rev	Notes	Date
A	Planning Issue	03/12/2025



Job Title
Proposed ground floor rear extension, internal alterations, floor plan redesign and all associated works at 21 Harrow Way, RG41 5GJ

Drawing Status
Planning Drawings

Client
Leon Sollesse

Drawing Title
Proposed Block Plan

Scale 1 : 200 @ A3	Drawn AR
Date Dec 2025	Checked AM
Drawing No. B339235-01 - 3000	REV A

