



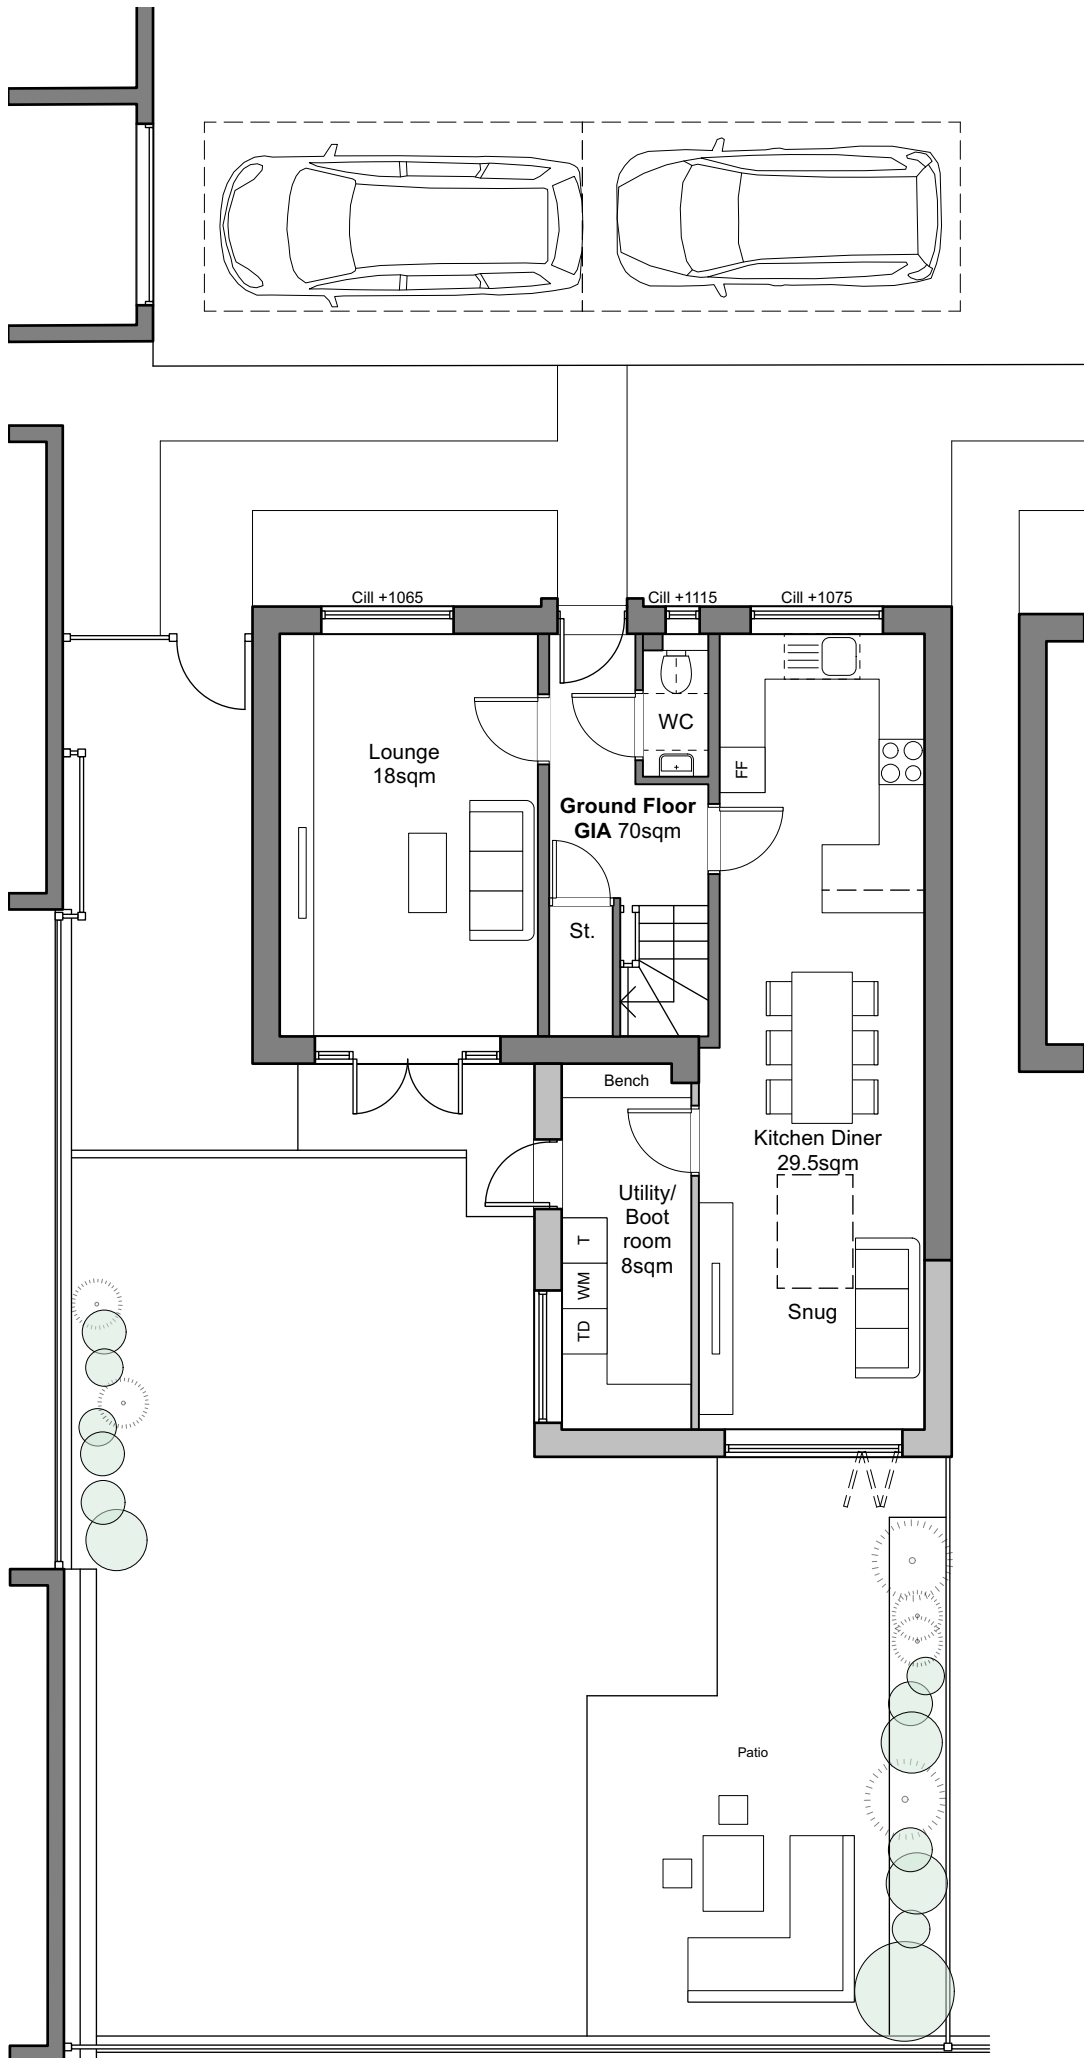


Proposed Ground Floor Plan

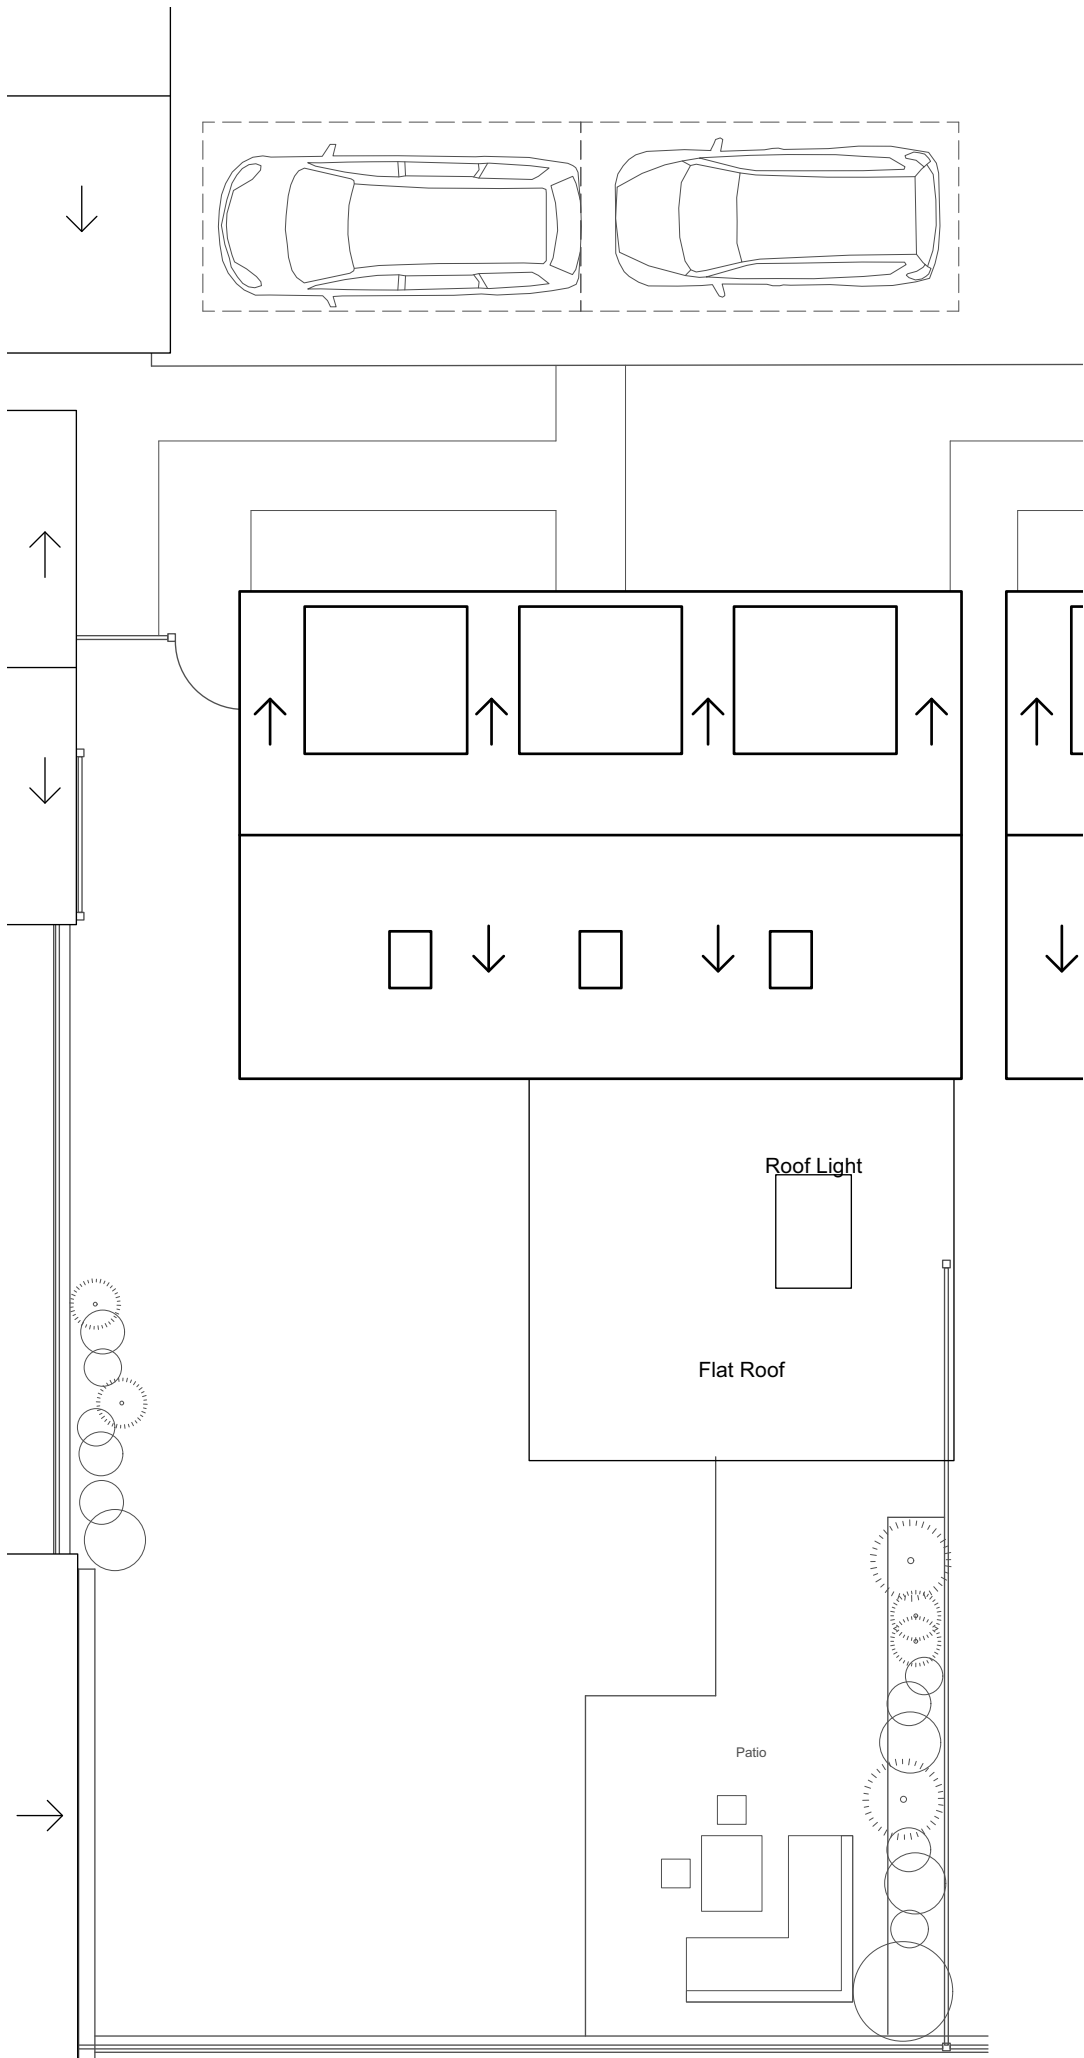

Proposed Roof Plan

All dimensions are to be checked on site before work commences.
Figured dimensions to be taken in preference to scaled dimensions.
If in doubt please ask.
© Copyright reserved.

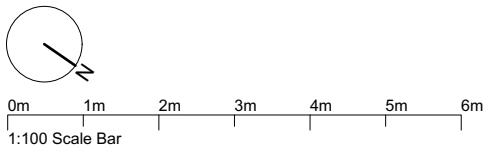

P2		Issued for Planning	23/10/24	LN
Rev	Notes		Date	Initial
Status				
Planning				
HOLTHAM+NEWMAN ARCHITECTS				
The Old Dairy, 282A Hyde End Road, Spencers Wood, Reading, Berkshire RG7 1DN			T: 07971 316497 E: hello@hnarchitects.co.uk	
Project: 11 Weaver Avenue Arborfield RG2 9TR				
Client Mr and Mrs Murphy				
Drawing Title: Proposed Plans				
Scale: 1:100 @A3		Dwg. No.:		Rev.:
Drawn by: LN		2438 - P100		P2
Date: Sept 2024				